

137.4

ORNAMENTAL



IRON WORK

THE BUILDING PRODUCTS CO.
TOLEDO, OHIO

[BLANK PAGE]



CCA

ORNAMENTAL IRON WORK CATALOG
MCMXXVI



[BLANK PAGE]



CCA

[BLANK PAGE]



CCA

ORNAMENTAL



IRON WORK

THE BUILDING PRODUCTS CO.
TOLEDO, OHIO

1958

No. _____

ISSUED TO *The Franklin Institute*



COPYRIGHT, 1926, BY
THE BUILDING PRODUCTS CO.
PRINTED IN U. S. A.

F O R E W O R D

The photographs and drawings shown in this catalog are necessarily chosen from a large assortment. In making this selection particular attention was directed to showing a wide variety of work. While we specialize in ornamental iron and bronze for ordinary good commercial buildings, and particularly in pressed steel stairs, we are equipped to furnish anything from the most elaborate wrought-iron or bronze work to the simplest manhole cover or cleanout door.


We maintain a large staff of highly trained ornamental men. This enables us to quote prices promptly—frequently by return mail. It also insures immediate attention to the preparation of detail drawings for contracts. Suggestions, sketches and the like are gladly and quickly furnished without charge.

Our shop facilities include several expert smiths and numerous layout men and fitters. Our rigid system of shop inspection, and the standard practice of assembling all work before shipping, guarantees the quality of the finished product.

We prefer to erect our own work wherever the size of the job warrants the traveling and other incidental expenses. In this erection work we are prepared to adopt labor policies satisfactory to the contractor.

Shipping facilities from our Toledo plant are almost unequalled, due to the unique land and water connections focusing in Toledo.

The illustrations and the list of some recent jobs selected at random from our contract register, give an idea of our responsibility and the concerns with whom we have worked. While a good many of these contracts have been in Ohio, our field is rapidly spreading through the east and south.

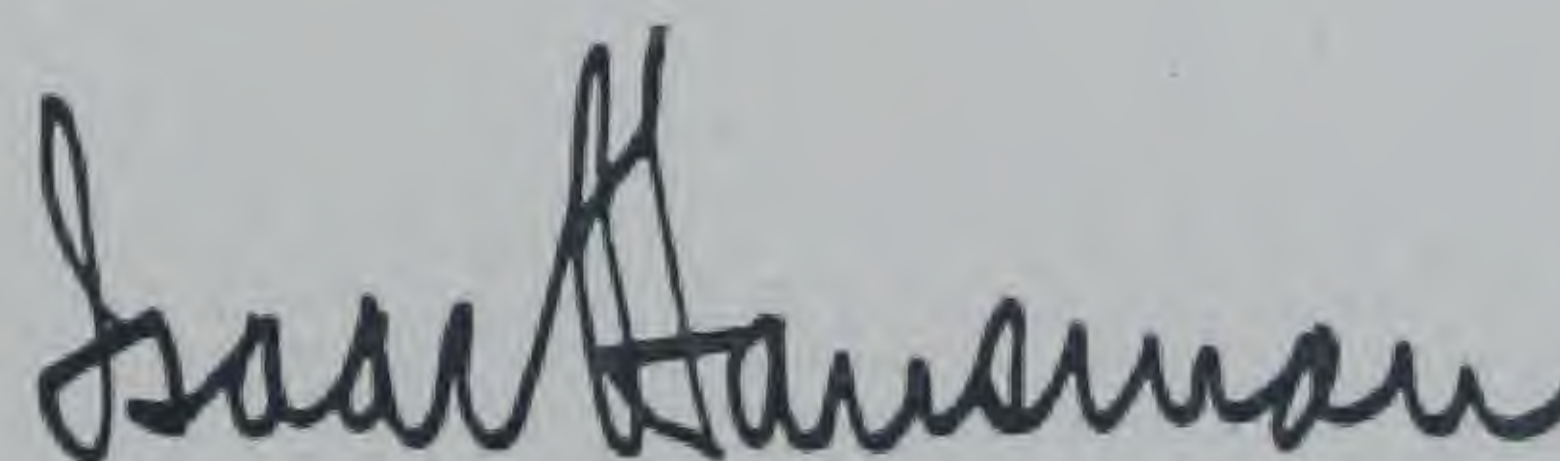

PRESIDENT

ORNAMENTAL IRON WORK



CAST IRON STAIR, WITH UNUSUAL RAIL AND NEWELS, *Toledo Club, Toledo, Ohio.* Architect, *Mills, Rhines, Bellman & Nordhoff, Toledo, Ohio.* Contractor, *The H. J. Spieker Co., Toledo, Ohio.*

THE BUILDING PRODUCTS CO.



ANOTHER VIEW OF THE TOLEDO CLUB STAIR, *Toledo Club, Toledo, Ohio.* Architect, *Mills, Rhines, Bellman & Nordhoff, Toledo, Ohio.* Contractor, *The H. J. Spieker Co., Toledo, Ohio.*

ORNAMENTAL IRON WORK



DECORATIVE WROUGHT IRON RAIL, *Toledo Club, Toledo, Ohio. Architect, Mills, Rhinert, Bellman & Nordhoff, Toledo, Ohio. Contractor, The H. J. Spicker Co., Toledo, Ohio.*

THE BUILDING PRODUCTS CO.



ORNAMENTAL STAIR RAIL AND NEWEL, *Lehman Theatre, Portsmouth, Ohio.* Architect, *DeVoss & Donaldson, Portsmouth, Ohio.* Contractor, *The Chappelaar-Gardner Construction Co., Portsmouth, Ohio.*

ORNAMENTAL IRON WORK

PRESSED STEEL STAIRS, *Fort Meigs Hotel, Toledo, Ohio. Architect, Sidney E. Aftel, Toledo, Ohio. Contractor, The A. Bentley & Sons Co., Toledo, Ohio.*



SERVICE STAIRS, *Toledo Club, Toledo, Ohio. Architect, Mills, Rhines, Bellman & Nordhoff, Toledo, Ohio. Contractor, The H. J. Spicker Co., Toledo, Ohio.*

THE BUILDING PRODUCTS CO.



UNUSUAL STAIR RAIL ON PRESSED STEEL STAIR, *Hudson Apartments, Toledo, Ohio. Architect, Bollinger & Hayes, Toledo, Ohio. Contractor, The Watts & Subrier Co., Toledo, Ohio.*



STAIR (note railing brace), *Burnham High School, Sylvania, Ohio. Architect, T. D. McLaughlin and Associates, Lima, Ohio. Contractor, Holloway & Berkebile, Delta, Ohio.*

ORNAMENTAL IRON WORK

PRESSED STEEL STAIR, *The Ohio Power Co., Lima, Ohio.* Architect, P. M. Hulsken, Lima, Ohio. Contractor, The Lima Construction Co., Lima, Ohio.



PRESSED STEEL STAIRS, *Commercial Bank and Trust Co., Bowling Green, Ohio.* Architect, Simons, Brittain & English, Pittsburgh, Pa. Contractor, Leo Herman, Edgerton, Ohio. (Peculiar mottled appearance is due to two color paint.)

THE BUILDING PRODUCTS CO.



STAIR (note rail brace), *North and South Junior High Schools, Findlay, Ohio. Architect, T. D. McLaughlin and Associates, Lima, Ohio. Contractor, Orr & Miller, Lima, Ohio.*



STAIR (note substantial framing of short cross flights), *The Ohio Power Co., Lima, Ohio. Architect, P. M. Hulsken, Lima, Ohio. Contractor, The Lima Construction Co., Lima, Ohio.*

ORNAMENTAL IRON WORK

PRESSED STEEL STAIRS, *Monroe St. M. E. Church, Toledo, Ohio.* Architect, *Harry W. Wachter, Toledo, Ohio.* Contractor, *The John Pioch Co., Toledo, Ohio.*



PRESSED STEEL STAIRS, *Monroe St. M. E. Church, Toledo, Ohio.* Architect, *Harry W. Wachter, Toledo, Ohio.* Contractor, *The John Pioch Co., Toledo, Ohio.*

THE BUILDING PRODUCTS CO.



DOUBLE STAIR, *Aquinas College, Columbus, Ohio.*
Architect, Fred E. Gilson, Columbus, Ohio. Contractor, Frank A. O'Hare Co., Inc., Chicago, Ill.



STAIR (note rail brace), *Shiloh School, Ludlow Falls, Ohio.*
Architect, W. M. McCluer, Dayton, Ohio. Contractor, A. L. Rhoades, Washington C. H., Ohio.

ORNAMENTAL IRON WORK



PRESSED STEEL STAIR WITH SIMPLE ORNAMENTAL RAIL, *Oesterlein Orphans' Home, Springfield, Ohio. Architect, Robert C. Gotwald, Springfield, Ohio. Contractor, James I. Barnes, Springfield, Ohio.*

PRESSED STEEL STAIRS, *Newark Gymnasium, Newark, Ohio. Architect, Vernon Redding and Associates, Mansfield, Ohio. Contractor, O. J. Hawkins & Sons, Newark, Ohio.*

THE BUILDING PRODUCTS CO.



WROUGHT IRON FENCE, *Hudson Apartments, Toledo, Ohio. Architect, Bollinger & Hayes, Toledo, Ohio. Contractor, The Watts & Subrbier Co., Toledo, Ohio.*



PRESSED STEEL STAIR WITH ORNAMENTAL RAIL, *Calvary Evangelical Lutheran Church, Toledo, Ohio. Architect, C. C. Britsch, Toledo, Ohio. Contractor, The Fred Rinker Co., Toledo, Ohio.*

ORNAMENTAL IRON WORK




ENTRANCE RAILS, Residence of
R. S. Cummings, Ottawa Hills,
Toledo, Ohio. Architect, Alfred
A. Hahn, Toledo, Ohio. Con-
tractor, E. H. Voss, Toledo, Ohio.

ENTRANCE RAILS, Residence of
R. S. Cummings, Ottawa Hills,
Toledo, Ohio. Architect, Alfred A.
Hahn, Toledo, Ohio. Contractor, E.
H. Voss, Toledo, Ohio.

THE BUILDING PRODUCTS CO.



ENTRANCE SHOWING WINDOW GUARDS, *Hudson Apartments, Toledo, Ohio.* Architect, *Bollinger & Hayes, Toledo, Ohio.* Contractor, *The Watts & Subrbier Co., Toledo, Ohio.*

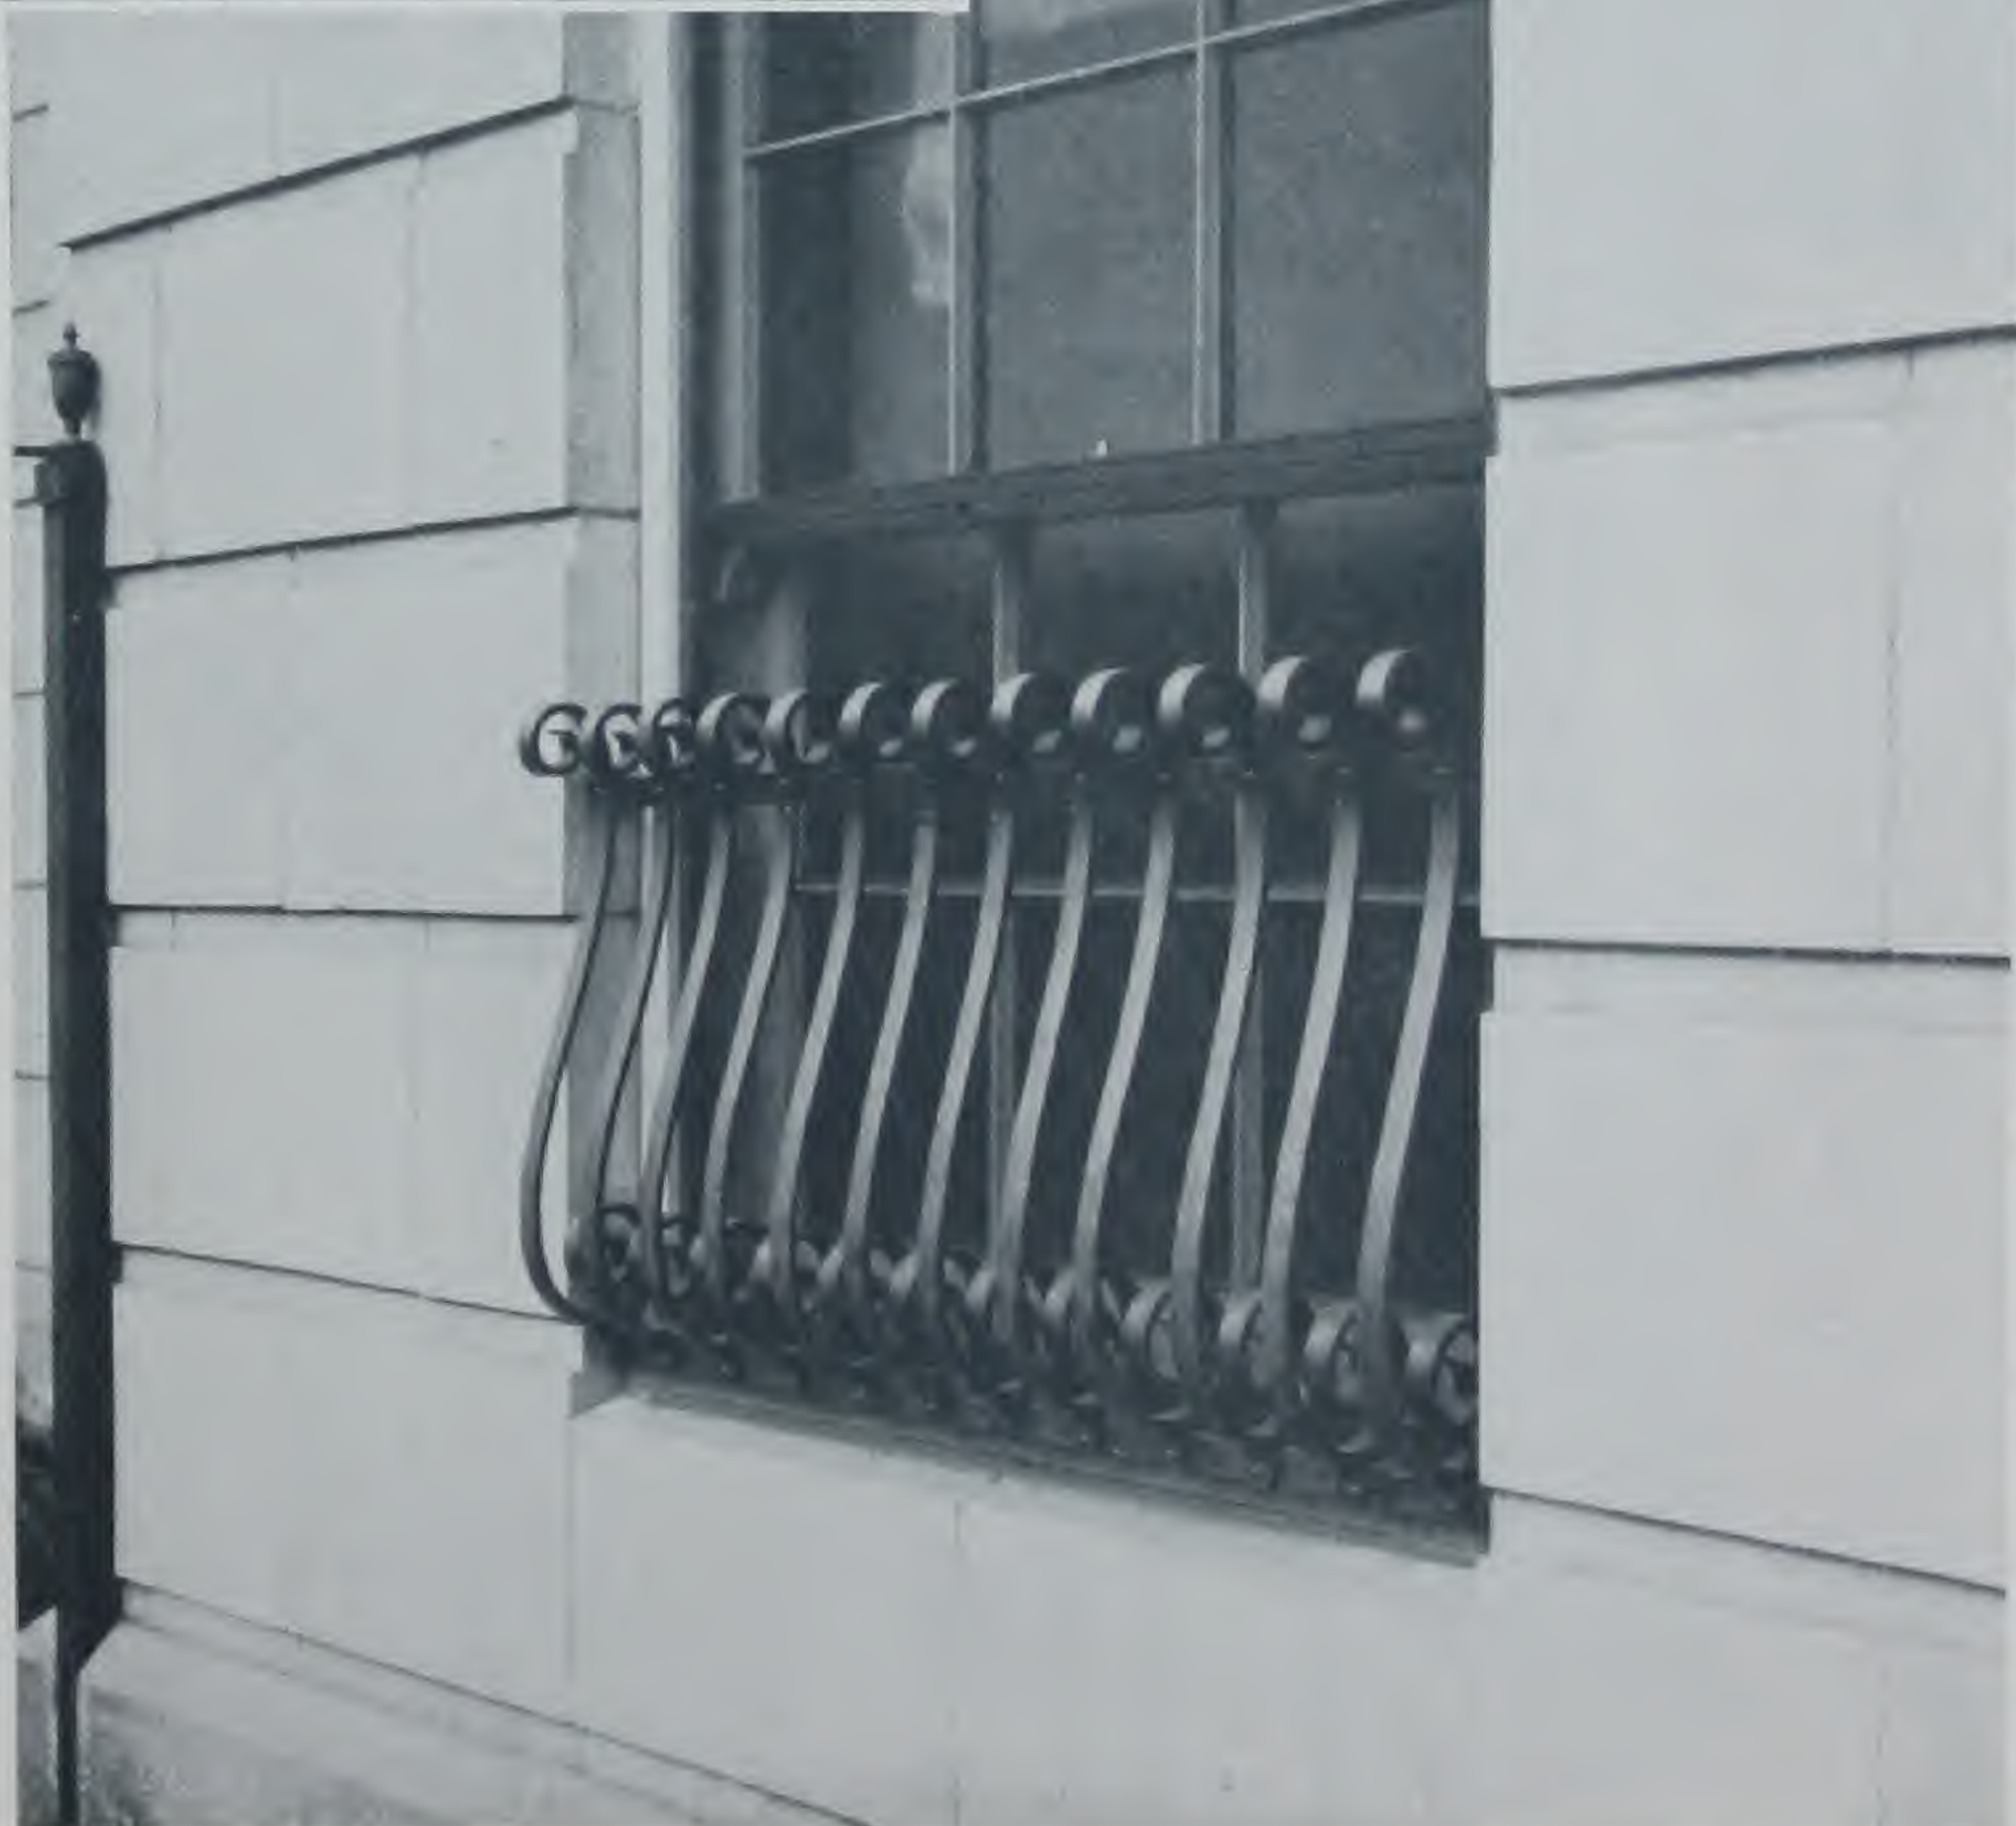

DECORATIVE WINDOW GUARD, *Hudson Apartments, Toledo, Ohio.* Architect, *Bollinger & Hayes, Toledo, Ohio.* Contractor, *The Watts & Subrbier Co., Toledo, Ohio.*

ORNAMENTAL IRON WORK





WROUGHT IRON RAIL, *Women's Dormitory, Granville, Ohio.* Architect, A. W. Brunner, New York City. Contractor, The Hodges-Erwin Co., Cincinnati, Ohio.

ORNAMENTAL RAILING, *Women's Dormitory, Granville, Ohio.* Architect, A. W. Brunner, New York City. Contractor, The Hodges-Erwin Co., Cincinnati, Ohio.

DECORATIVE STAIR RAIL AND LANTERN NEWEL, *Women's Dormitory, Granville, Ohio.* Architect, A. W. Brunner, New York City. Contractor, The Hodges-Erwin Co., Cincinnati, Ohio.



THE BUILDING PRODUCTS CO.

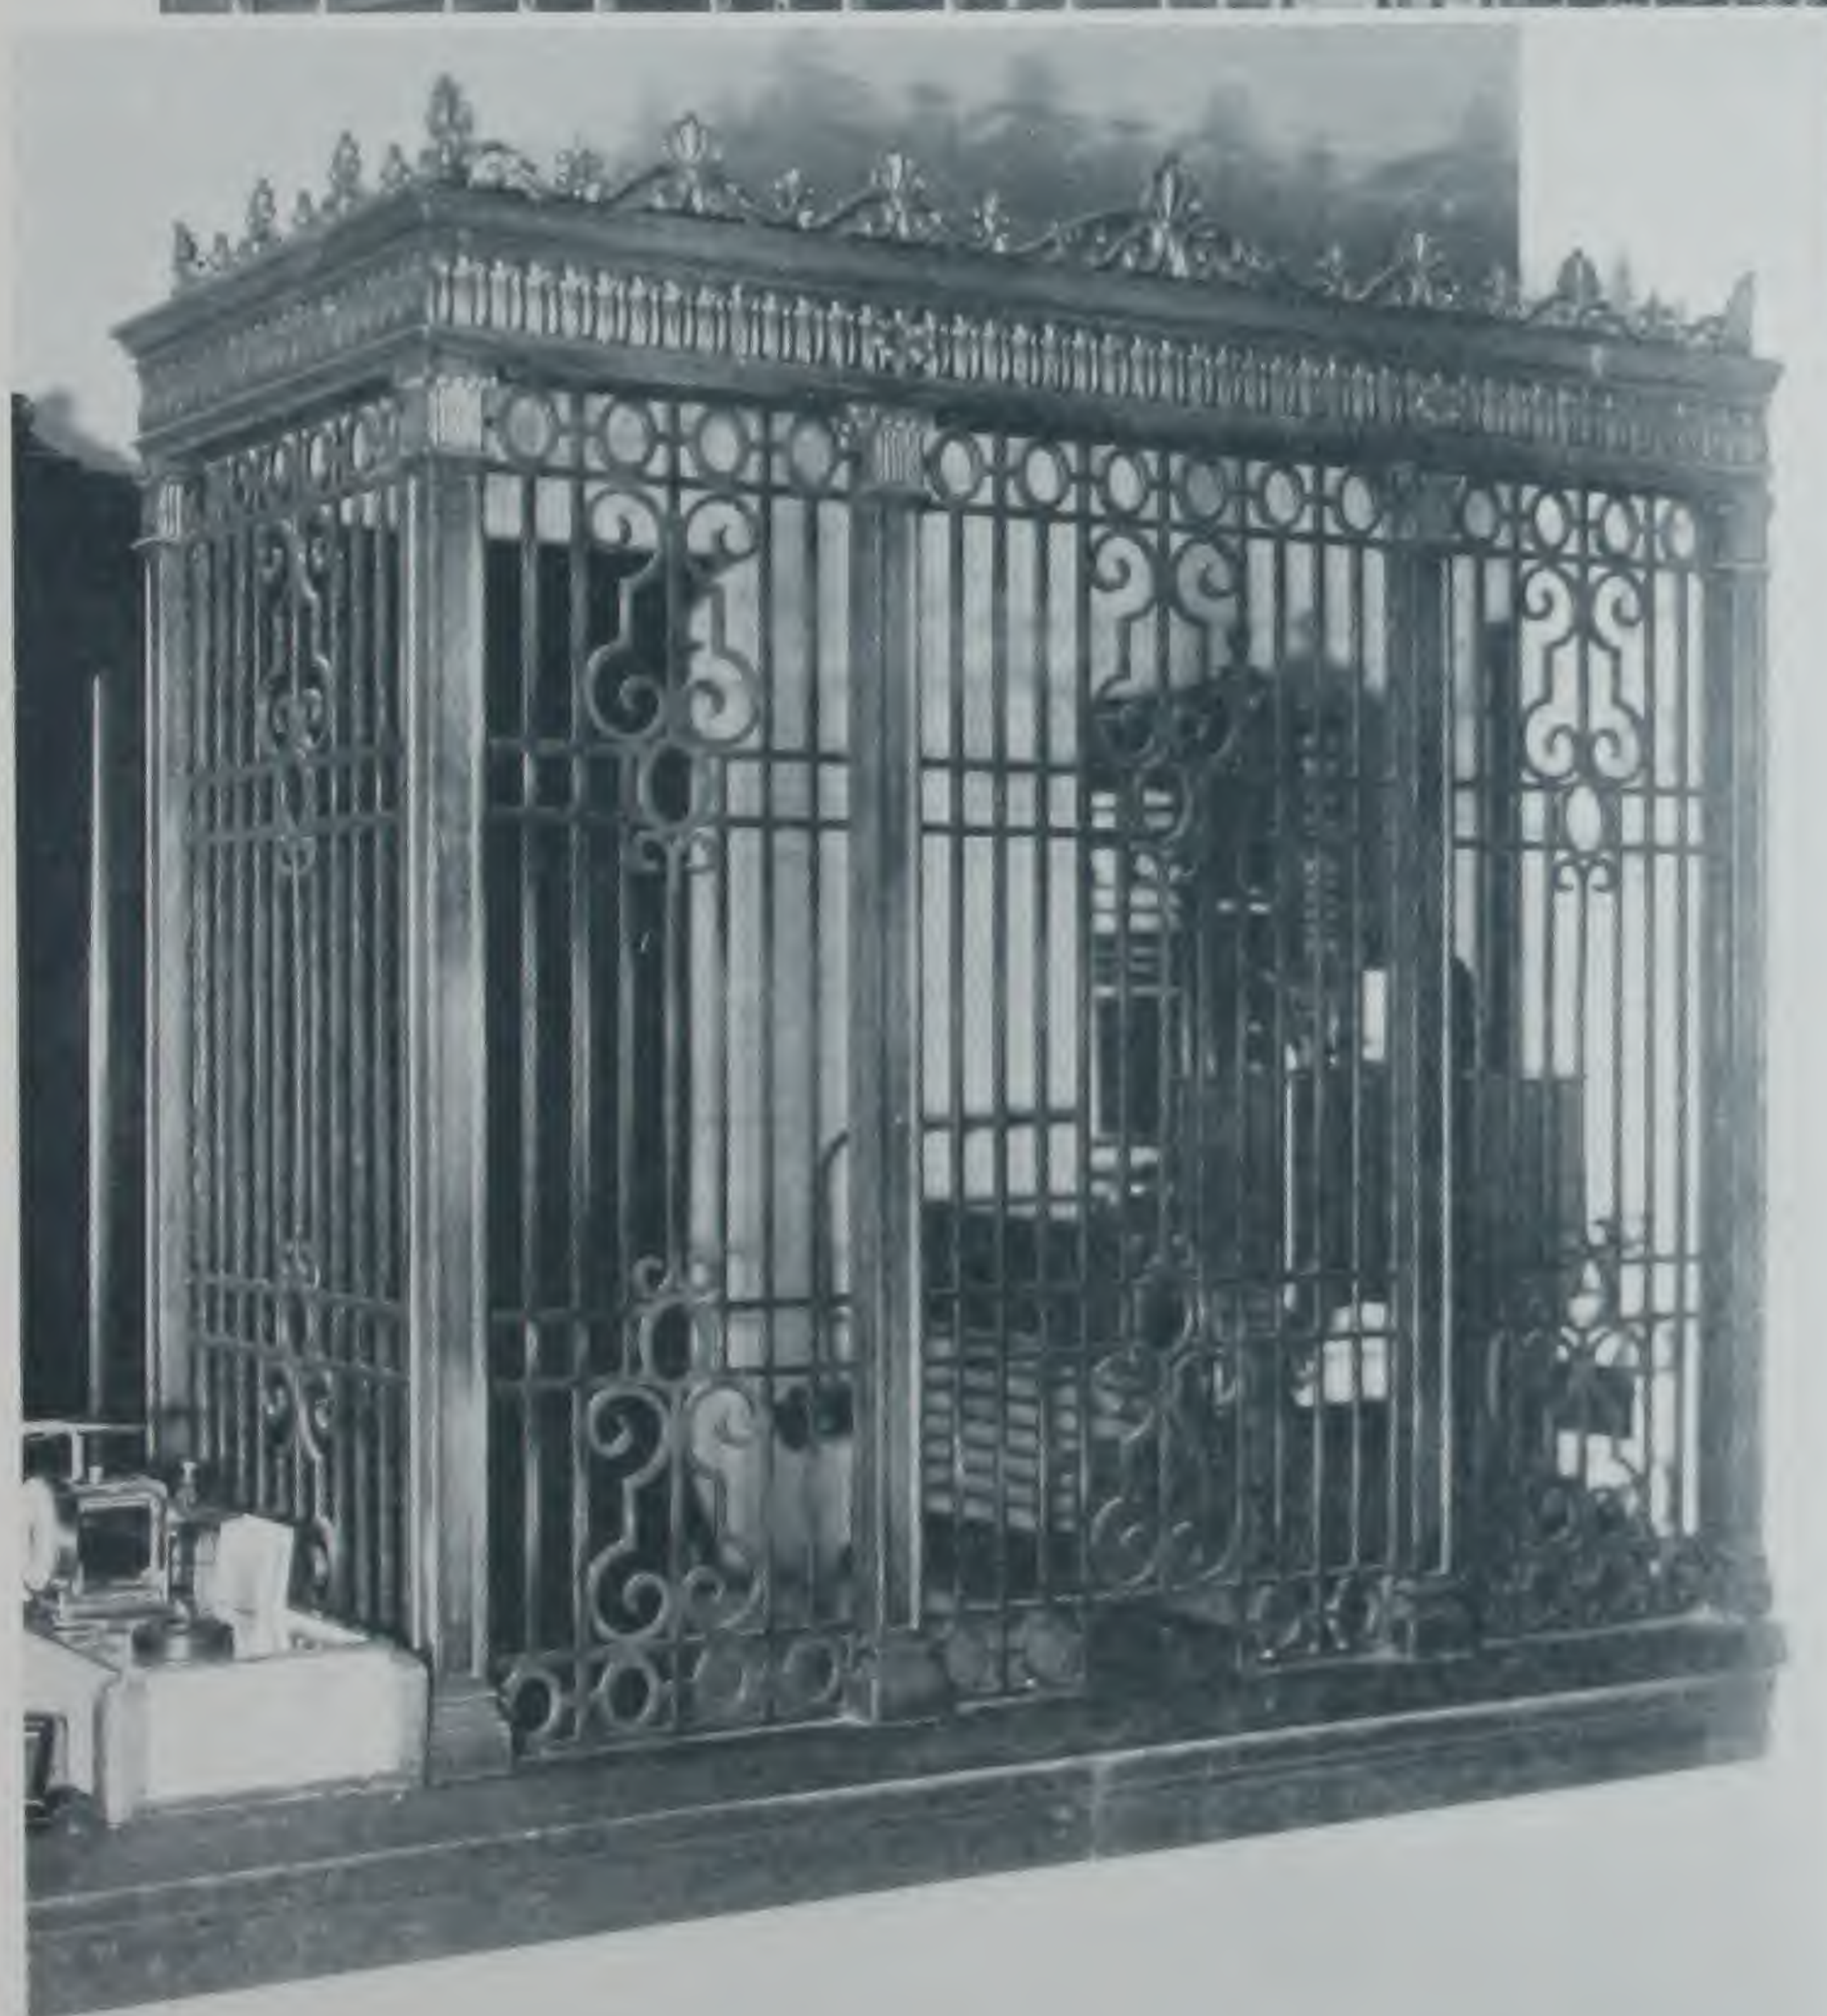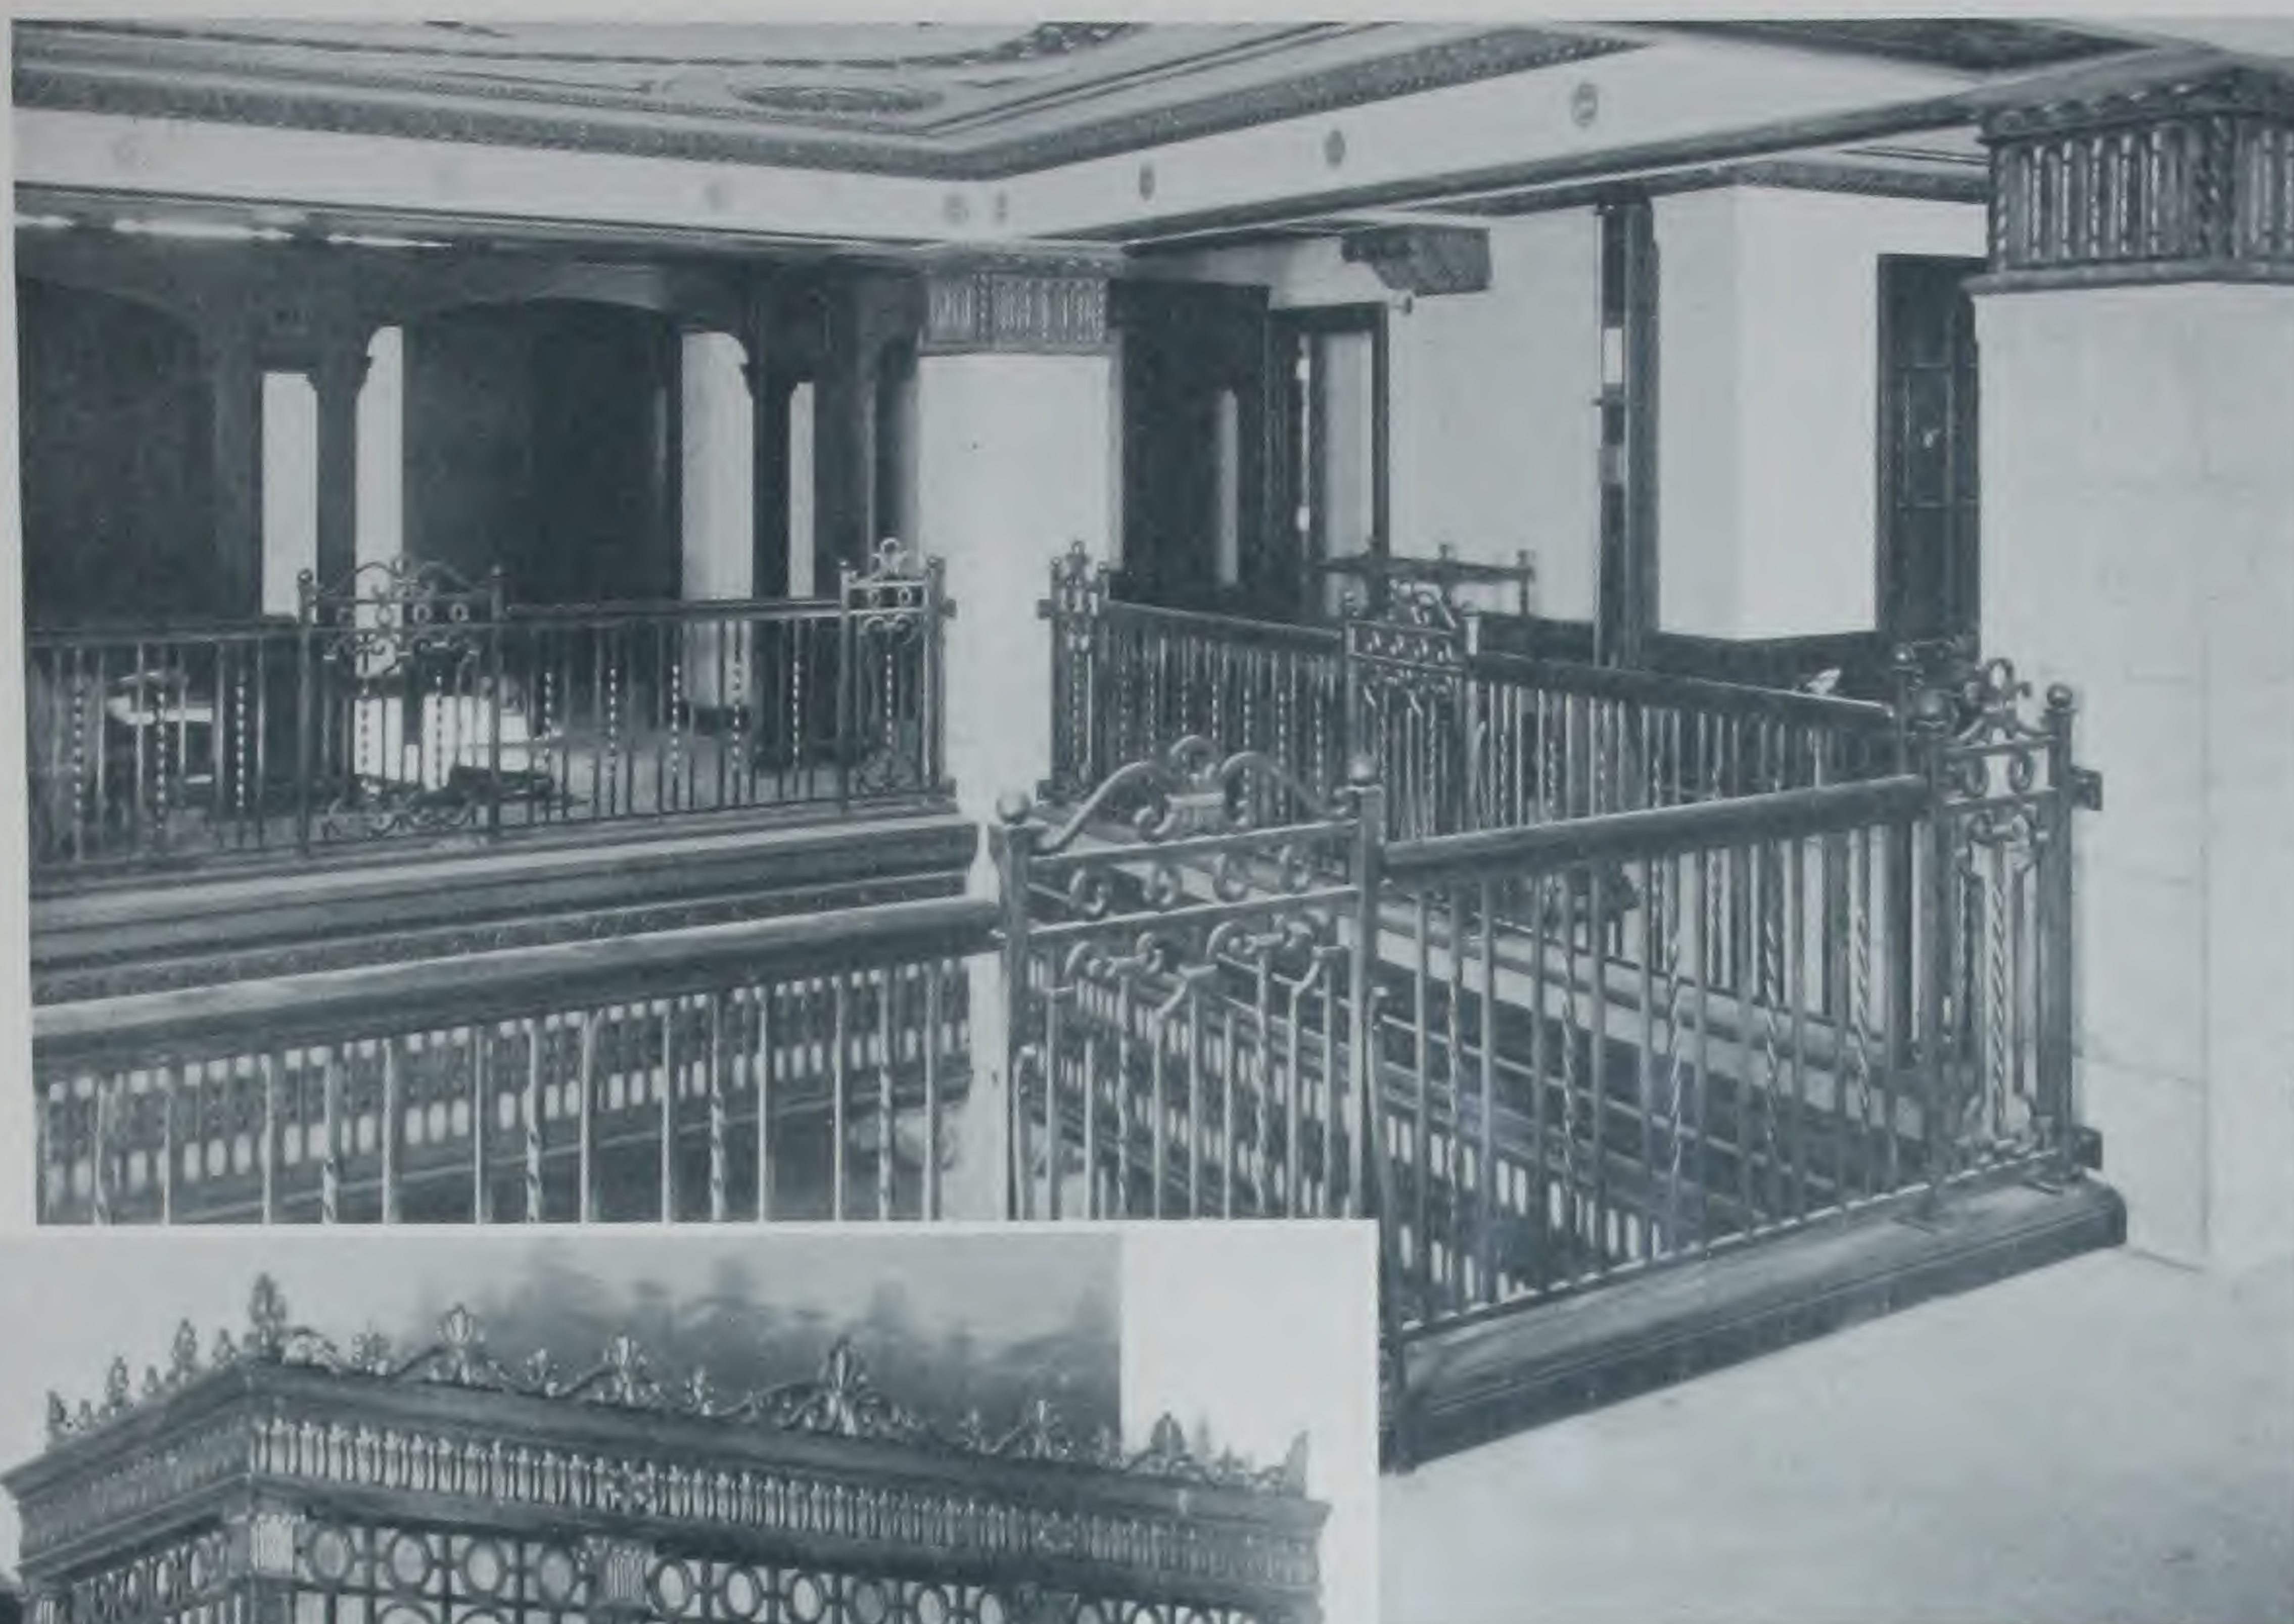

ORNAMENTAL WROUGHT IRON MEZZA-
NINE RAIL, *Fort Meigs Hotel, Toledo,*
Ohio. Architect, Sidney E. Aftel, Toledo,
Ohio. Contractor, The A. Bentley & Sons
Co., Toledo, Ohio.

CASHIER'S CAGE, *Fort Meigs Hotel, Toledo,*
Ohio. Architect, Sidney E. Aftel, Toledo,
Ohio. Contractor, The A. Bentley & Sons
Co., Toledo, Ohio.

ORNAMENTAL IRON WORK



CAST IRON SPANDRELS, *Commercial Bank & Trust Co., Bowling Green, Ohio. Architect, Simons, Brittain & English, Pittsburgh, Pa. Contractor, Leo Herman, Edgerton, Ohio.*

GENERAL PICTURE, SHOWING GRILLES, CAST IRON FRONT AND SPANDRELS, *Commercial Bank and Trust Co., Bowling Green, Ohio. Architect, Simons, Brittain & English, Pittsburgh, Pa. Contractor, Leo Herman, Edgerton, Ohio.*


THE BUILDING PRODUCTS CO.

CLOSE UP OF CORNER OF MARQUISE, *Lehman Theatre, Portsmouth, Ohio. Architect, DeVoss & Donaldson, Portsmouth, Ohio. Contractor, The Chappellear-Gardner Construction Co., Portsmouth, Ohio.*



CAST IRON MARQUISE, *Lehman Theatre, Portsmouth, Ohio. Architect, DeVoss & Donaldson, Portsmouth, Ohio. Contractor, Chappellear-Gardner Construction Co., Portsmouth, Ohio.*

ORNAMENTAL IRON WORK

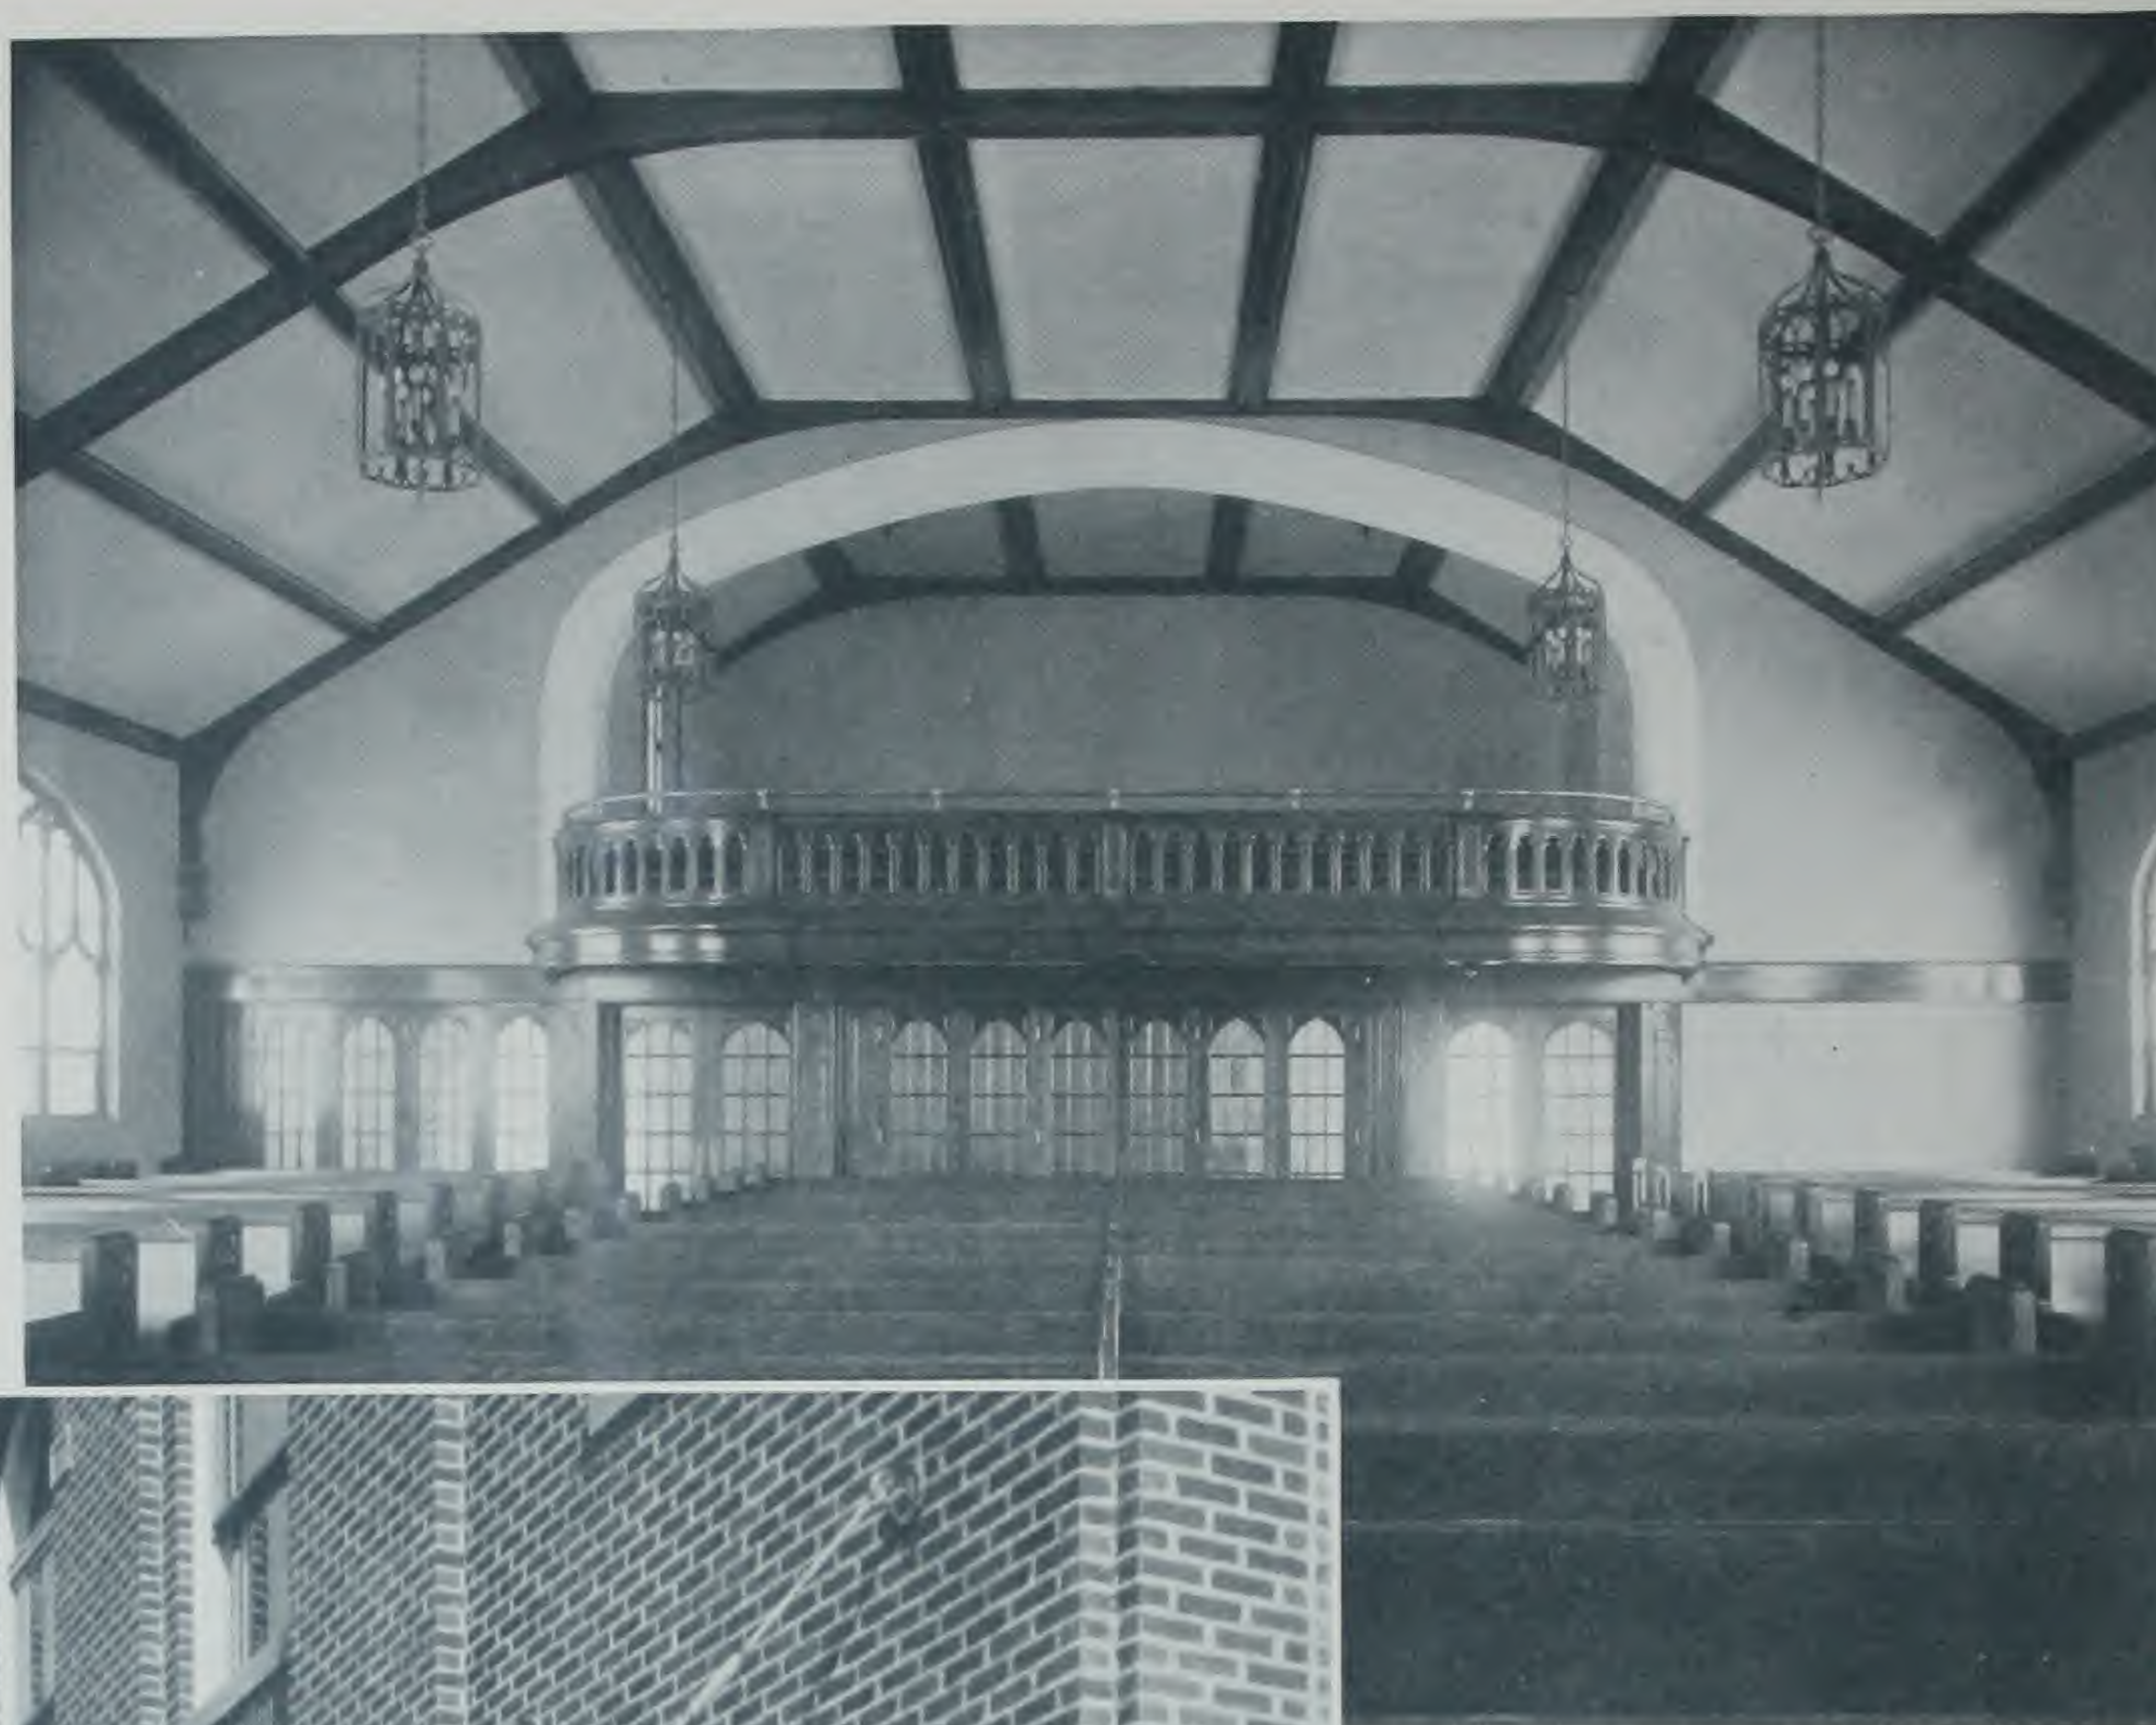


BRASS CHOIR RAIL, *Calvary Evangelical Lutheran Church, Toledo, Ohio. Architect, C. C. Britsch, Toledo, Ohio. Contractor, The Fred Rinker Co., Toledo, Ohio.*



MARQUISE, *Swiss Hall, Toledo, Ohio. Architect, Harry W. Wachter, Toledo, Ohio. Contractor, The Watts & Subrbier Co., Toledo.*


THE BUILDING PRODUCTS CO.

WIRE GUARDS, *Burnham High School, Sylvania, Ohio. Architect, T. D. McLaughlin and Associates, Lima, Ohio. Contractor, Holloway & Berkebille, Delta, Ohio.*

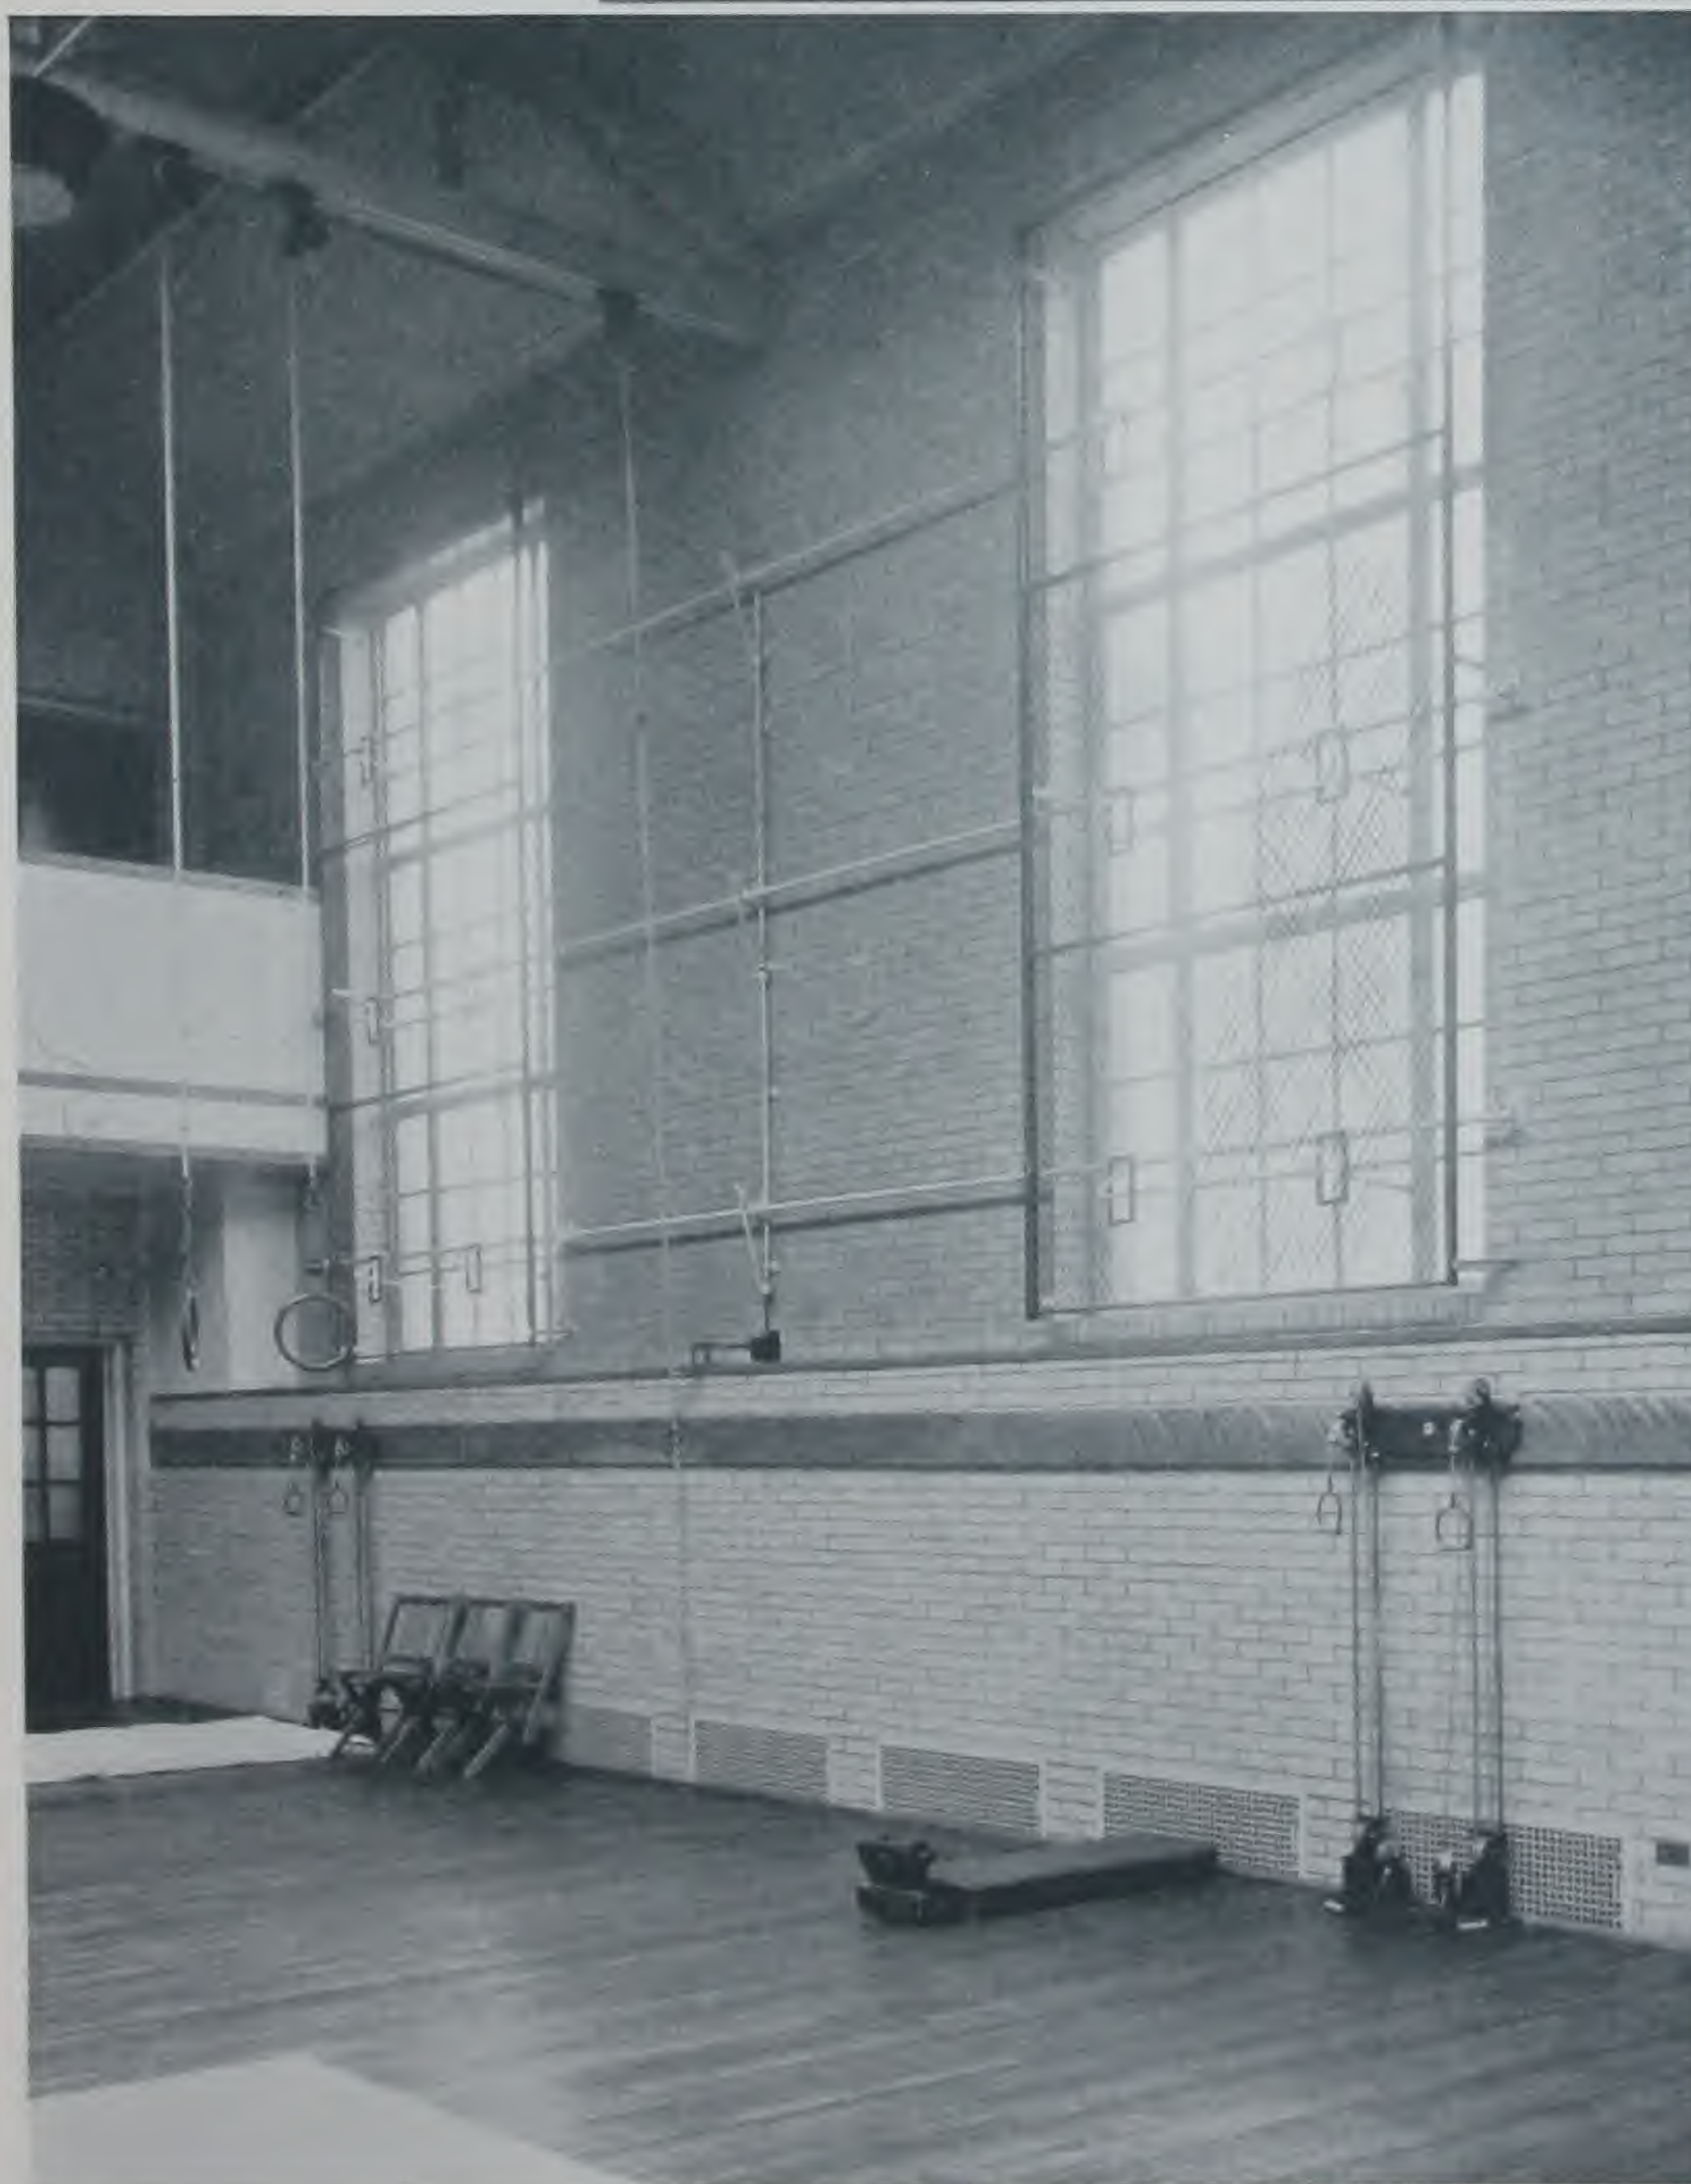

WIRE GUARDS (note openings for sash operators), *Toledo Club, Toledo, Ohio. Architect, Mills, Rhines, Bellman & Nordhoff, Toledo, Ohio. Contractors, The H. J. Spieker Co., Toledo, Ohio.*

ORNAMENTAL IRON WORK

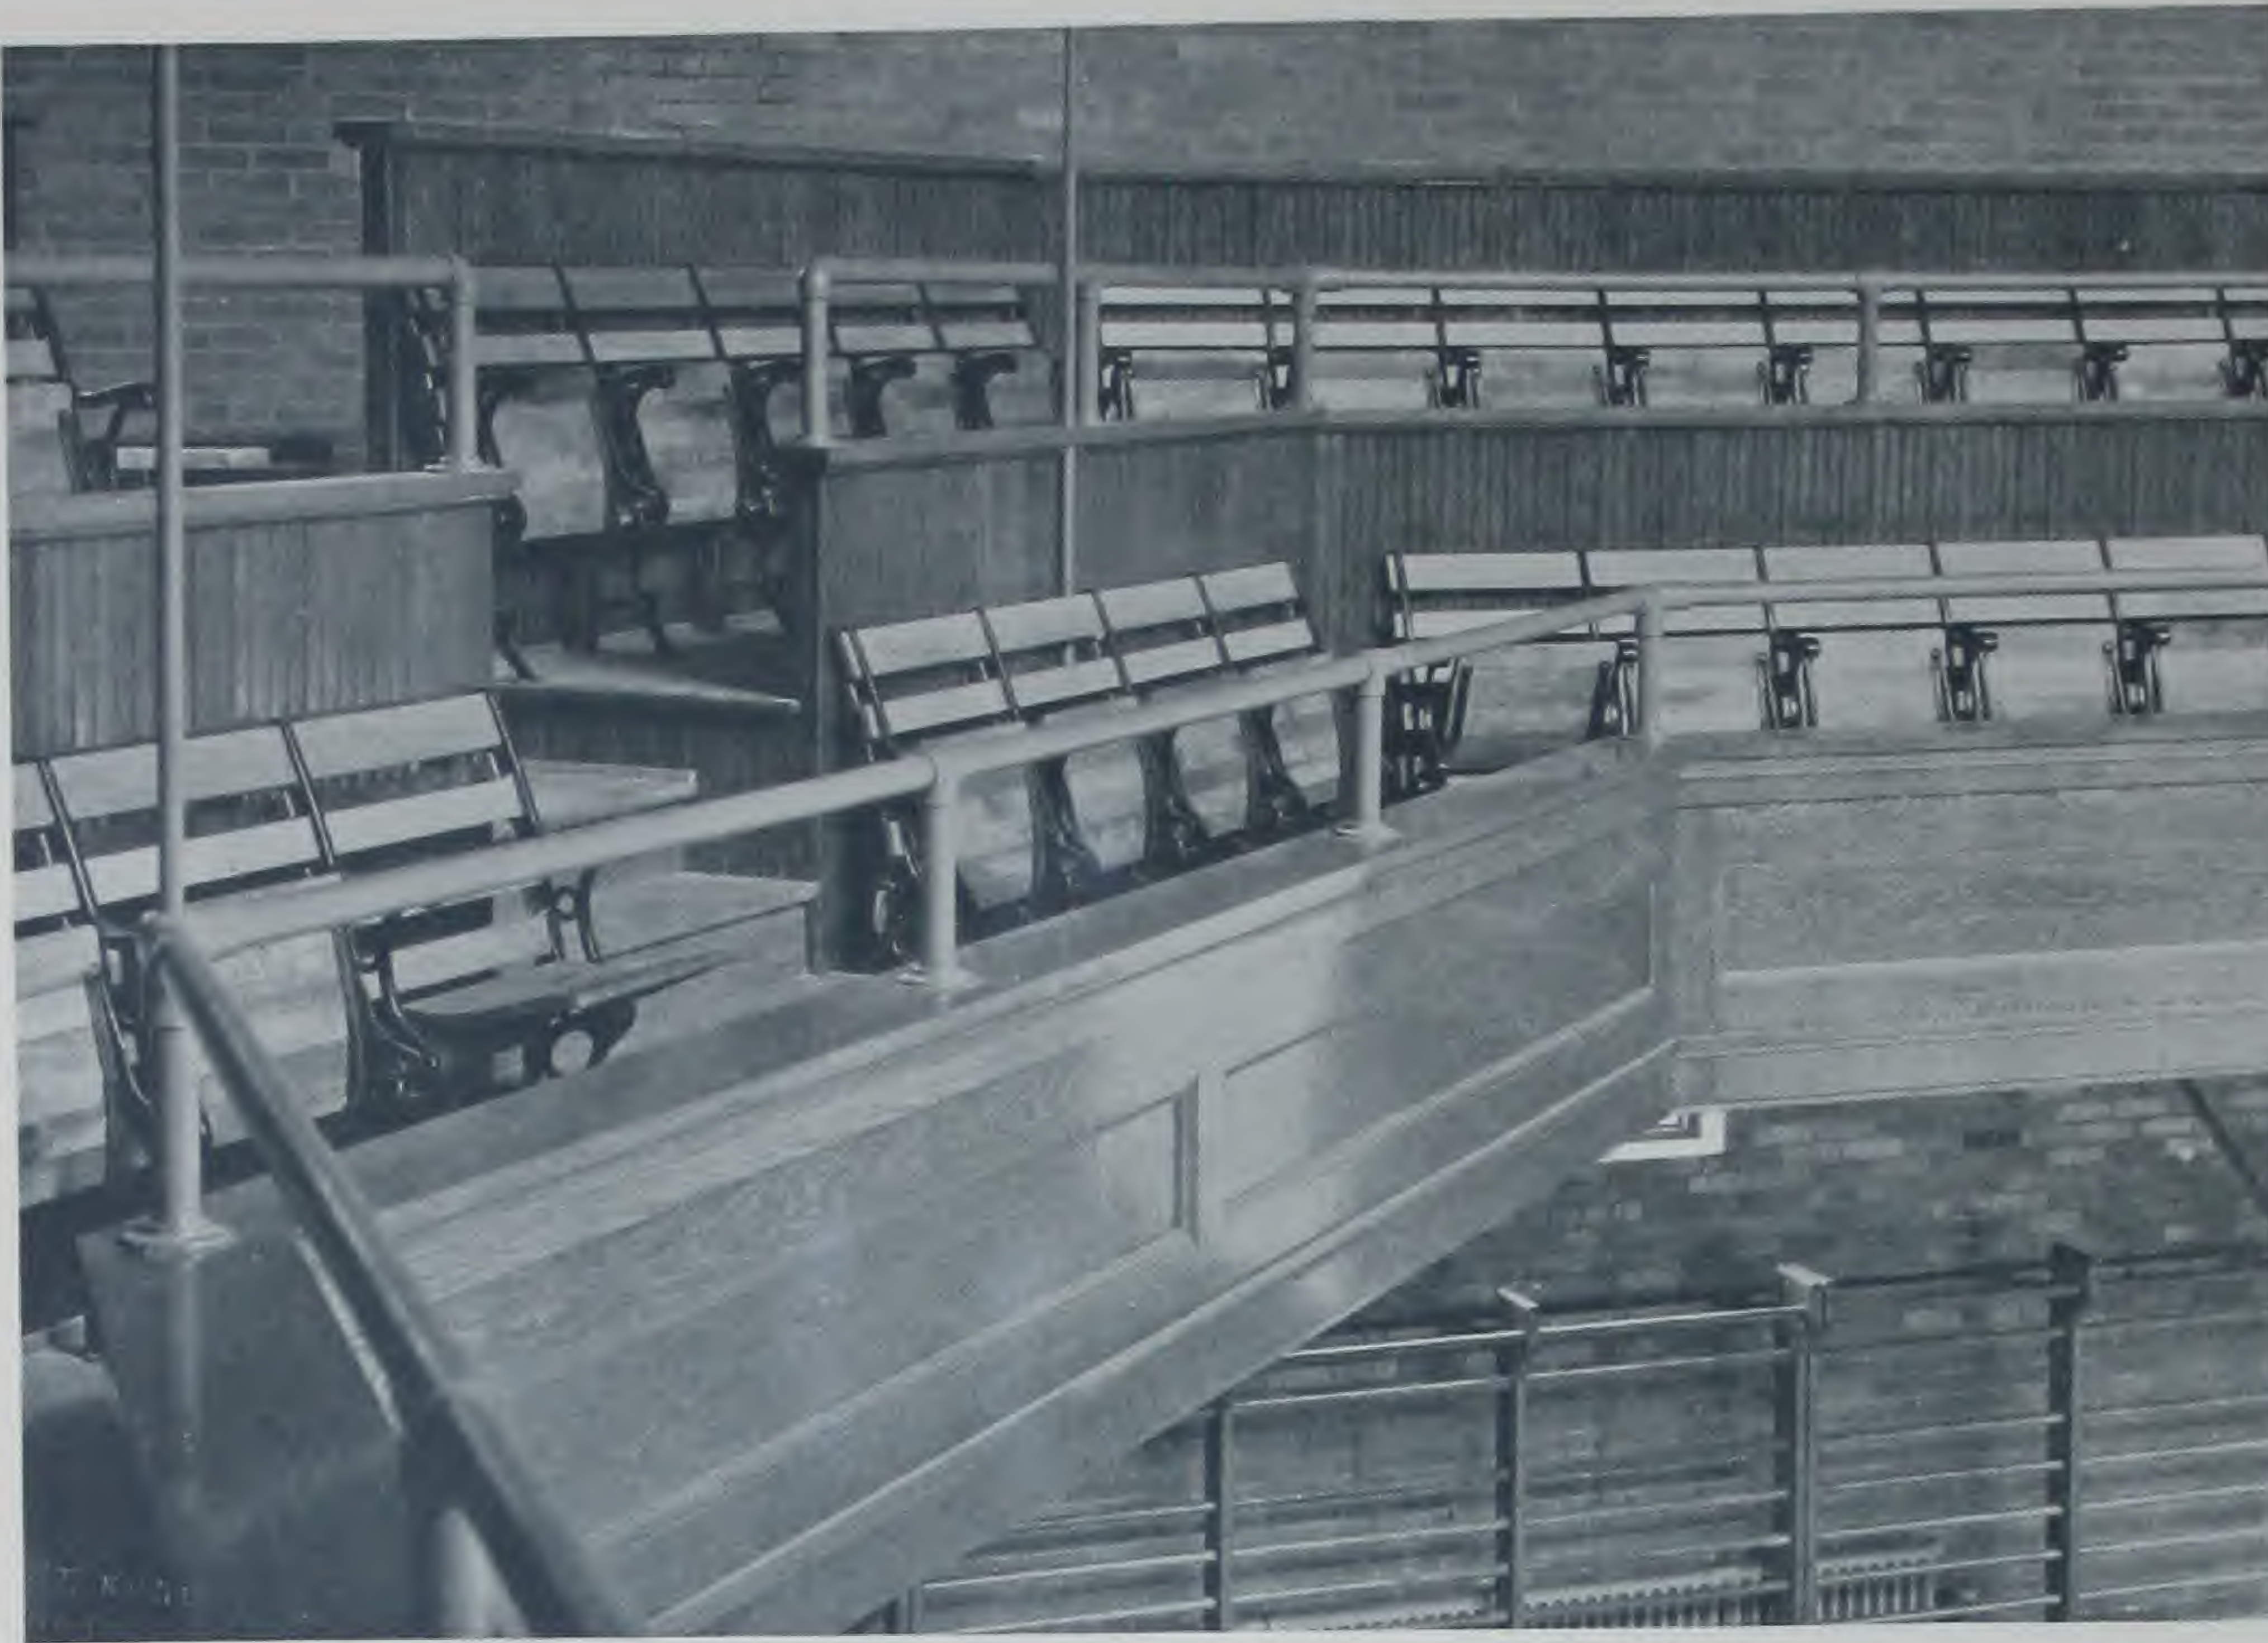

AN UNUSUAL PIPE RAIL. (Note that the pipe rail encloses the balcony hanger rod.)
Newark Gymnasium, Newark, Ohio. Architect, Vernon Redding and Associates, Mansfield,
Ohio. Contractor, O. J. Hawkins & Sons, Newark, Ohio.

PIPE RAIL, Newark Gymnasium, Newark, Ohio. Architect, Vernon Redding and Associates,
Mansfield, Ohio. Contractor, O. J. Hawkins & Sons, Newark, Ohio.



THE BUILDING PRODUCTS CO.





BALCONY RAIL, *Aquinas College, Columbus, Ohio. Architect, Fred E. Gilson, Columbus, Ohio. Contractor, Frank A. O'Hare Co., Inc., Chicago, Ill.*

CLOSE-UP OF BALCONY RAIL, *Aquinas College, Columbus, Ohio. Architect, Fred E. Gilson, Columbus, Ohio. Contractor, Frank A. O'Hare Co., Inc., Chicago, Ill.*



ORNAMENTAL IRON WORK

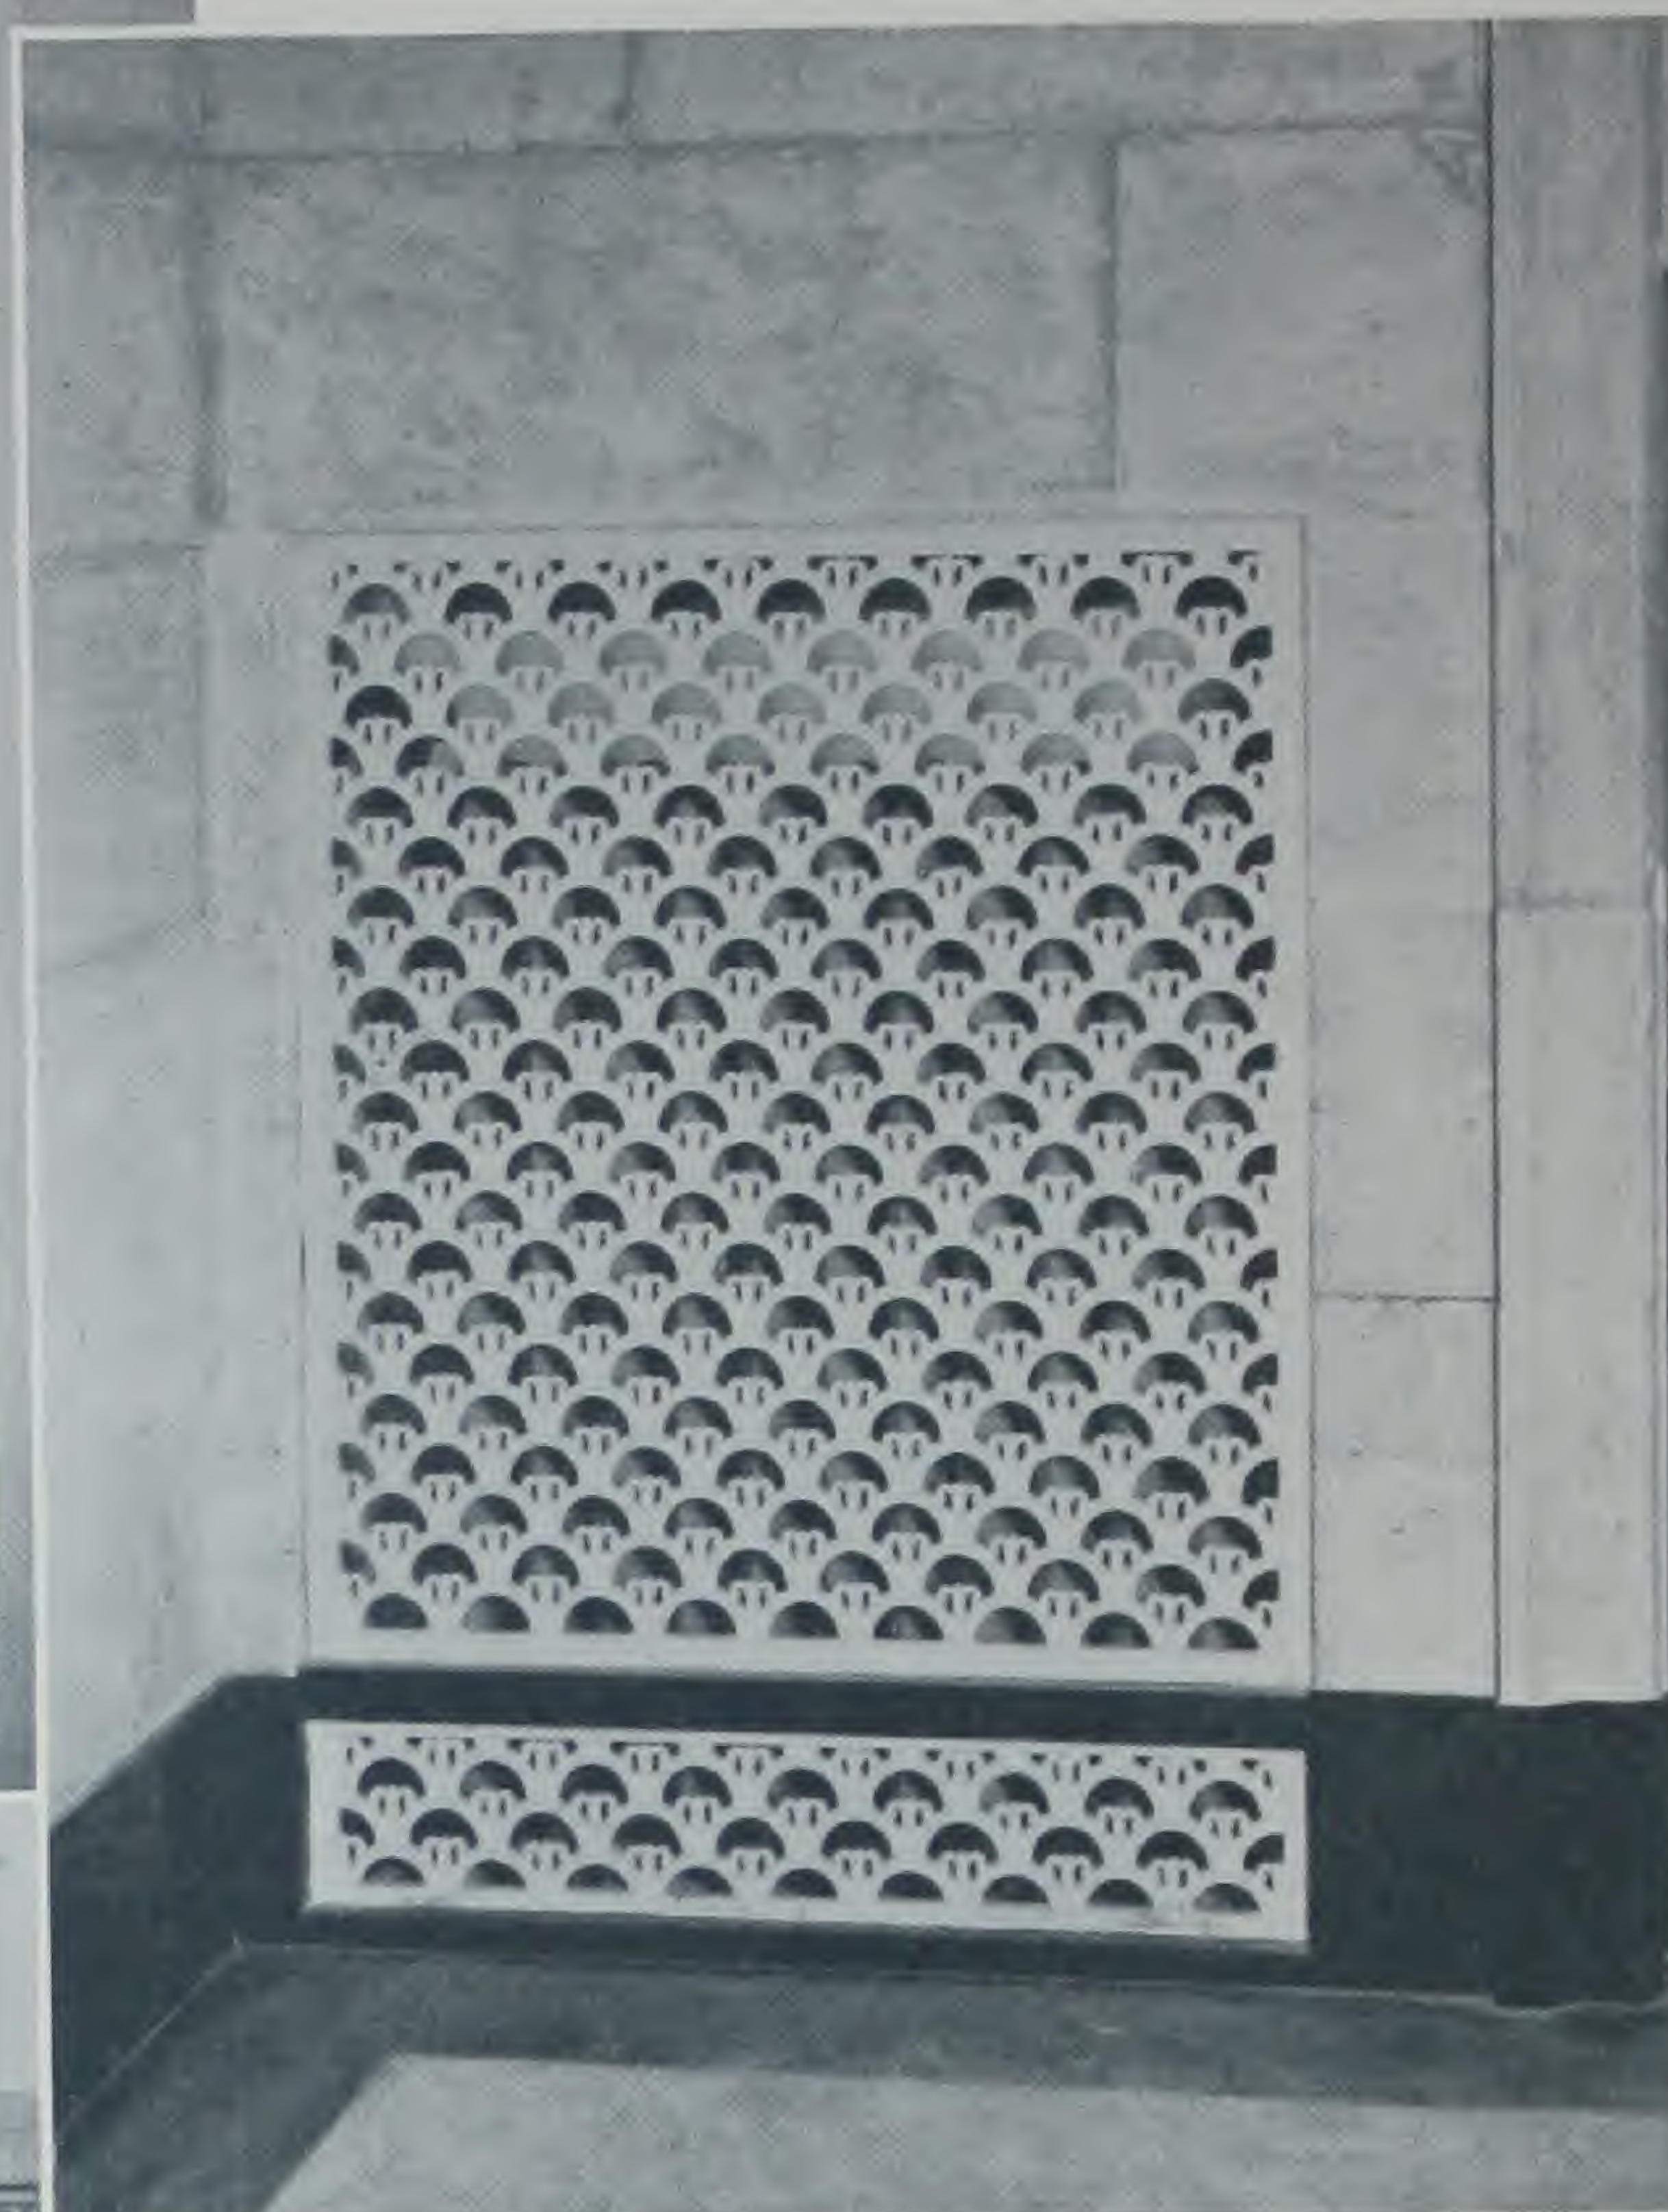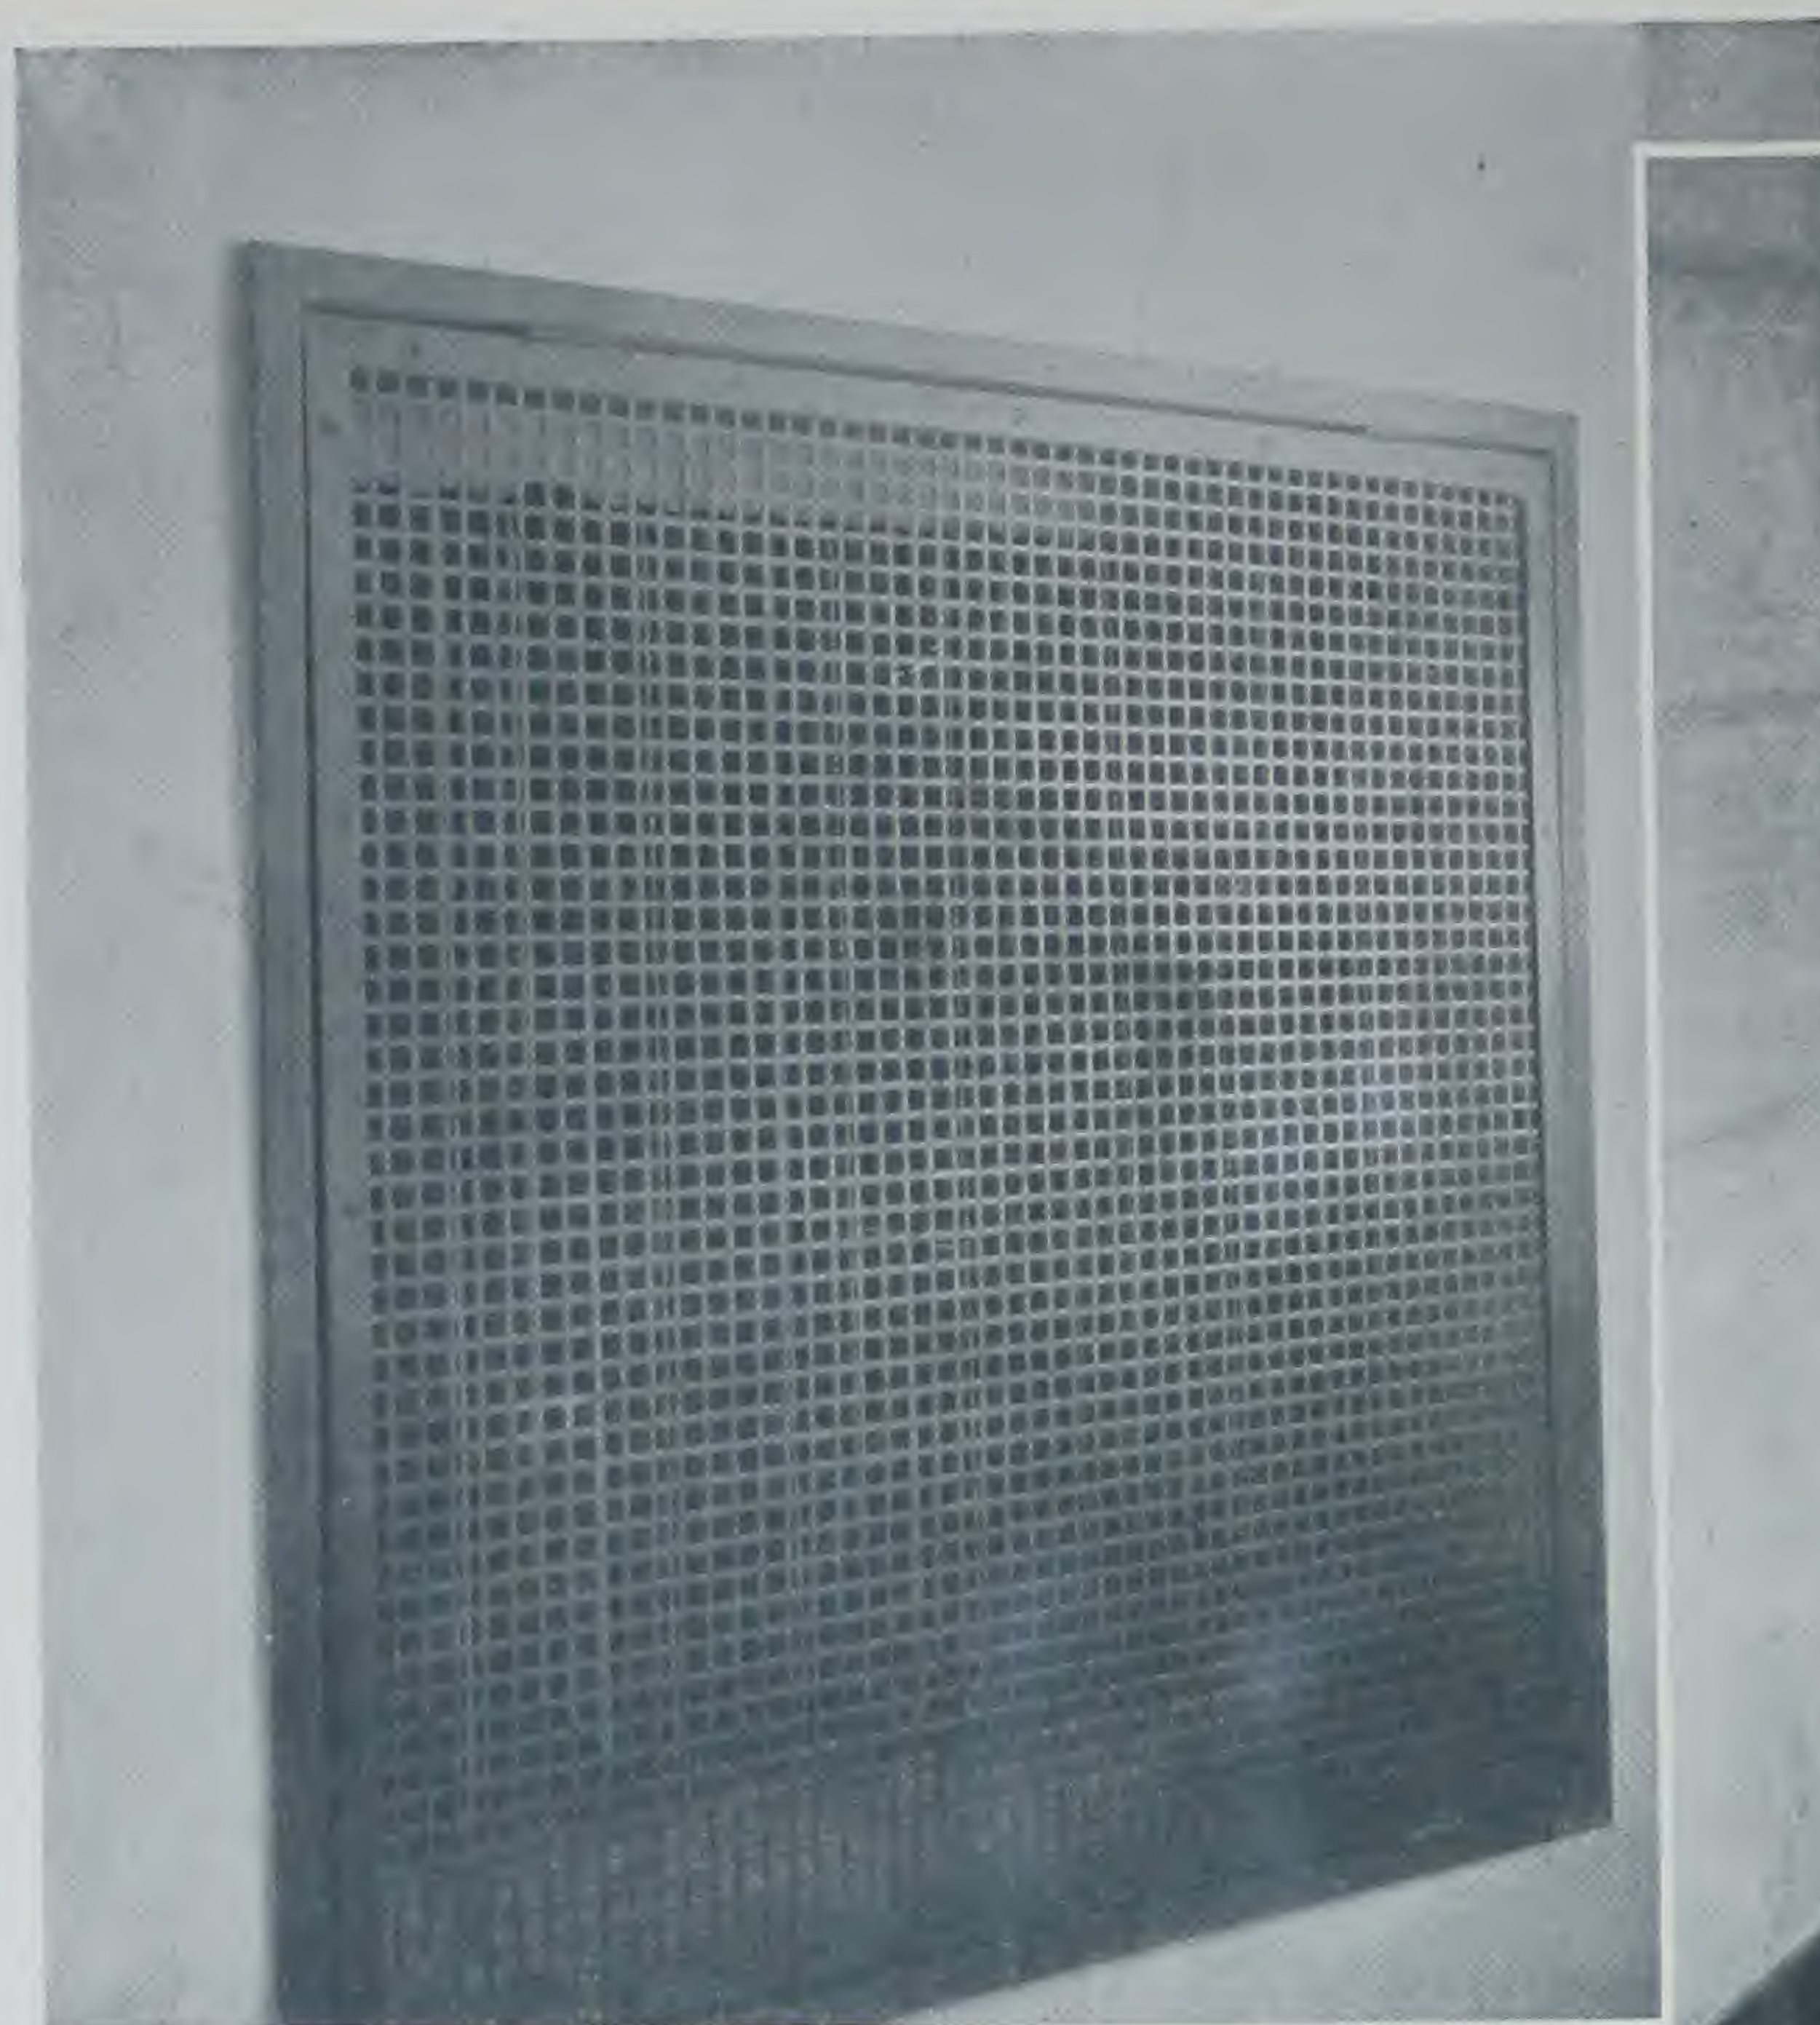

PERFORATED STEEL GRILLE, *Burnham High School, Sylvania, Ohio. Architect, T. D. McLaughlin and Associates, Lima, Ohio. Contractor, Holloway & Berkebile, Delta, Ohio.*

CAST IRON GRILLE, *Fort Meigs Hotel, Toledo, Ohio. Architect, Sidney E. Aftel, Toledo, Ohio. Contractor, The A. Bentley & Sons Co., Toledo, Ohio.*

WROUGHT IRON GRILLE, *Security Savings Bank, Toledo, Ohio. Architect, Langdon, Hobly & Gram, Toledo, Ohio. Contractor, The H. J. Spieker Co., Toledo, Ohio.*

THE BUILDING PRODUCTS CO.

FIRE ESCAPE, OHIO STATE TYPE D,
*Commercial Bank and Trust Co.,
Bowling Green, Ohio. Architect, Si-
mons, Brittain & English, Pitts-
burgh, Pa. Contractor, Leo Herman,
Edgerton, Ohio.*

FIRE ESCAPE, OHIO STATE TYPE B,
*Anderson Brothers Department Store,
Portsmouth, Ohio. Architect, De-
Voss & Donaldson, Portsmouth,
Ohio. Contractors, The Anderson
Brothers Co., Portsmouth, Ohio.*

FIRE ESCAPE, OHIO STATE TYPE A,
*Ringold Baer Realty Co., Toledo,
Ohio. Architect, Jokel & Lange, To-
ledo, Ohio. Contractor, The H. J.
Spicker Co., Toledo, Ohio.*



ORNAMENTAL IRON WORK



FLAG POLE, *Dachler Funeral Home, Portsmouth, Ohio.* Architect, *DeVoss & Donaldson, Portsmouth, Ohio.* Contractor, *Taylor & Linn, Portsmouth, Ohio.*

AREA GRATING, *Municipal Garage, Toledo, Ohio.* Architect, *Langdon Hobly & Gram, Toledo, Ohio.* Contractor, *The Watts & Suberbie Co., Toledo, Ohio.*

STANDARD OHIO MOVING PICTURE BOOTH EQUIPMENT, *Burnham High School, Sylvania, Ohio.* Architect, *T. D. McLaughlin and Associates, Lima, Ohio.* Contractor, *Holloway & Breckele, Delta, Ohio.*

PIPE RAILS, *Monroe St. M. E. Church, Toledo, Ohio.* Architect, *Harry W. Wachter, Toledo, Ohio.* Contractor, *The John Pisch Co., Toledo, Ohio.*

MASSIVE TYPE OF WHEEL GUARD, *The Ohio Power Co., Lima, Ohio.* Architect, *P. M. Hulken, Lima, Ohio.* Contractor, *The Lima Construction Co., Lima, Ohio.*




THE BUILDING PRODUCTS CO.



MANHOLE COVER



BRONZE TABLET

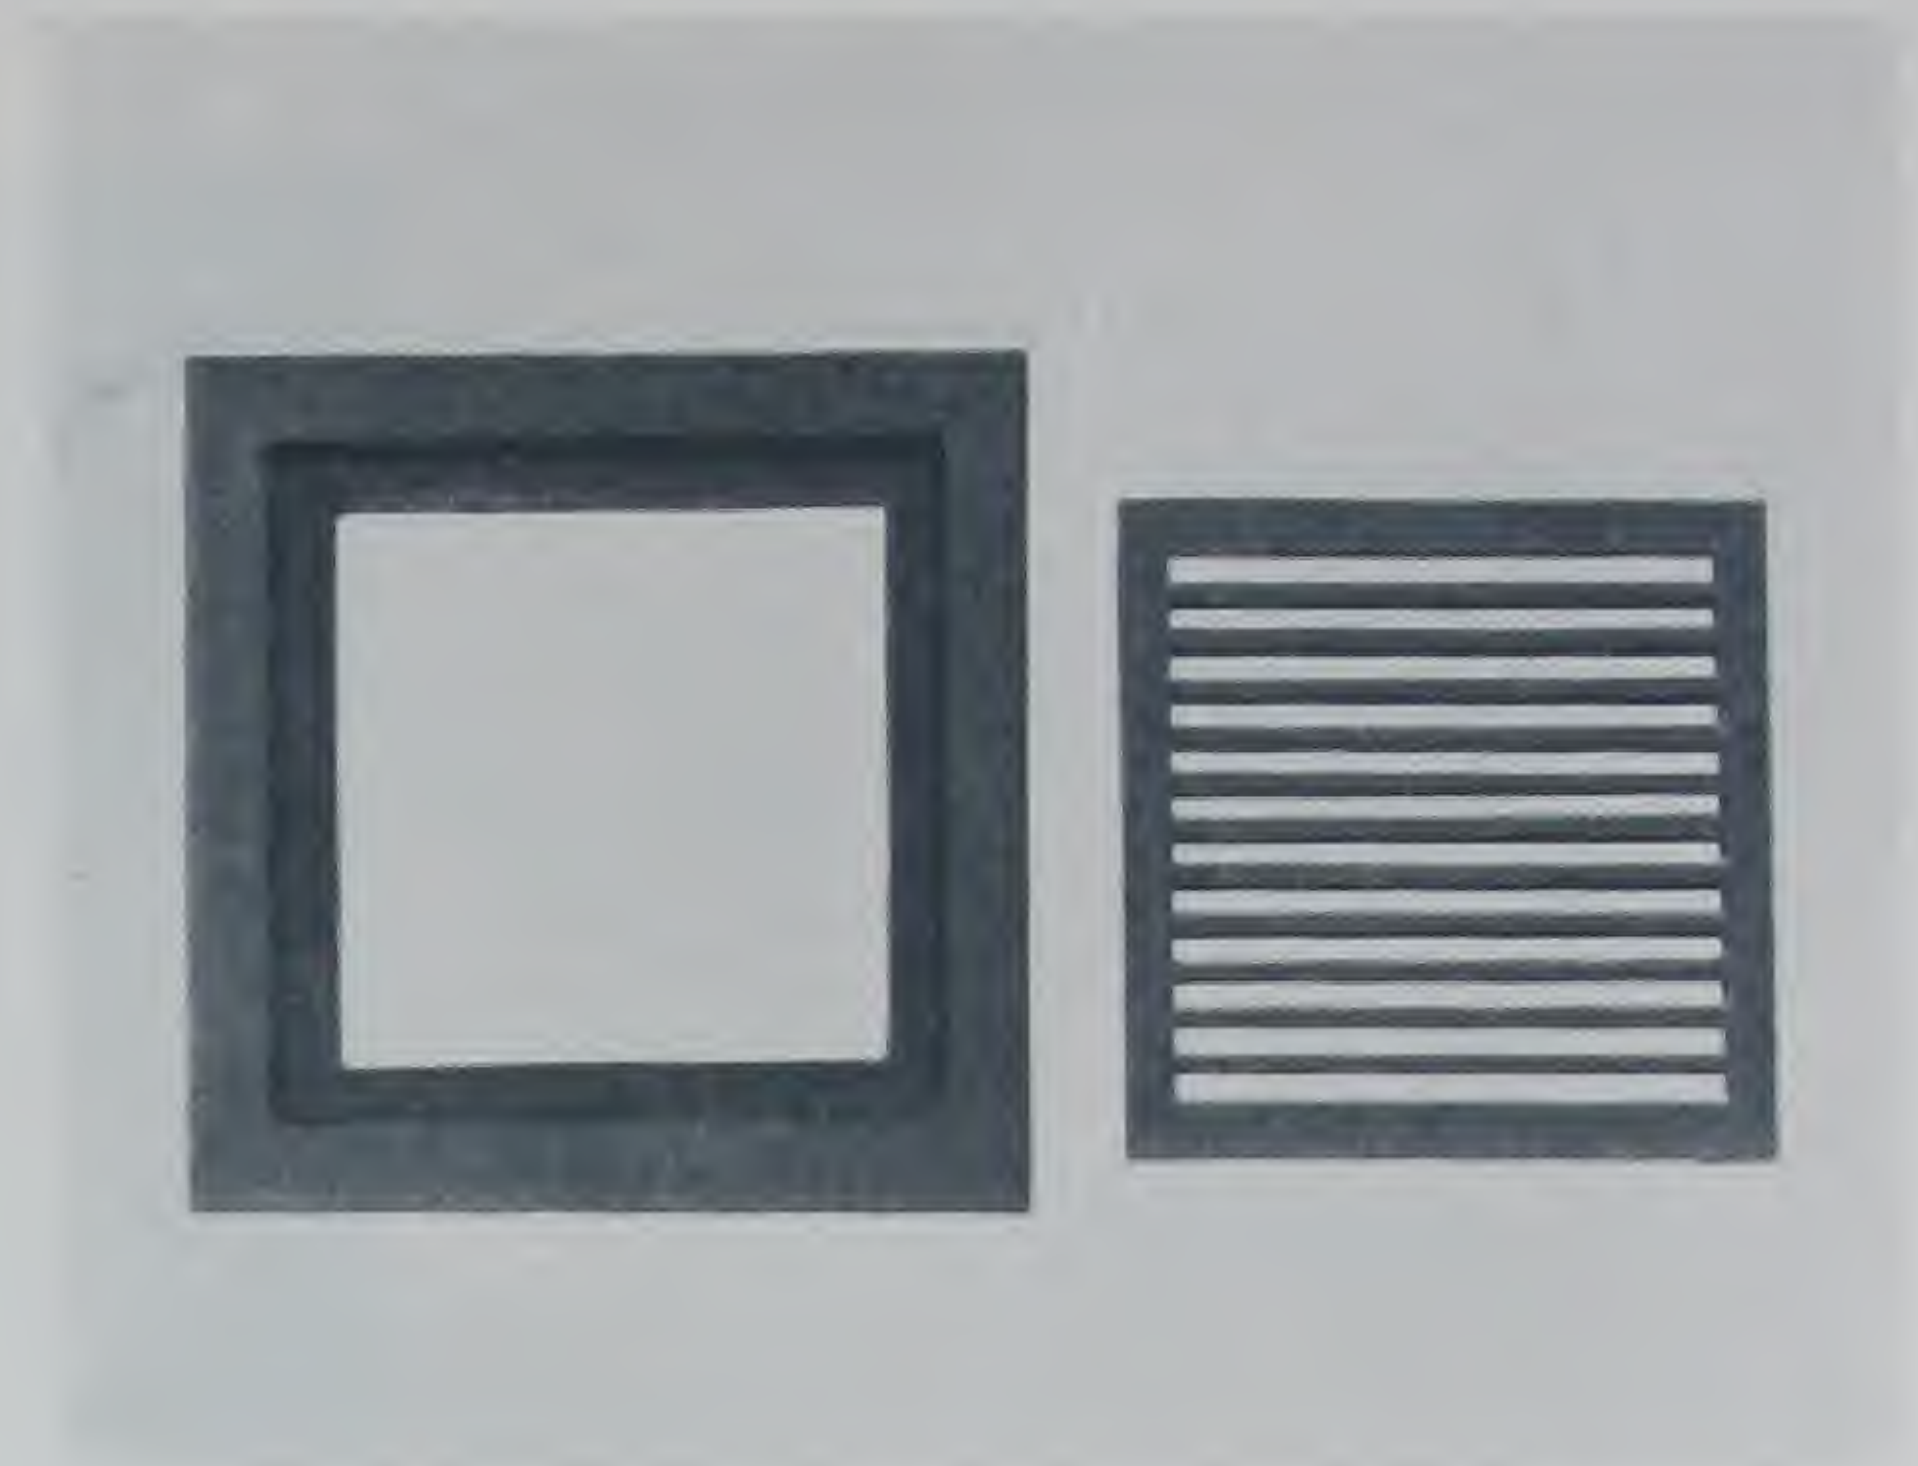


SUMP PIT FRAME AND COVER



WHEEL GUARD




AREA GRATING

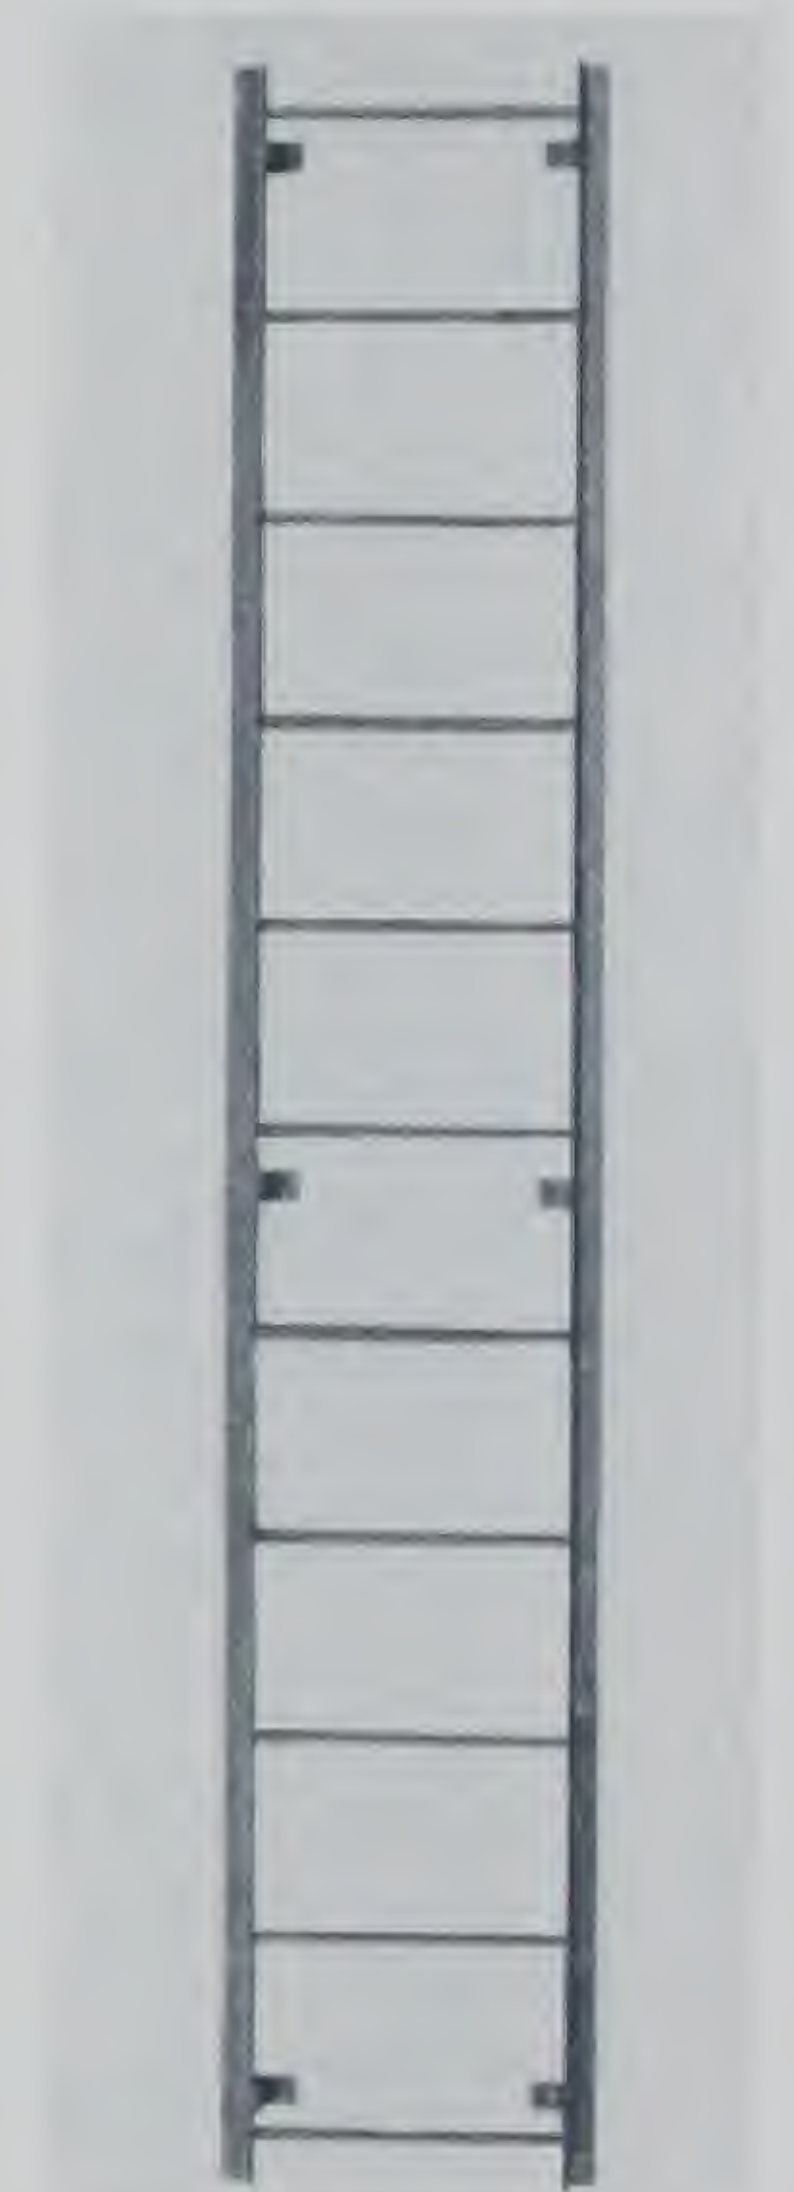

LADDER



PIPE RAIL

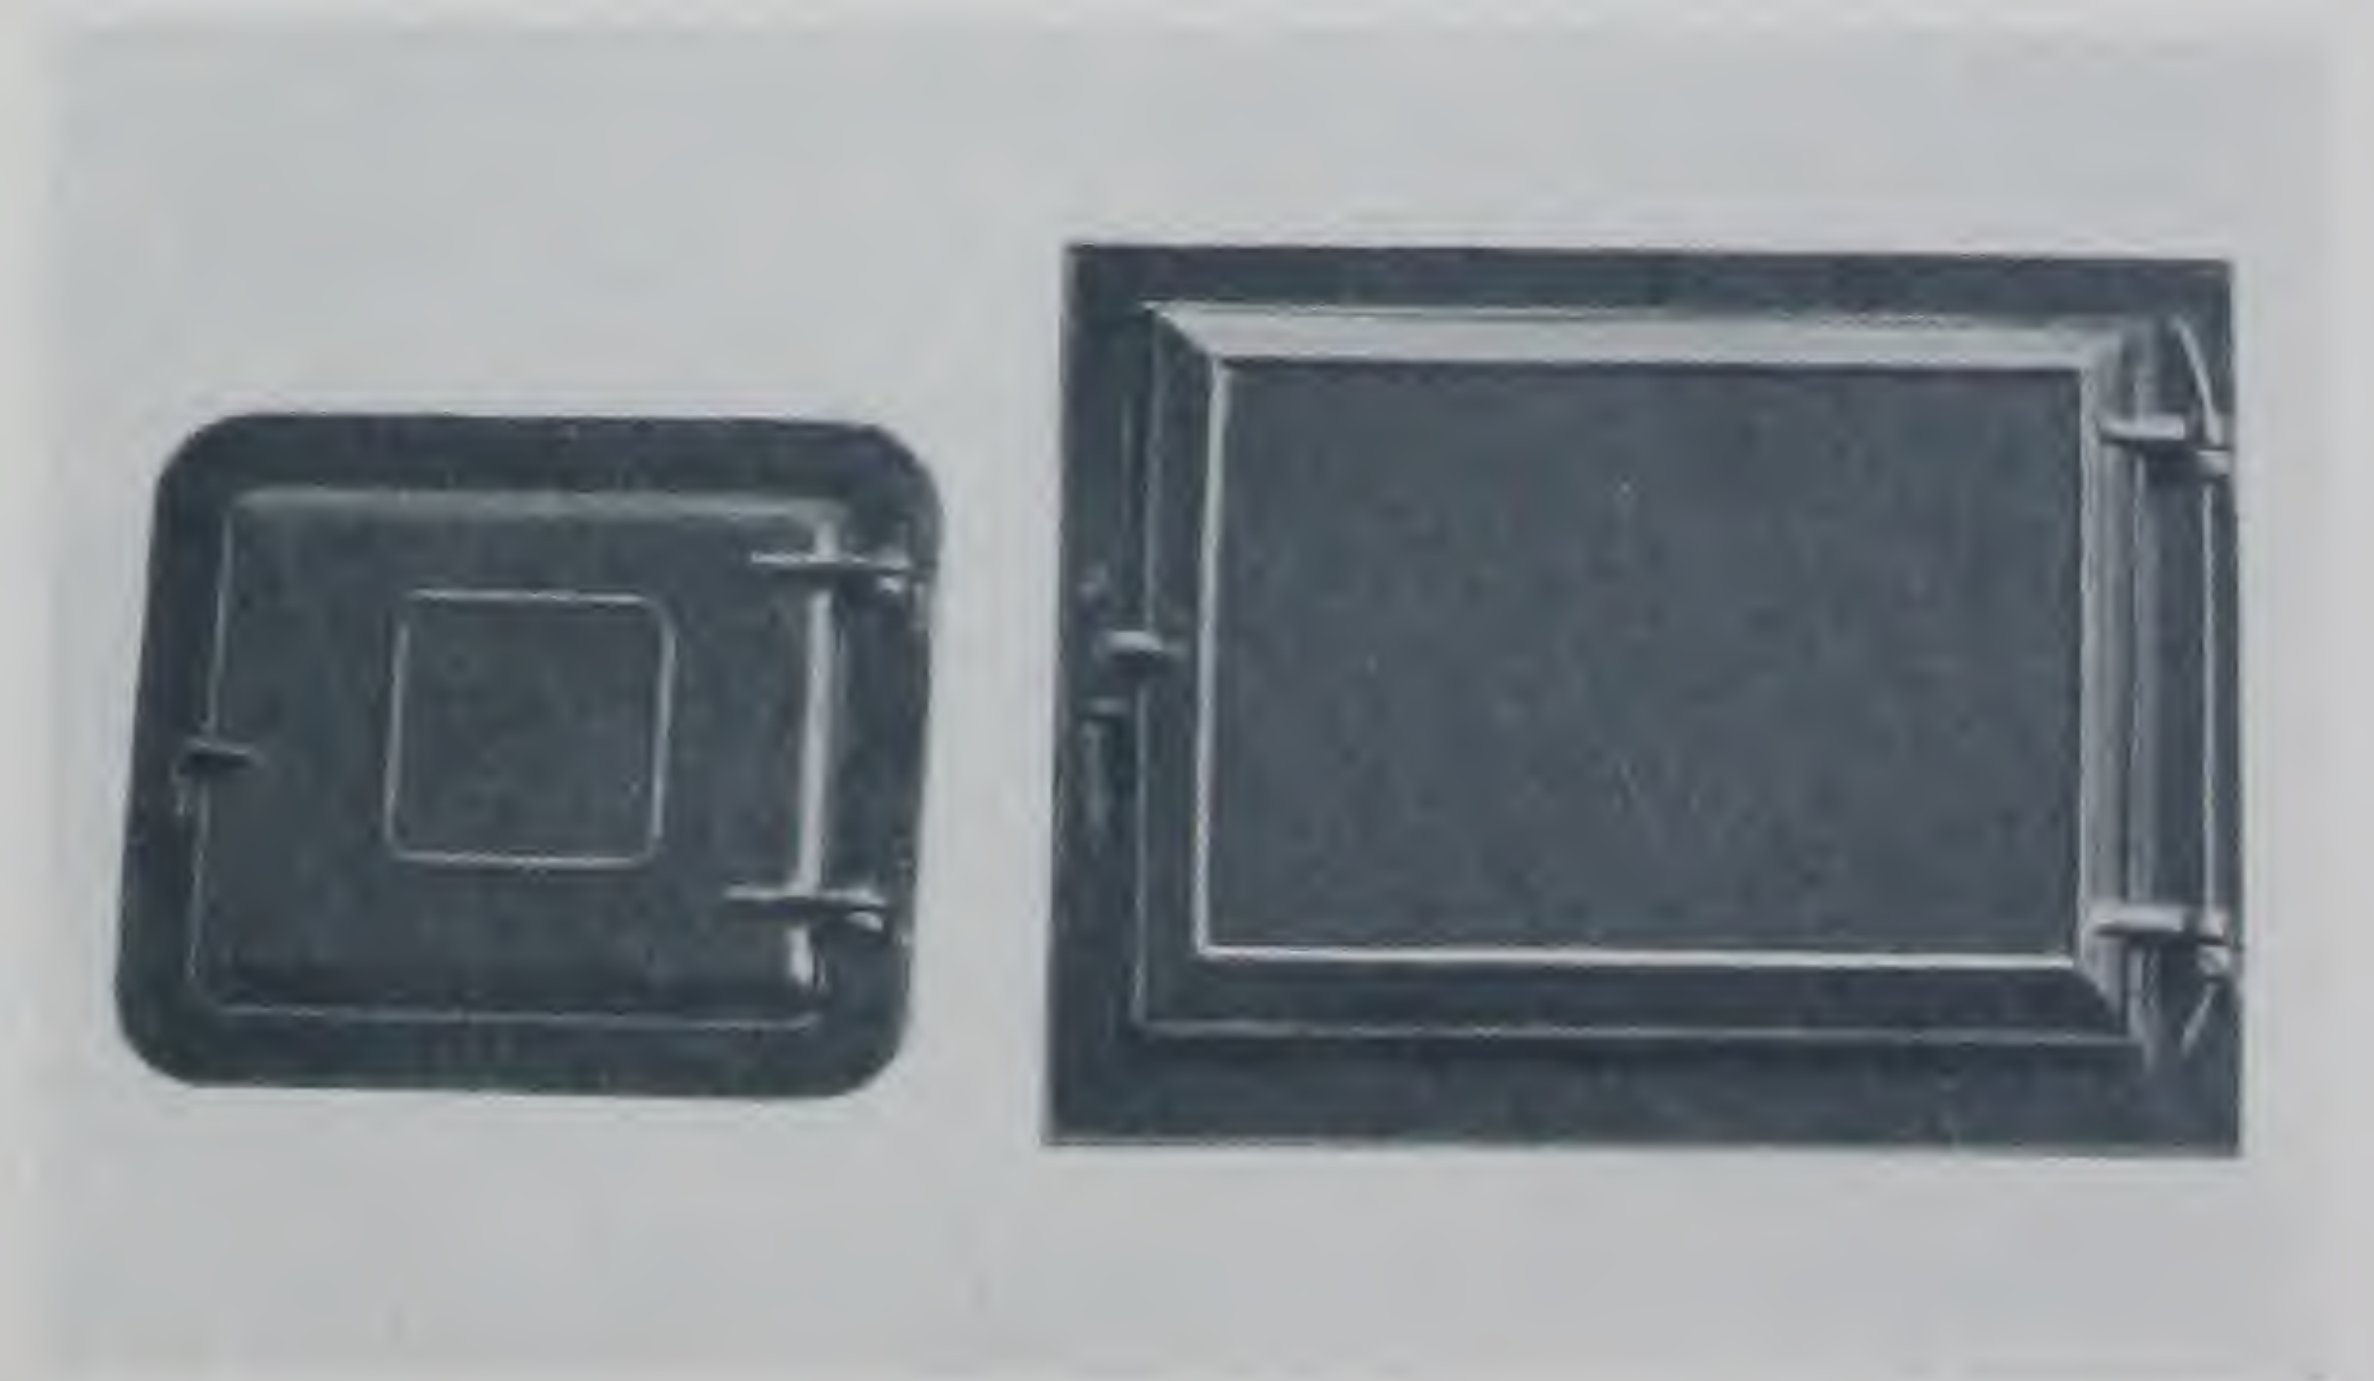

CLEAN-OUT DOORS
(Large and Small Sizes)

A Word about B-P Stair Construction

SHOP ASSEMBLY OF STAIRS

THE main feature of B-P stair construction is the sturdy manner in which the stairs are framed. This is clearly brought out in the drawing on the opposite page. No dependence is placed on the clinching or interlocking of thin sheet metal parts; all connections are securely drawn together with proper size bolts.

Coupled with this strength is the finished appearance of all framing. Note on the accompanying drawing the neat and strong connection of the face stringer to the newel post. The tapered pins draw the joint to a perfect fit.


The stringers are usually pressed steel channels to which $1\frac{1}{4}" \times 1\frac{1}{4}" \times \frac{3}{16}"$ angle knees are fastened with three $\frac{5}{16}"$ rivets. These knees not only support each individual tread but provide a substantial backing for each riser. The face stringers are moulded and paneled as may be required.

The combination risers and treads of No. 12 gauge metal are securely bolted to these angle knees with three $\frac{1}{4}"$ bolts at each end. The plates for the sub-landings are reinforced wherever necessary with structural steel tee-irons, supported by the convenient tee-saddles which we devised for this purpose.

The newel posts are supported by lug angles from the structural steel or concrete framing, and the arrangement of this detail permits us to erect stairs when the structural frame is going up. Advantage is frequently taken of this possibility, which does away with measuring well holes, and also provides a service stair during construction.

The photograph above illustrates what we mean by fitting a flight of stairs together complete in the shop before shipping. This eliminates any possibility of errors and avoids annoying and costly delays in the field.

THE BUILDING PRODUCTS CO.

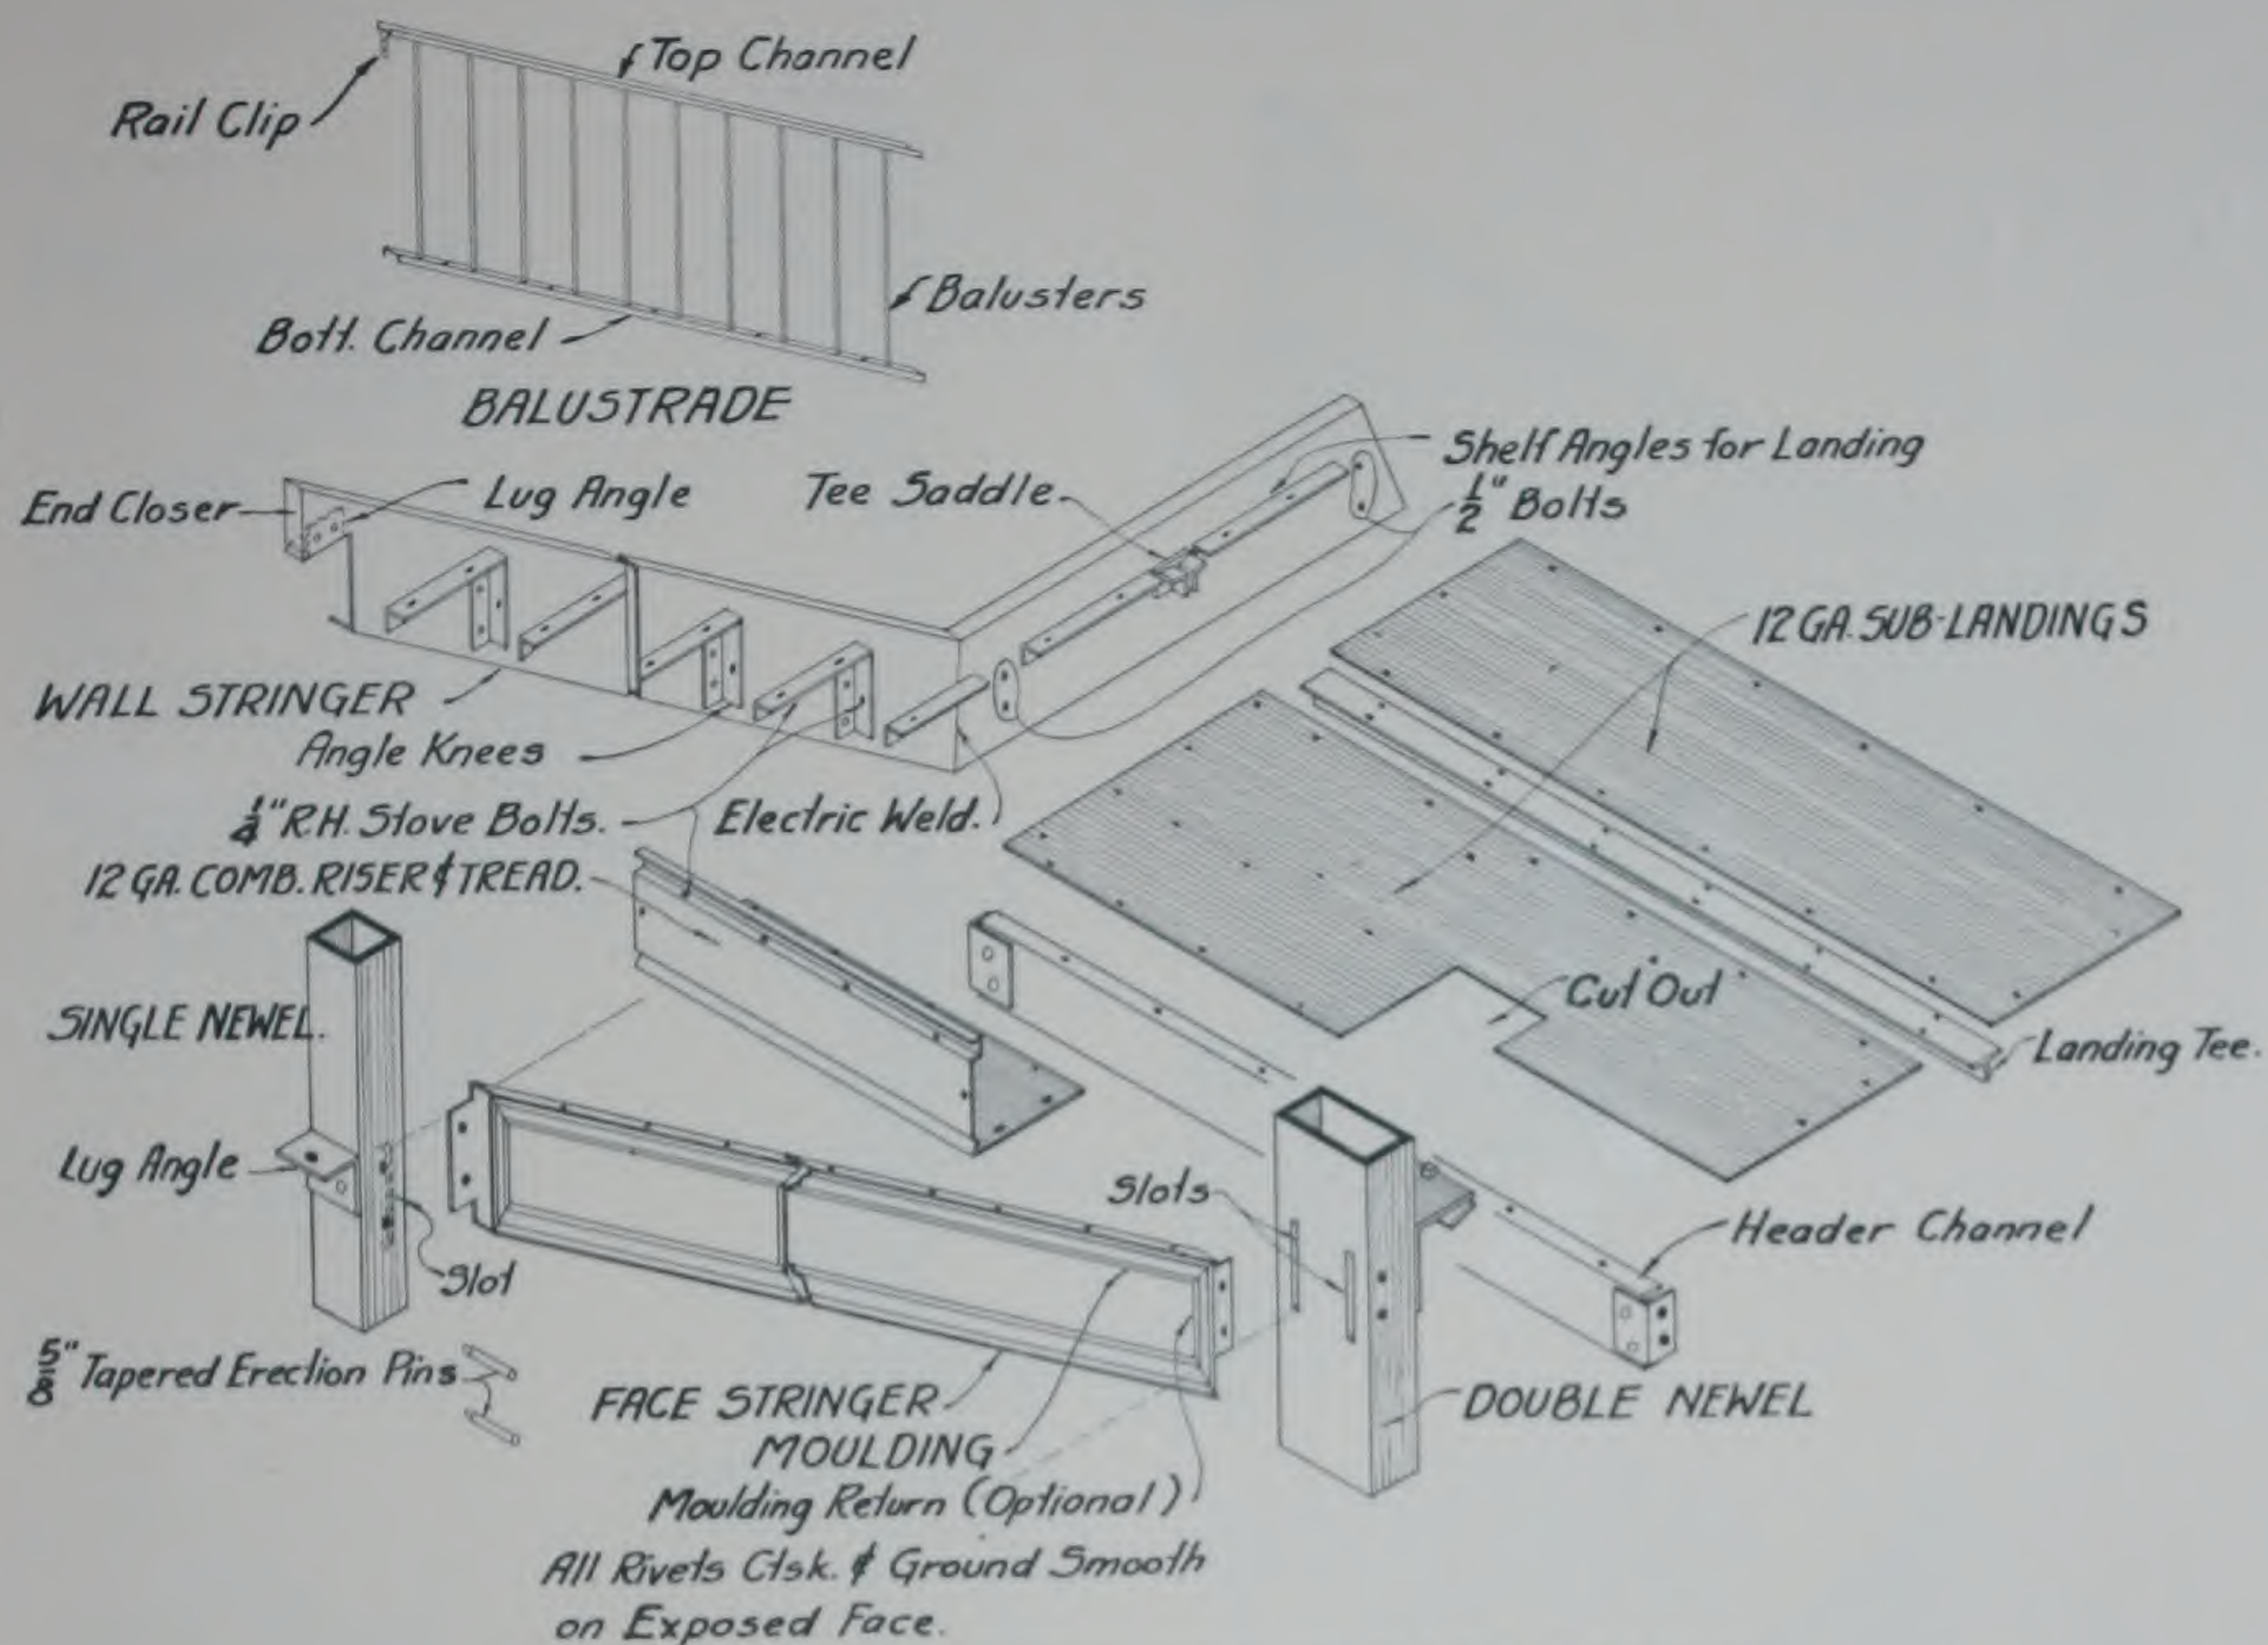

THIS CUT SHOWS THE CONSTRUCTION AND NAMES OF PARTS OF B-P STAIRS

Architects' Specification



ALL stairs, unless noted otherwise, are to be of pressed steel construction similar in all respects to those manufactured by the Building Products Company of Toledo, Ohio. Combination risers and treads of No. 12 gauge steel to be securely bolted to angle knees riveted to pressed steel stringers. Angle knees must form a back for the risers. Sub-landings to be of No. 12 gauge plate adequately stiffened with structural steel tees. Face stringers to be paneled and moulded as shown. Newels, railings and balustrade to be of design and construction as shown on the plans.

ORNAMENTAL IRON WORK


SPECIFICATION

Face Stringers built up of $\frac{3}{8}$ " U.M.P. bars & Braun mouldings.
Wall Stringers standard pressed steel Ls.
Balustrade built up of $1\frac{1}{2}$ " Ls top & bottom, $\frac{5}{8}$ " sq bars & C.I. fillers.
Handrail & Wall Rail, wood by others.
Newel Posts C.I. with ornamented panel.
Treads cement & tile by others.
Subtread & Subriser #12 ga steel.
Riser #10 ga steel.
Knee supports $1\frac{1}{4}$ " $1\frac{1}{4}$ " $\frac{3}{8}$ " angle.
Soffits plastered by others.

DESIGN NO 1

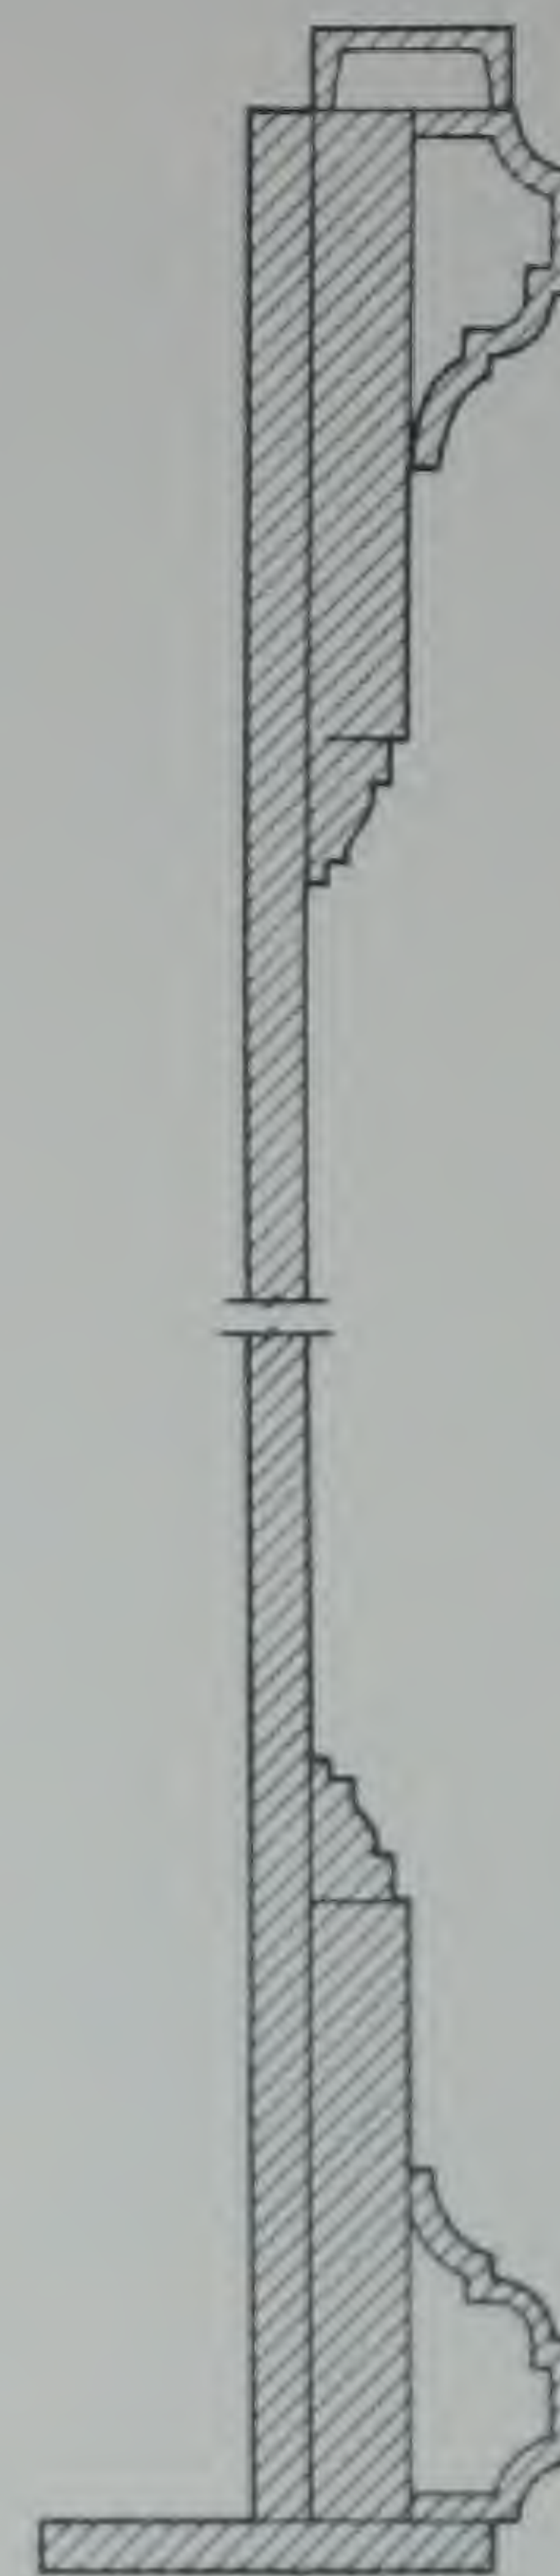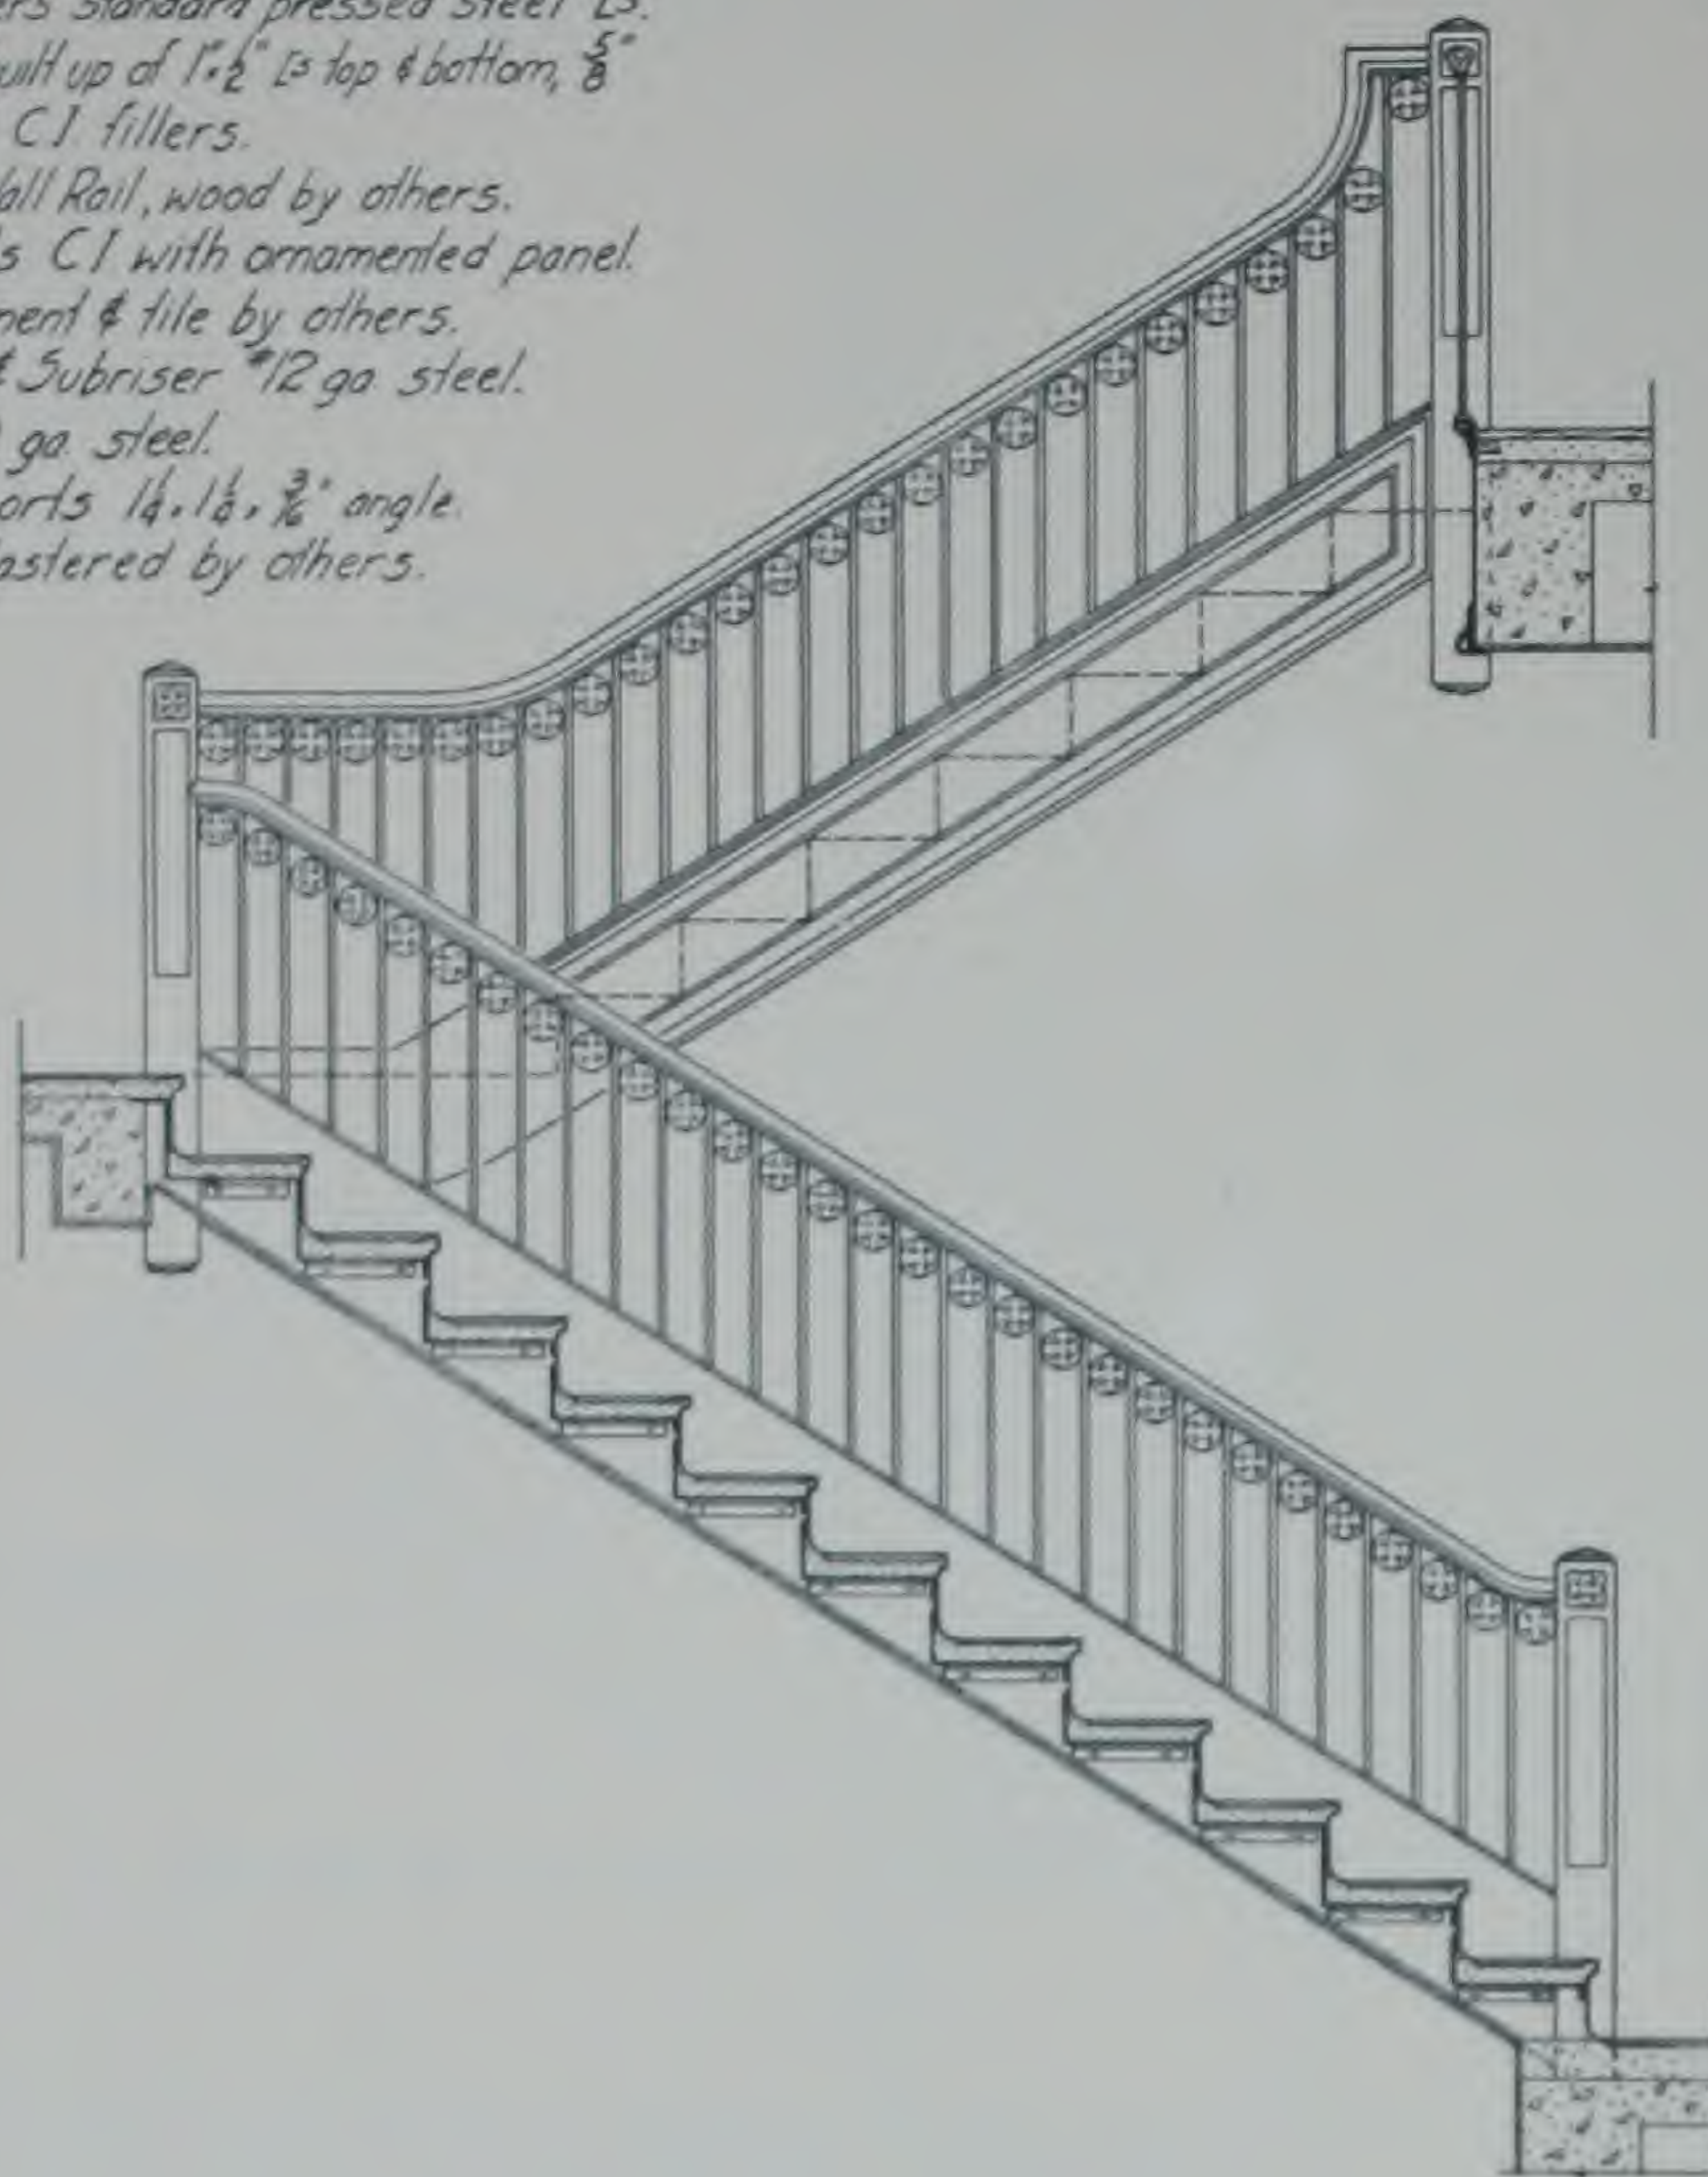

DETAIL OF STRINGER

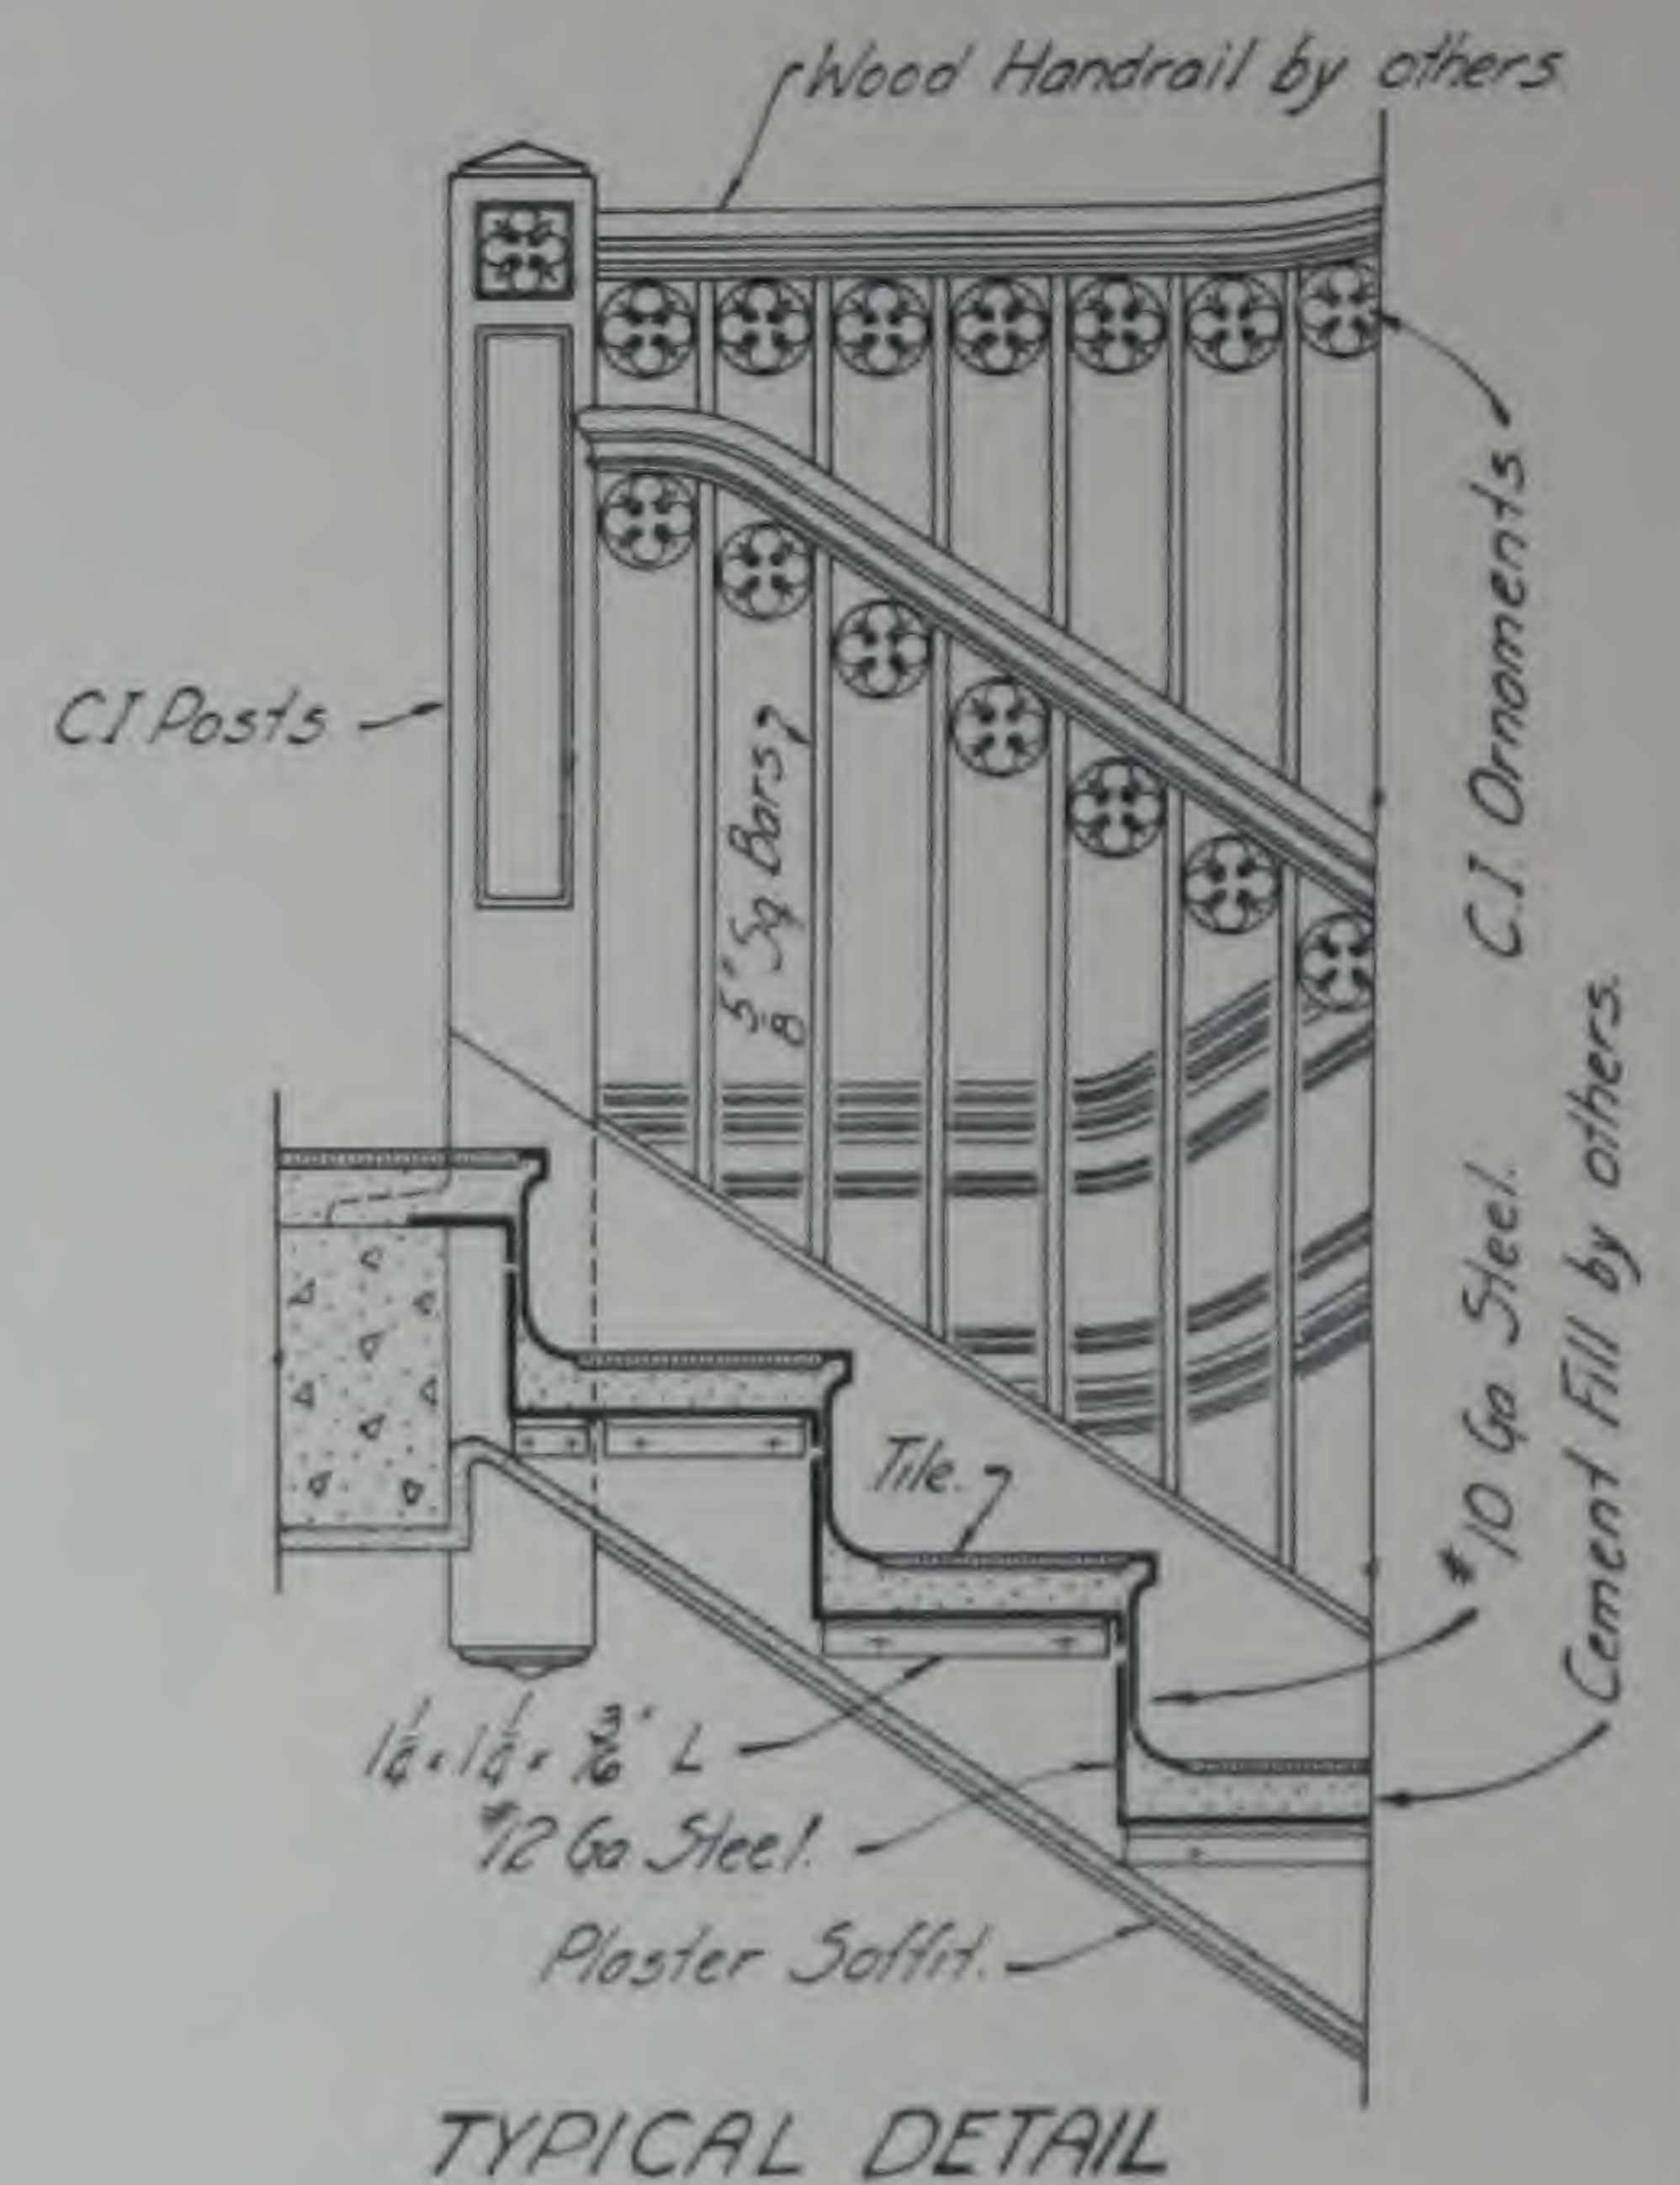


TYPICAL DETAIL

SPECIFICATION
Face Stringers built up of $\frac{3}{8}$ " U.M.P. & Braun mouldings.
Wall Stringers standard pressed steel channels.
Balustrade Panels built up of steel bars with C.I. or W.I. rosettes.
Handrails made up of stock moulded steel or brass sections.
Newel Posts C.I. with brass ball finials.
Treads Marble or Slate by others.
Subtreads & Risers #10 ga steel.
Knee Supports $1\frac{1}{4}$ " $1\frac{1}{4}$ " $\frac{3}{8}$ " angles.




ROSETTE


DESIGN NO 2

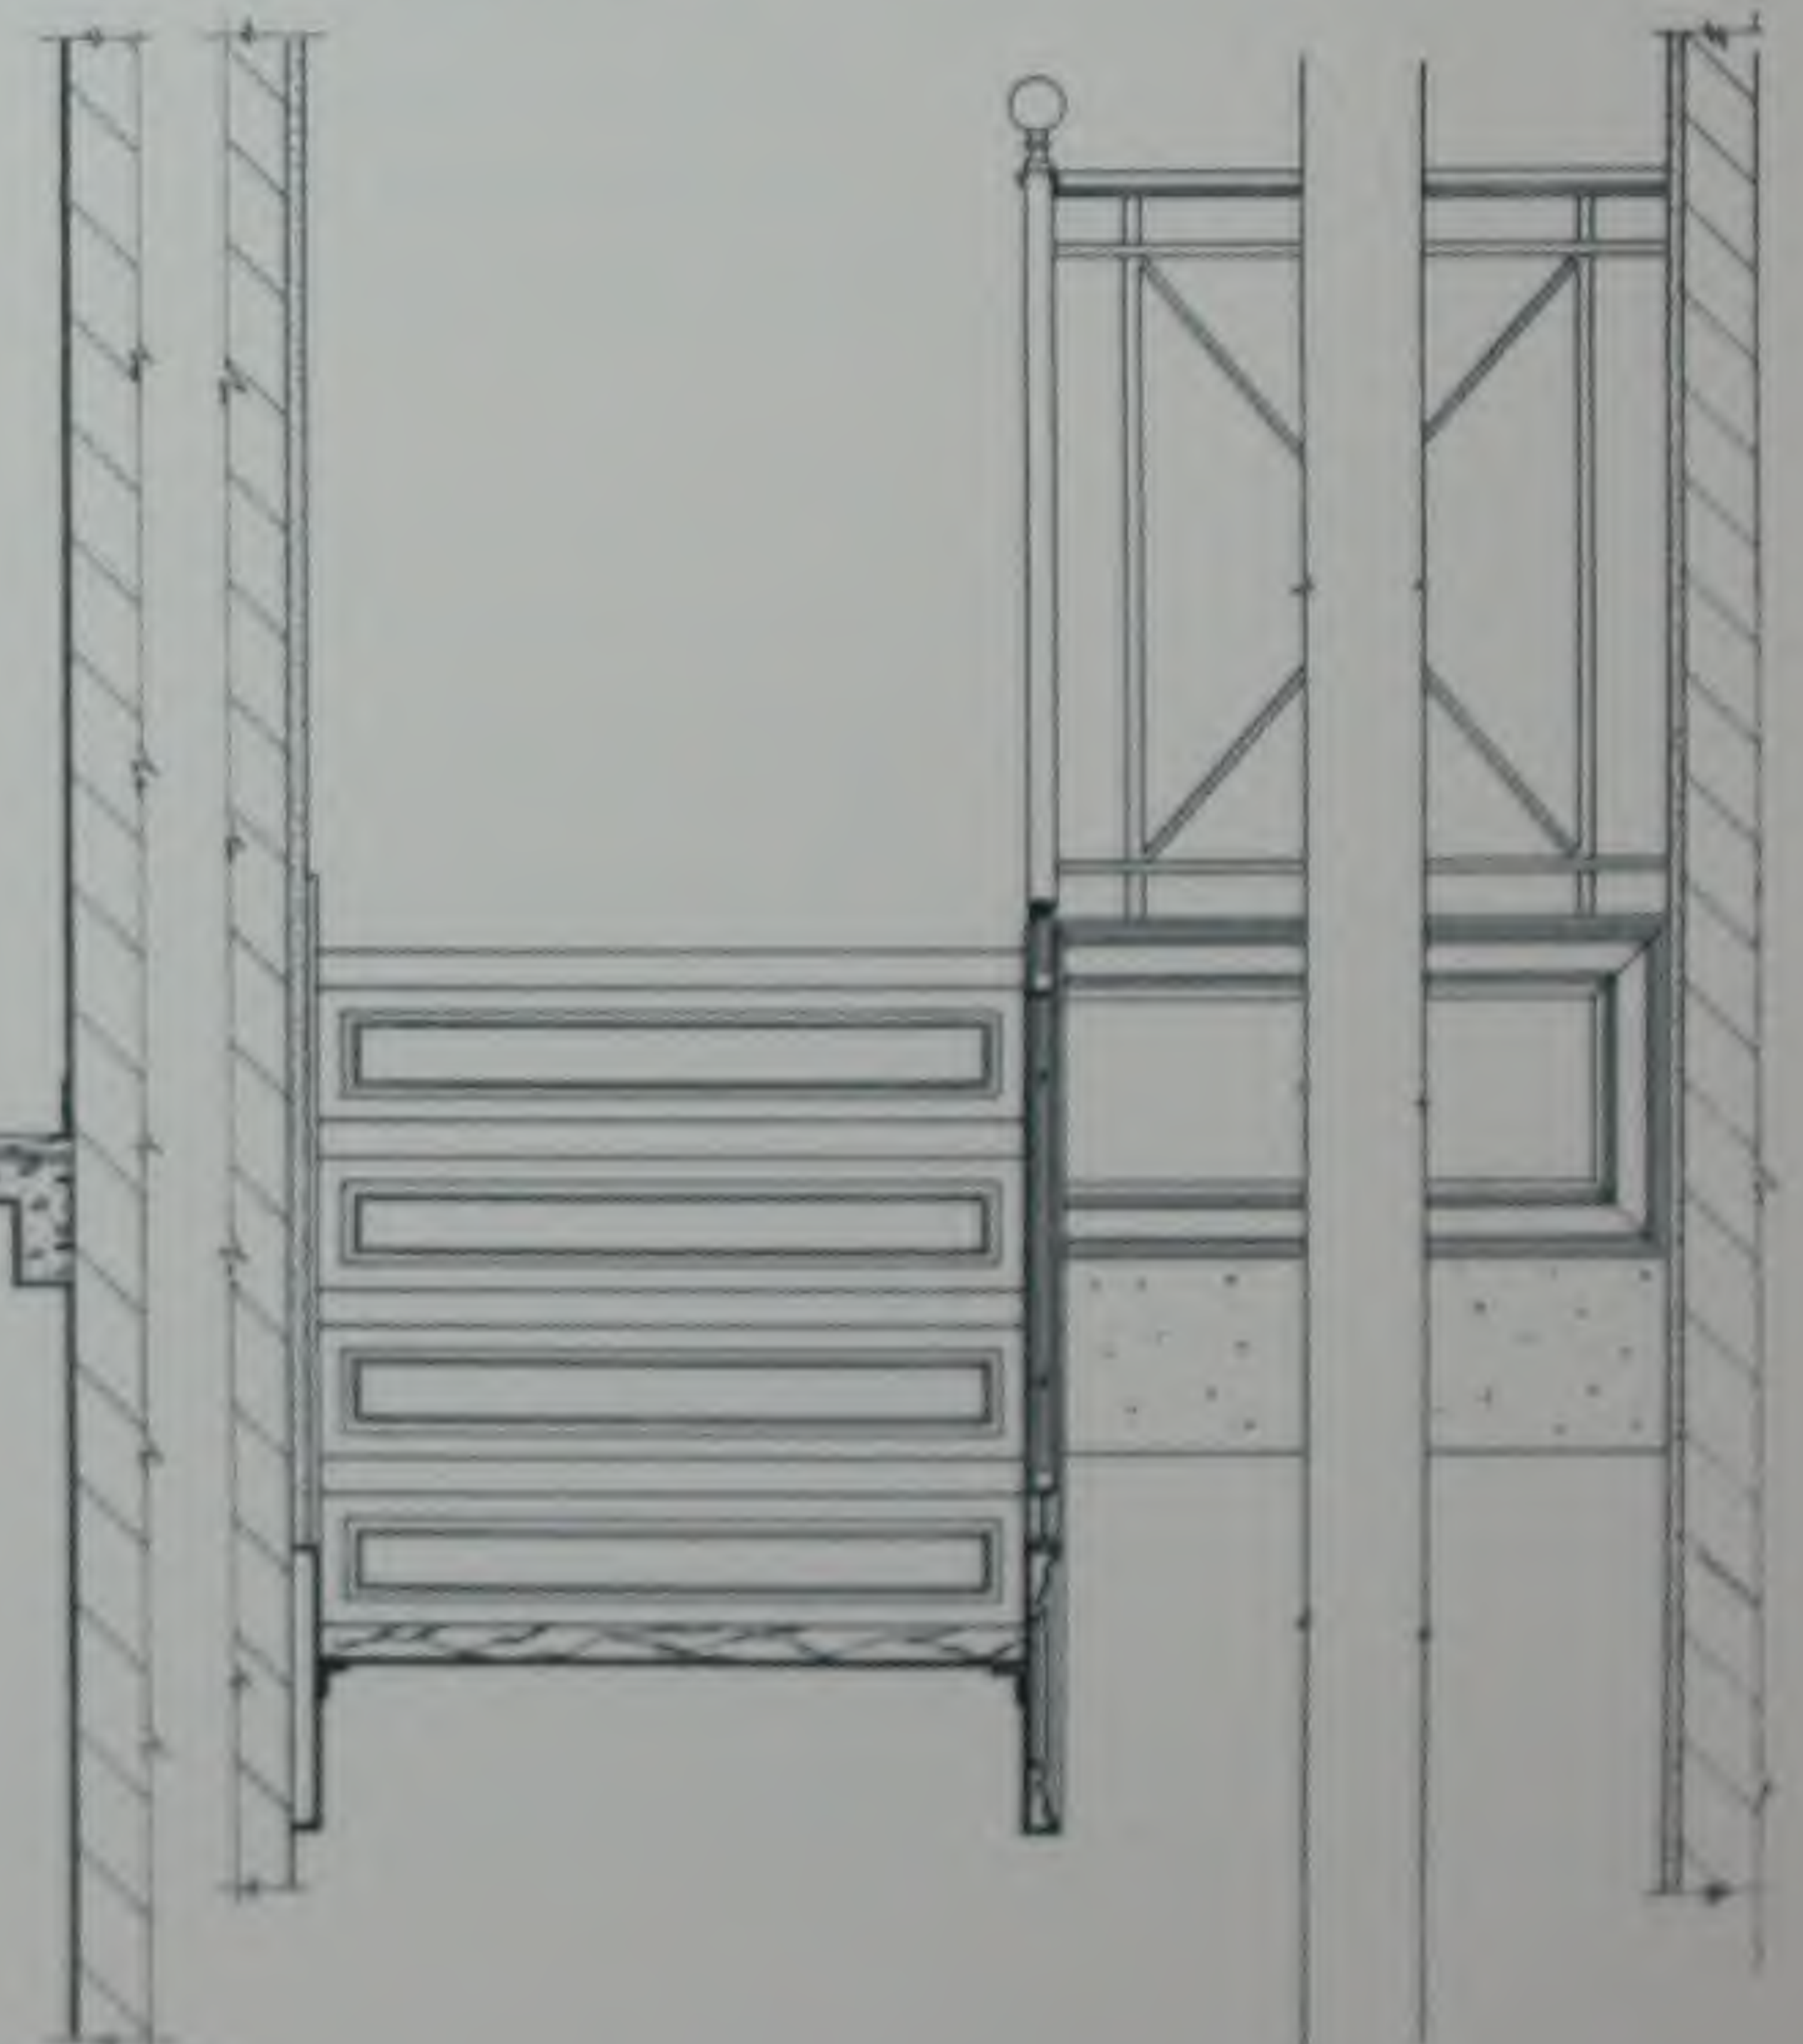


THE BUILDING PRODUCTS CO.

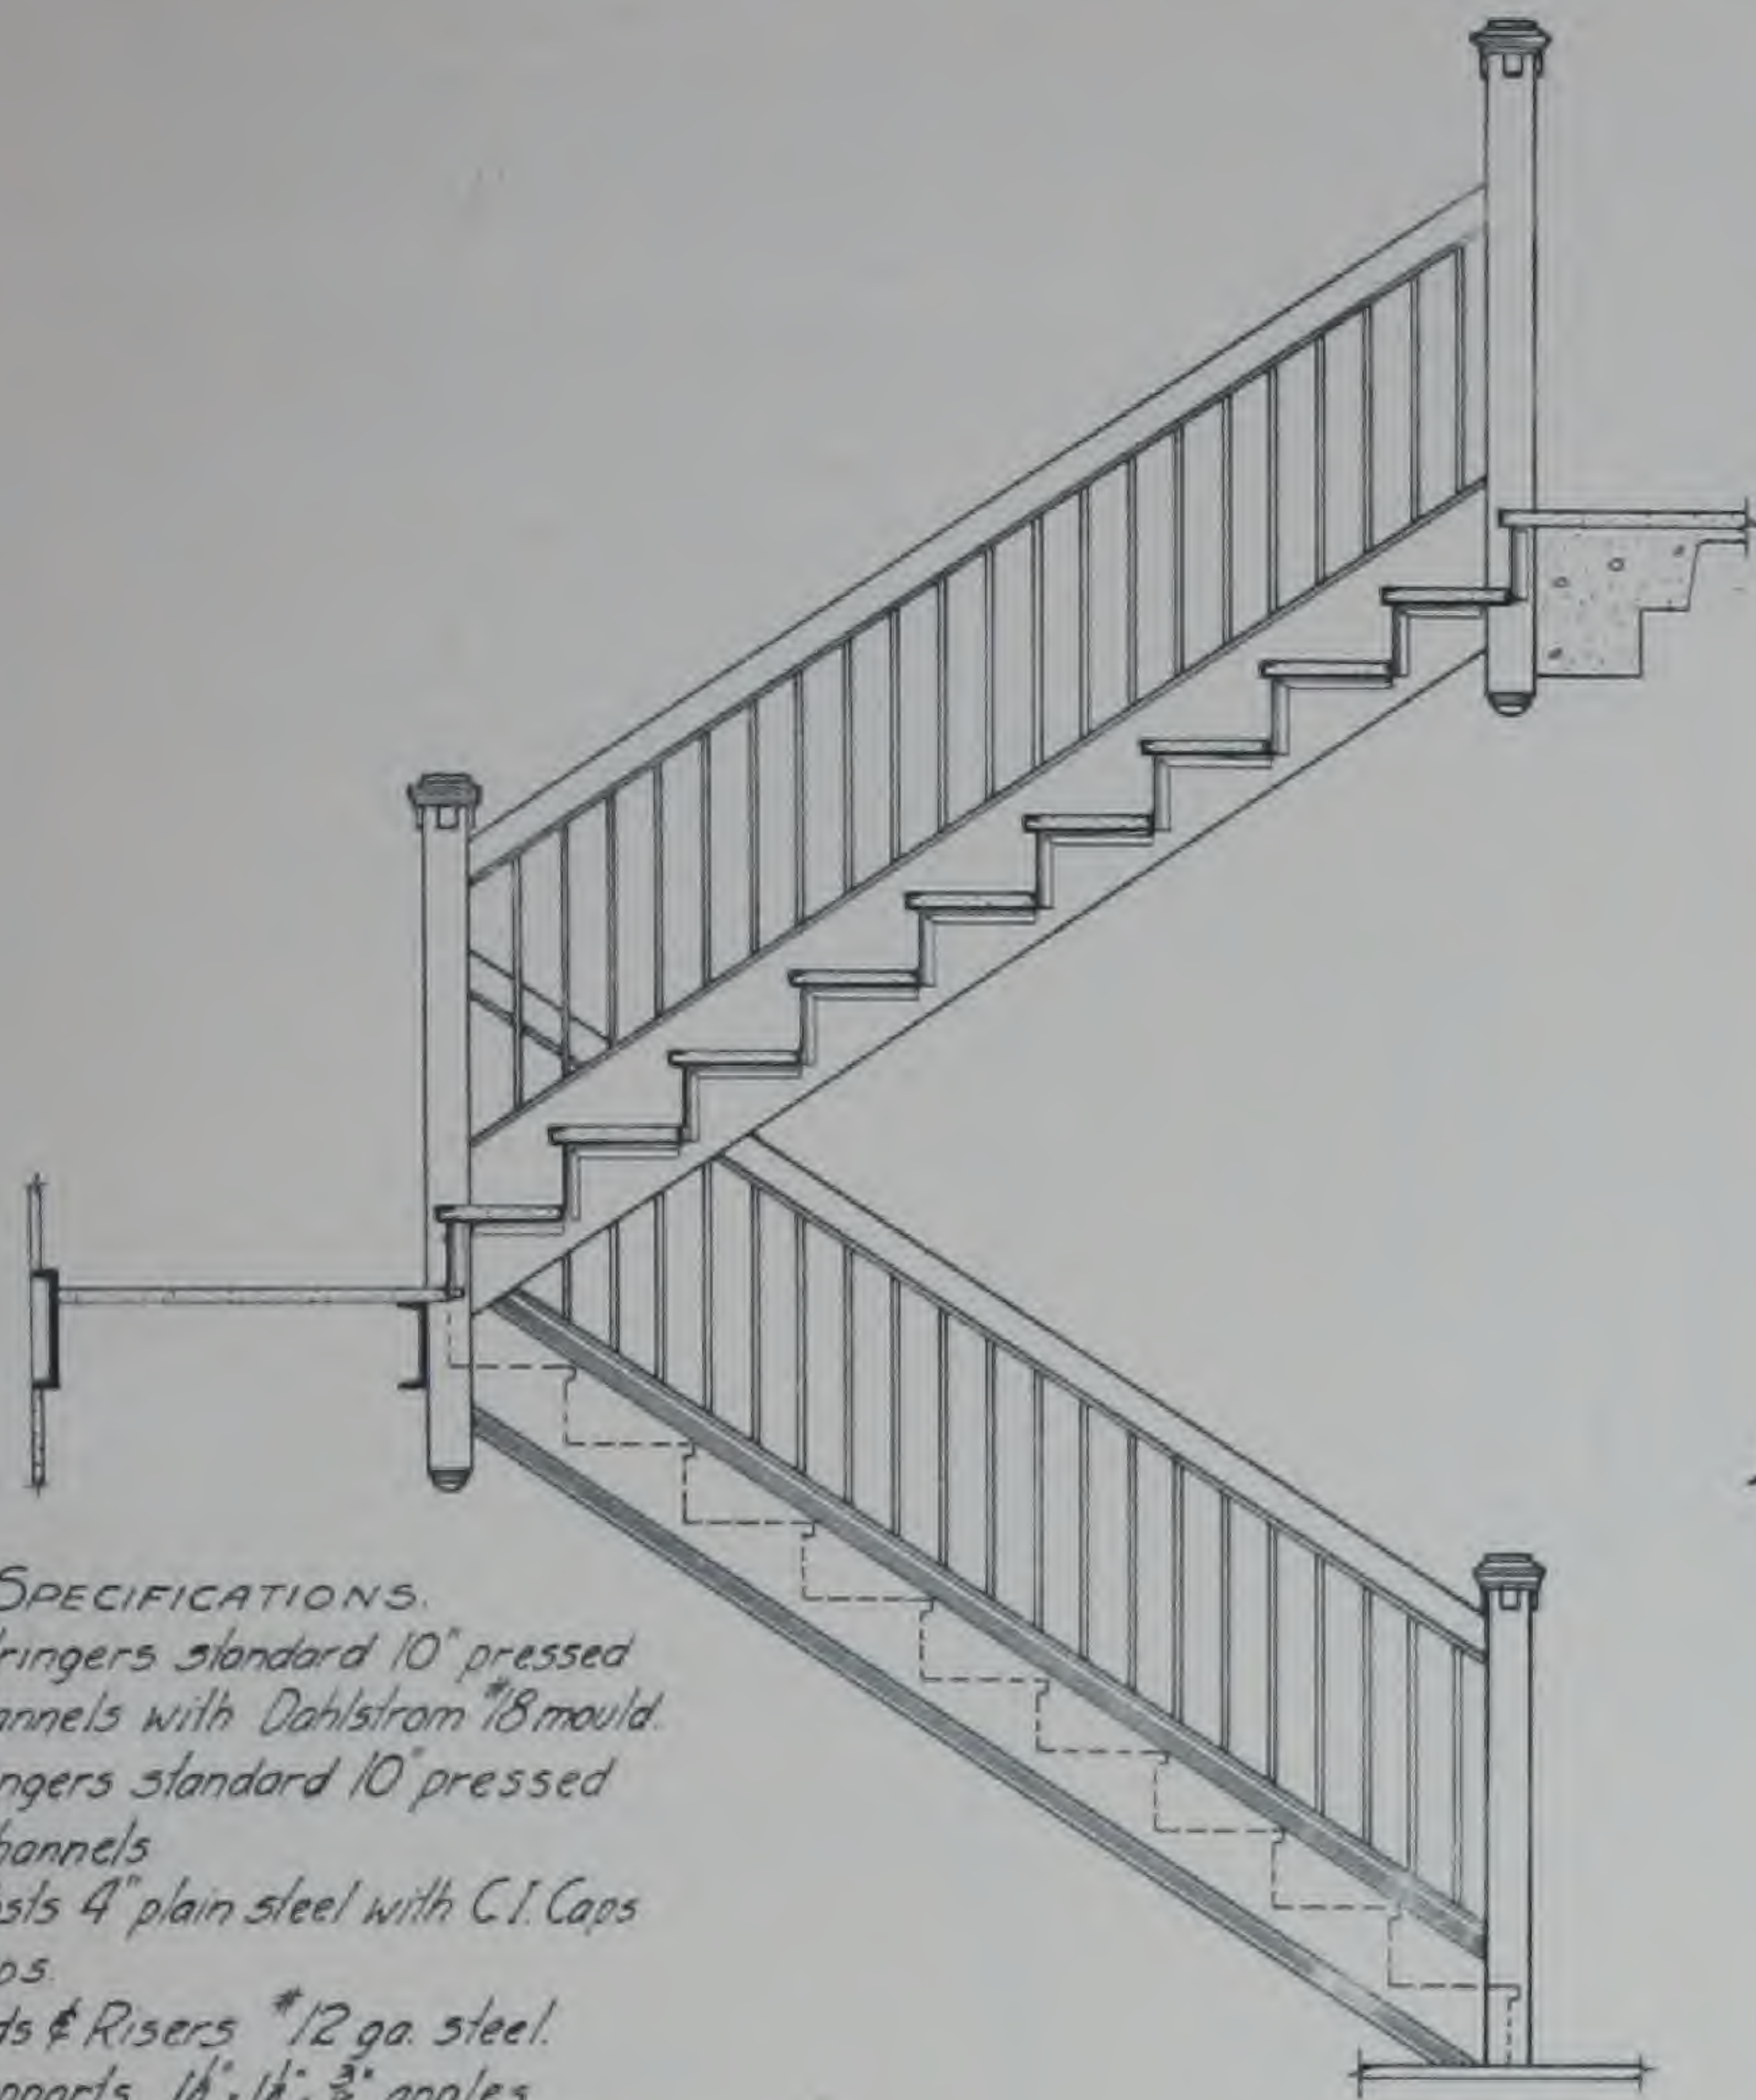

SPECIFICATIONS.
 Face Stringers standard 10" pressed
 steel channels with Dahlstrom 18 mould.
 Wall Stringers standard 10" pressed
 steel channels
 Newel Posts 4" plain steel with C.I. Caps
 and Drops.
 Subtreads & Risers #12 ga. steel.
 Knee Supports 1 1/2" x 1 1/2" x 3/8" angles.
 Balustrade 1 1/2" channels top & bottom
 and 3/8" sq bars 4" o.c.
 Handrail of wood by others
 Wallrail of wood by others
 Treadfill cement by others

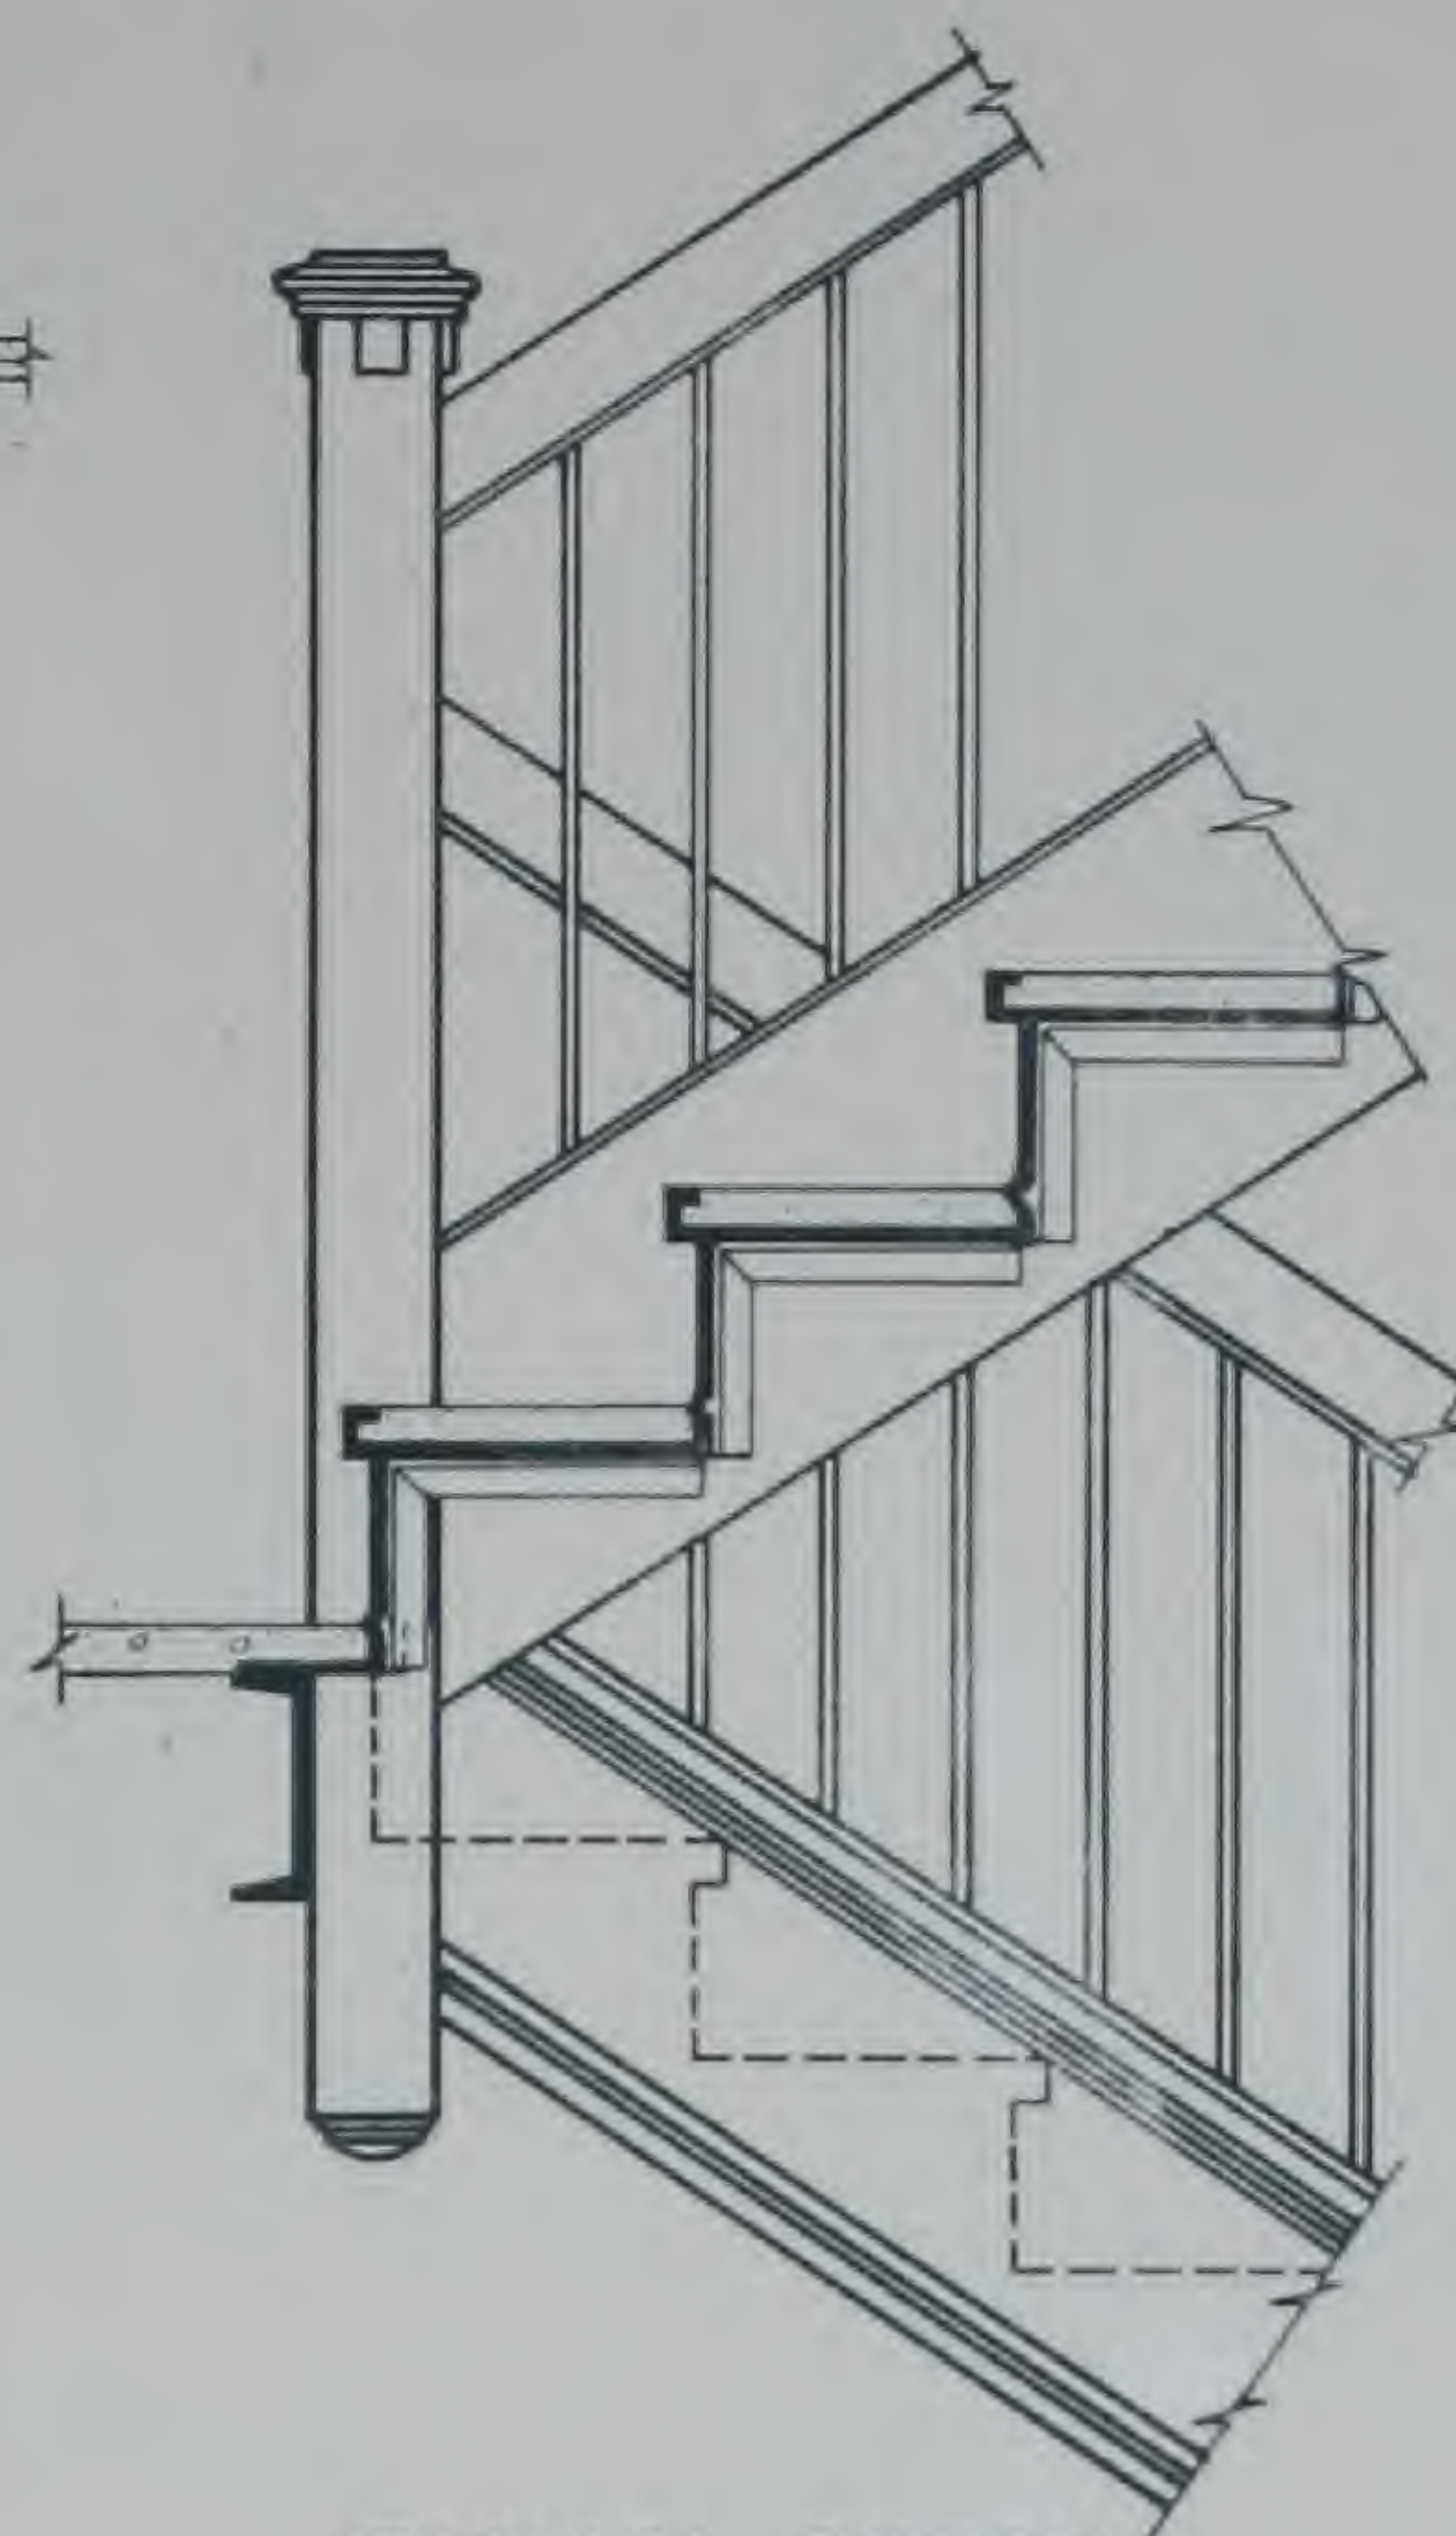


TYPICAL DETAIL

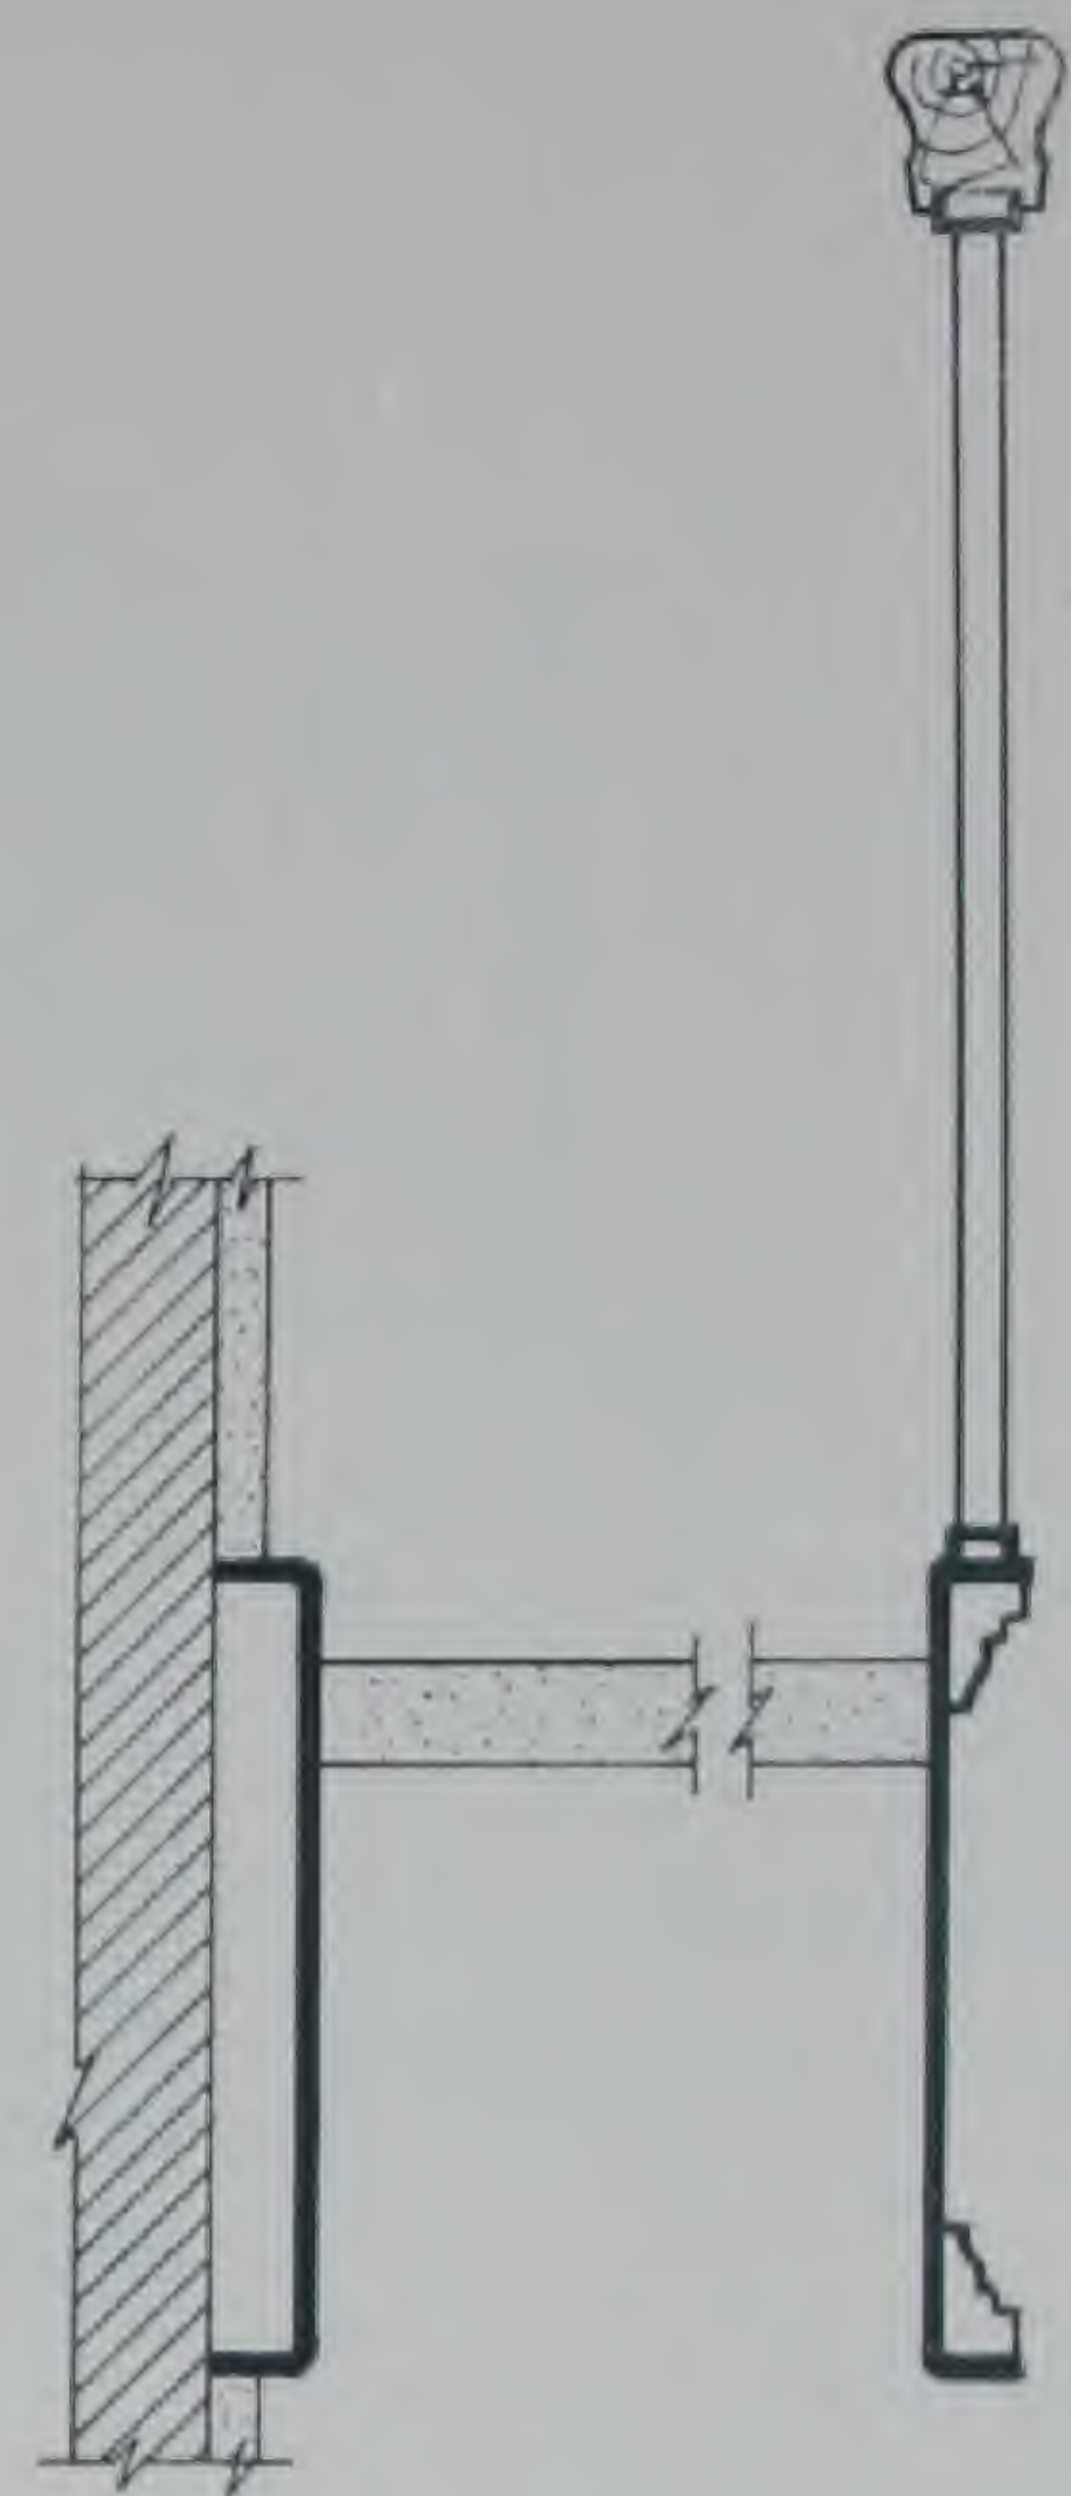


SECTION


DESIGN NO 3

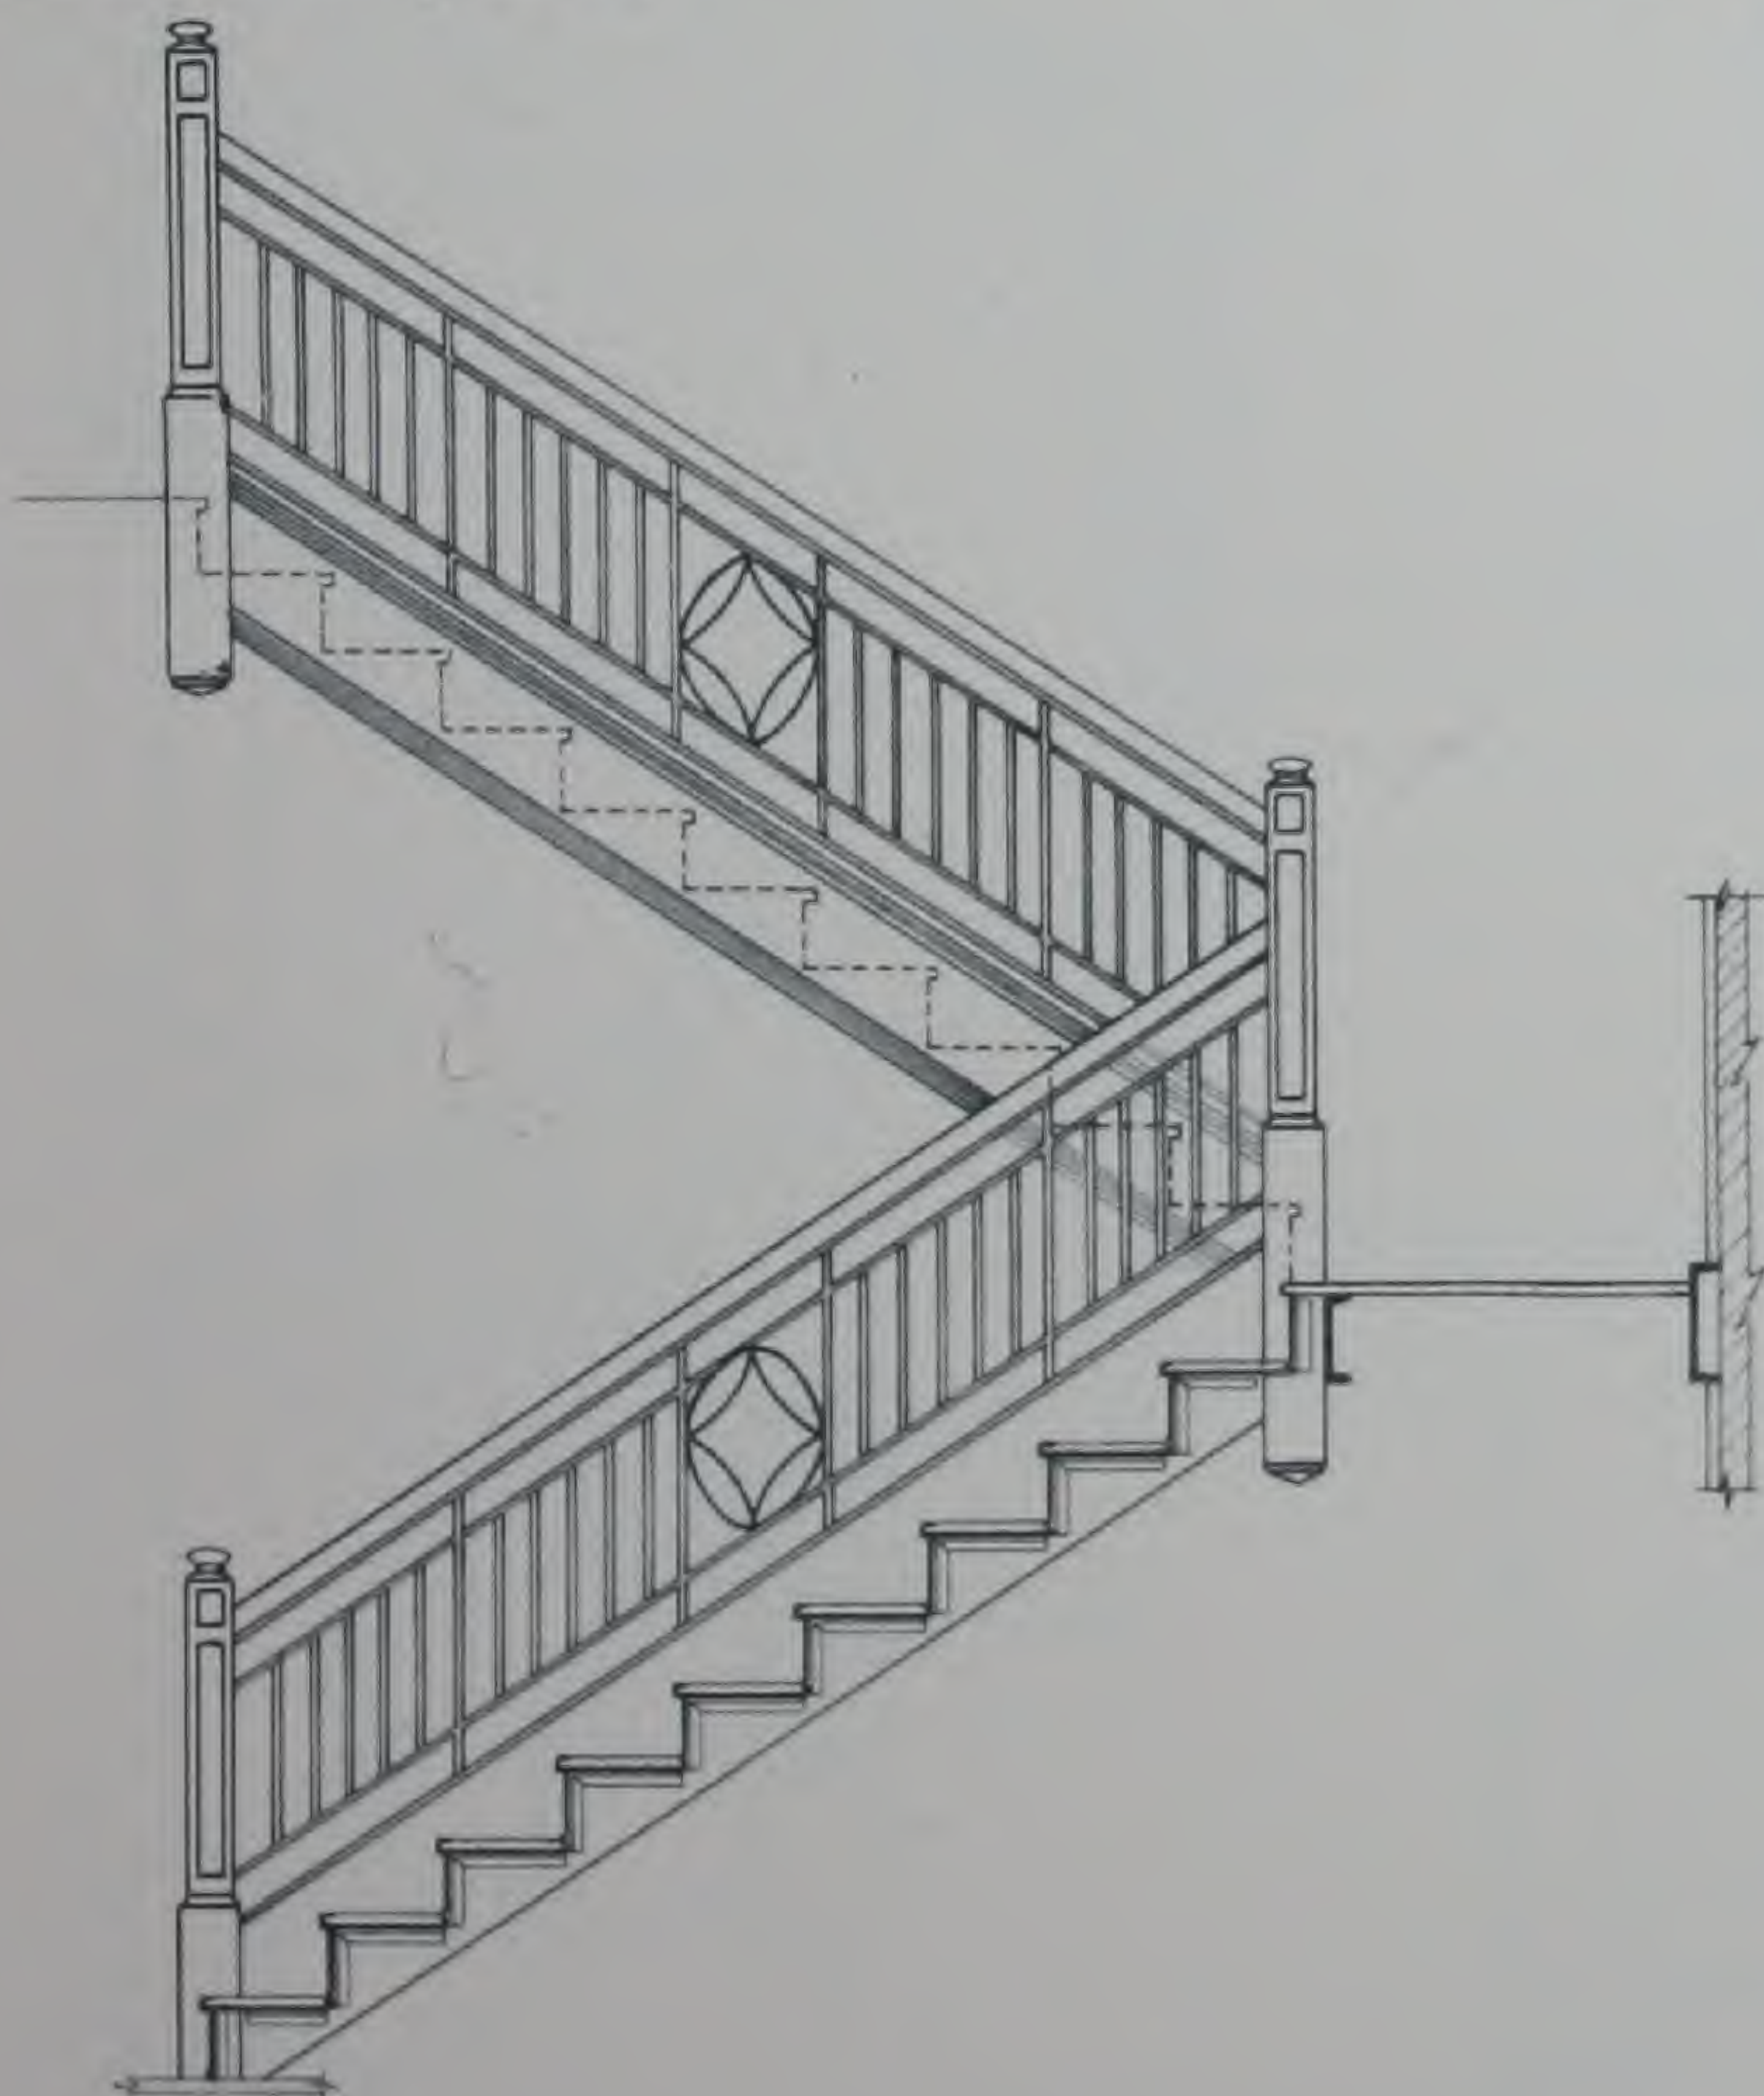

SPECIFICATIONS.
 Face Stringers standard 10" pressed
 steel channels with Dahlstrom 18 mould.
 Wall Stringers standard 10" pressed
 steel channels.
 Newel Posts panelled steel or c.i.
 Subtreads & Risers #12 ga. steel.
 Knee Supports 1 1/2" x 1 1/2" x 3/8" angles.
 Balustrade 1 1/2" channels top and
 bottom and 3/8" sq bars 3 1/2" o.c. with
 wrought iron panels as shown.
 Handrail of wood by others
 Wallrail of wood by others.
 Treadfill cement by others

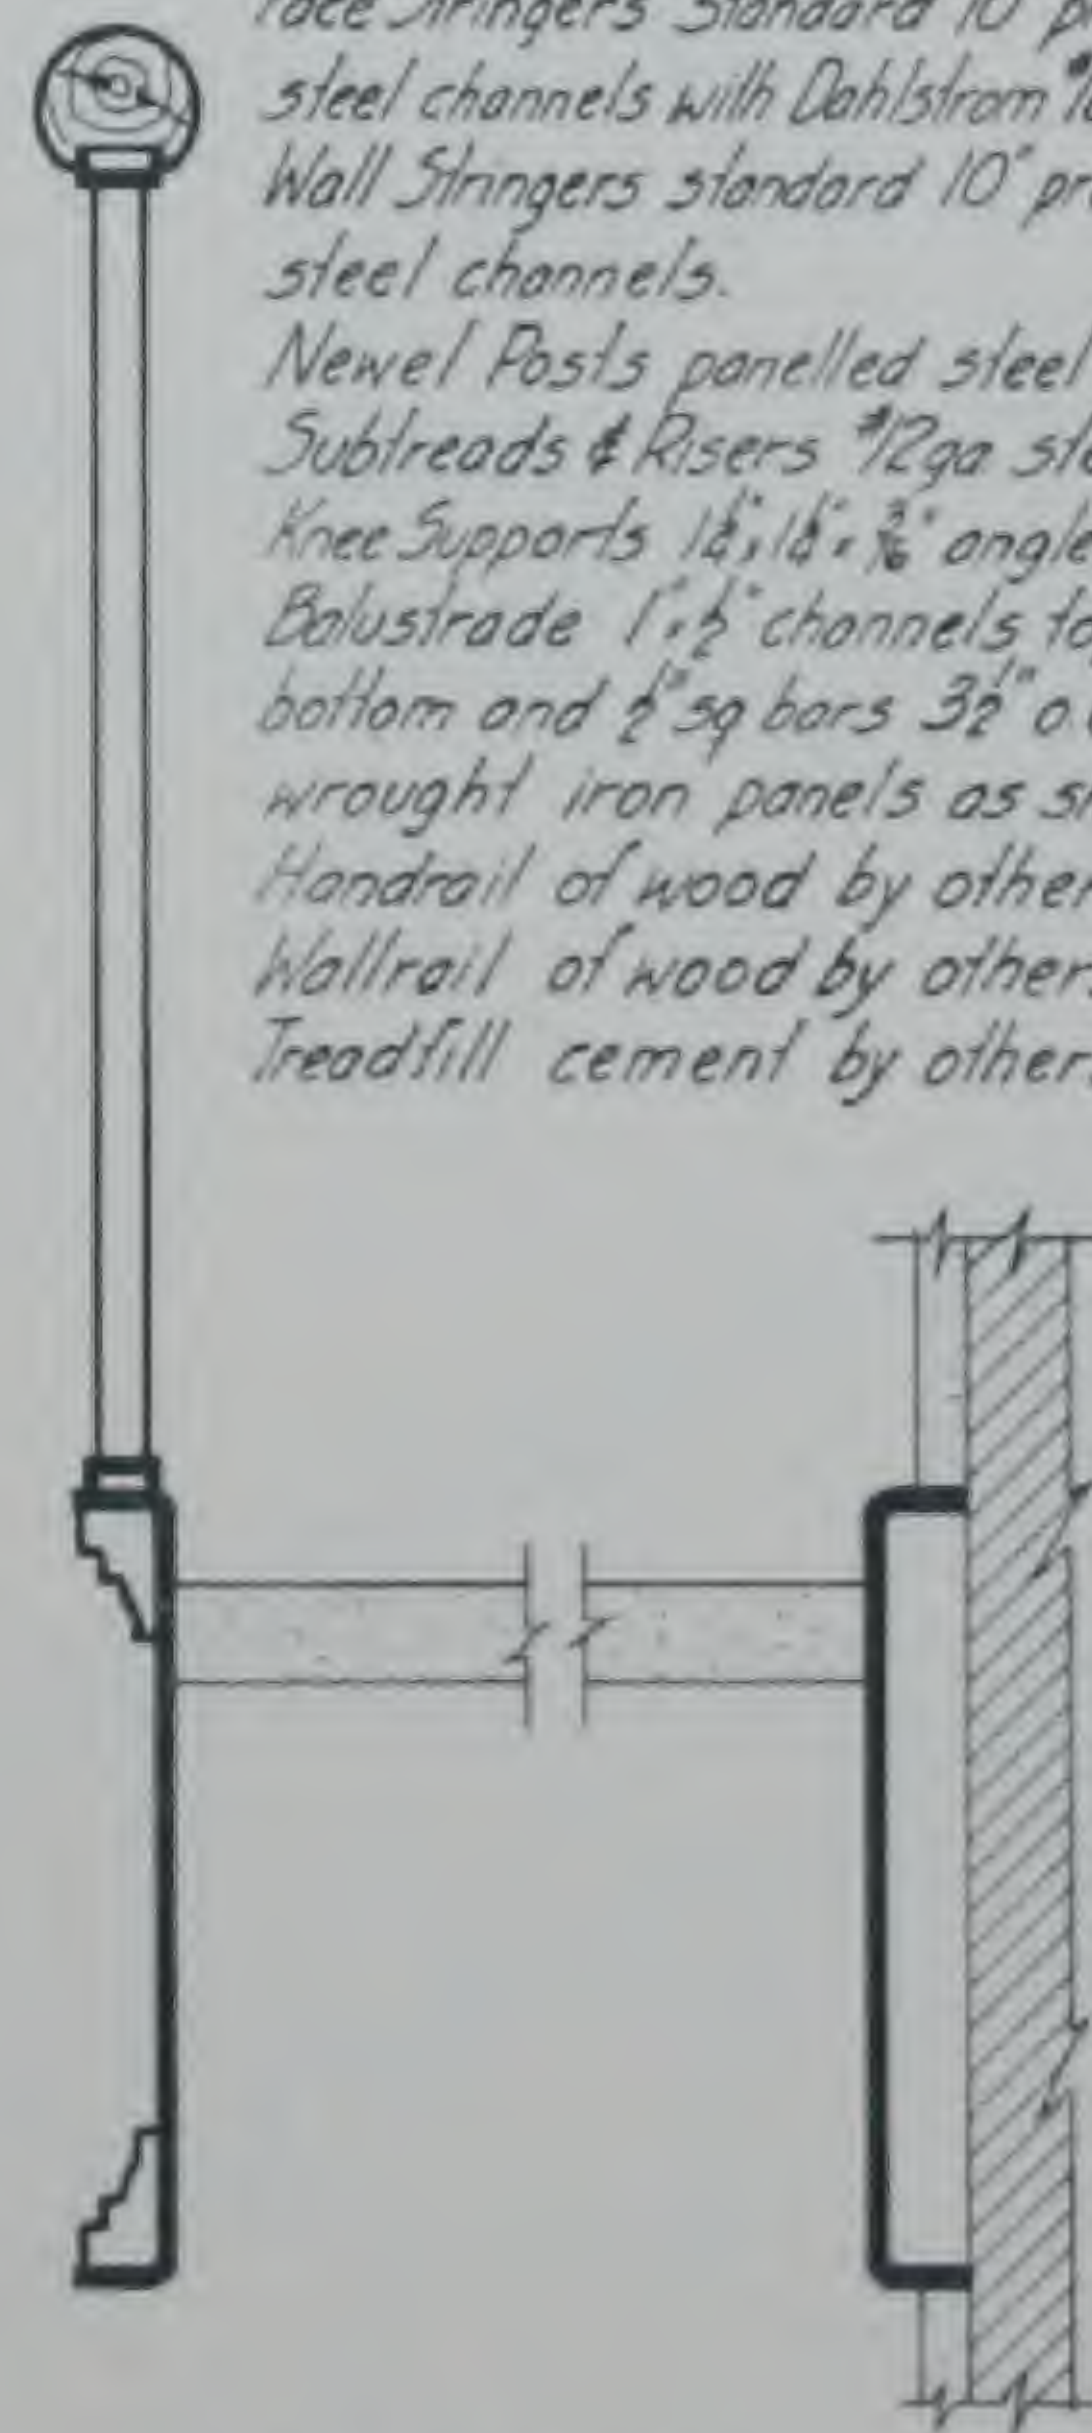


SECTION

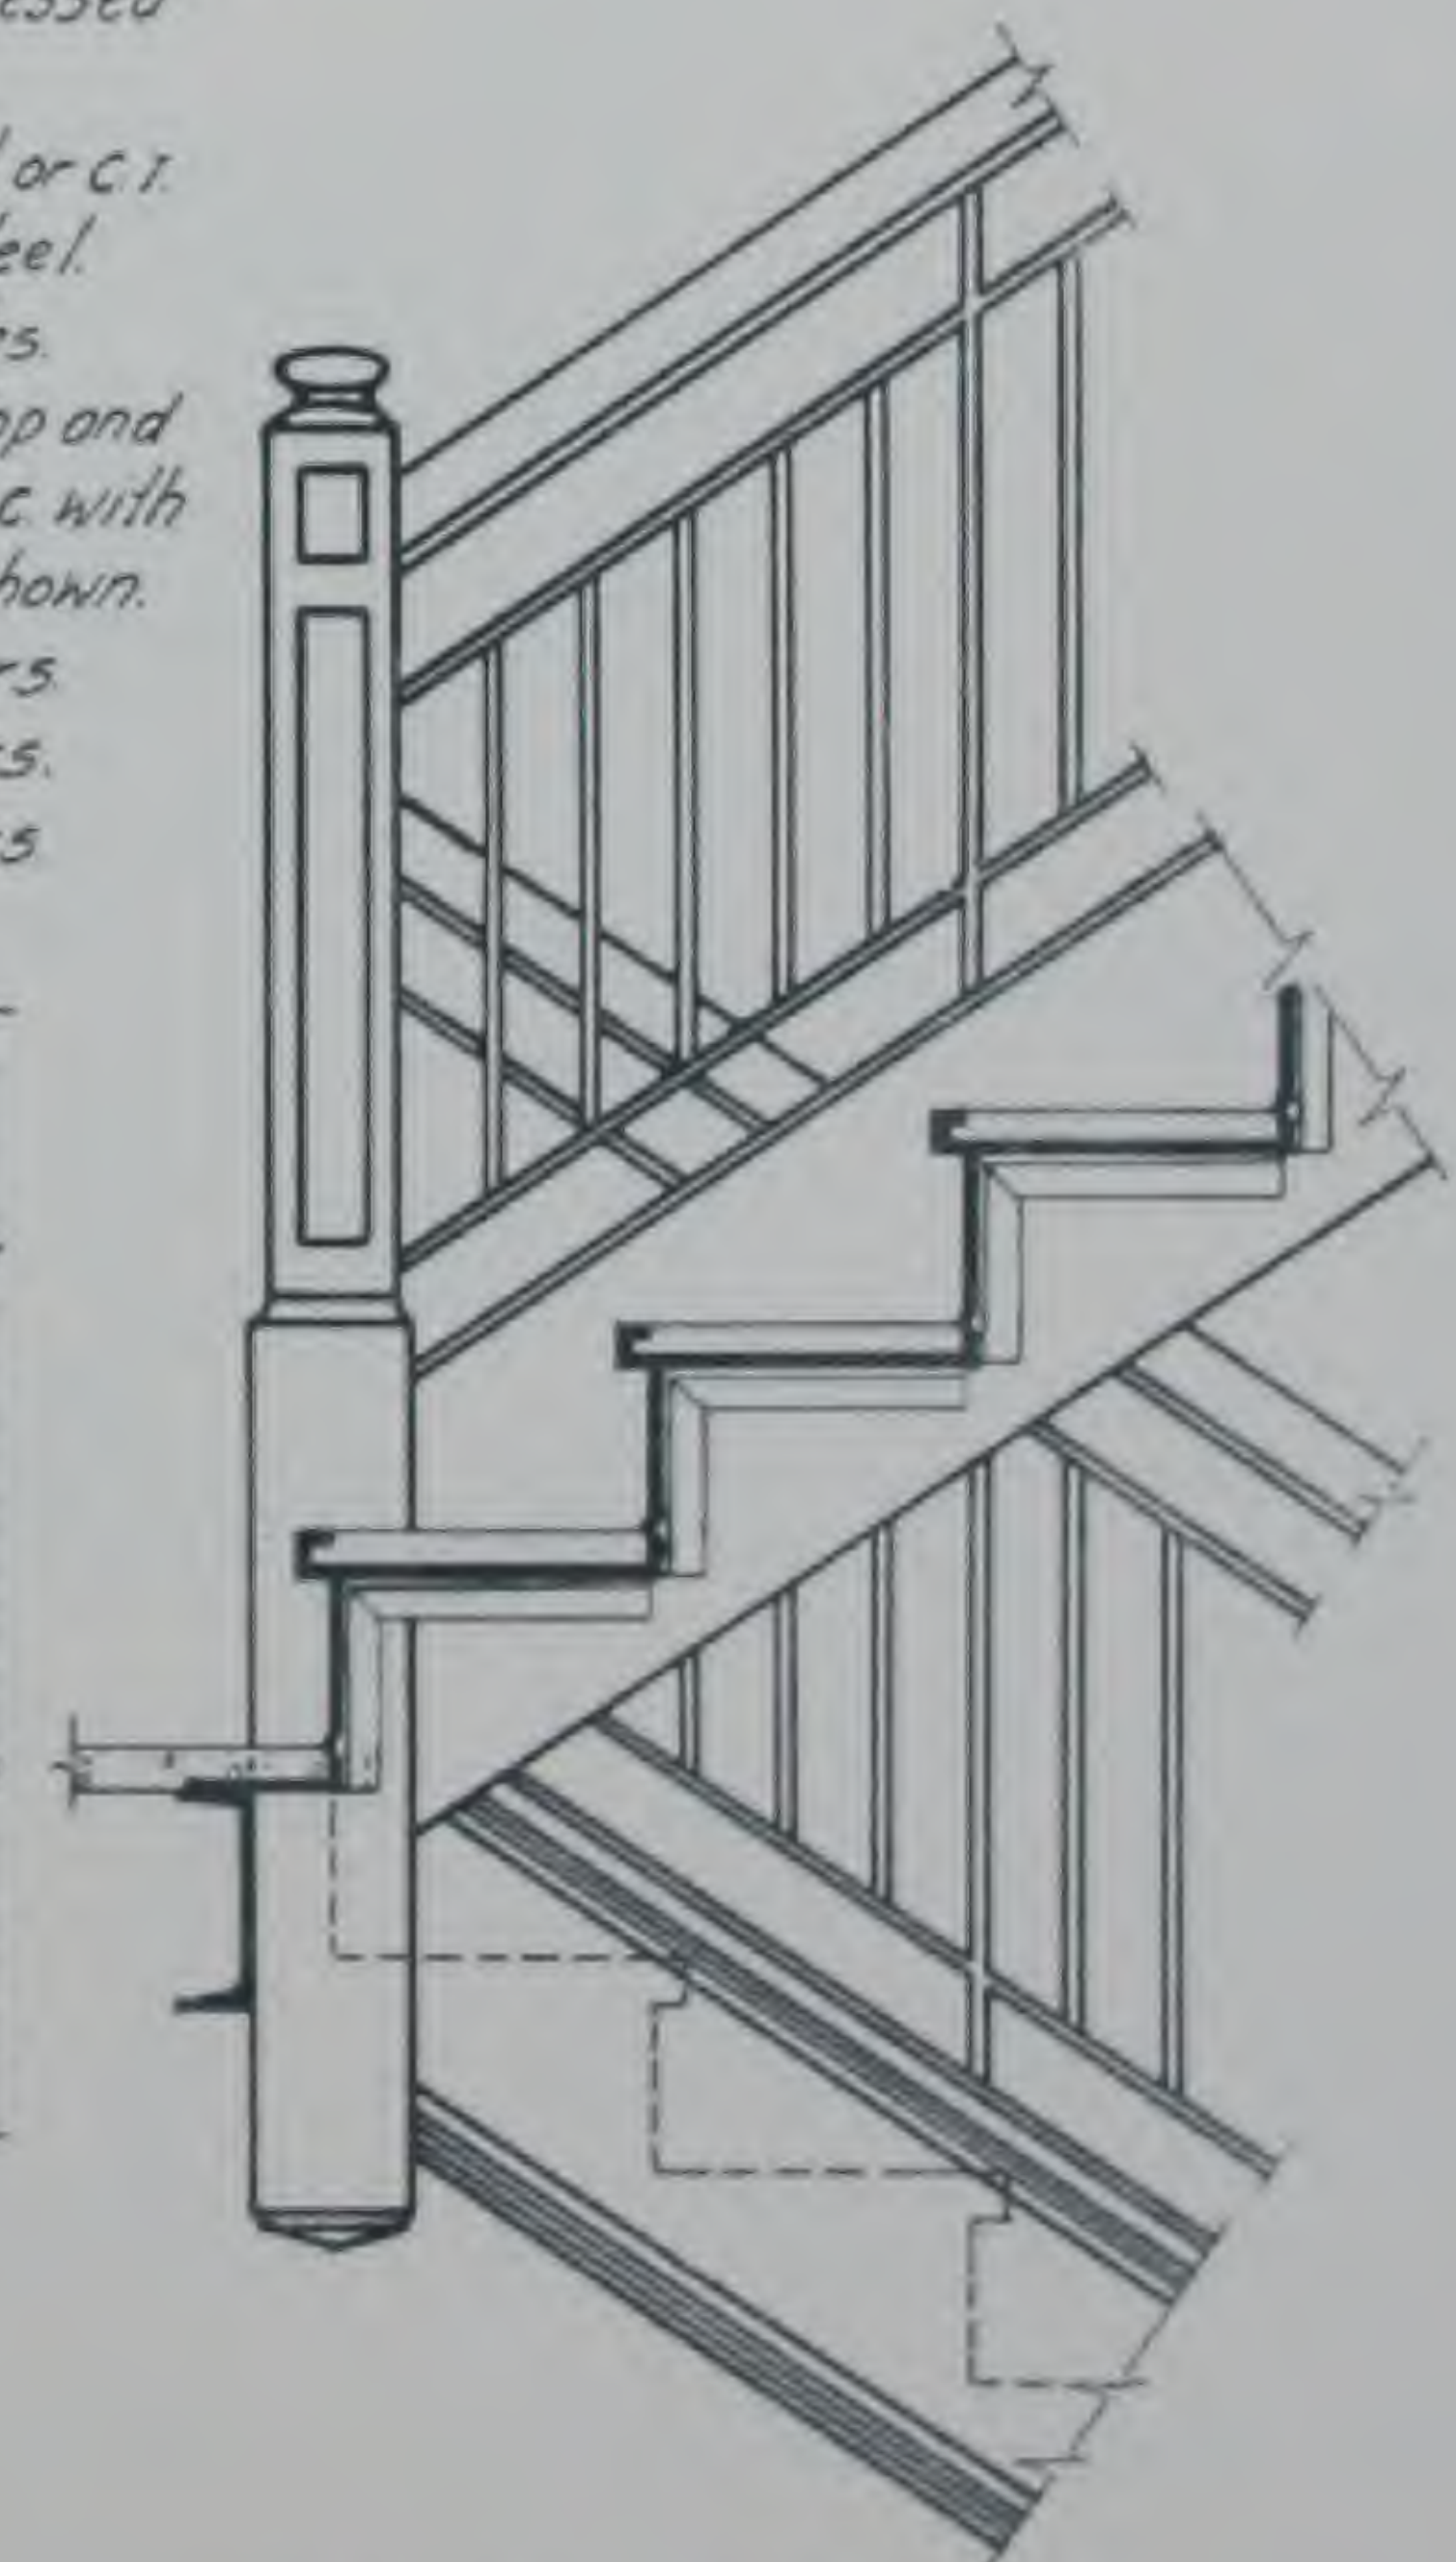

TYPICAL DETAIL


DESIGN NO 4

ORNAMENTAL IRON WORK

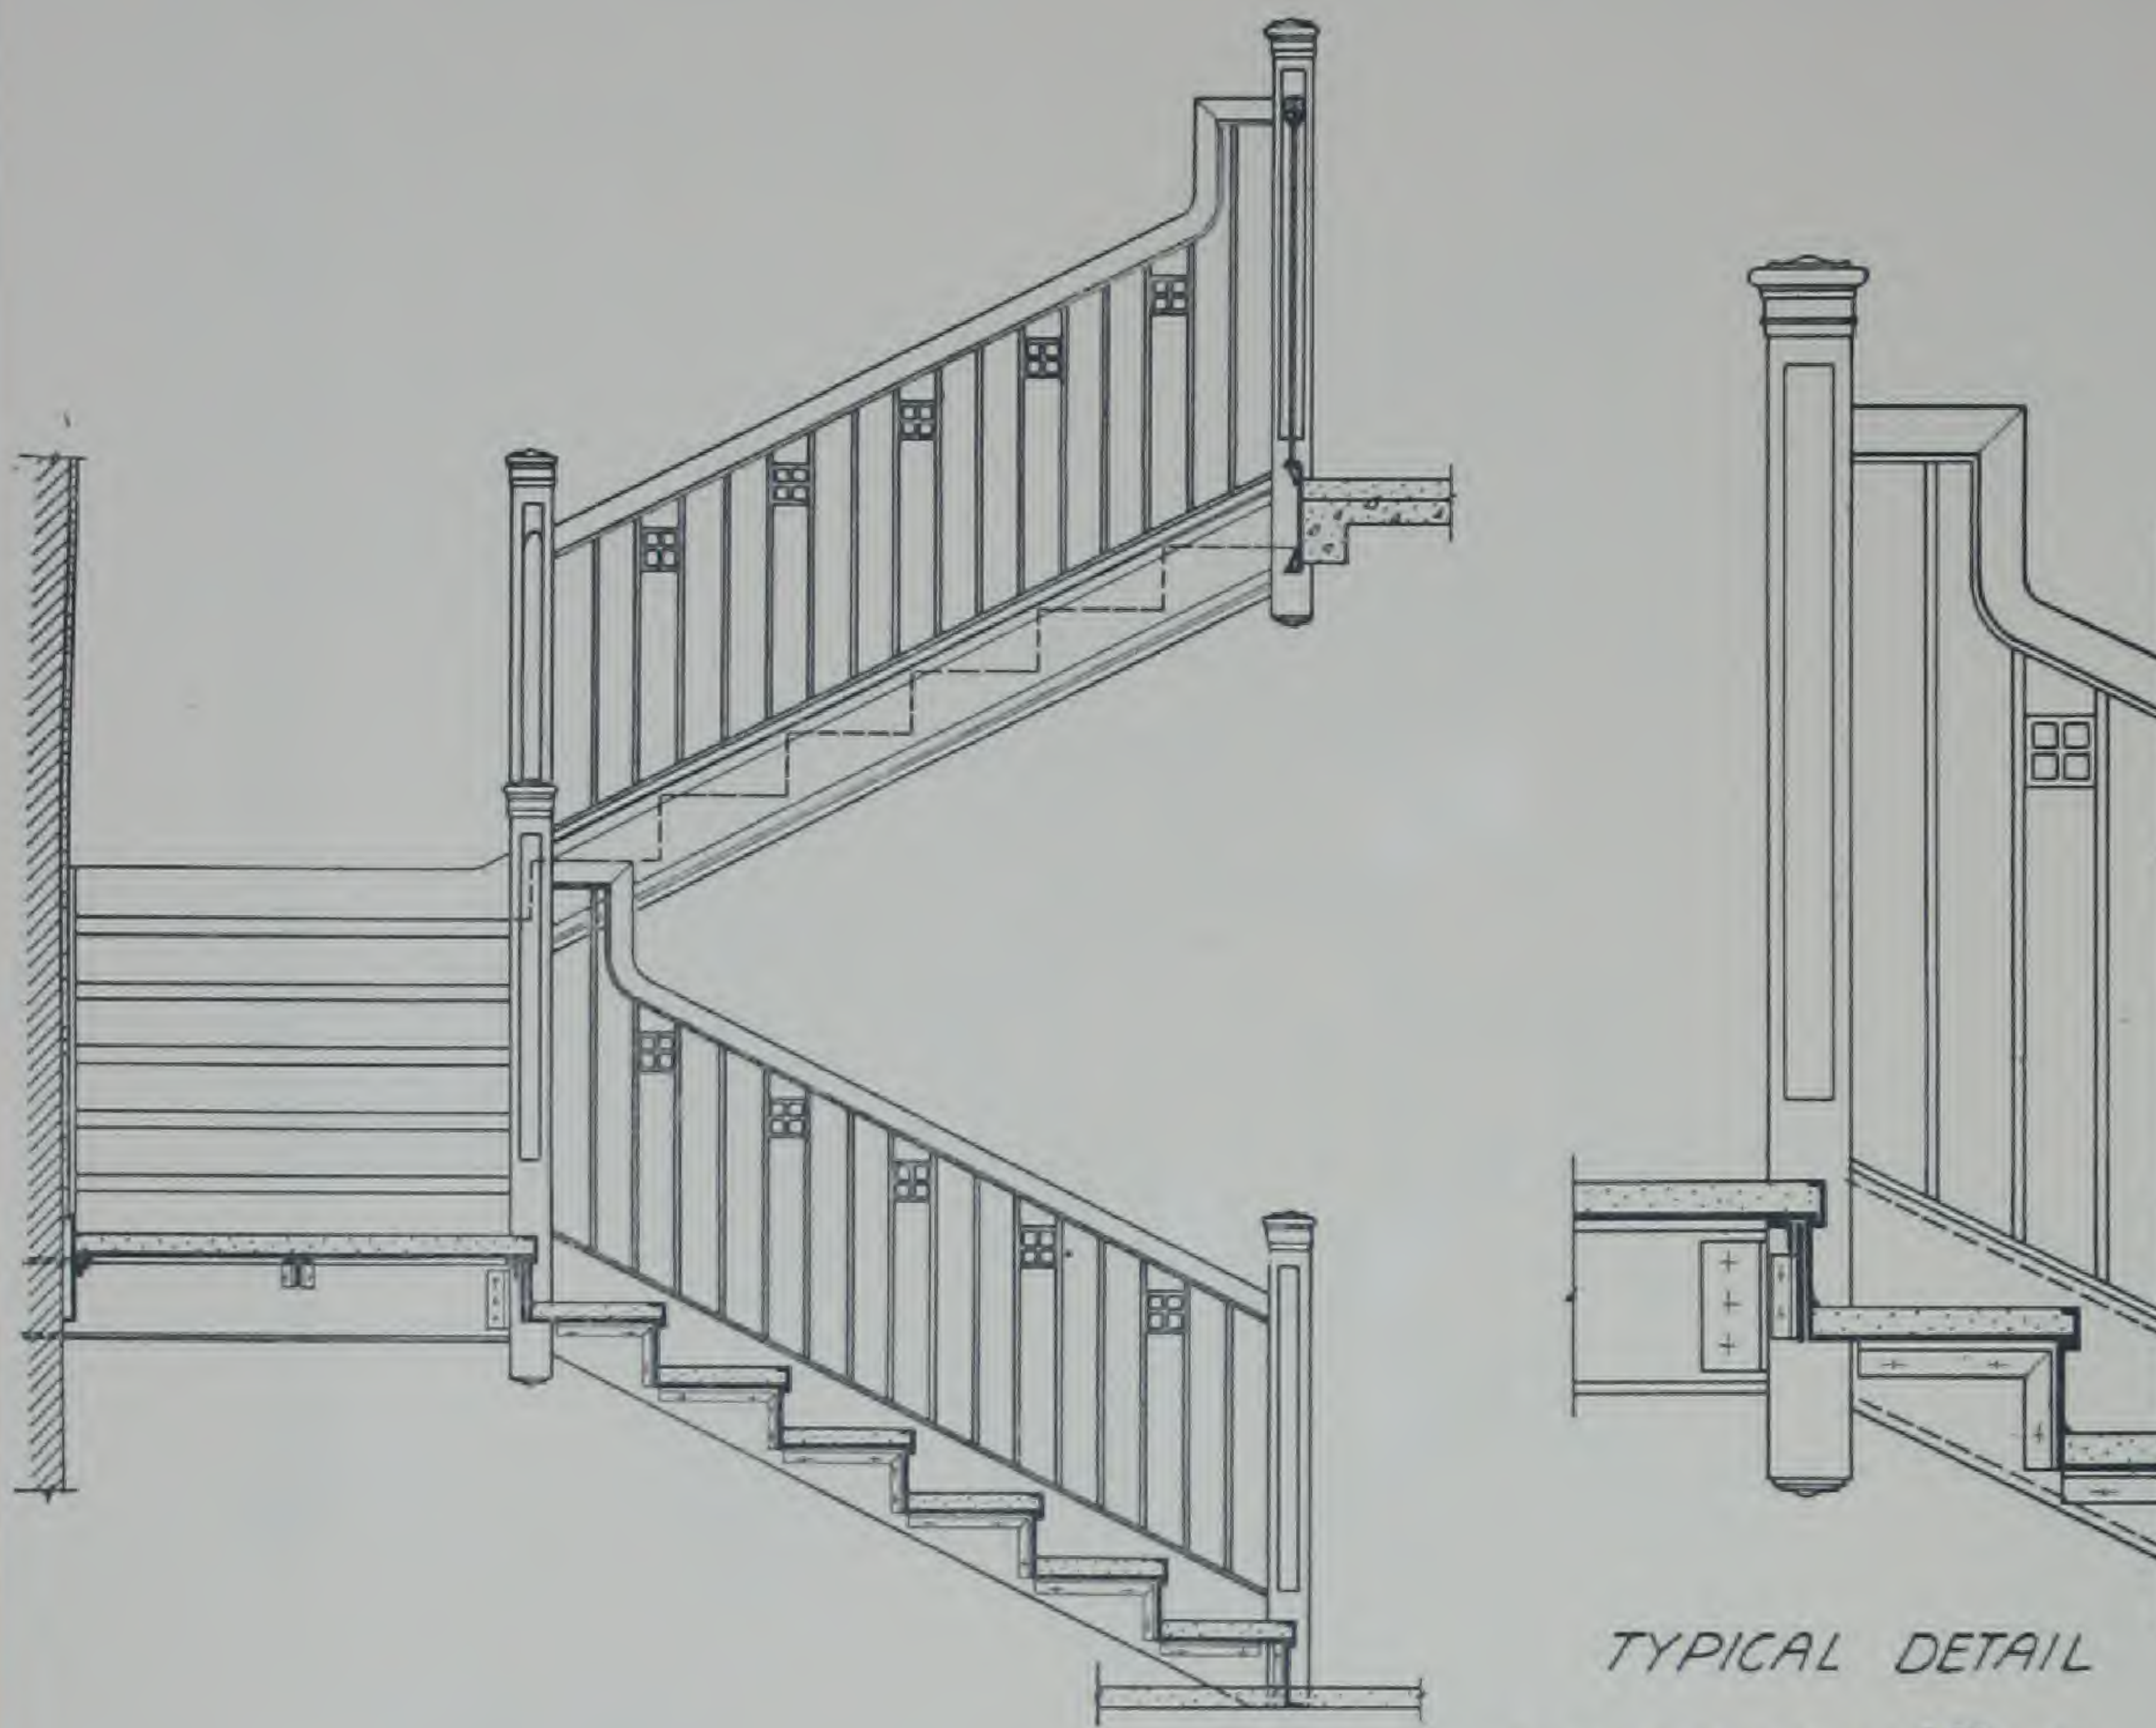


TYPICAL DETAIL
DESIGN NO 5

SPECIFICATIONS
Face Stringers standard 10" pressed steel channels with Dahlstrom #18 steel mouldings.
Wall Stringers standard 10" pressed steel channels.
Newel Posts 4" cast iron.
Subtreads & Risers #12 ga steel.
Treadfill cement by others.
Knee Supports 1 1/2 x 1 1/2 x 3/8" angles.
Balustrade 1 1/2" channels top & bottom 1/2" sq bars 4" oc. and cast iron insets as shown.
Handrail wood by others.
Wallrail wood by others.

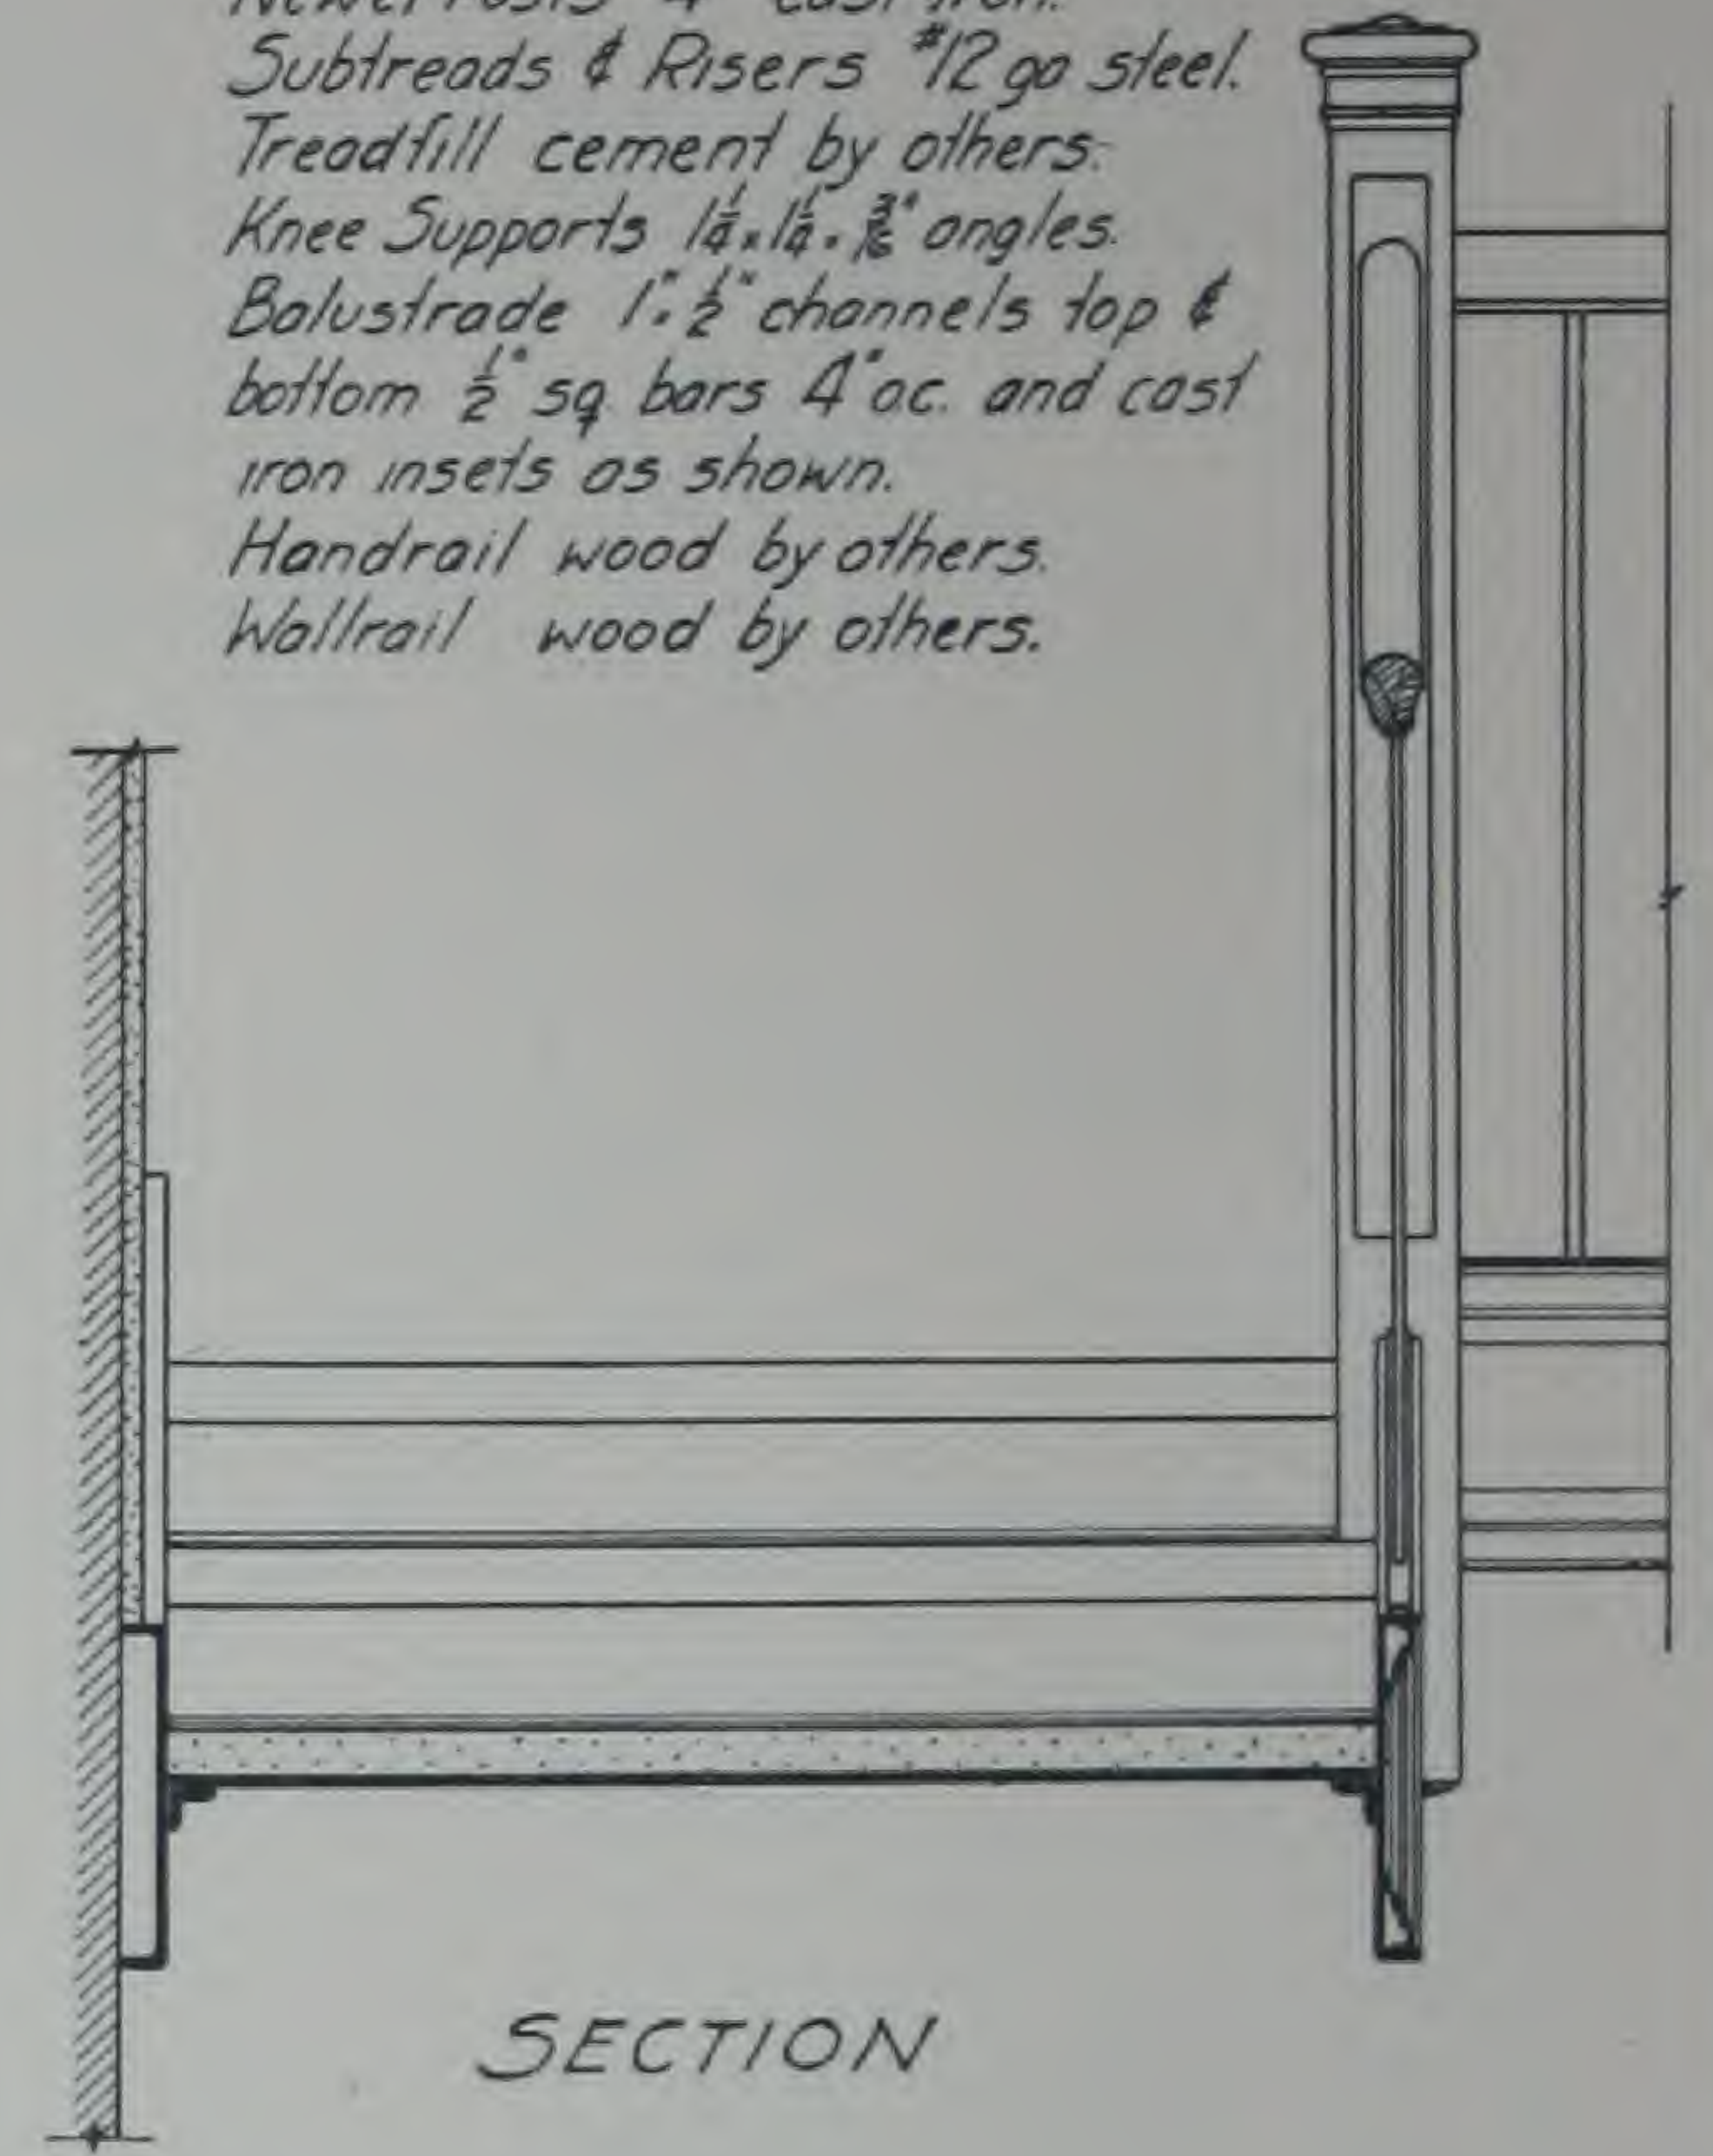


SECTION

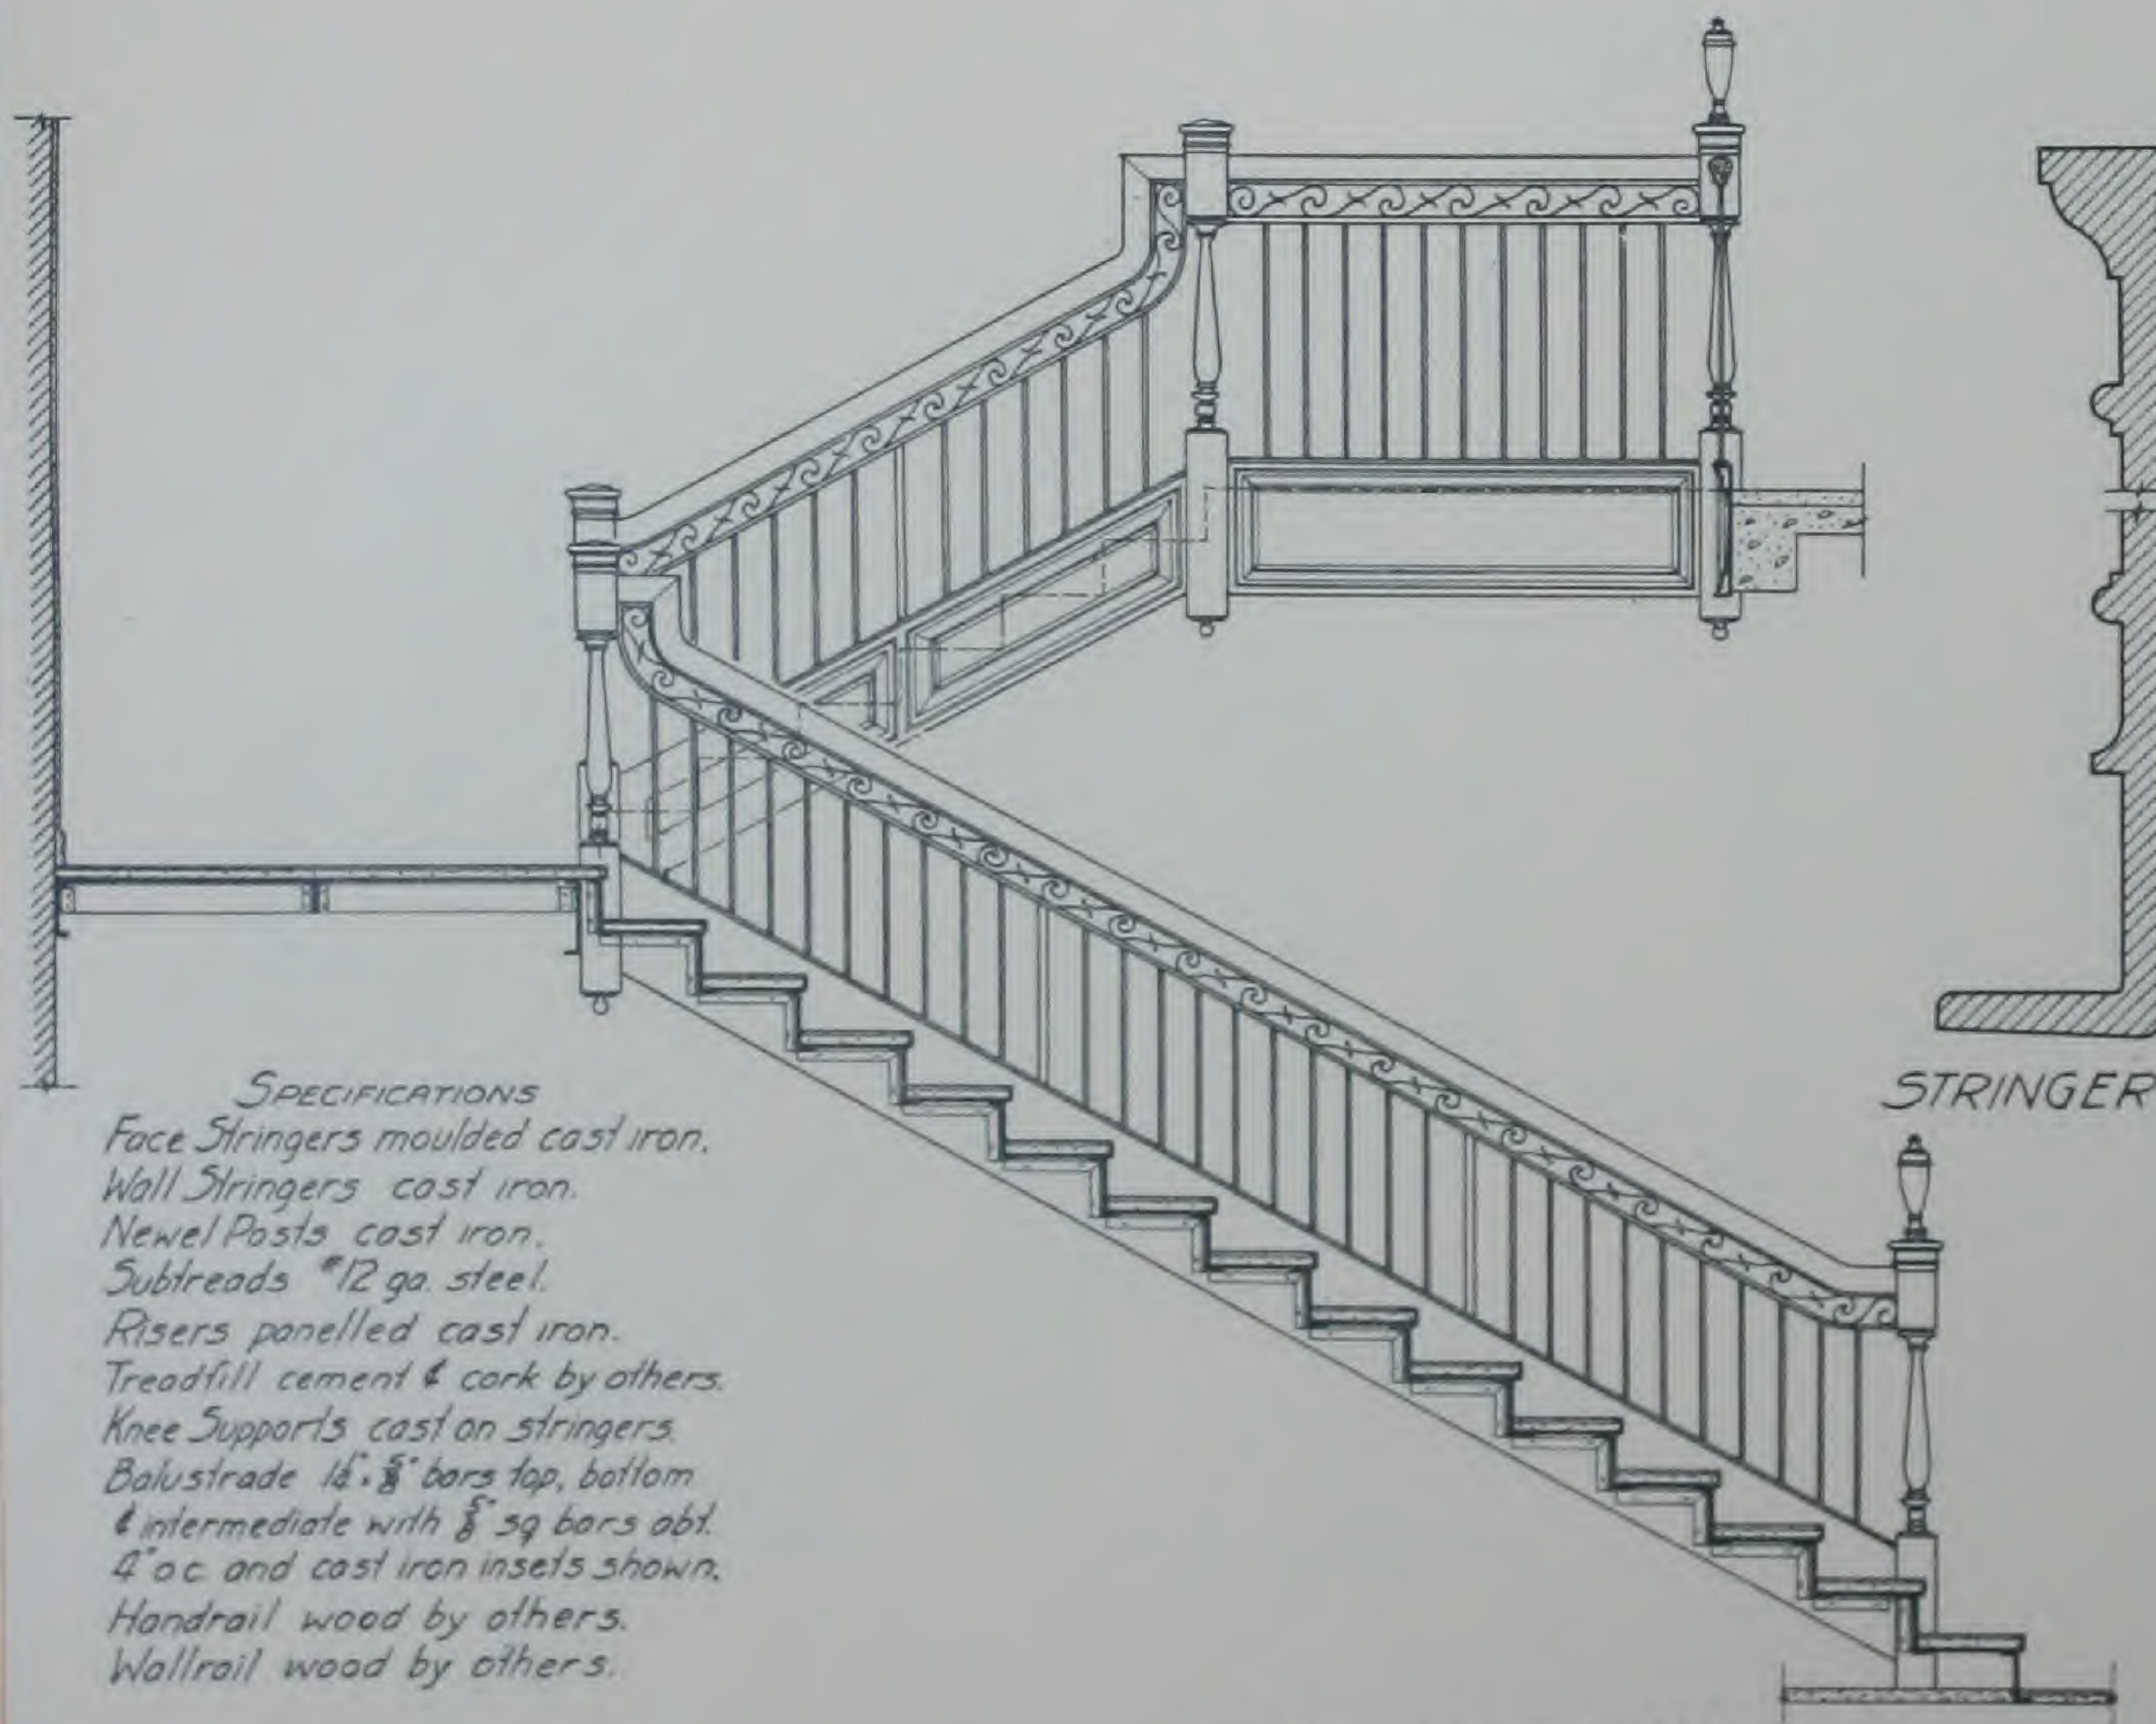

SPECIFICATIONS
Face Stringers moulded cast iron.
Wall Stringers cast iron.
Newel Posts cast iron.
Subtreads #12 ga. steel.
Risers panelled cast iron.
Treadfill cement & cork by others.
Knee Supports cast on stringers.
Balustrade 1 1/2 x 3/8" bars top, bottom & intermediate with 1/2" sq bars abt. 4" oc. and cast iron insets shown.
Handrail wood by others.
Wallrail wood by others.


STRINGER

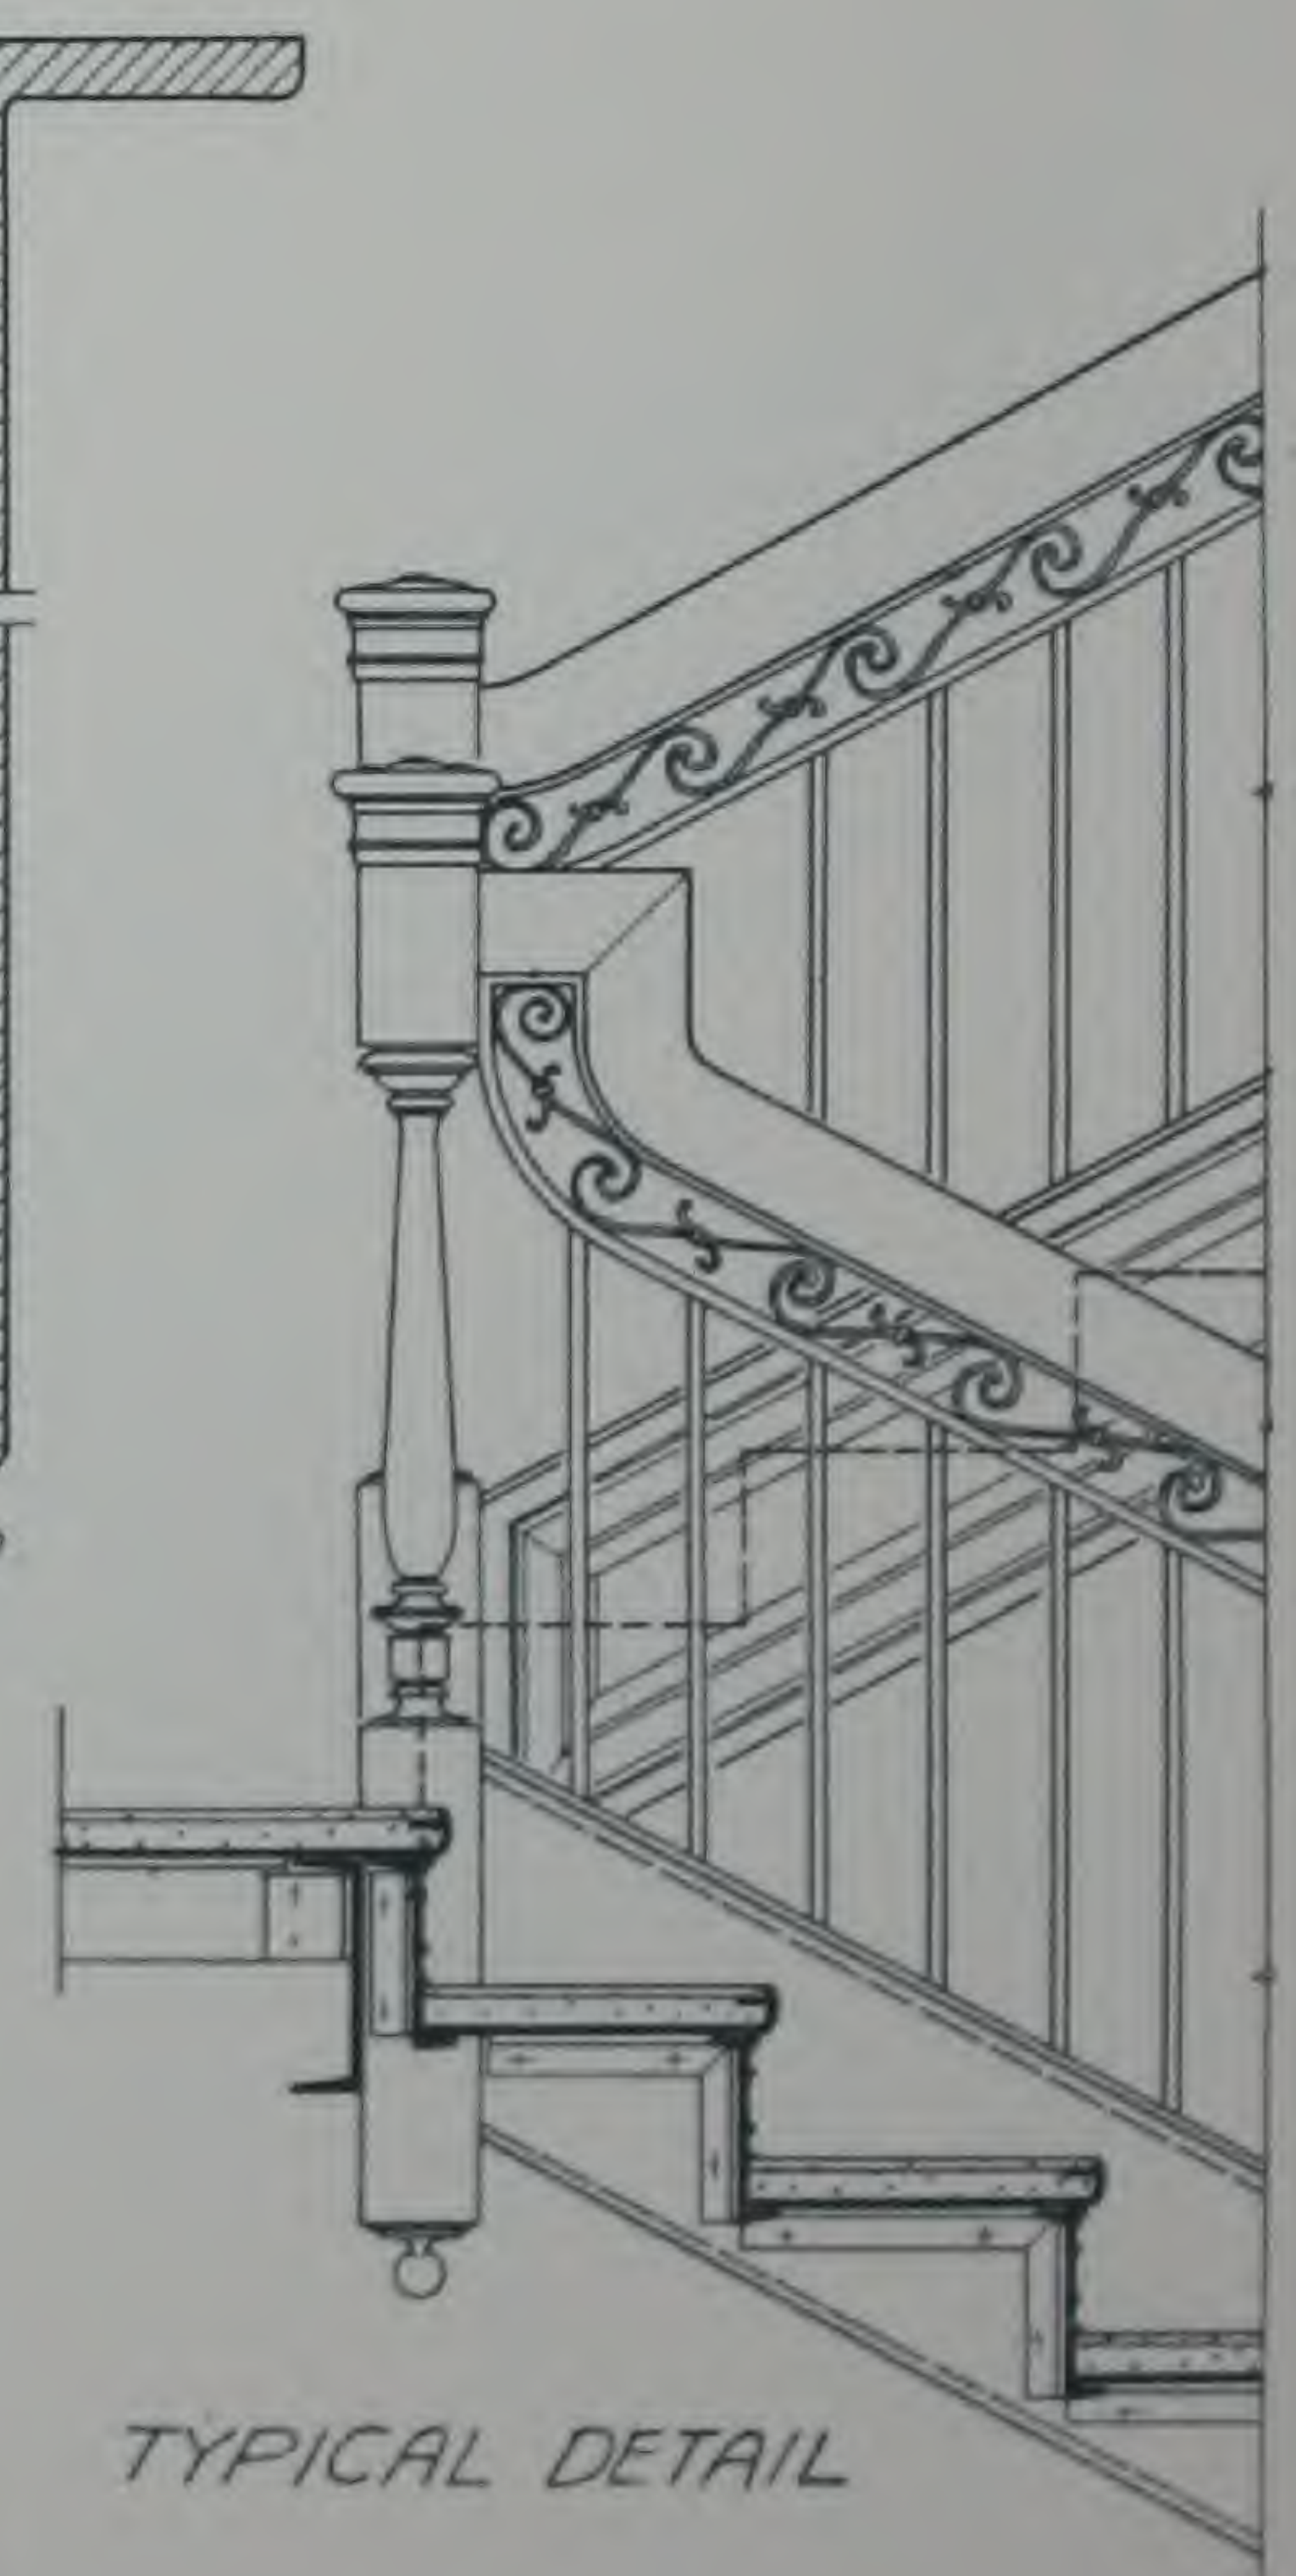


TYPICAL DETAIL

DESIGN NO 6


THE BUILDING PRODUCTS CO.

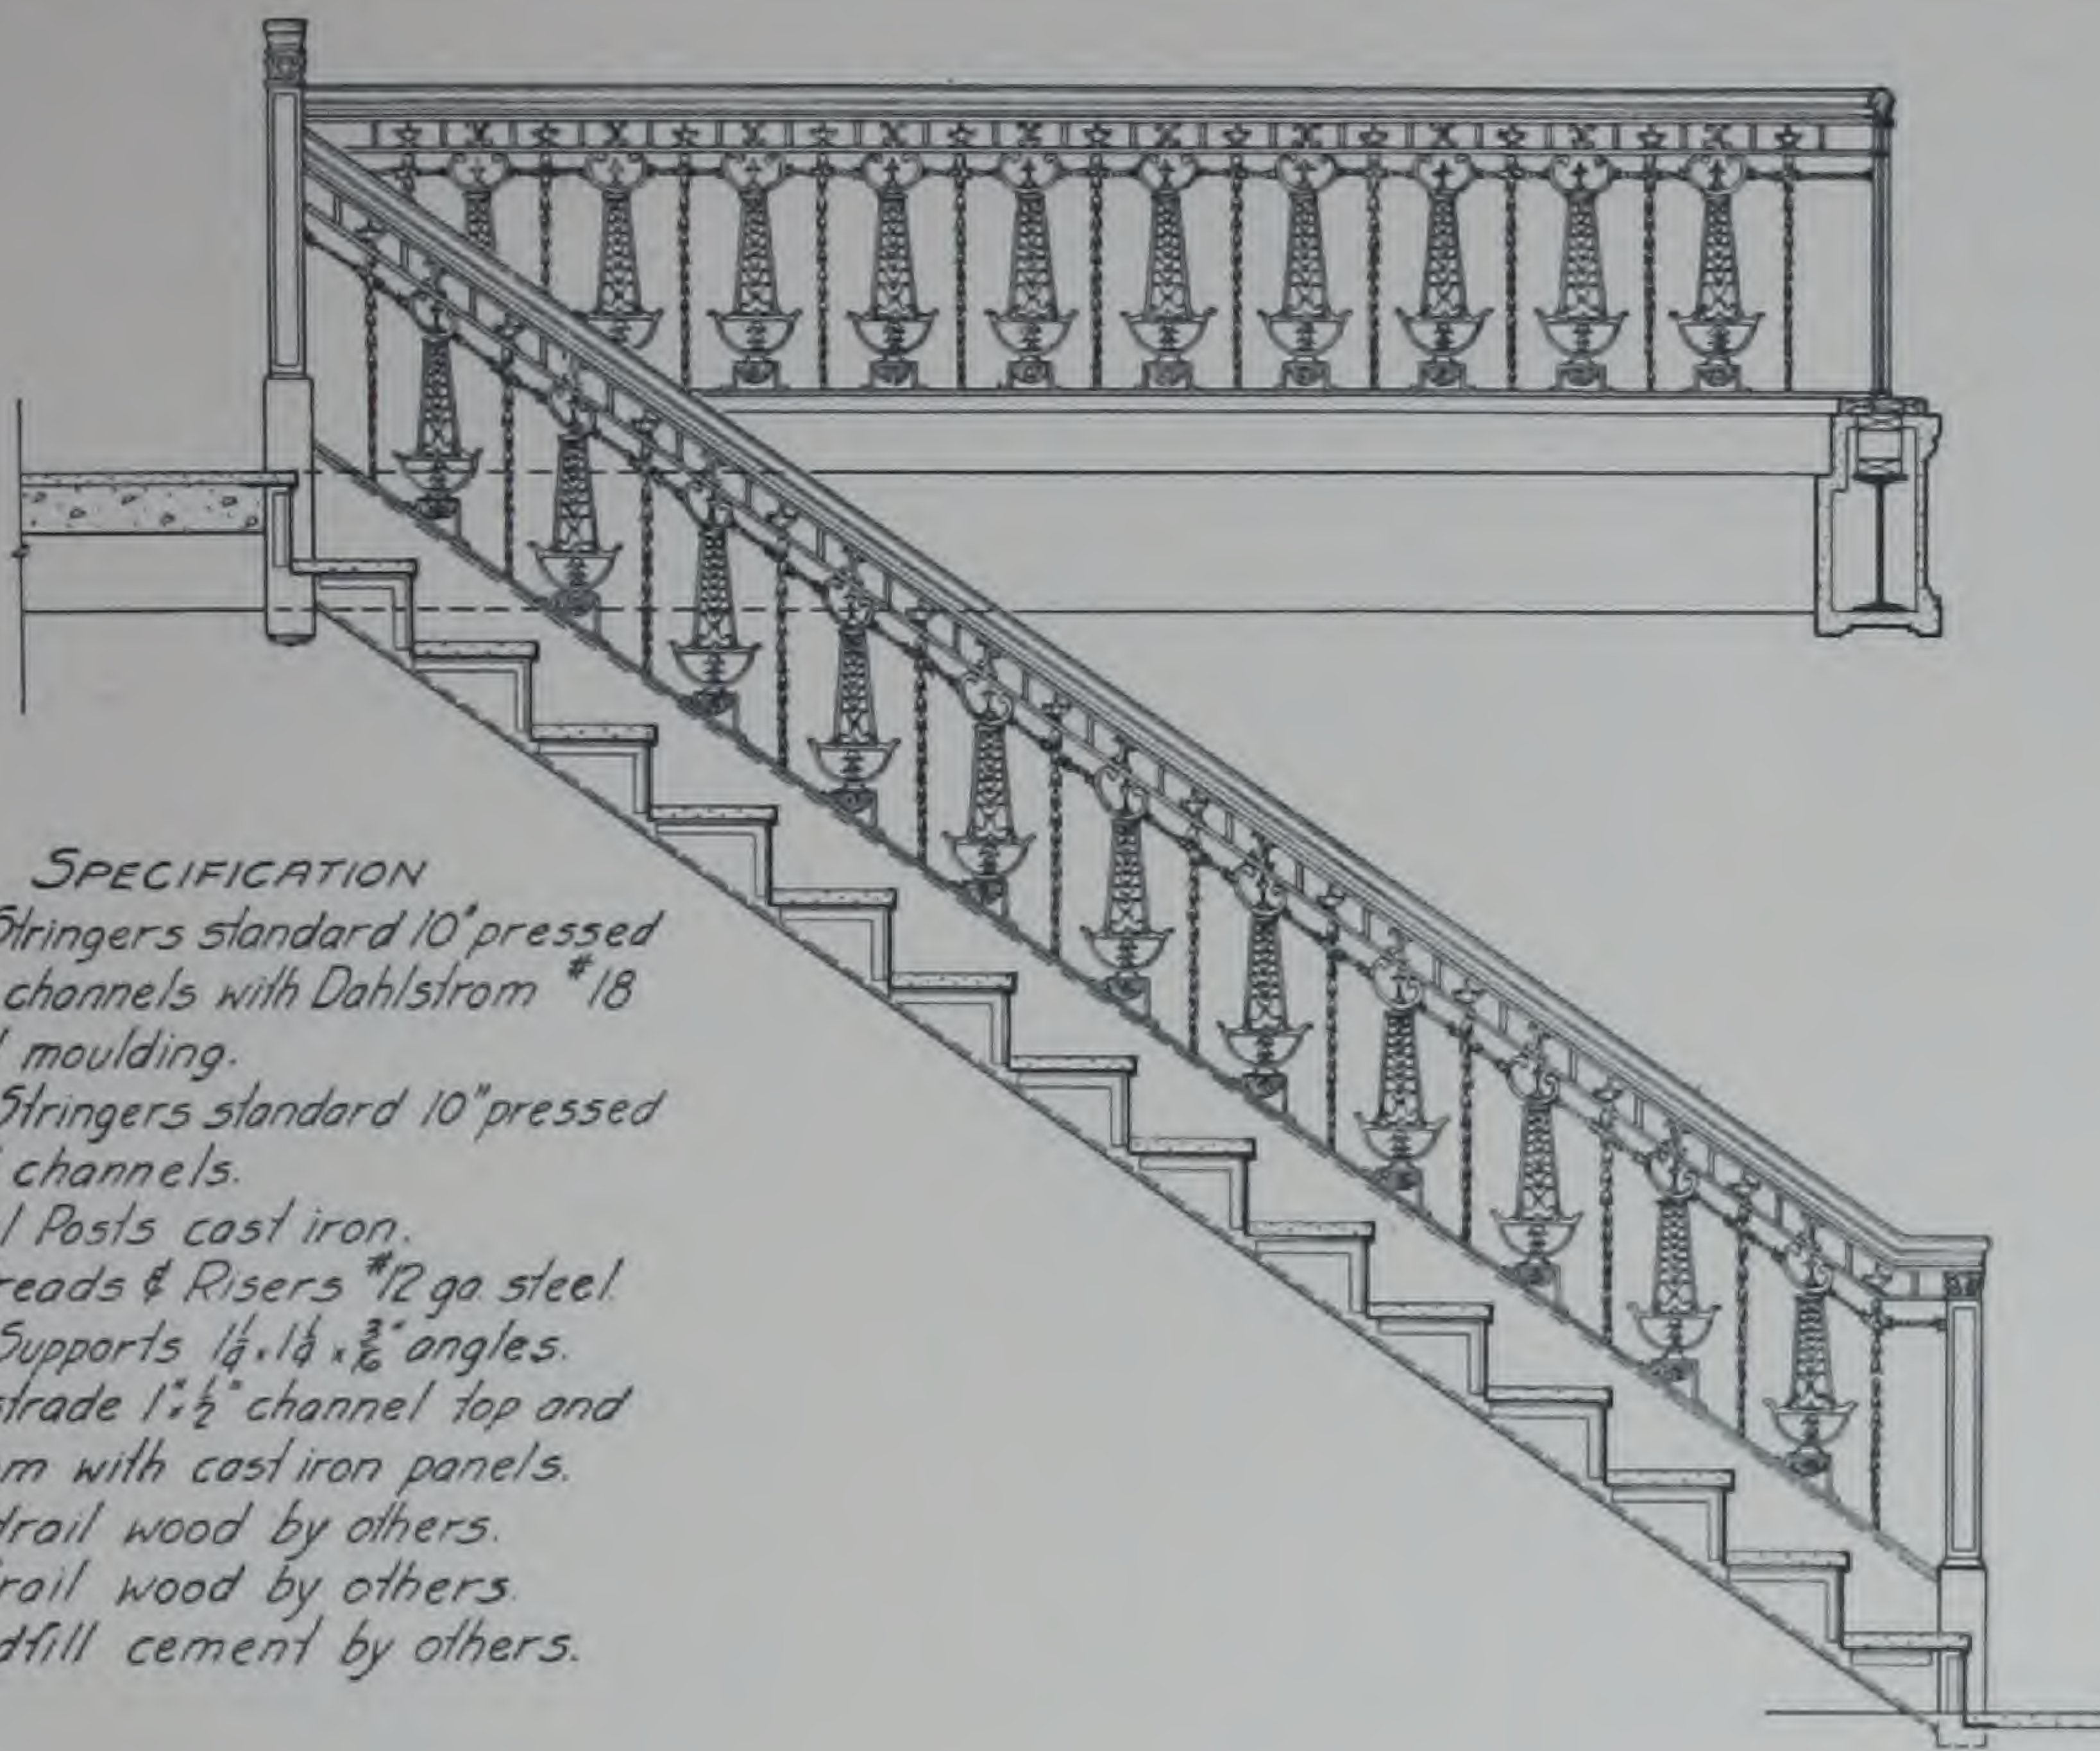

SPECIFICATION
 Face Stringers standard 10" pressed
 steel channels with Dahlstrom #18
 steel moulding.
 Wall Stringers standard 10" pressed
 steel channels.
 Newel Posts cast iron.
 Subtreads & Risers #12 ga steel.
 Knee Supports $1\frac{1}{2} \times 1\frac{1}{2} \times \frac{3}{8}$ " angles.
 Balustrade $1\frac{1}{2}$ " channel top and
 bottom with cast iron panels.
 Handrail wood by others.
 Wallrail wood by others.
 Treadfill cement by others.

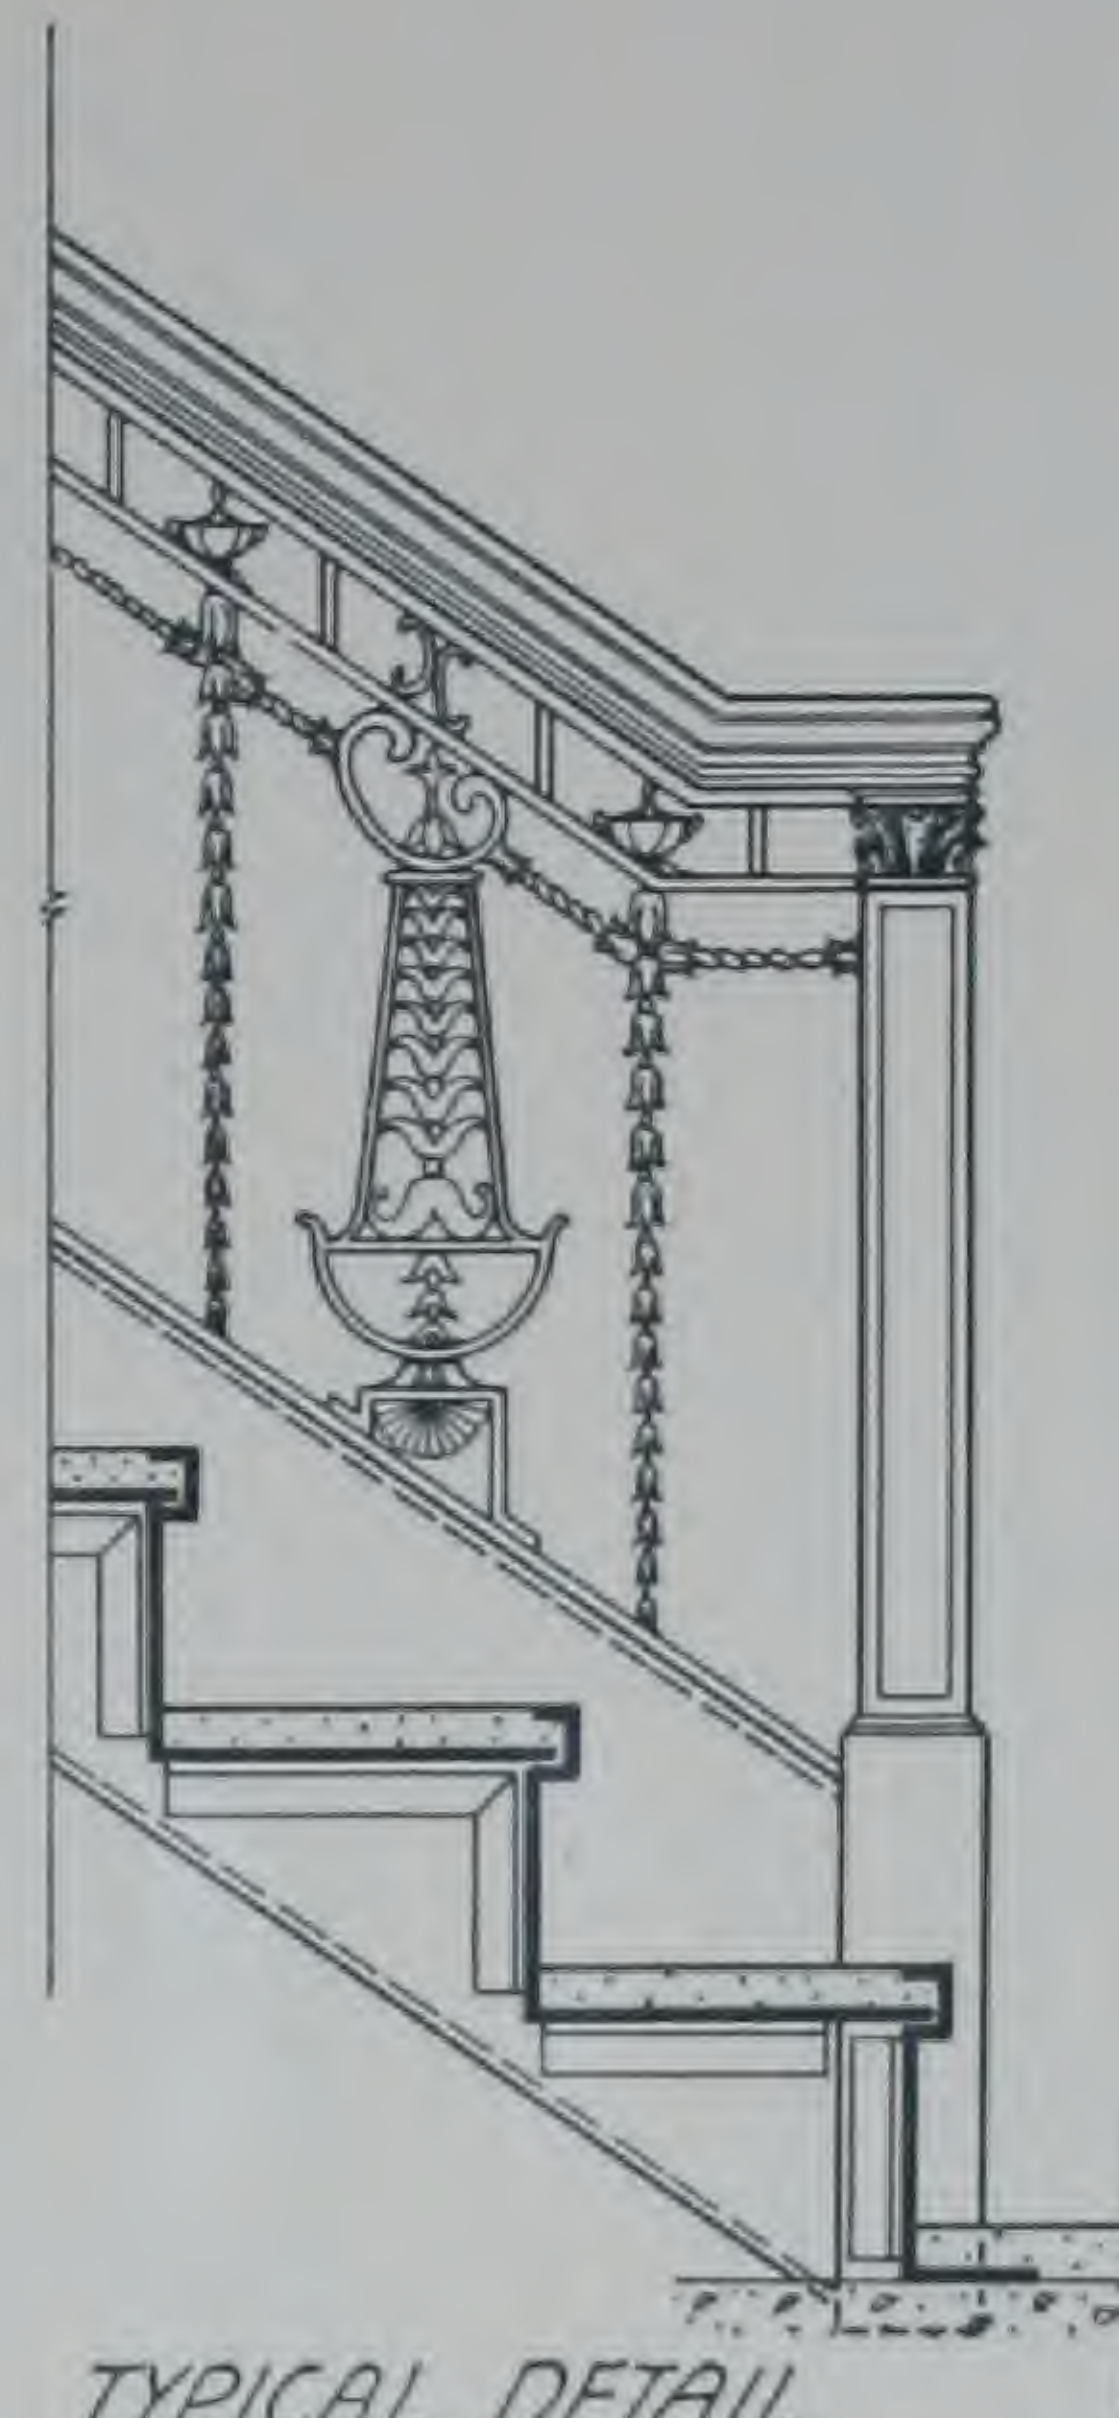


TYPICAL DETAIL

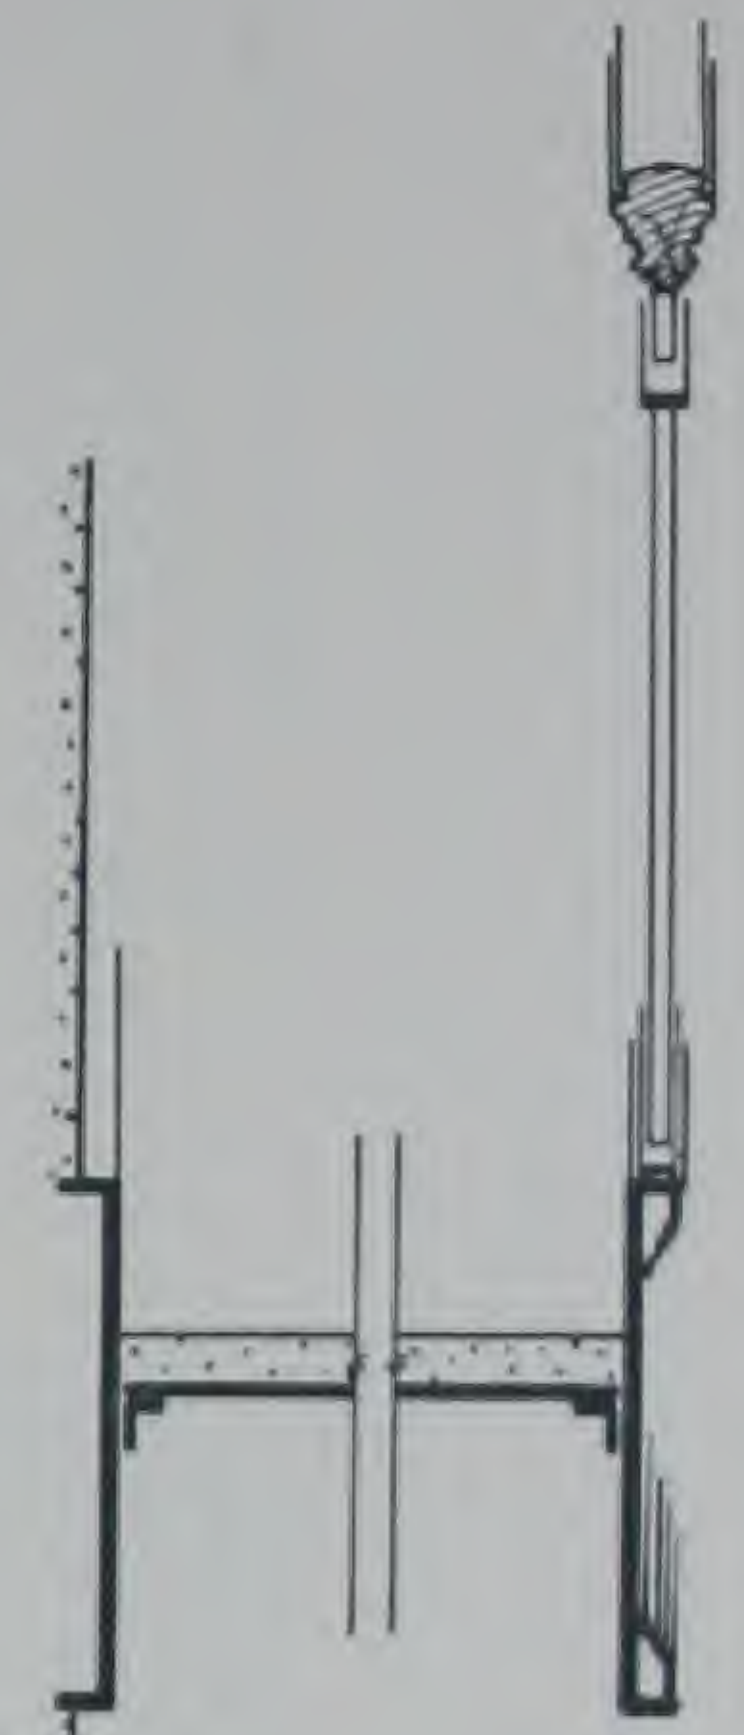


SECTION


DESIGN No 7

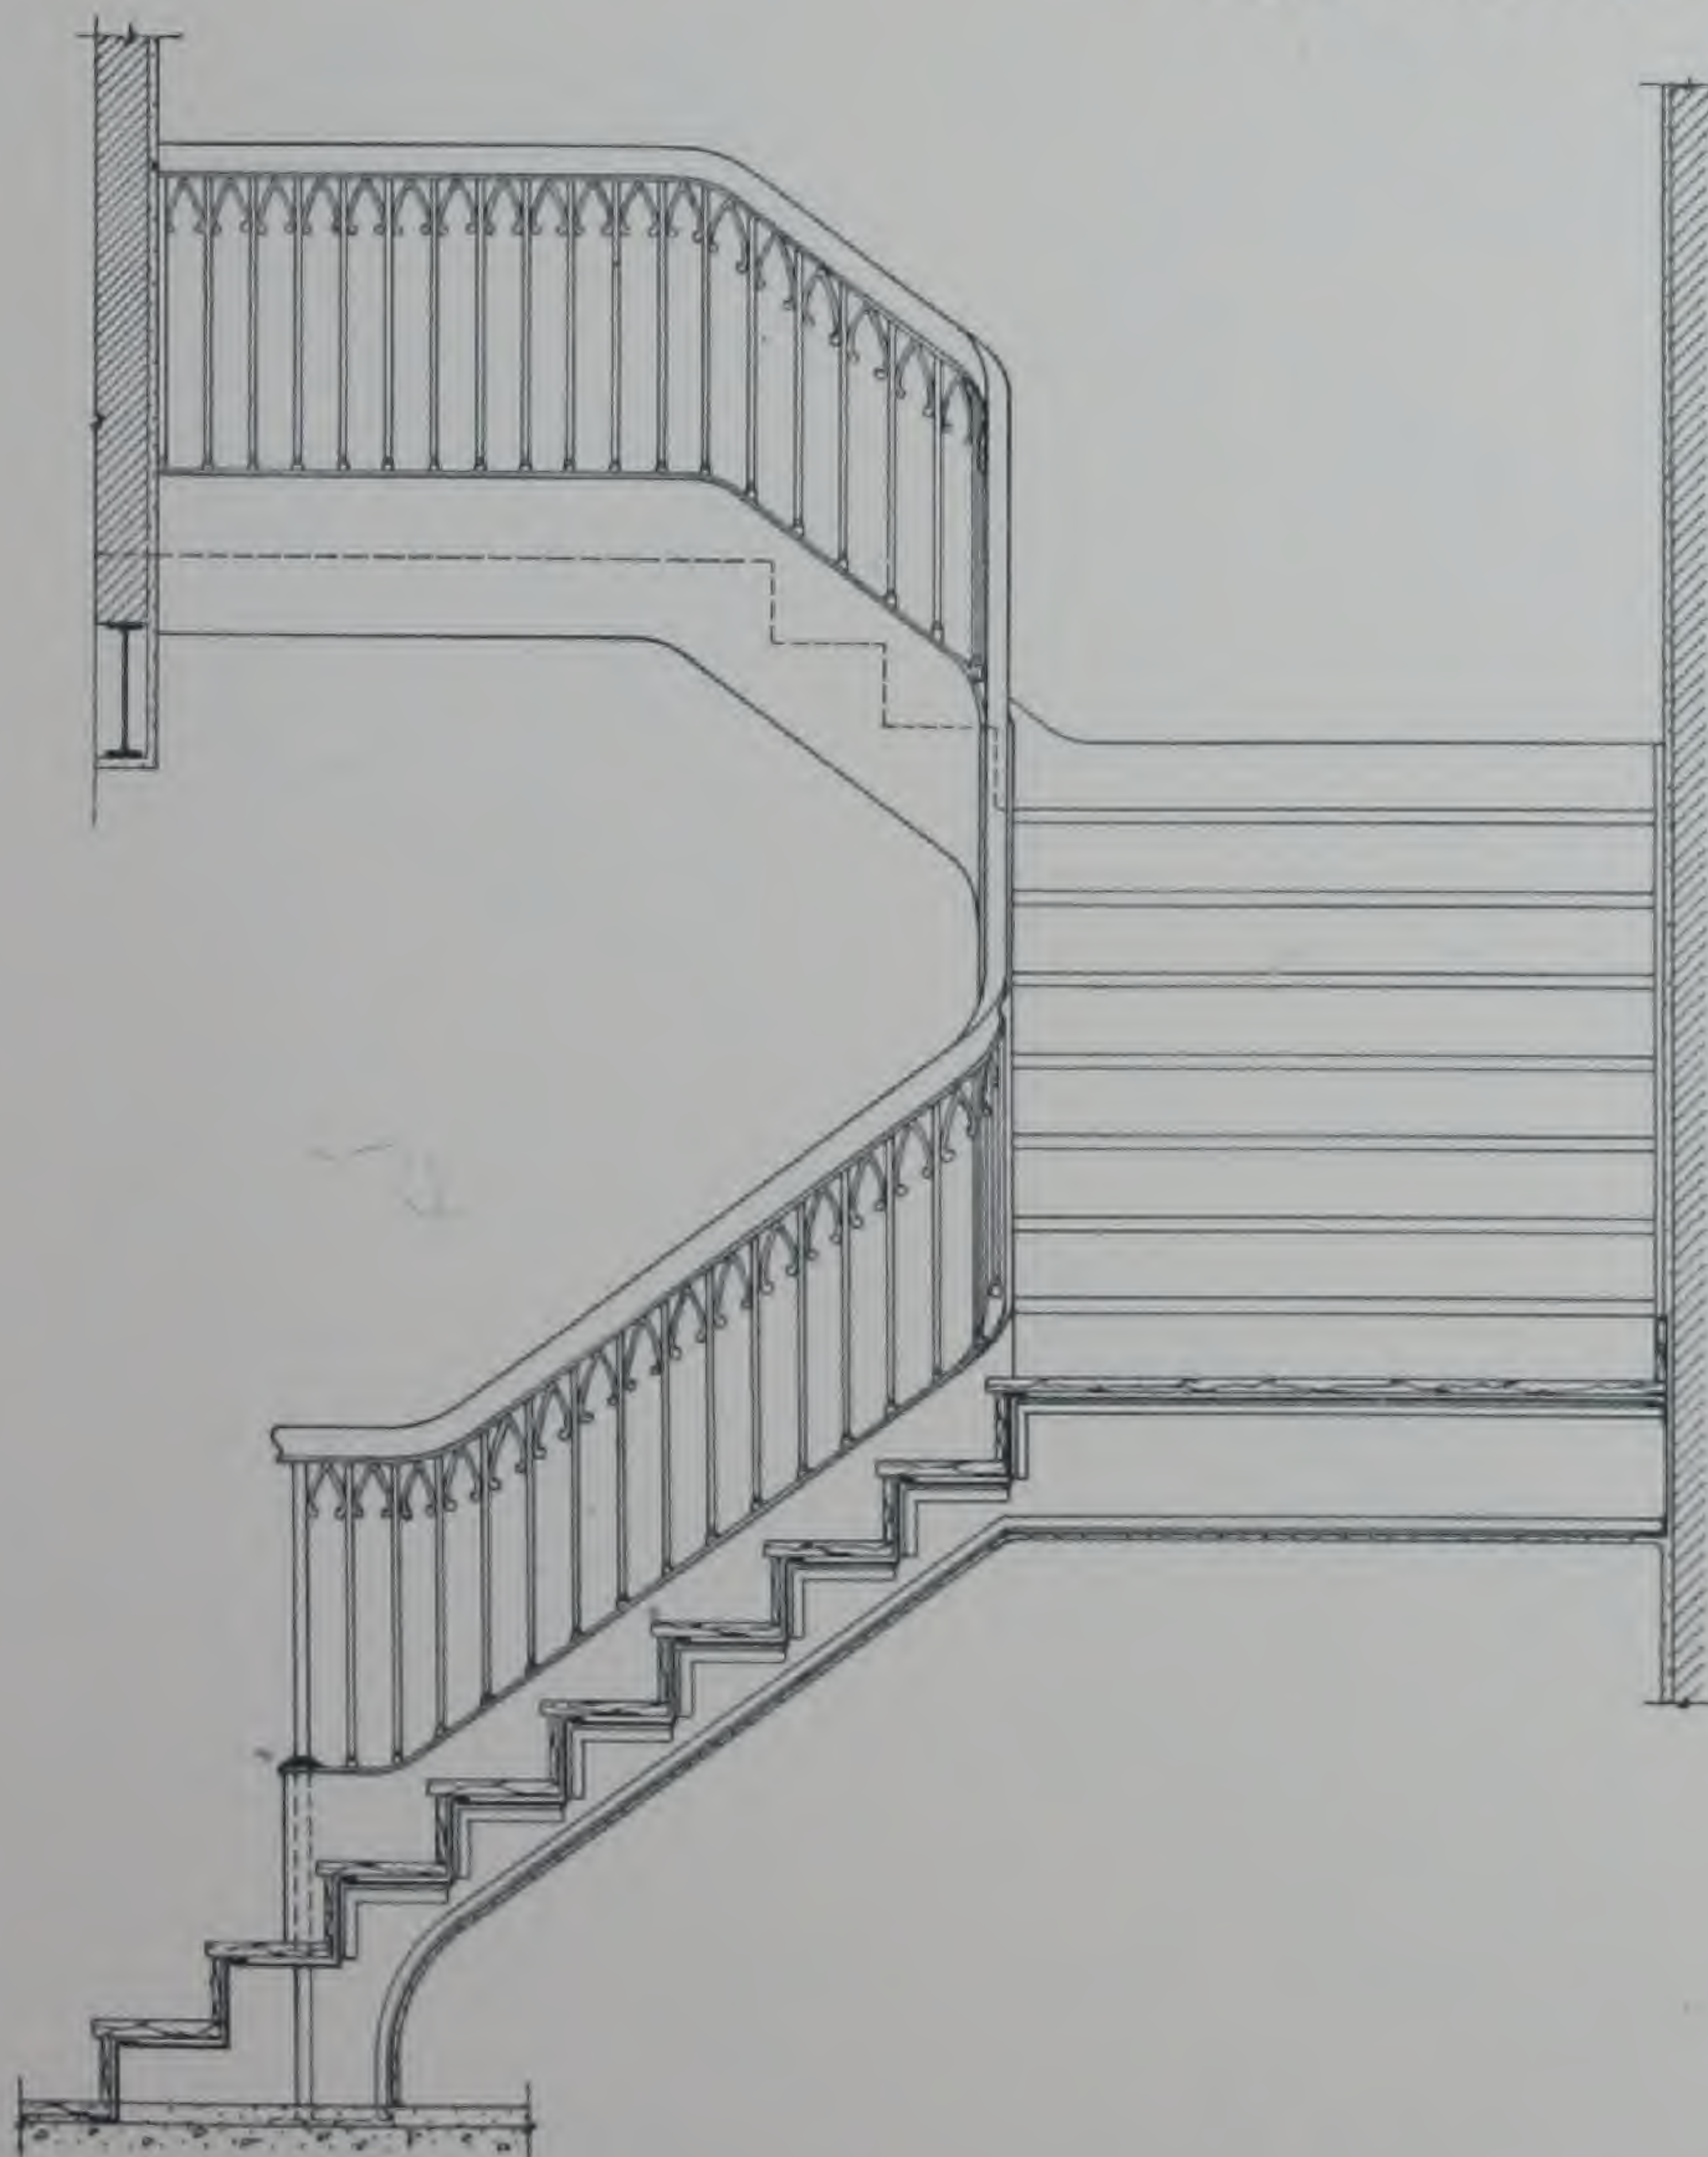

SPECIFICATION
 Face Stringers plates &
 angles with marble faces
 by others.
 Wall Stringers plates &
 angles with marble faces
 by others.
 Subtreads & Subrisers
 #12 ga steel.
 Risers & Treads marble
 by others.
 Knee Supports $1\frac{1}{2} \times 1\frac{1}{2} \times \frac{3}{8}$ " angles.
 Balustrade $1\frac{1}{2}$ " channel
 top & bottom with $\frac{1}{2}$ " square
 bars obt 4" oc with c.i.
 bases & c.i. insets betw-
 een bars as shown.
 Handrail wood by others.
 Wallrail wood by others.

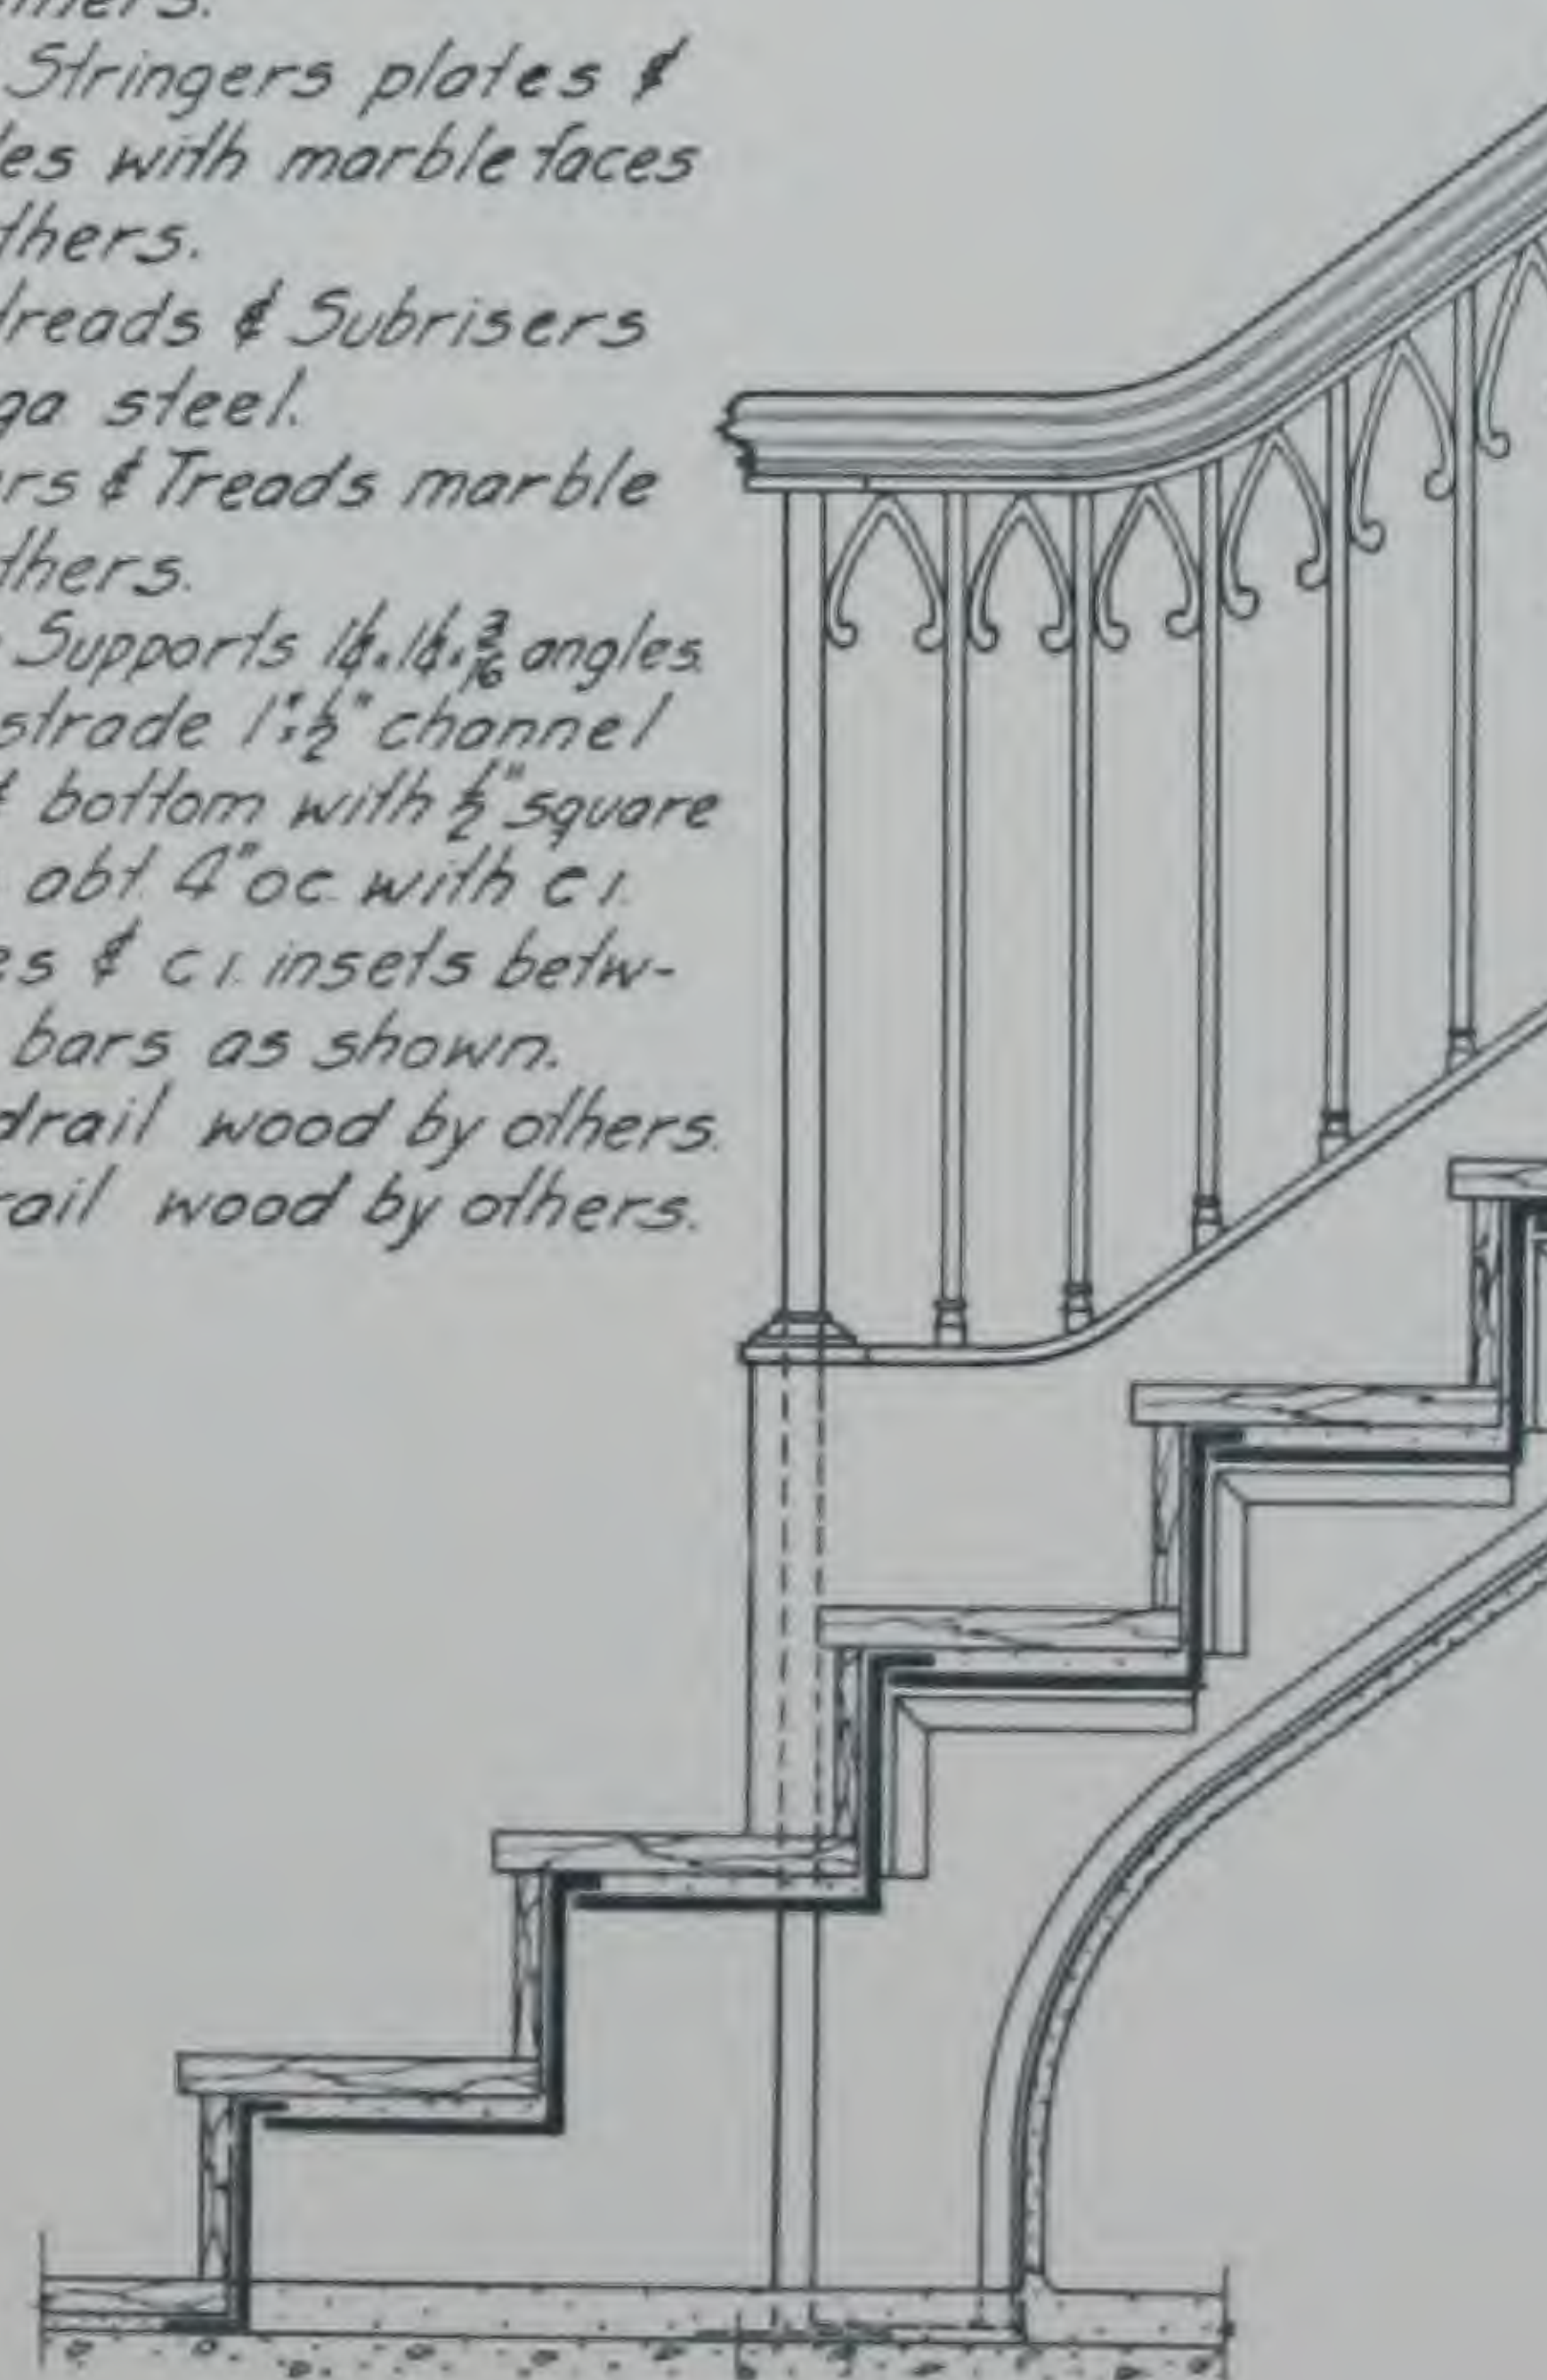


TYPICAL DETAIL

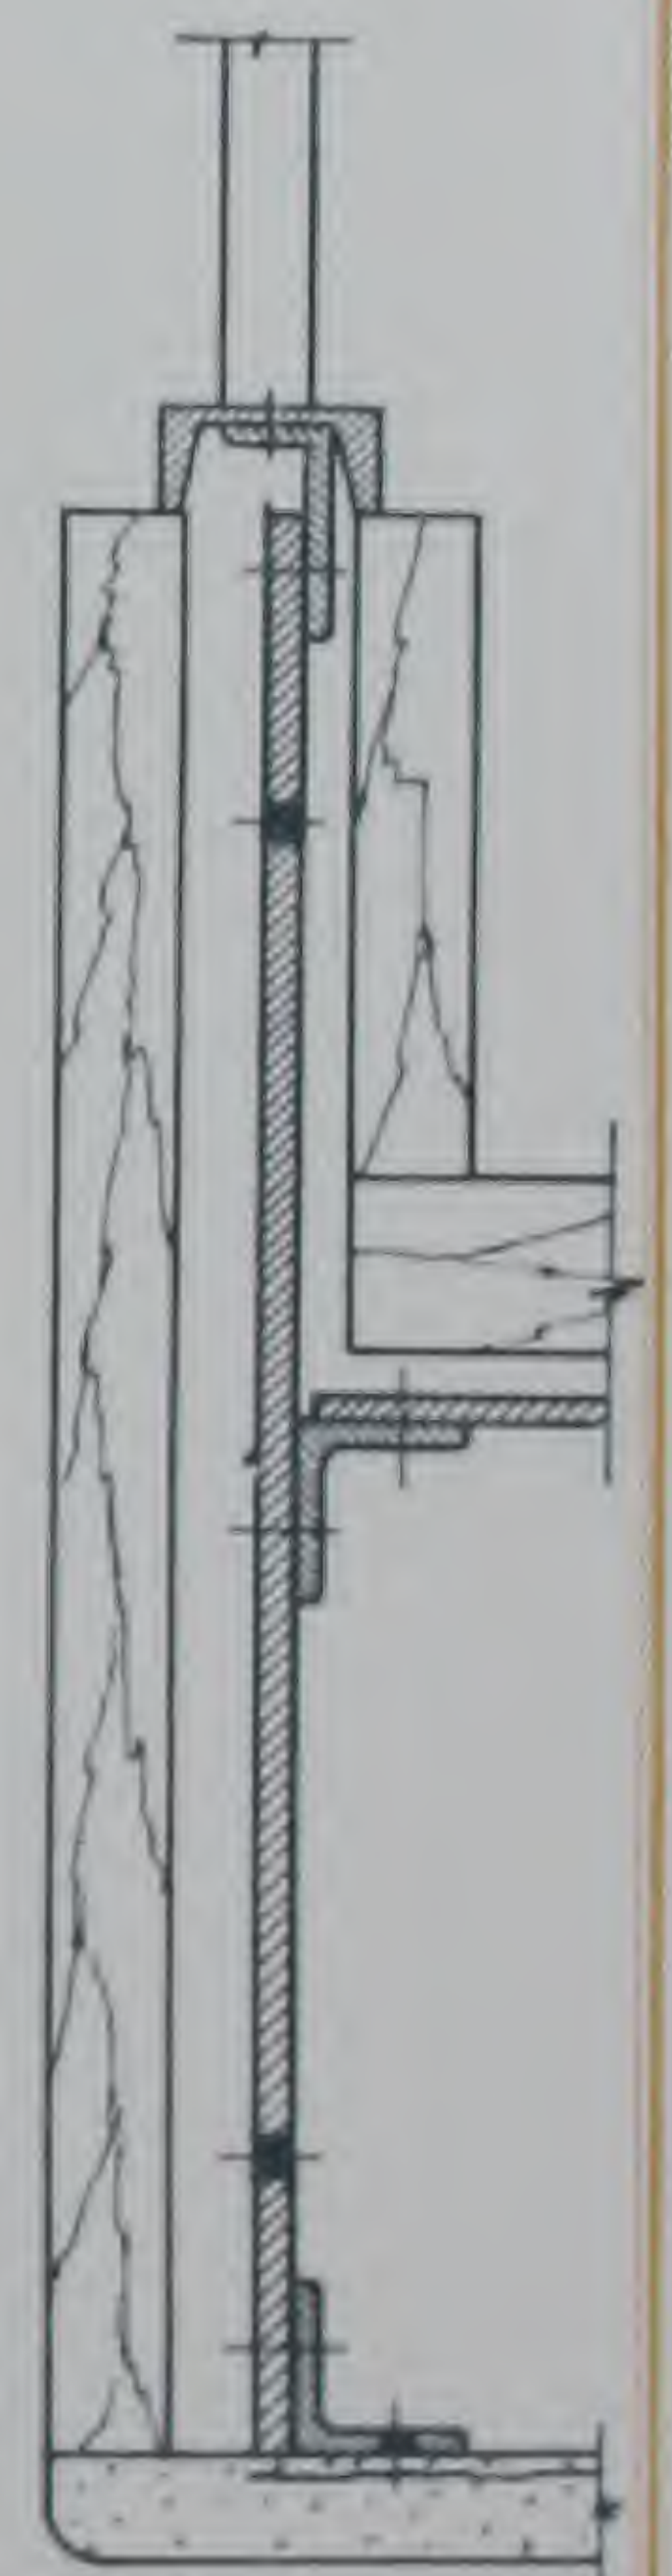


STRINGER DETAIL

DESIGN No 8


ORNAMENTAL IRON WORK

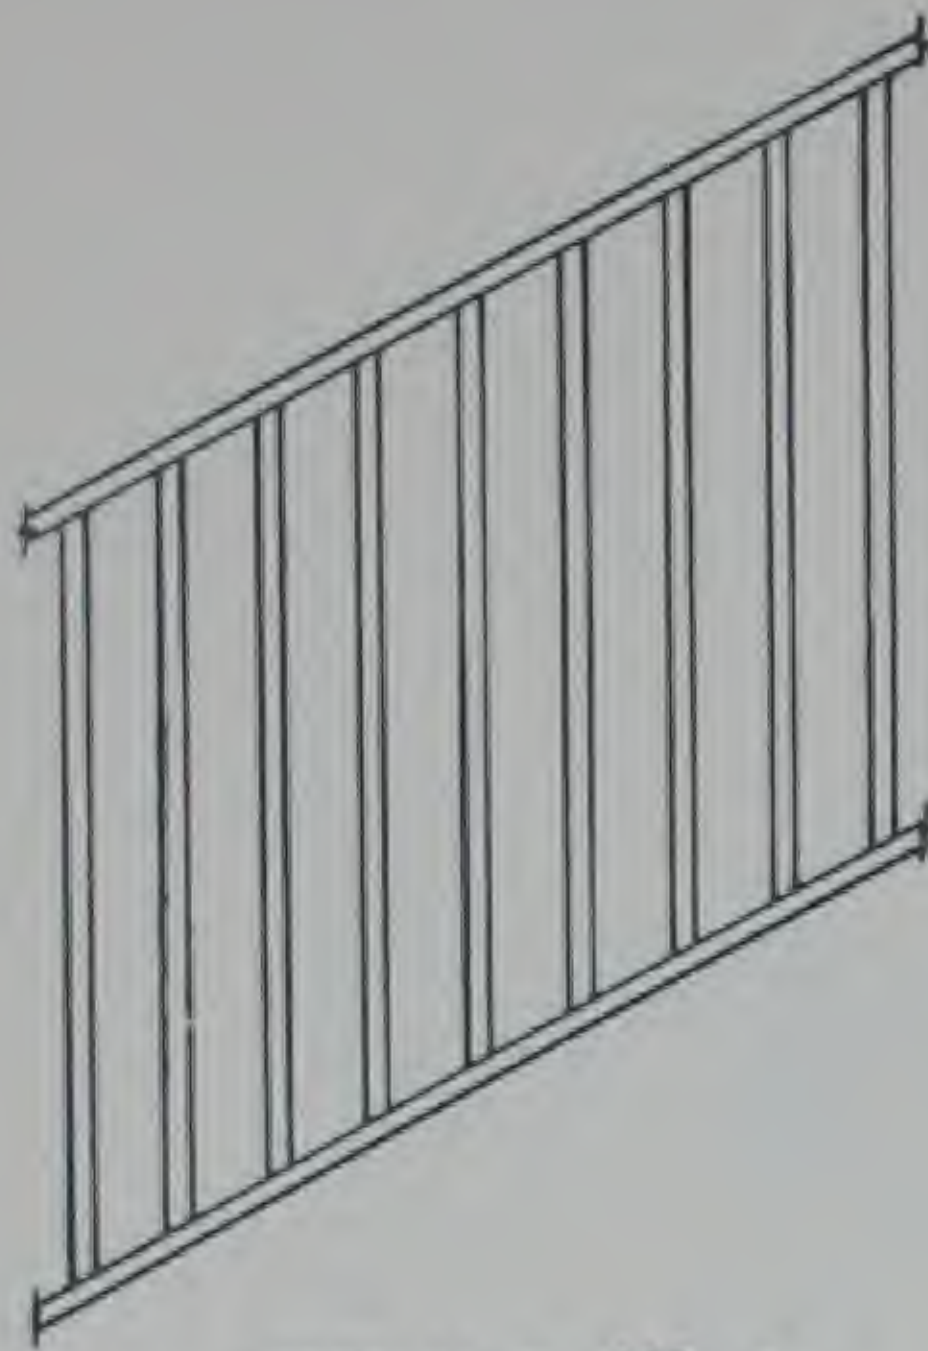


STYLE NO 1
Plain bars any desired size or spacing.

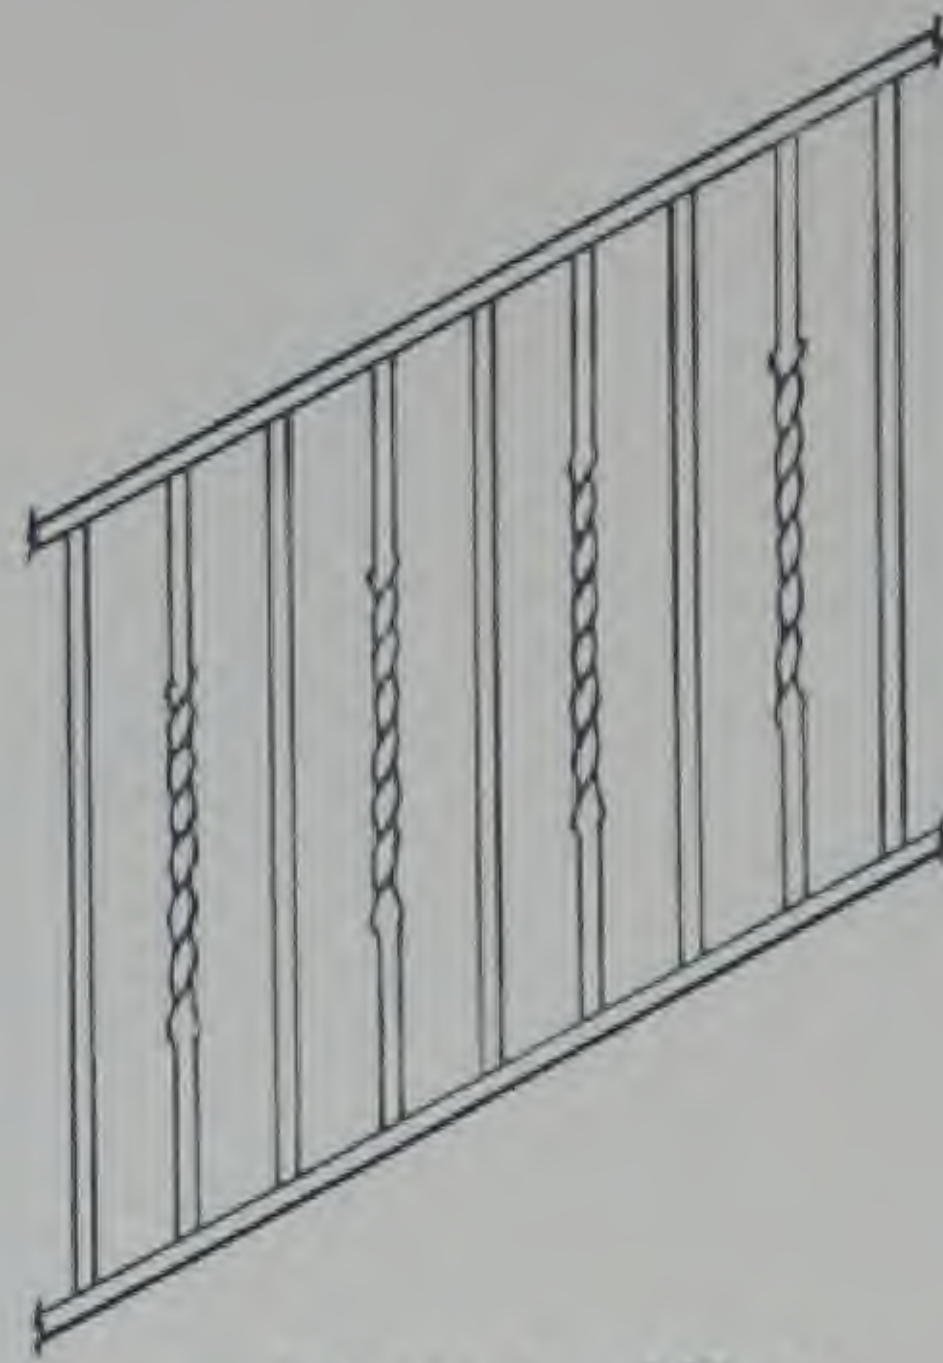


STYLE NO 2.
Square & twisted bars any size, spacing or arrangement.

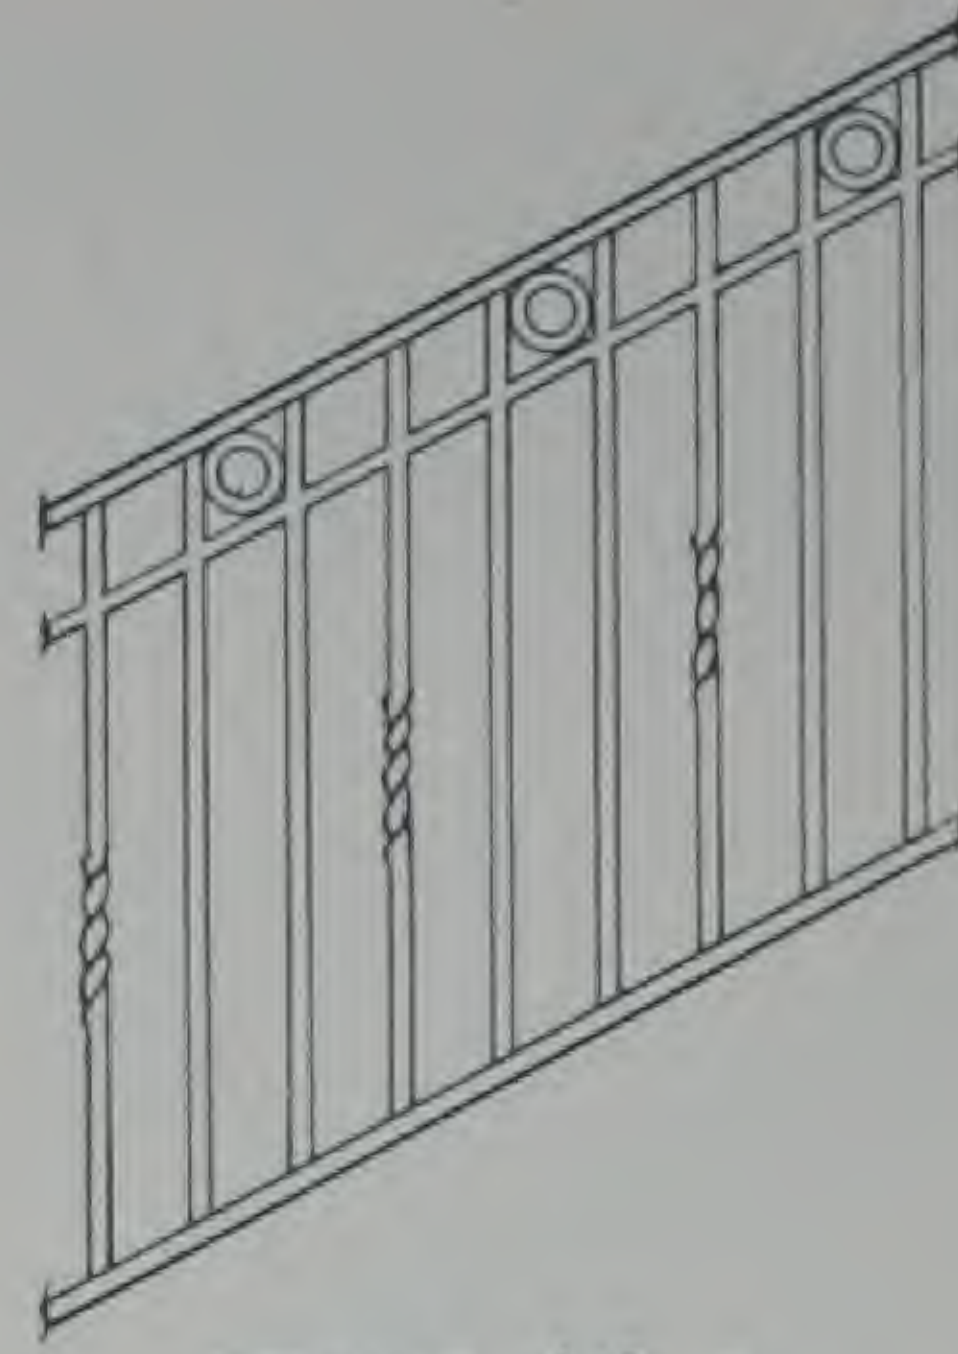

STYLE NO 3
Arrangement as shown any size or spacing of bars.

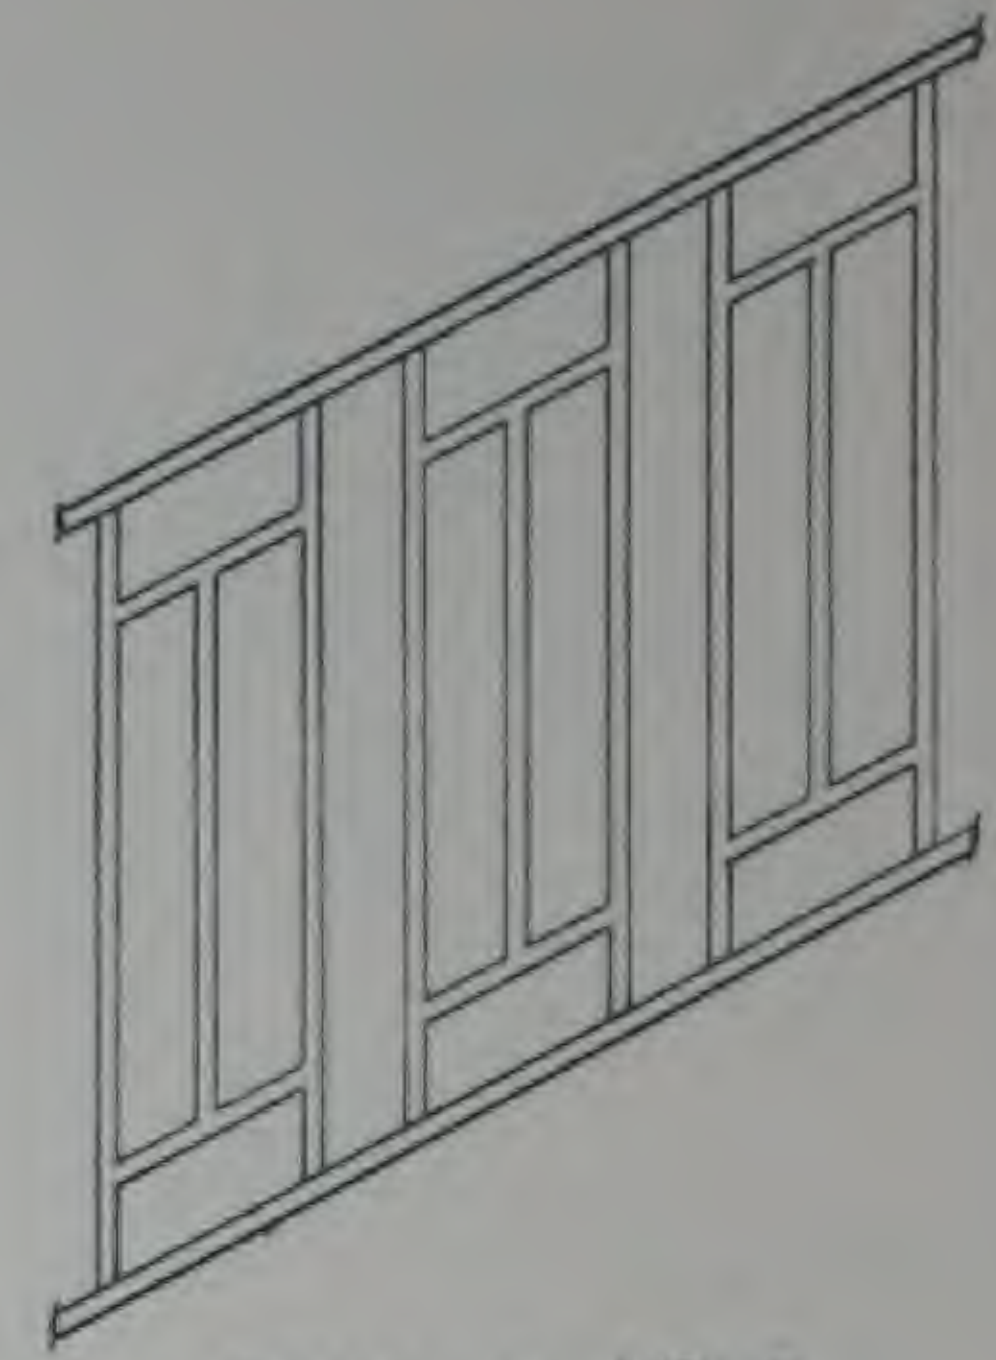


STYLE NO 4
Cast or wrought iron panels.

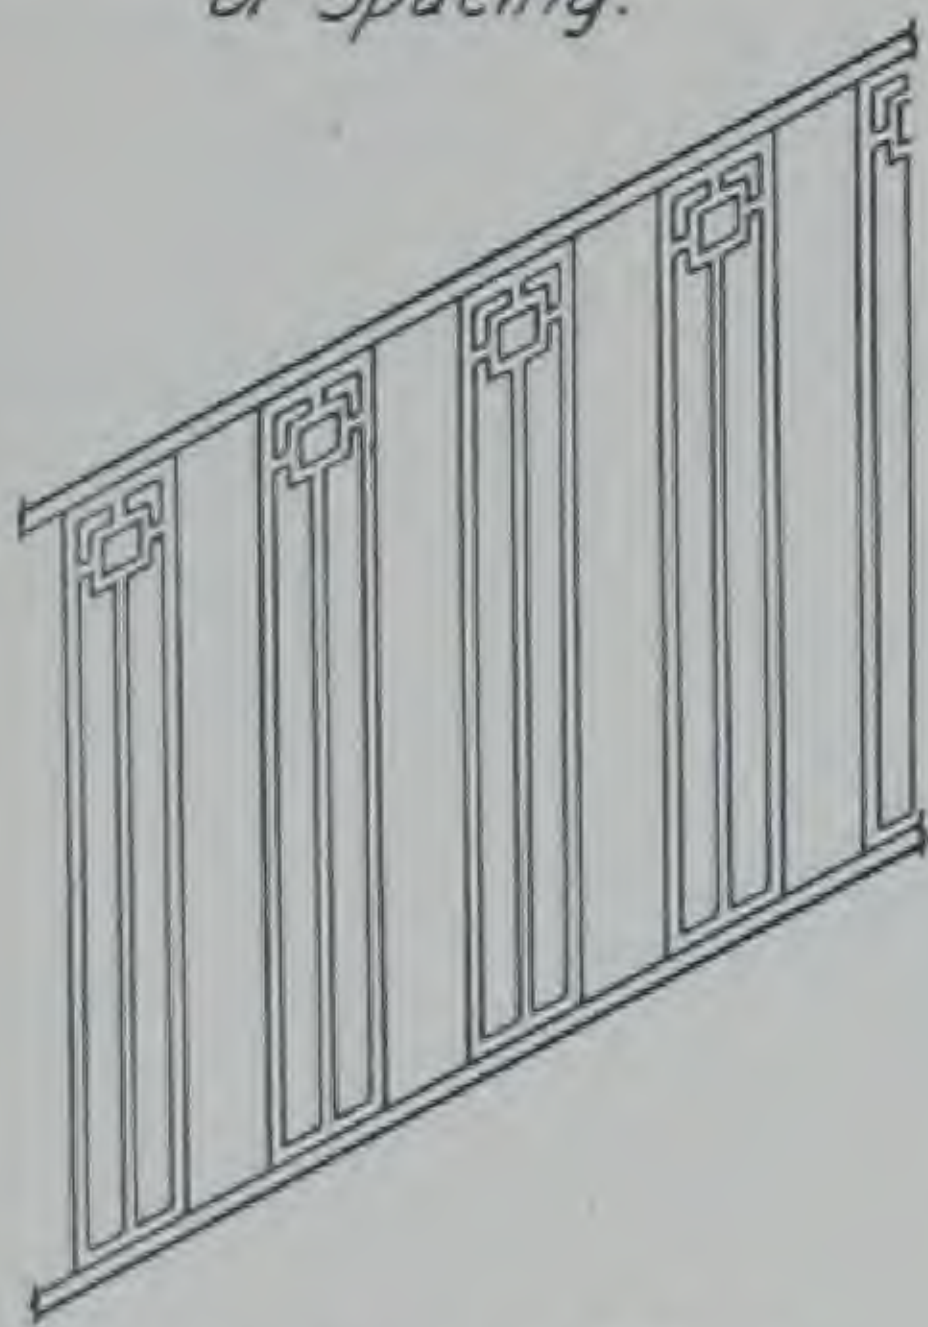


STYLE NO 5
Cast iron panels any spacing desired.




STYLE NO 6
Plain bars any size spaced $3\frac{1}{2}$ " apart with insets.

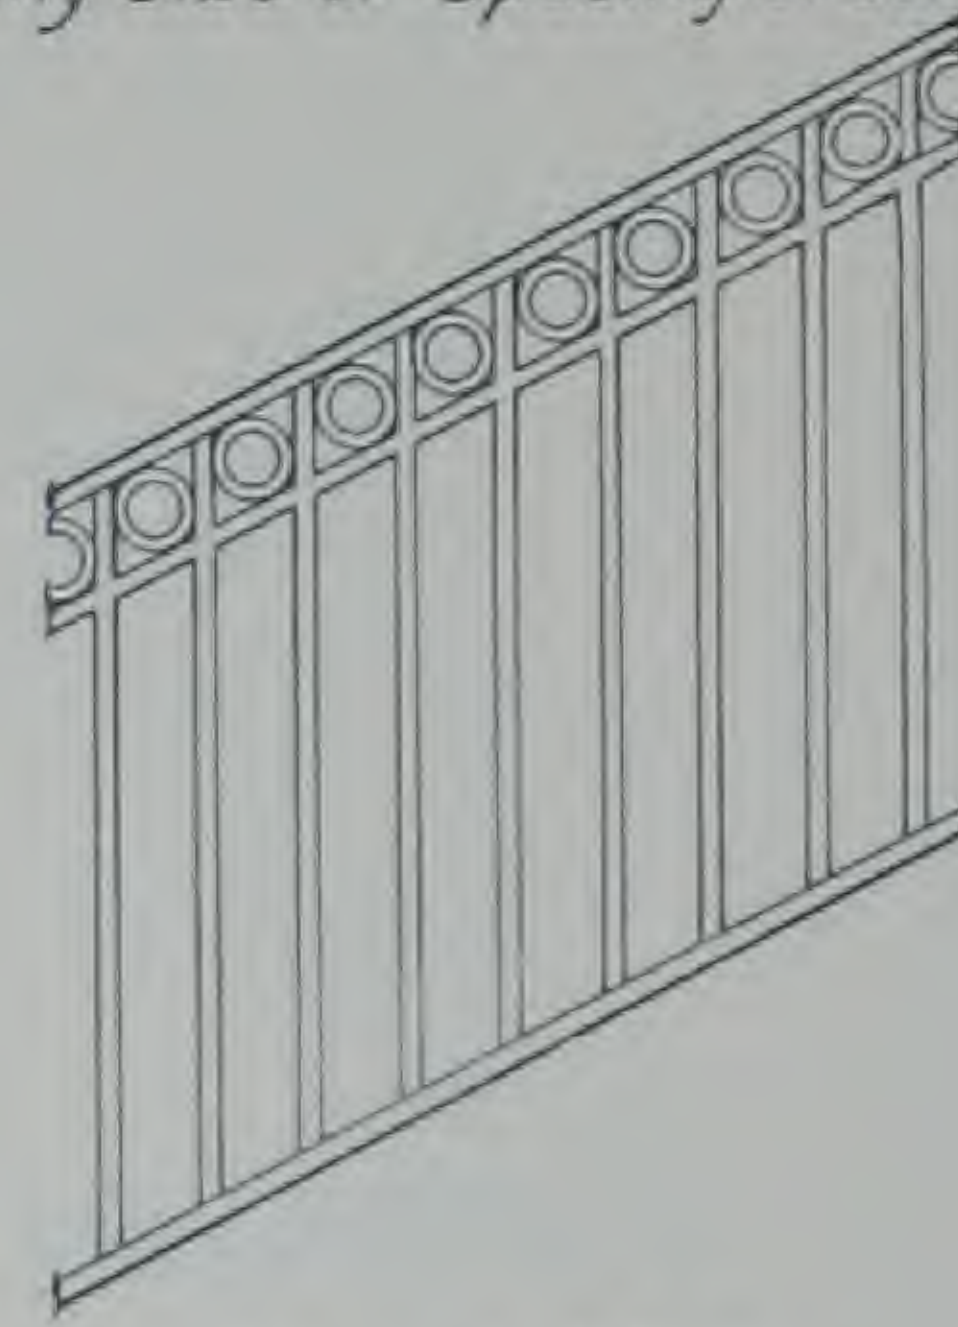


STYLE NO 7
Plain bars any size or spacing with w.i. insets.

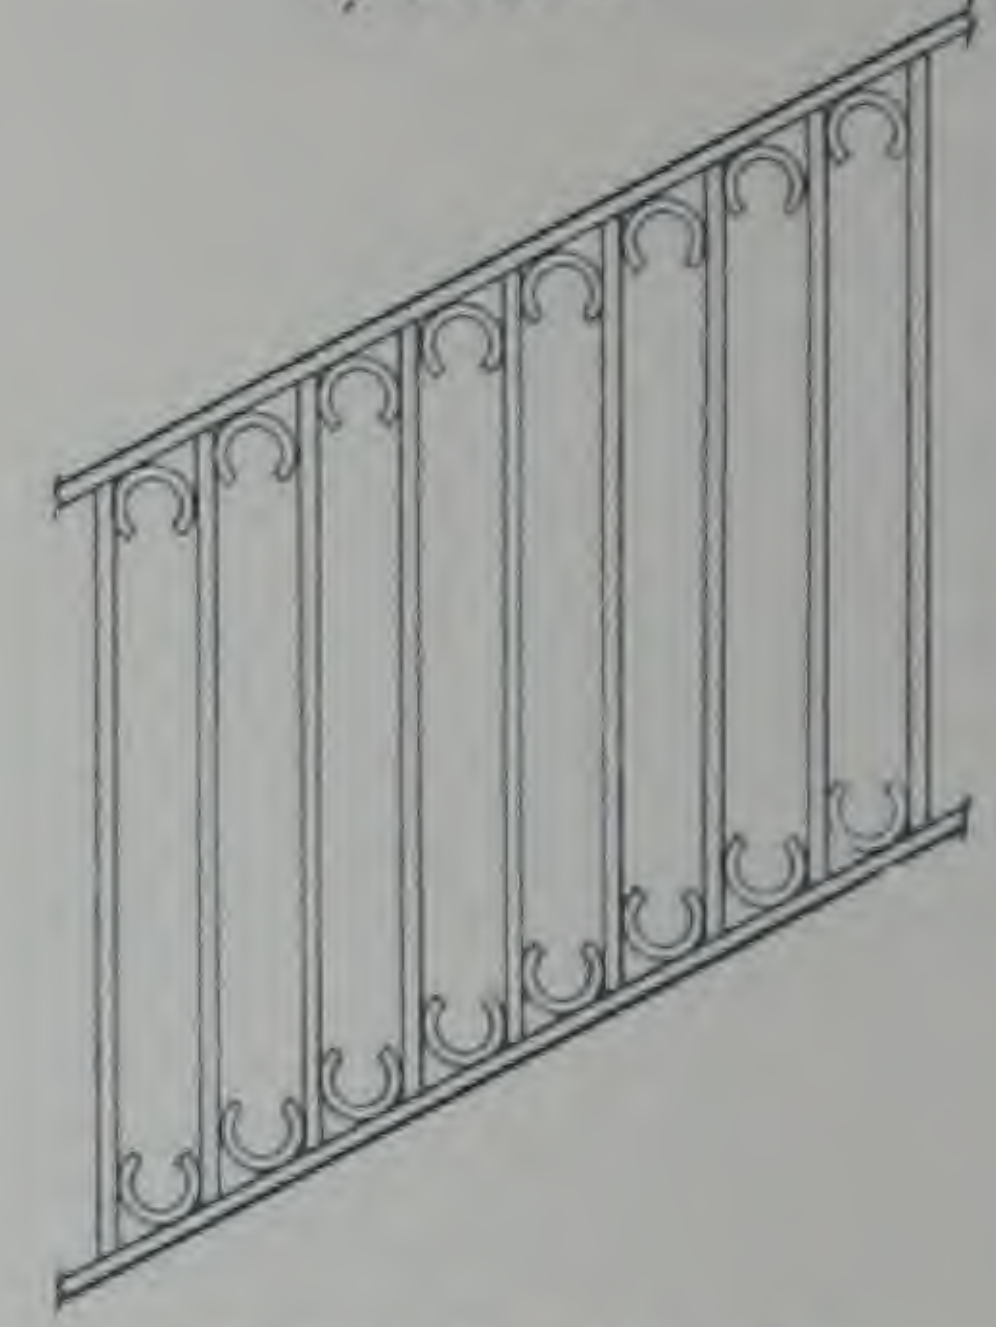


STYLE NO 8
Plain bars any size or spacing with w.i. insets.

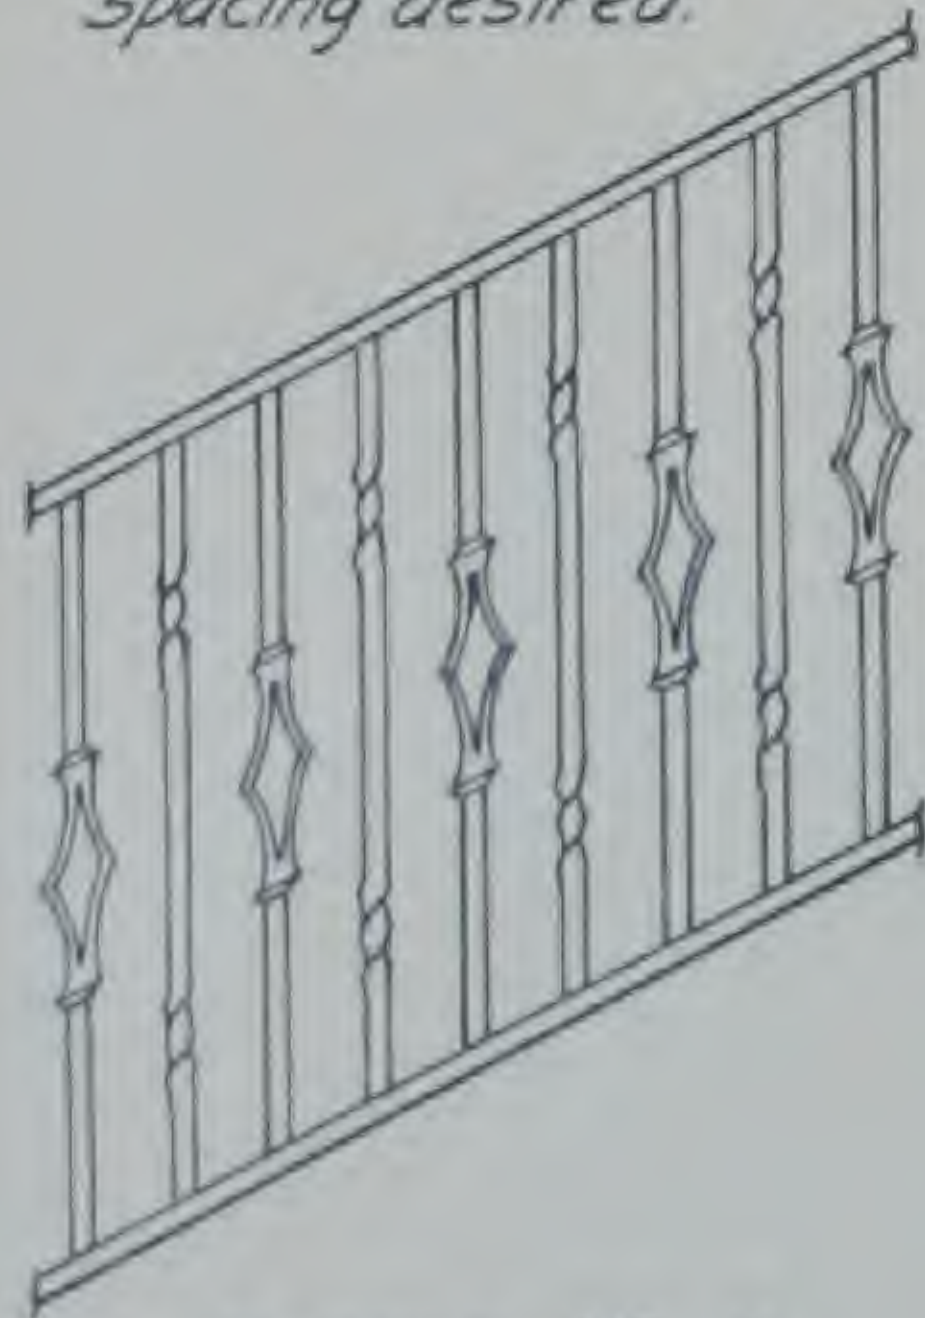

STYLE NO 9
Twisted & split bars any size or spacing.

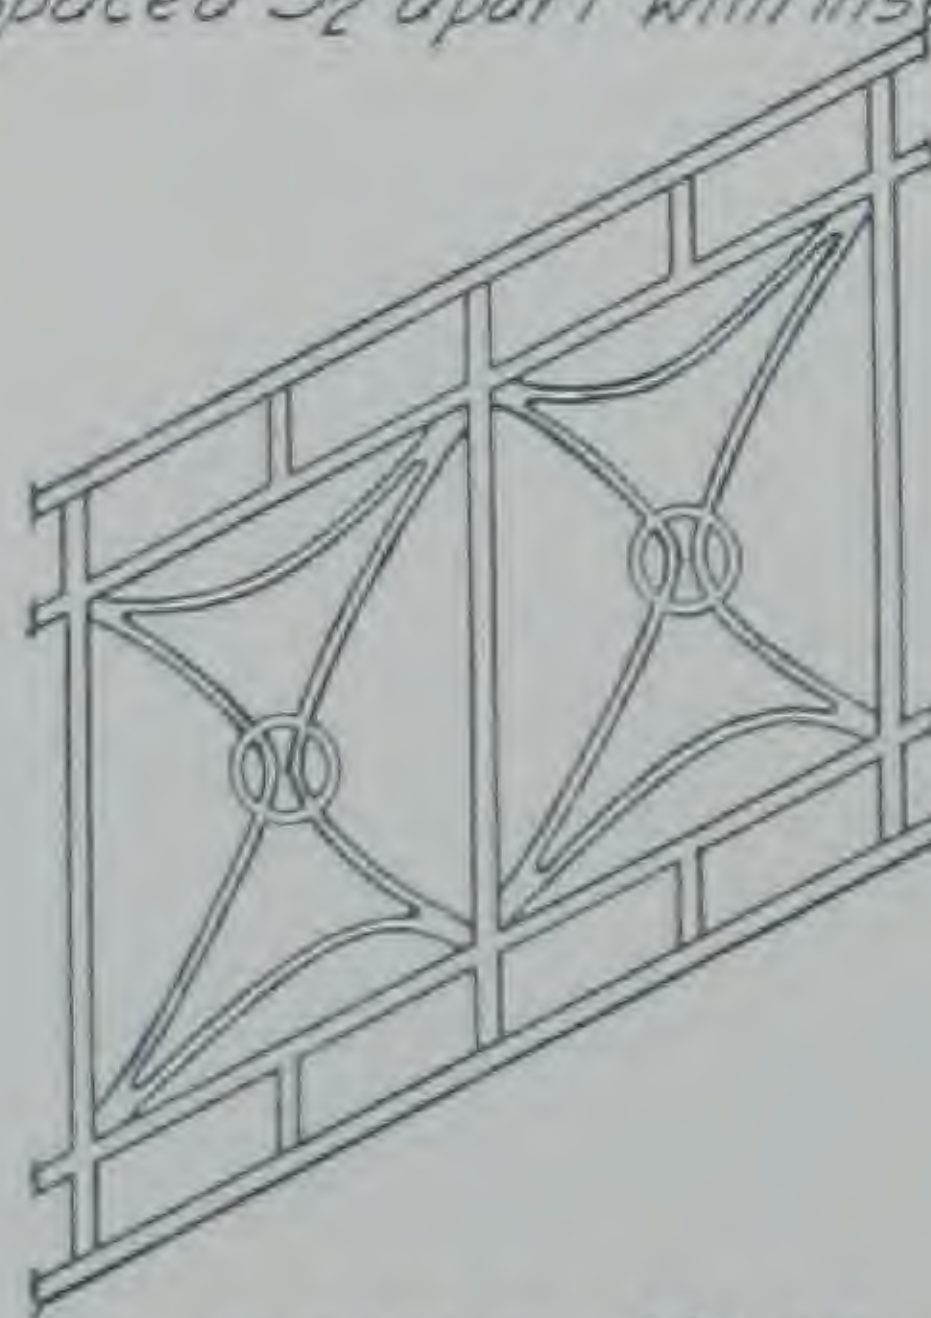

STYLE NO 10
Cast iron panels.

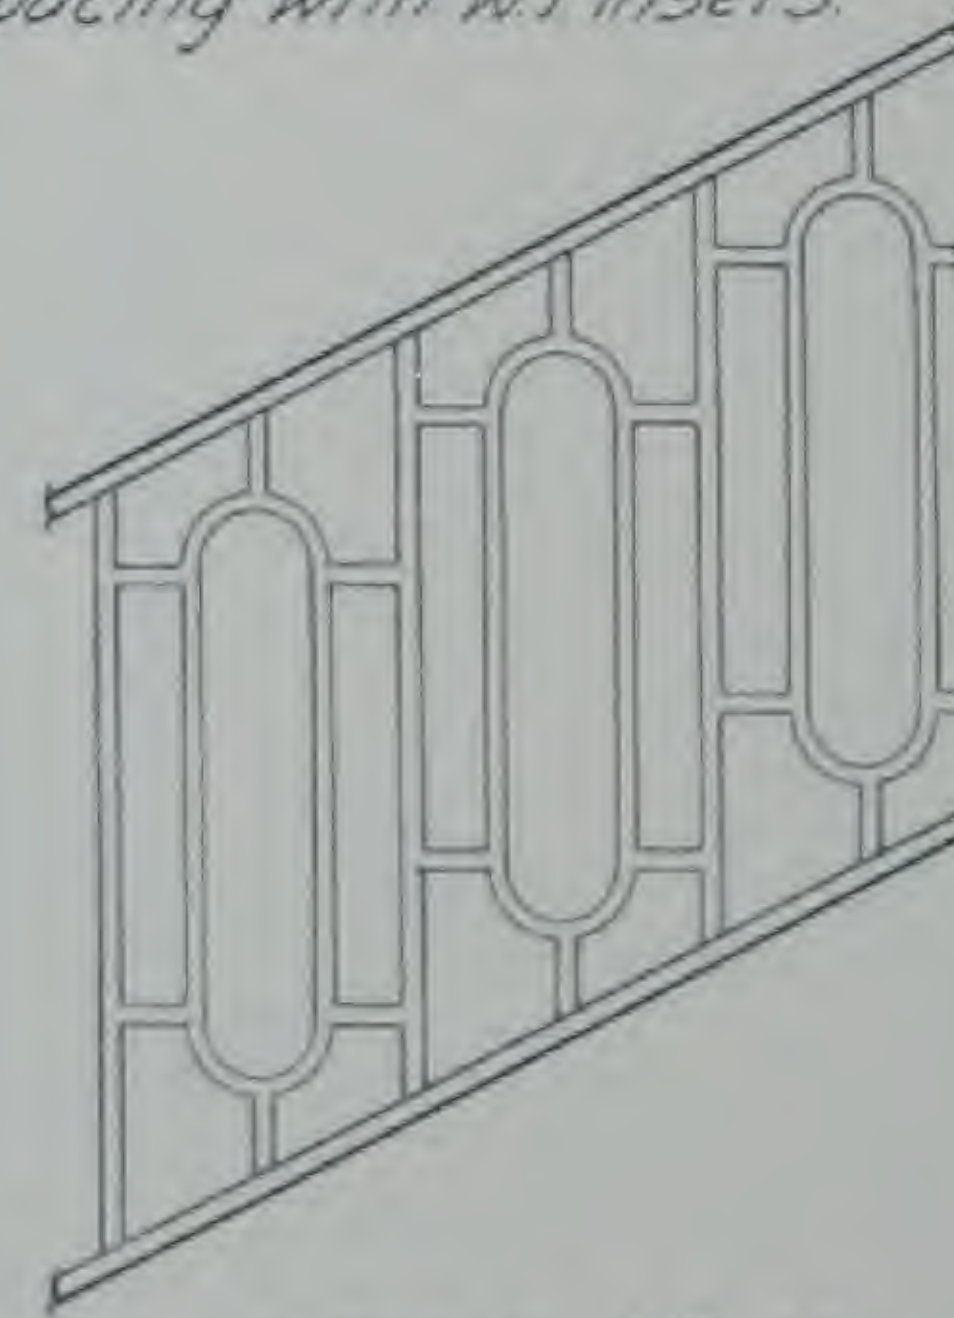

STYLE NO 11
Cast iron panels.



STYLE NO 12
Square & twisted bars any size or spacing with scrolls.



STYLE NO 13
Square & twisted bars any size or spacing with scrolls.



STYLE NO 14
Cast iron panels with wrought iron scrolls.




STYLE NO 15
Wrought iron except scrolls which are cast.



STYLE NO 16
Cast iron panels with plain bars intermediate.

STANDARD BALUSTRADES


THE BUILDING PRODUCTS CO.

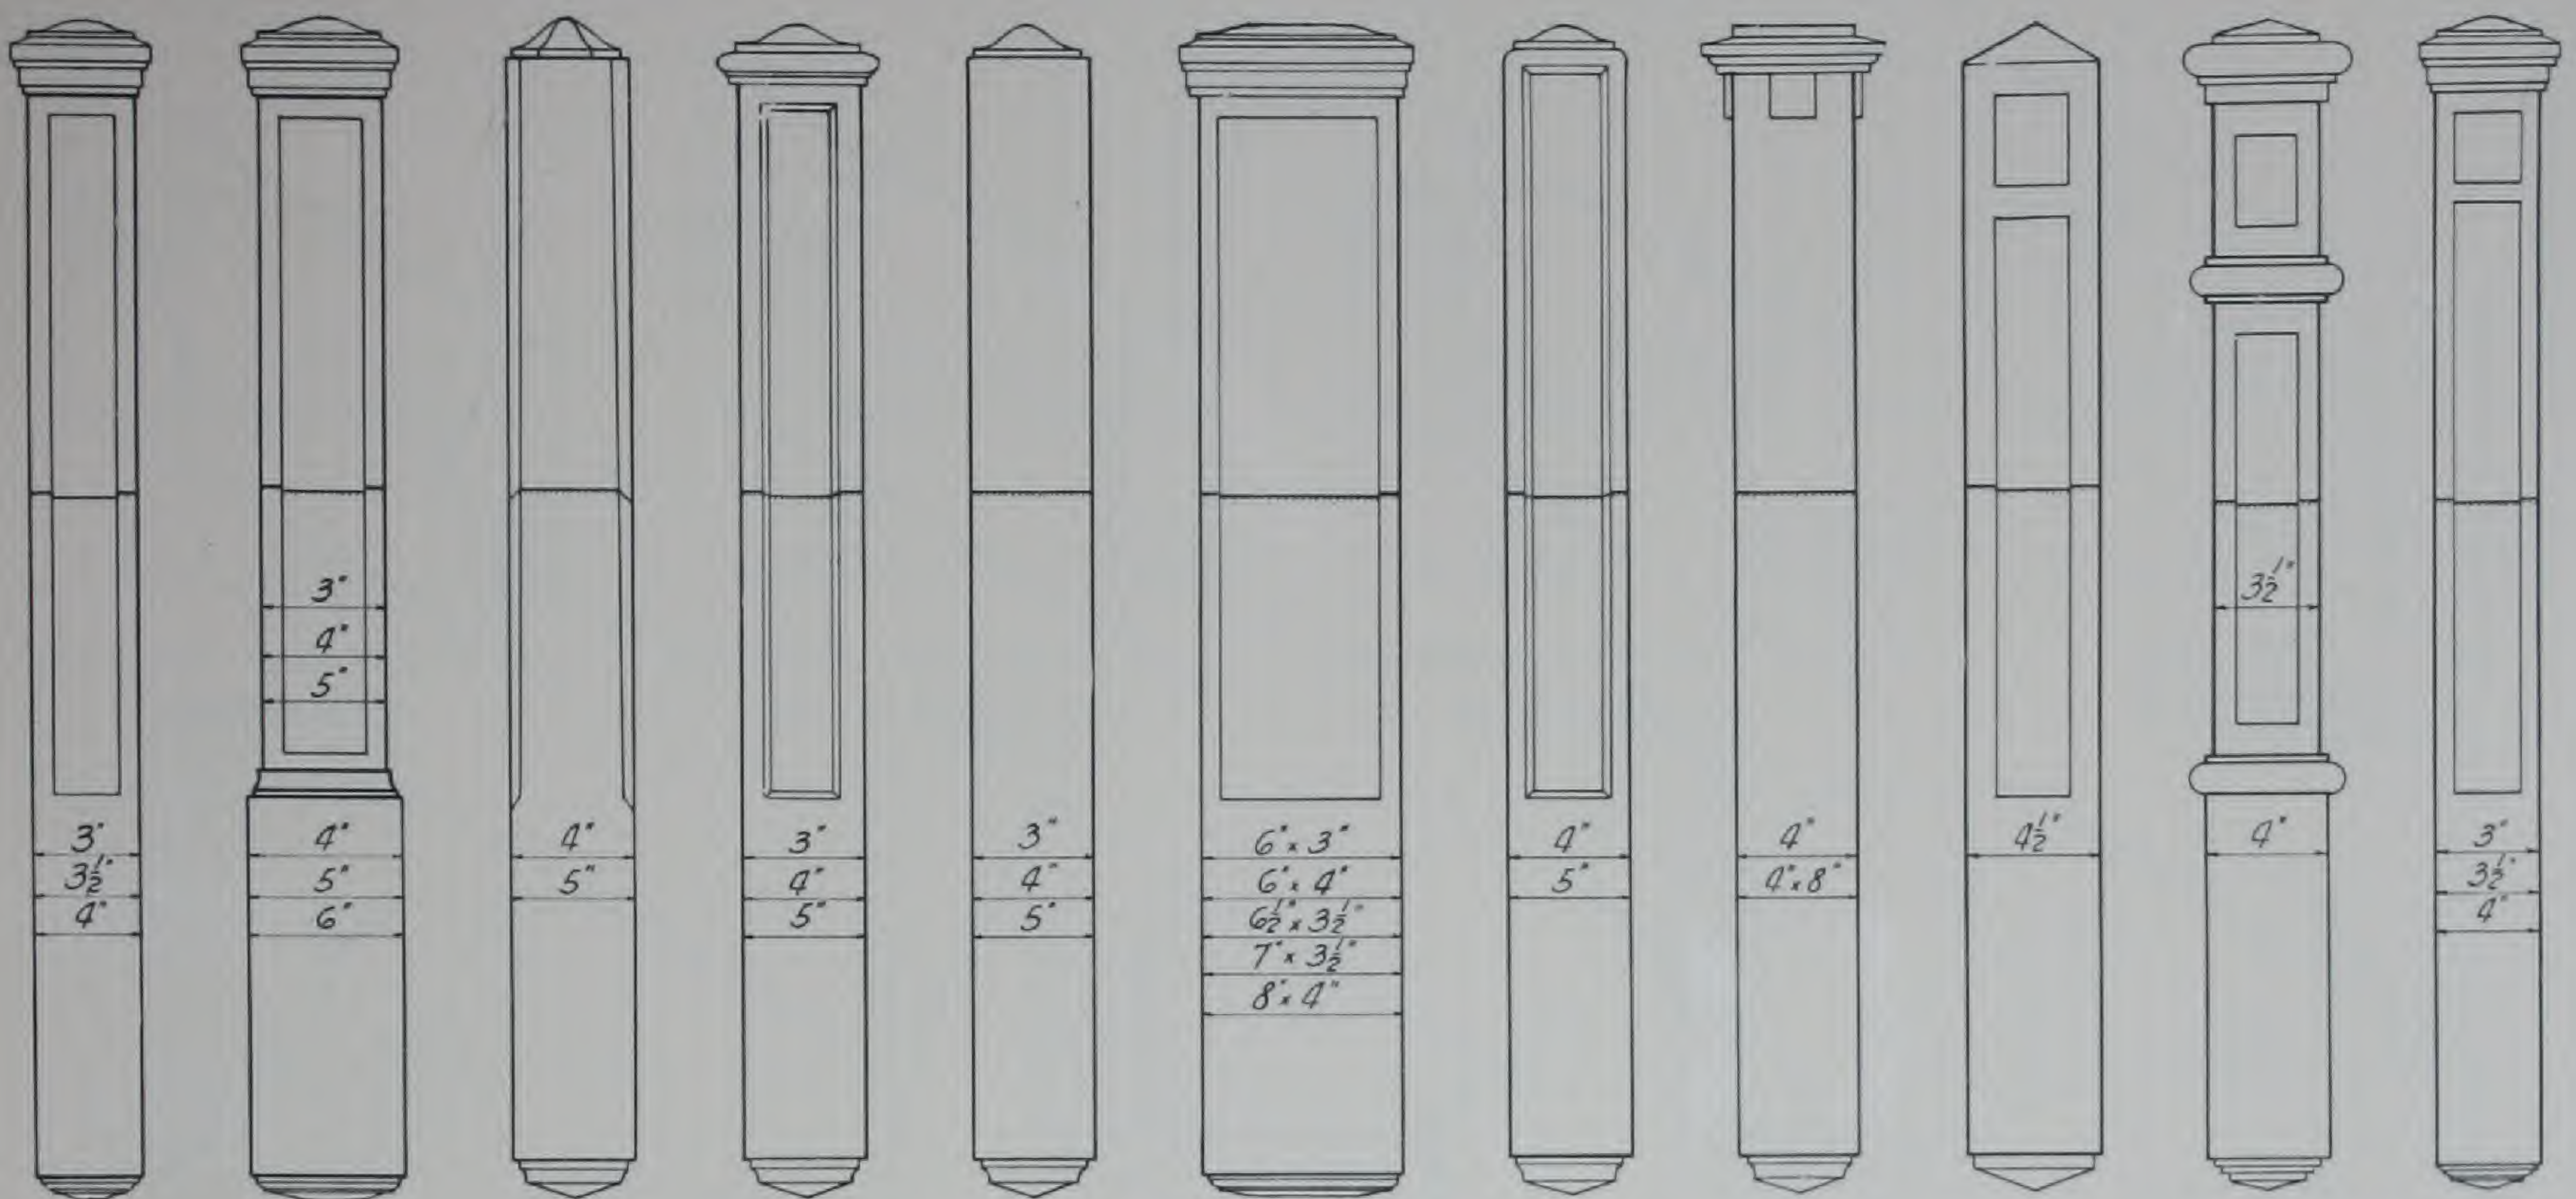

STEEL STEEL CAST IRON CAST IRON CAST IRON OR STEEL STEEL CAST IRON CAST IRON OR STEEL CAST IRON CAST IRON STEEL

(1) (2) (3) (4) (5) (6) (7) (8) (9) (10) (11)













STANDARD NEWEL POSTS

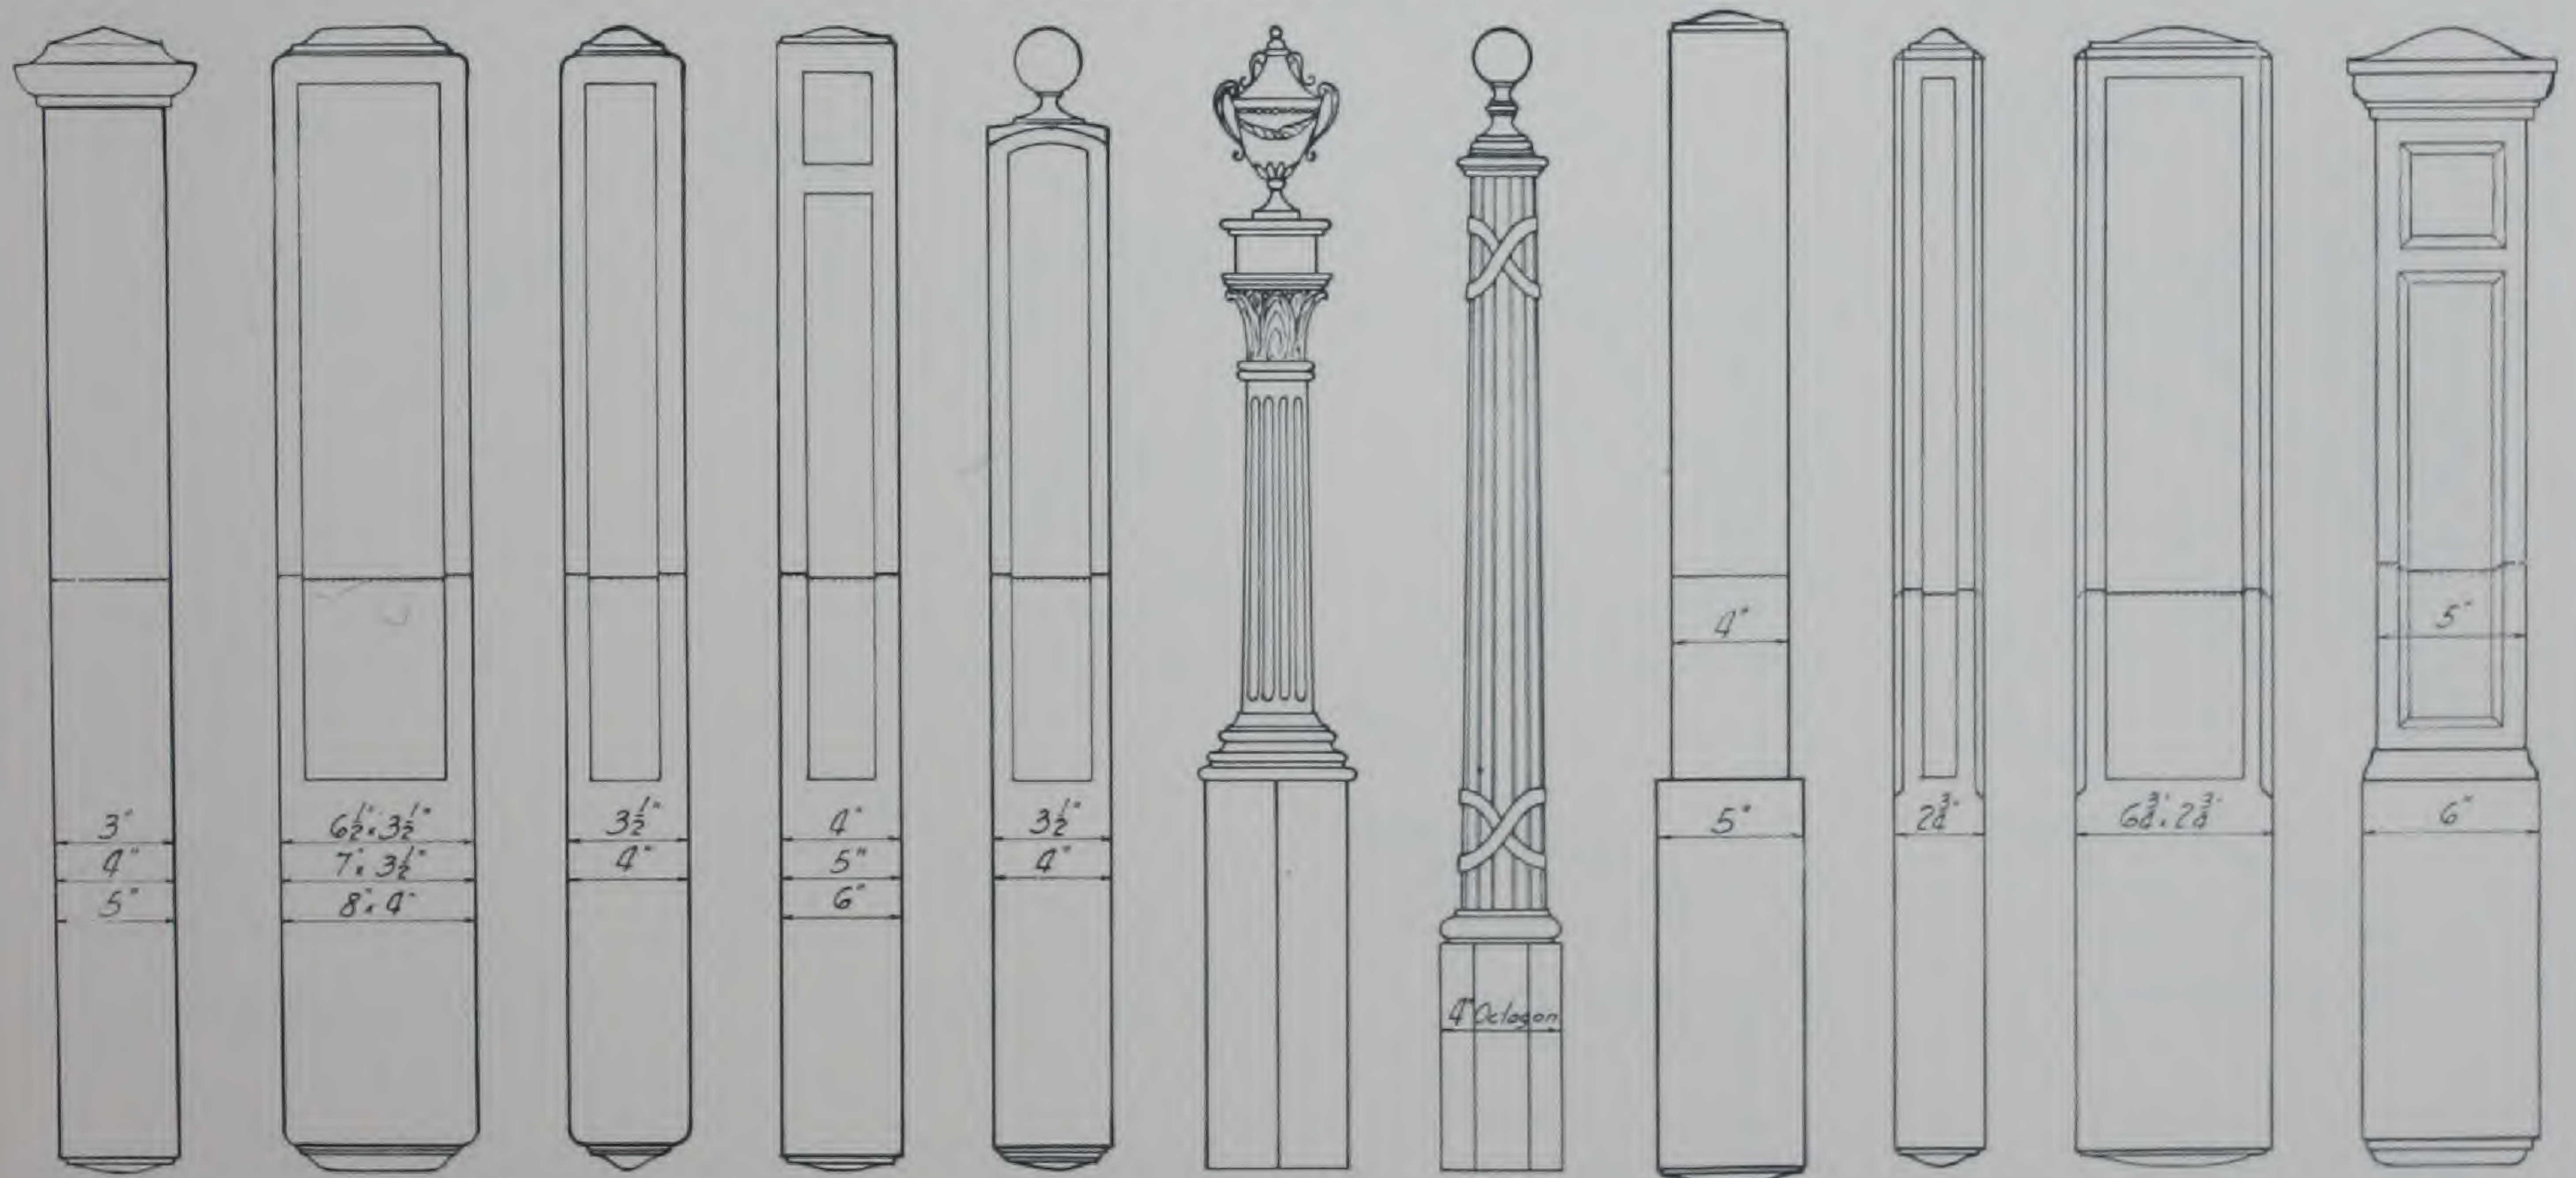

CAST IRON OR STEEL STEEL STEEL CAST IRON STEEL CAST IRON CAST IRON CAST IRON CAST IRON CAST IRON



(12) (13) (14) (15) (16) (17) (18) (19) (20) (21) (22)

ORNAMENTAL IRON WORK

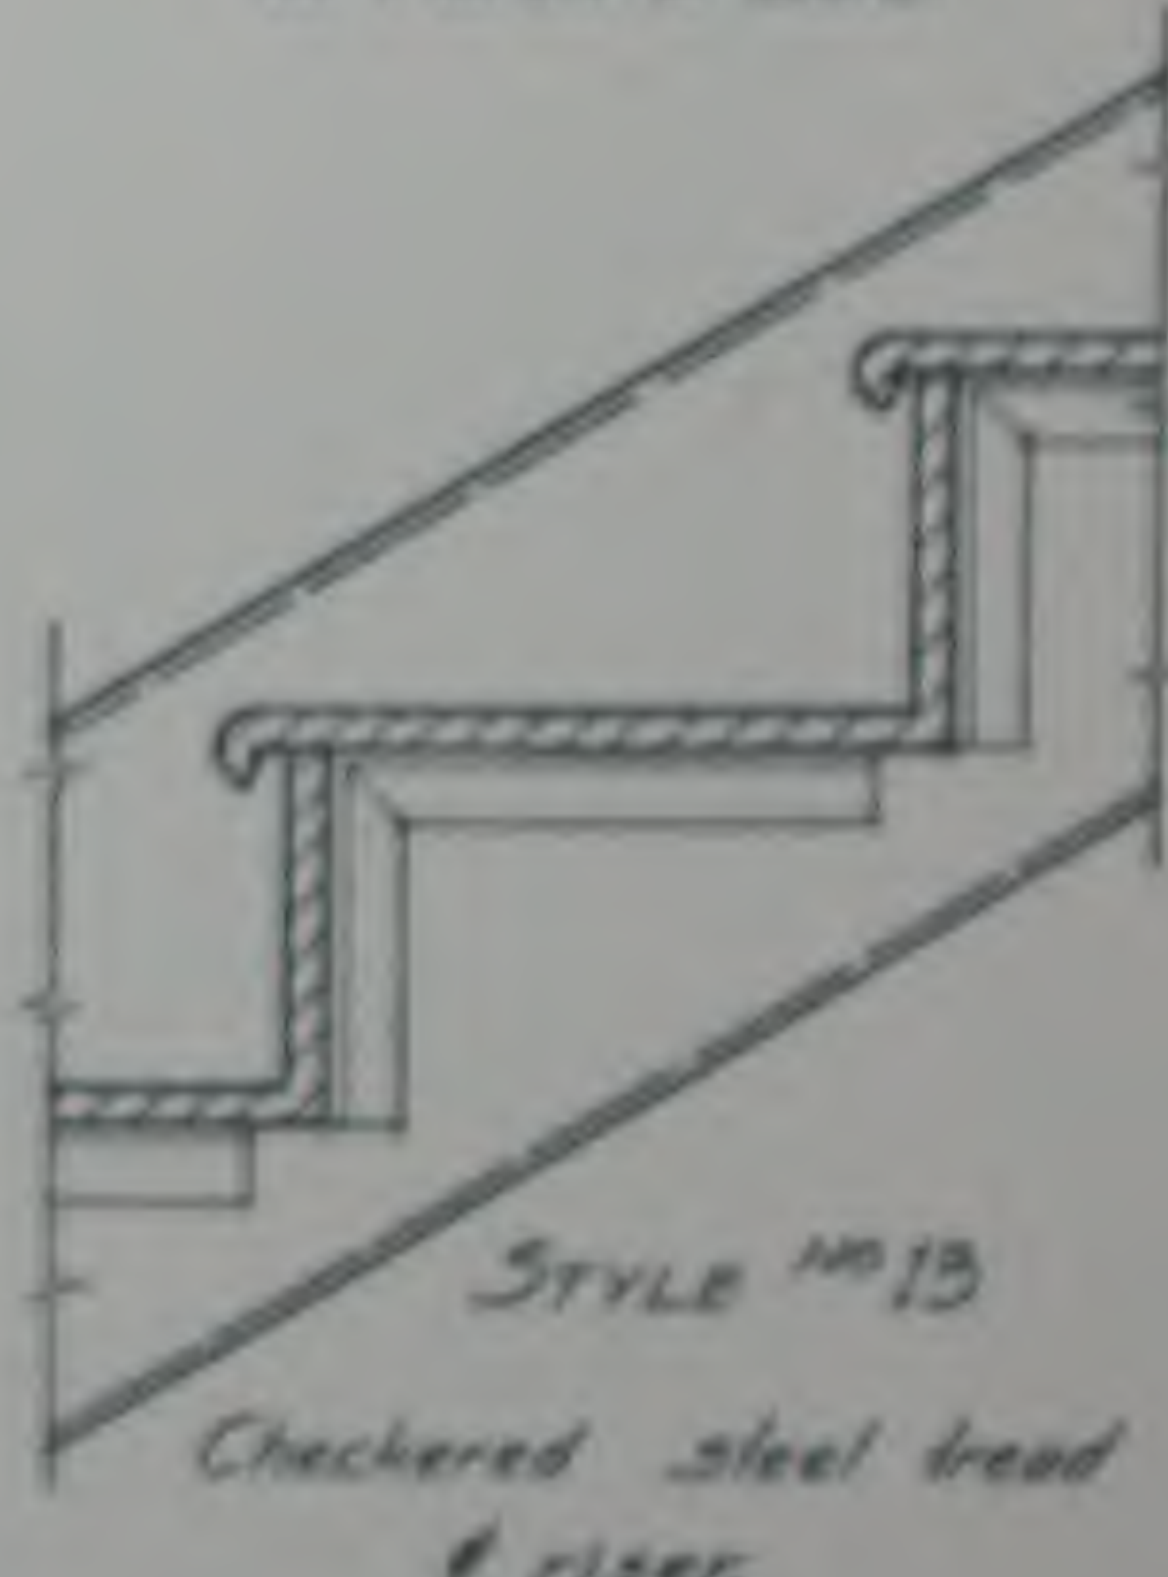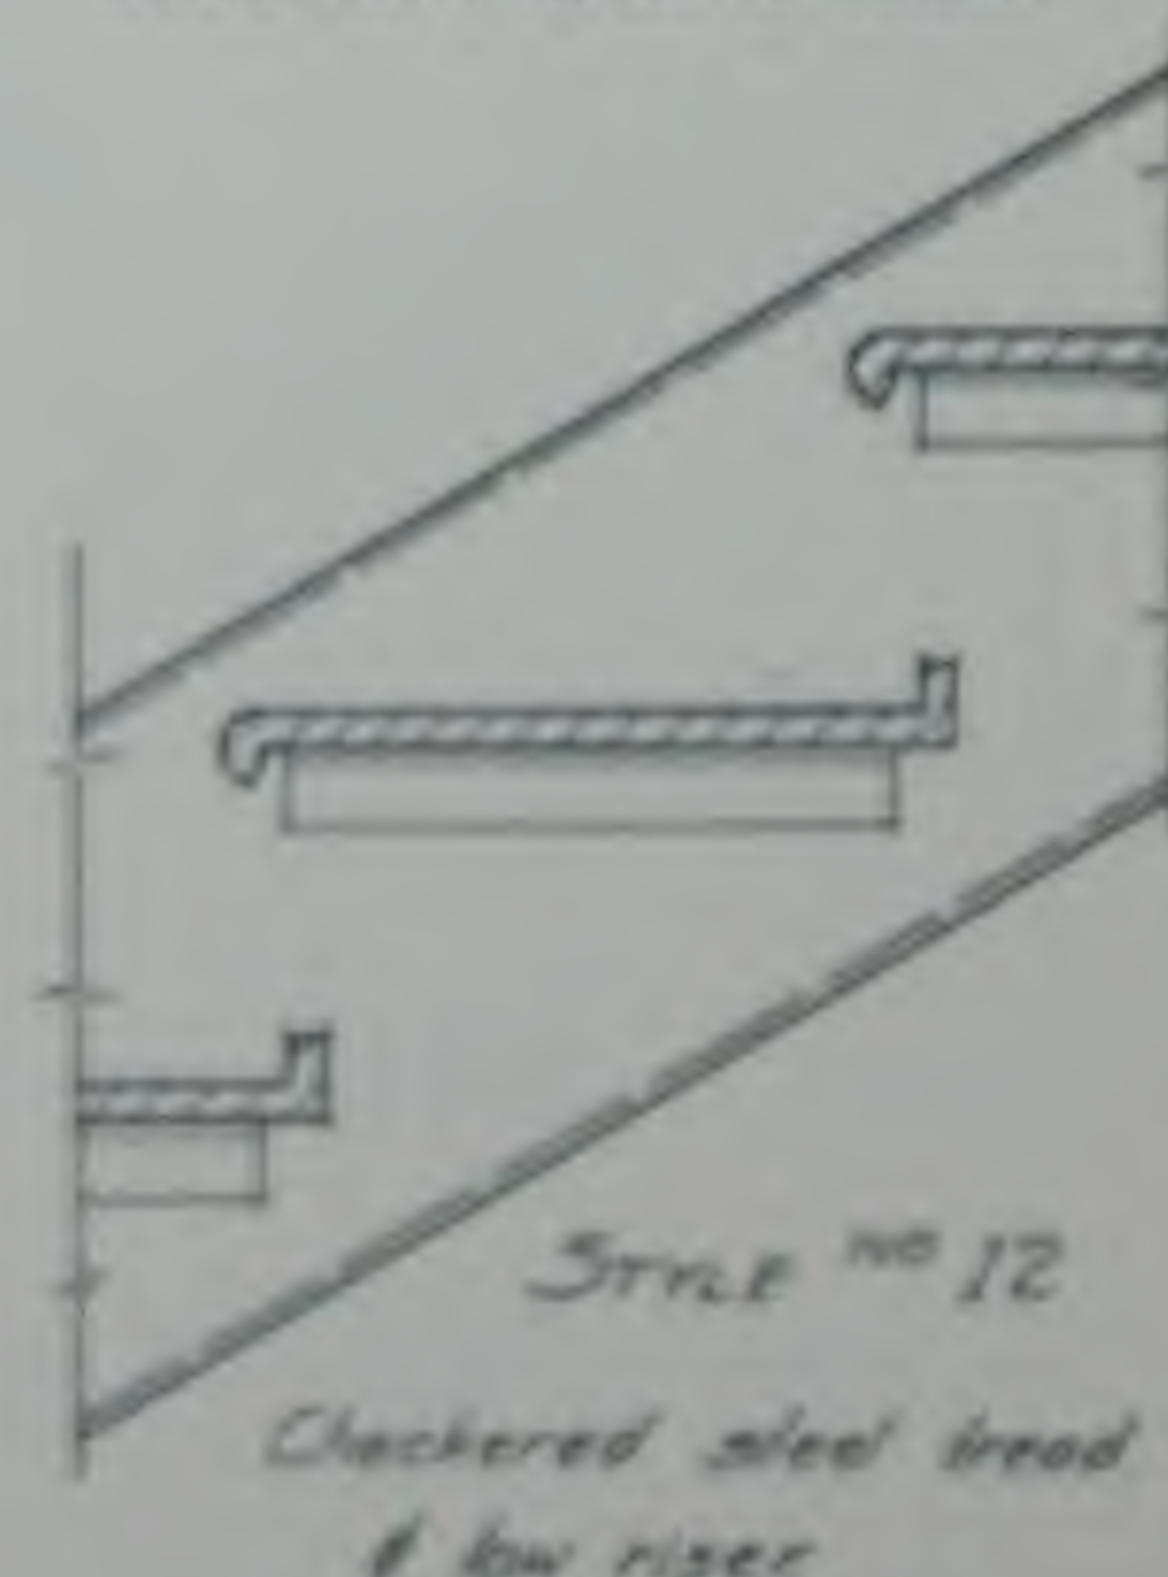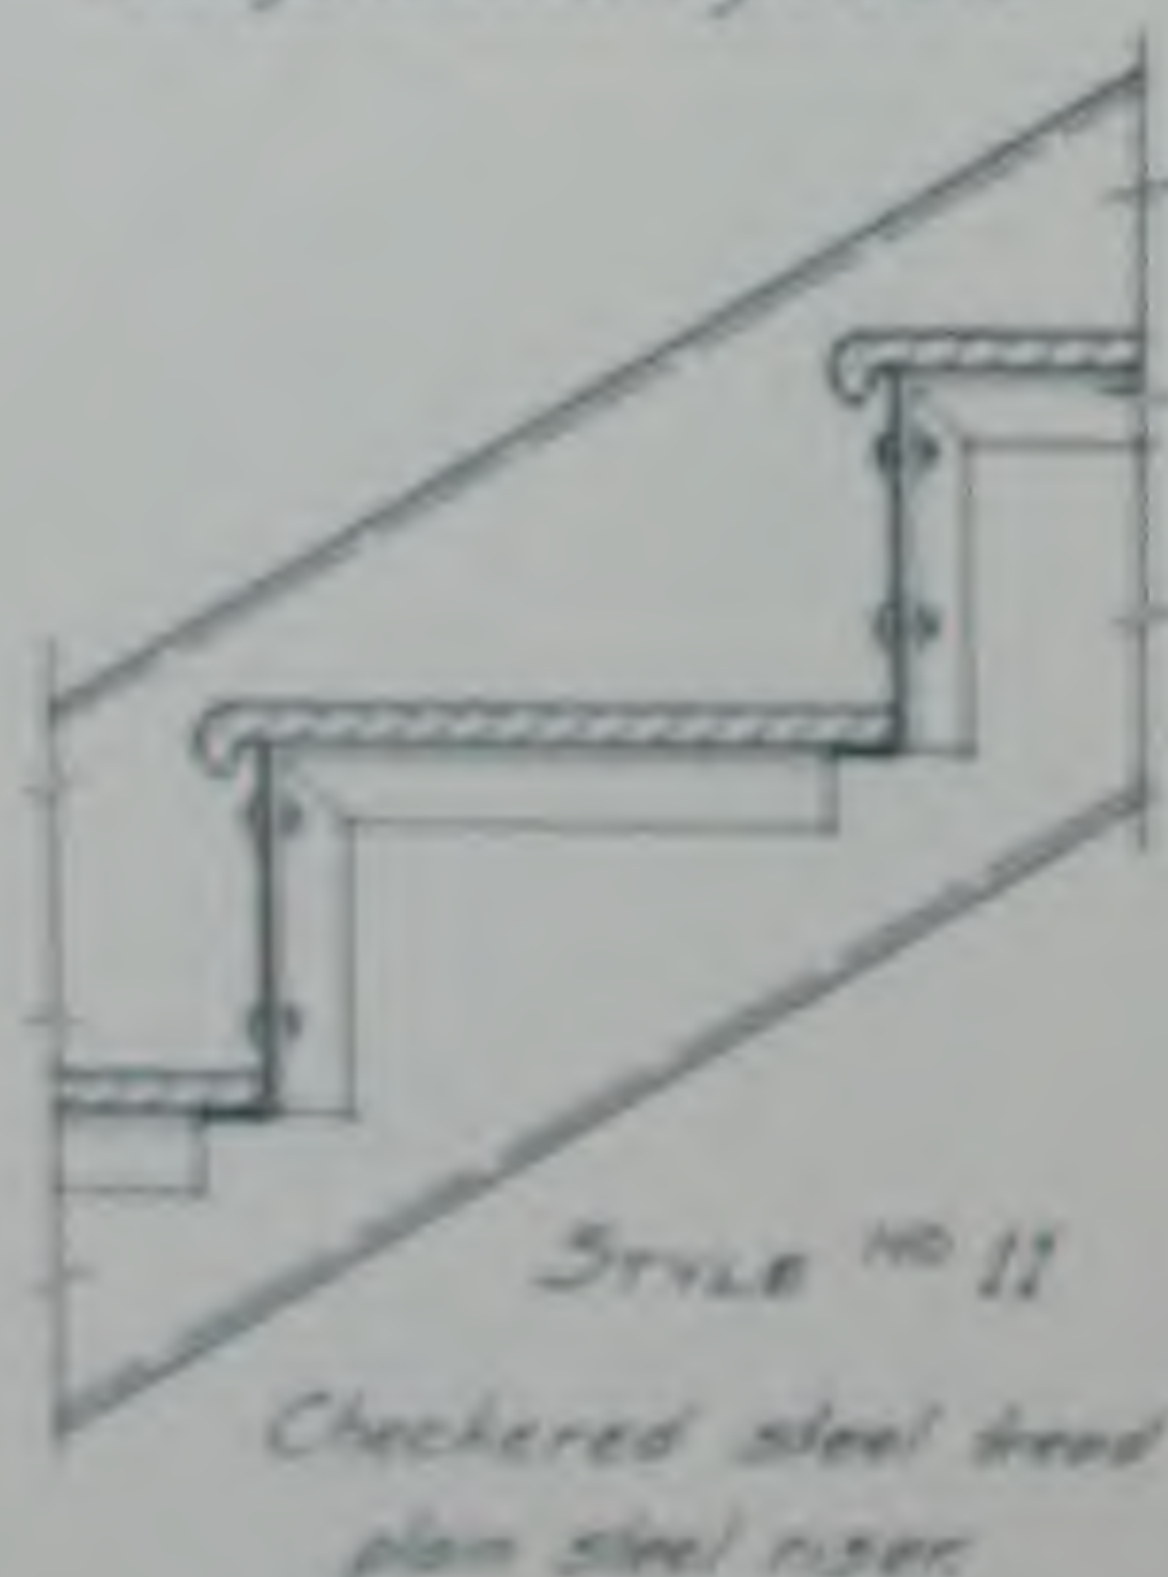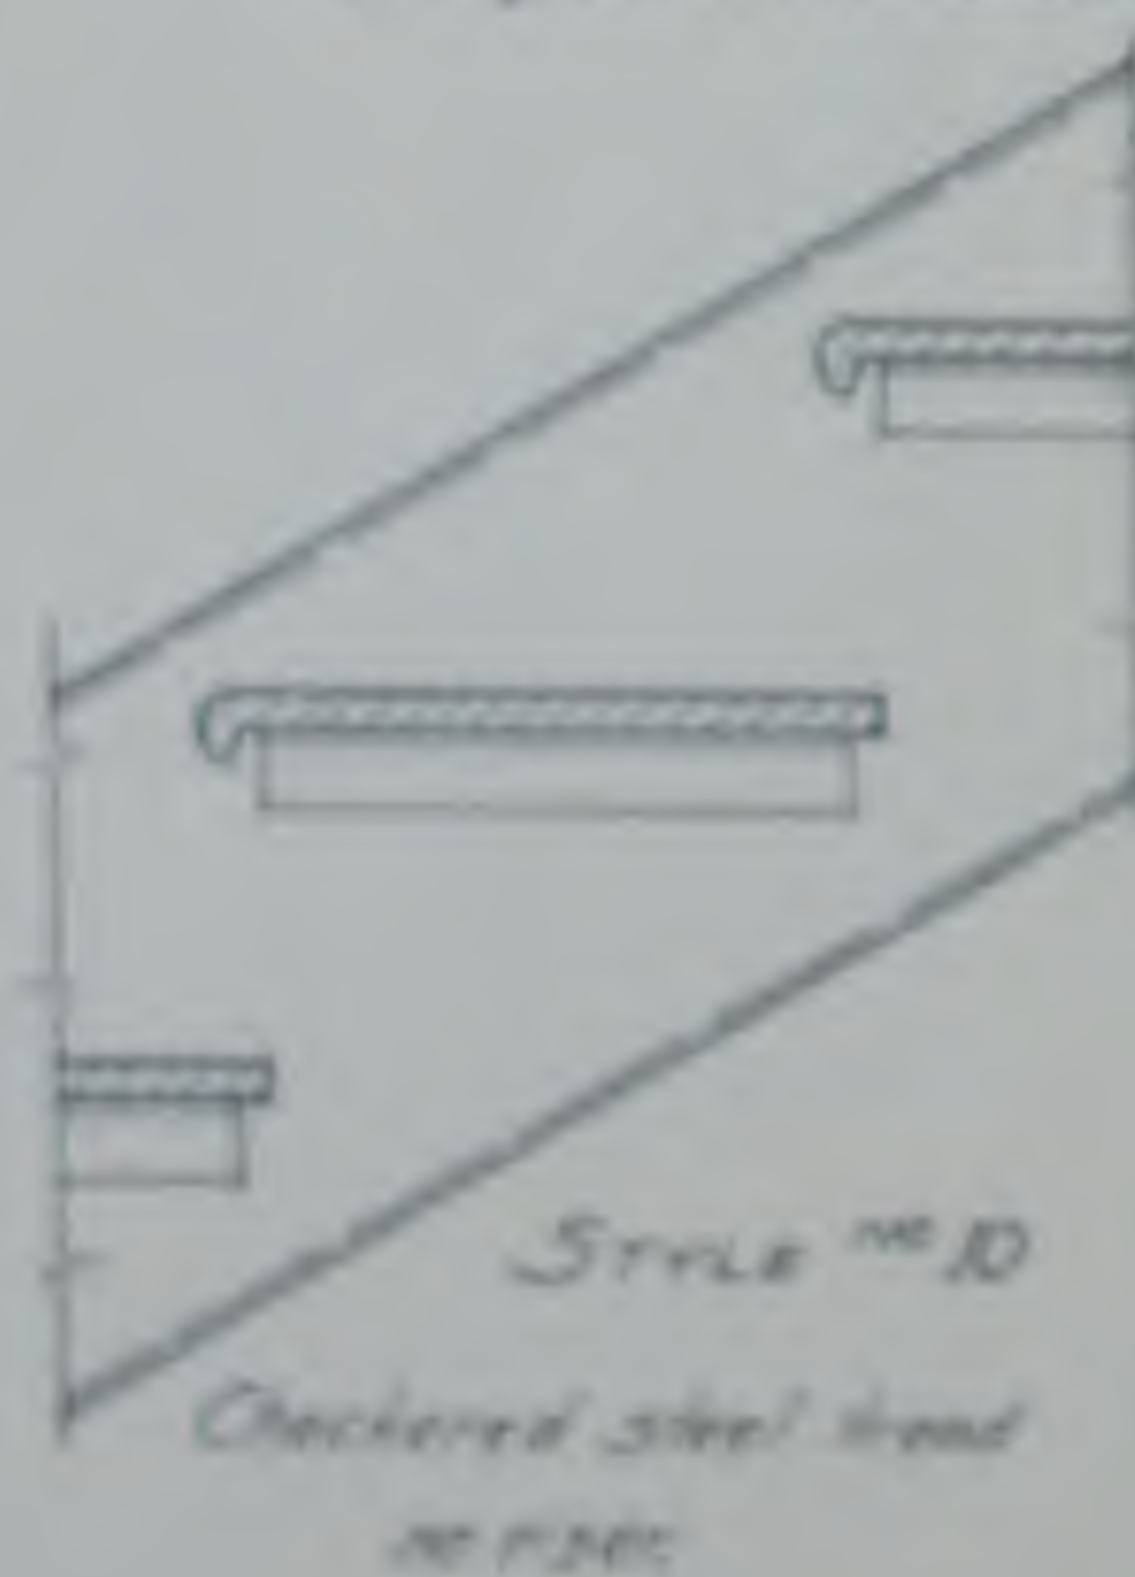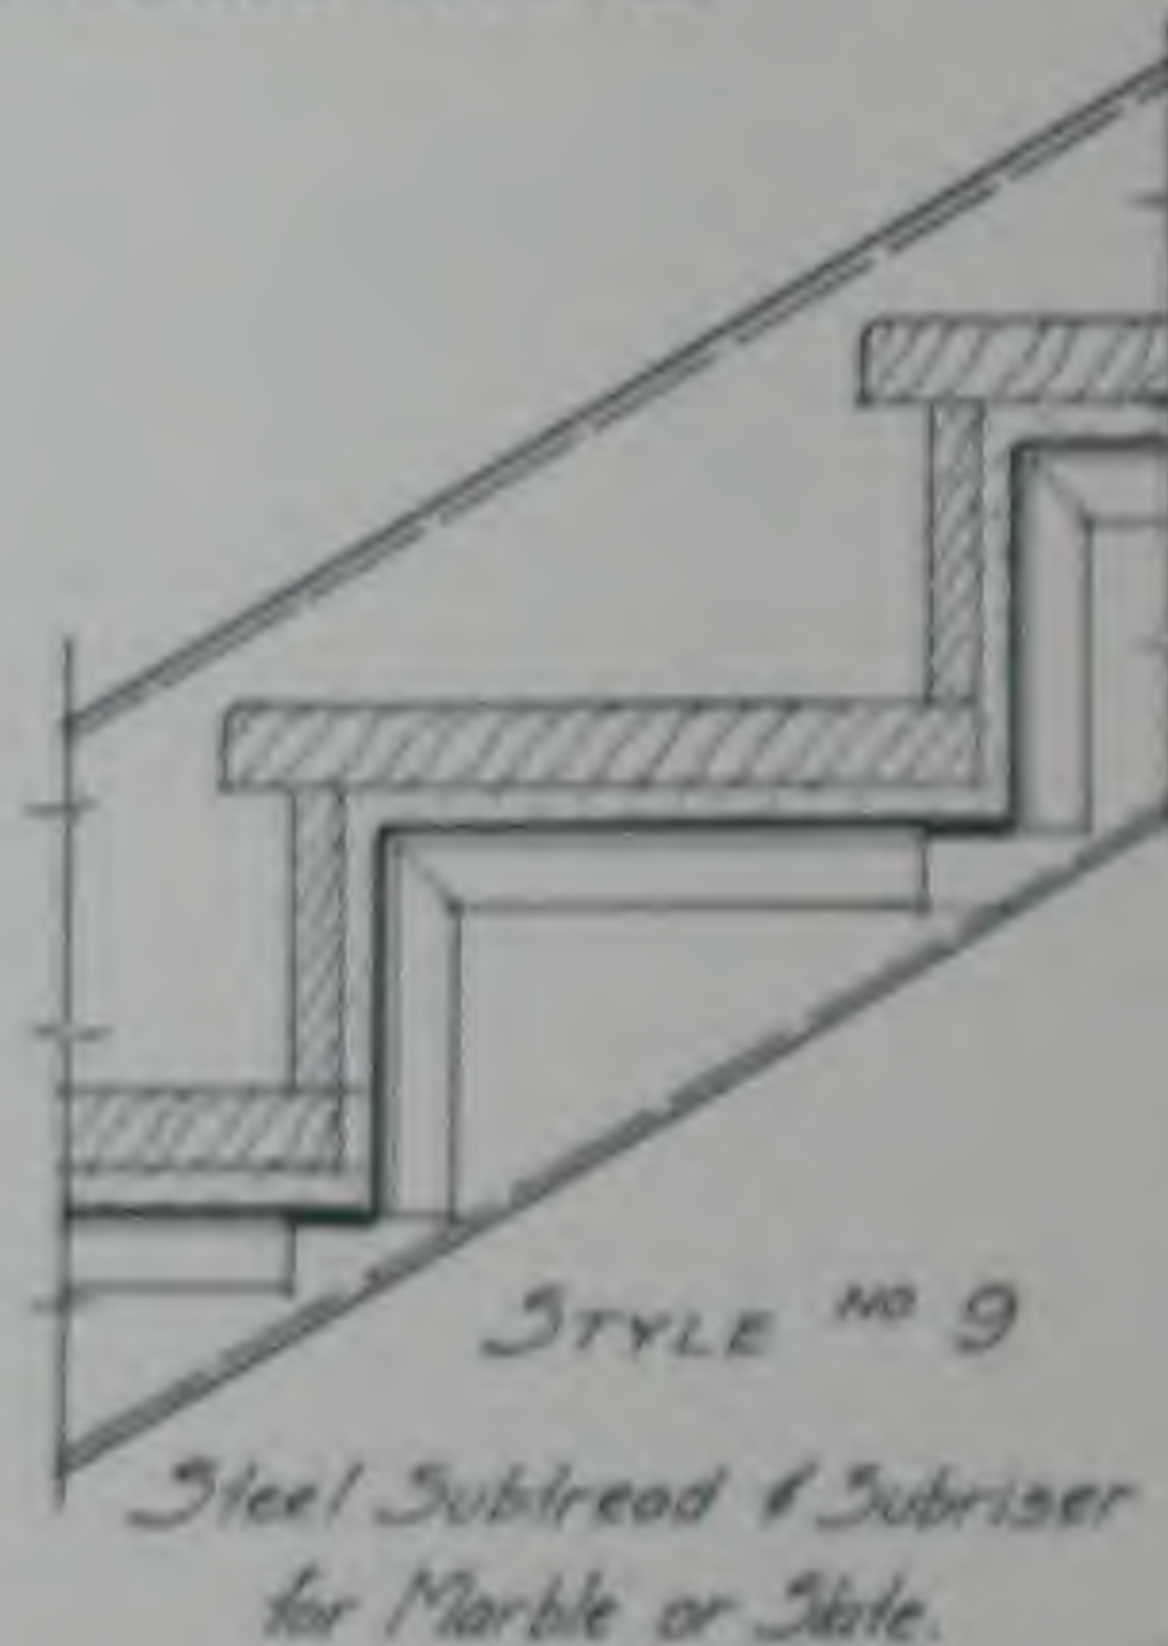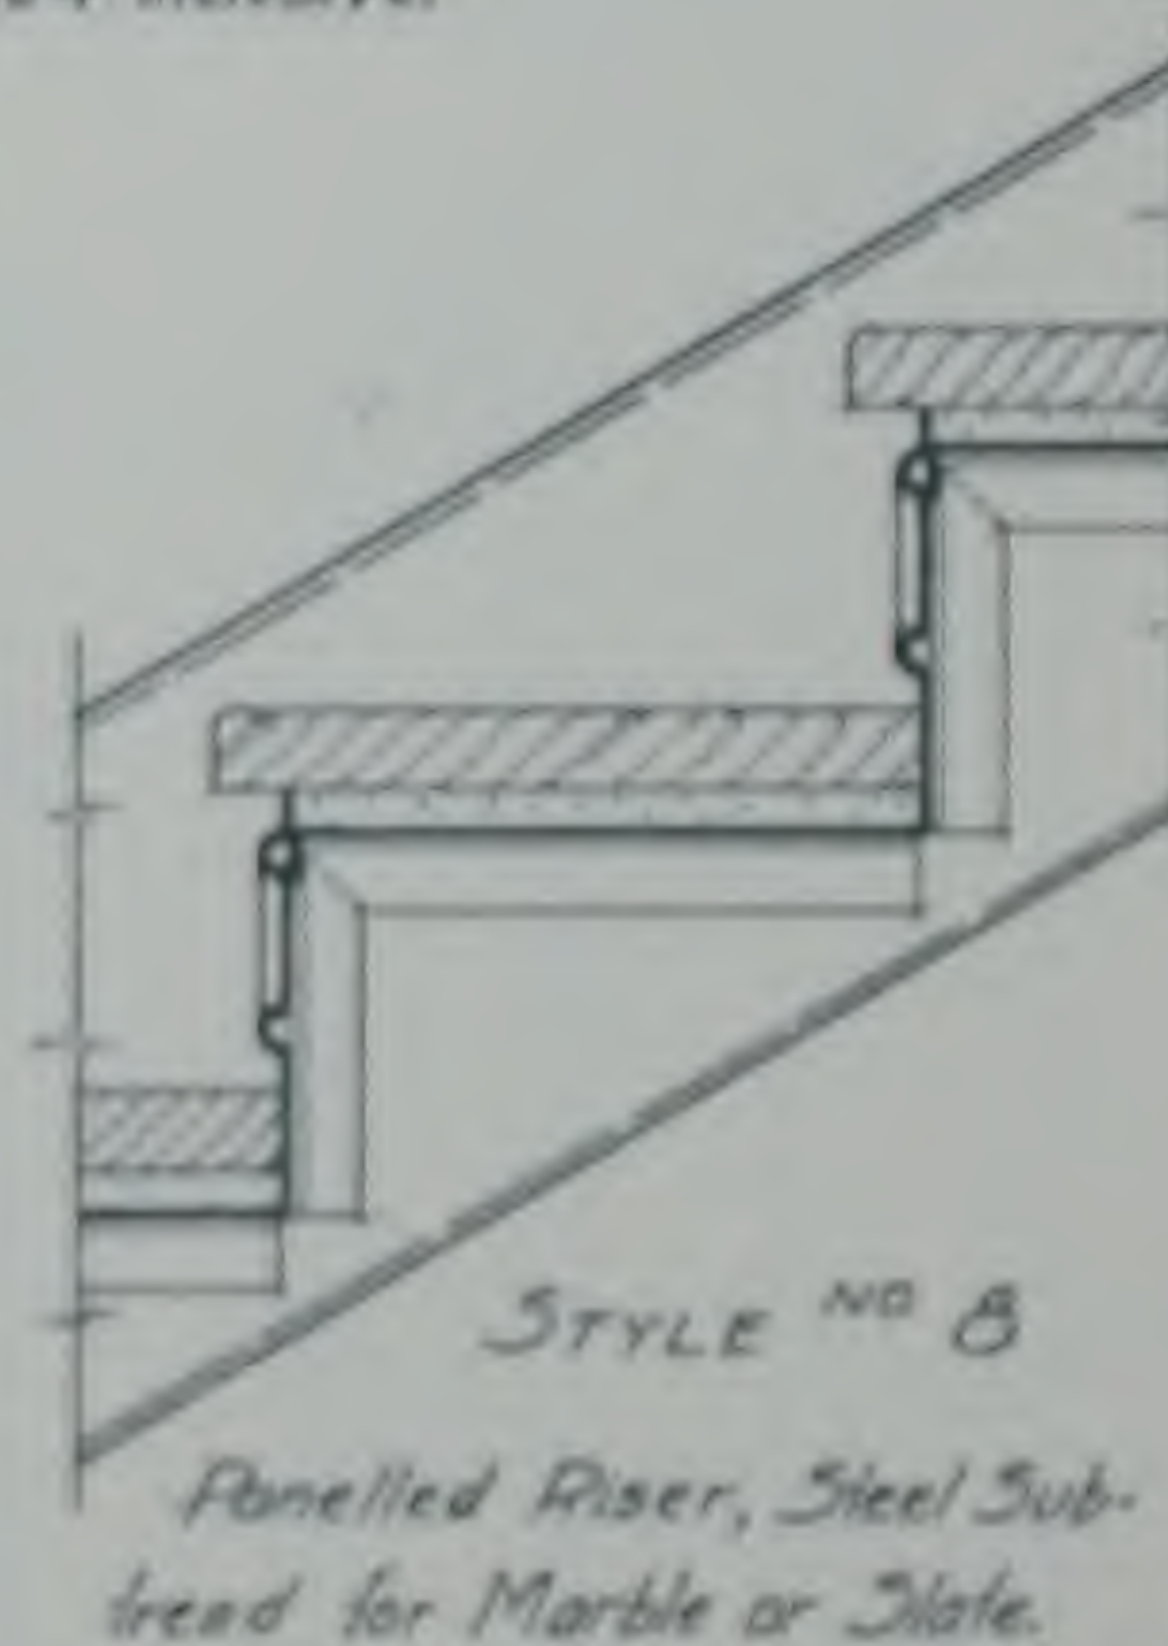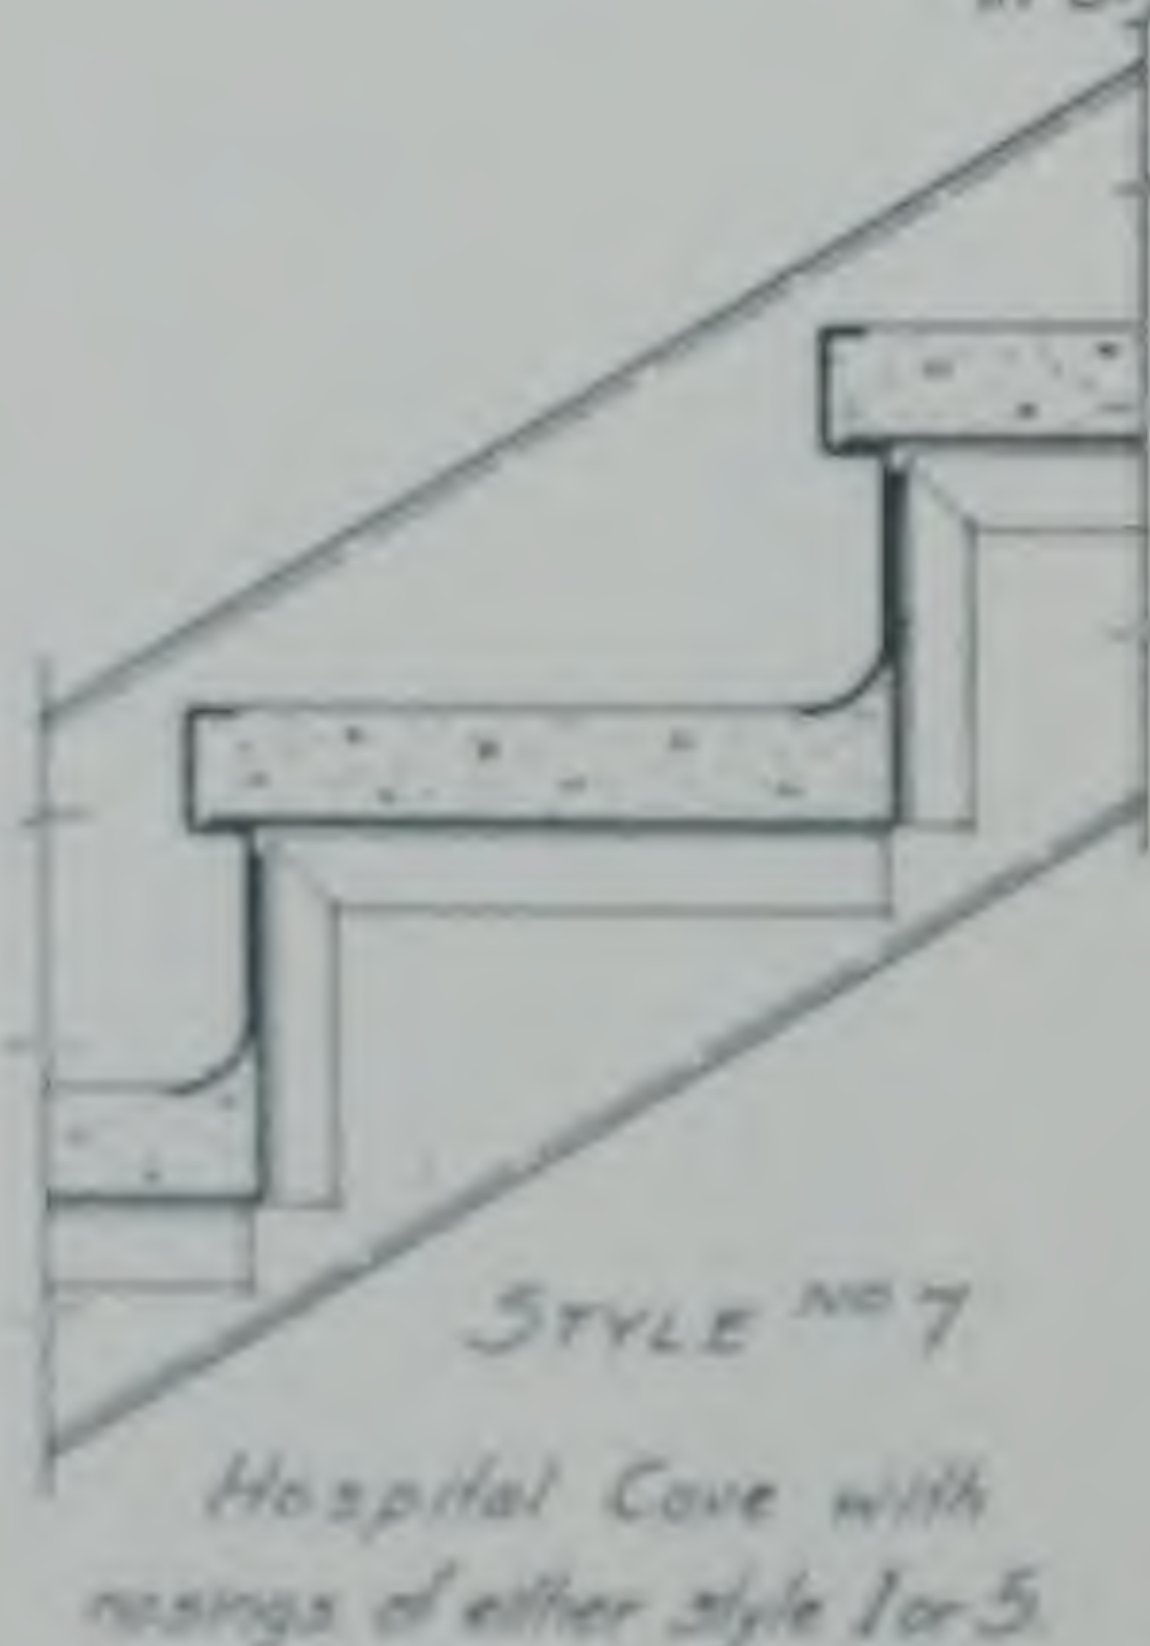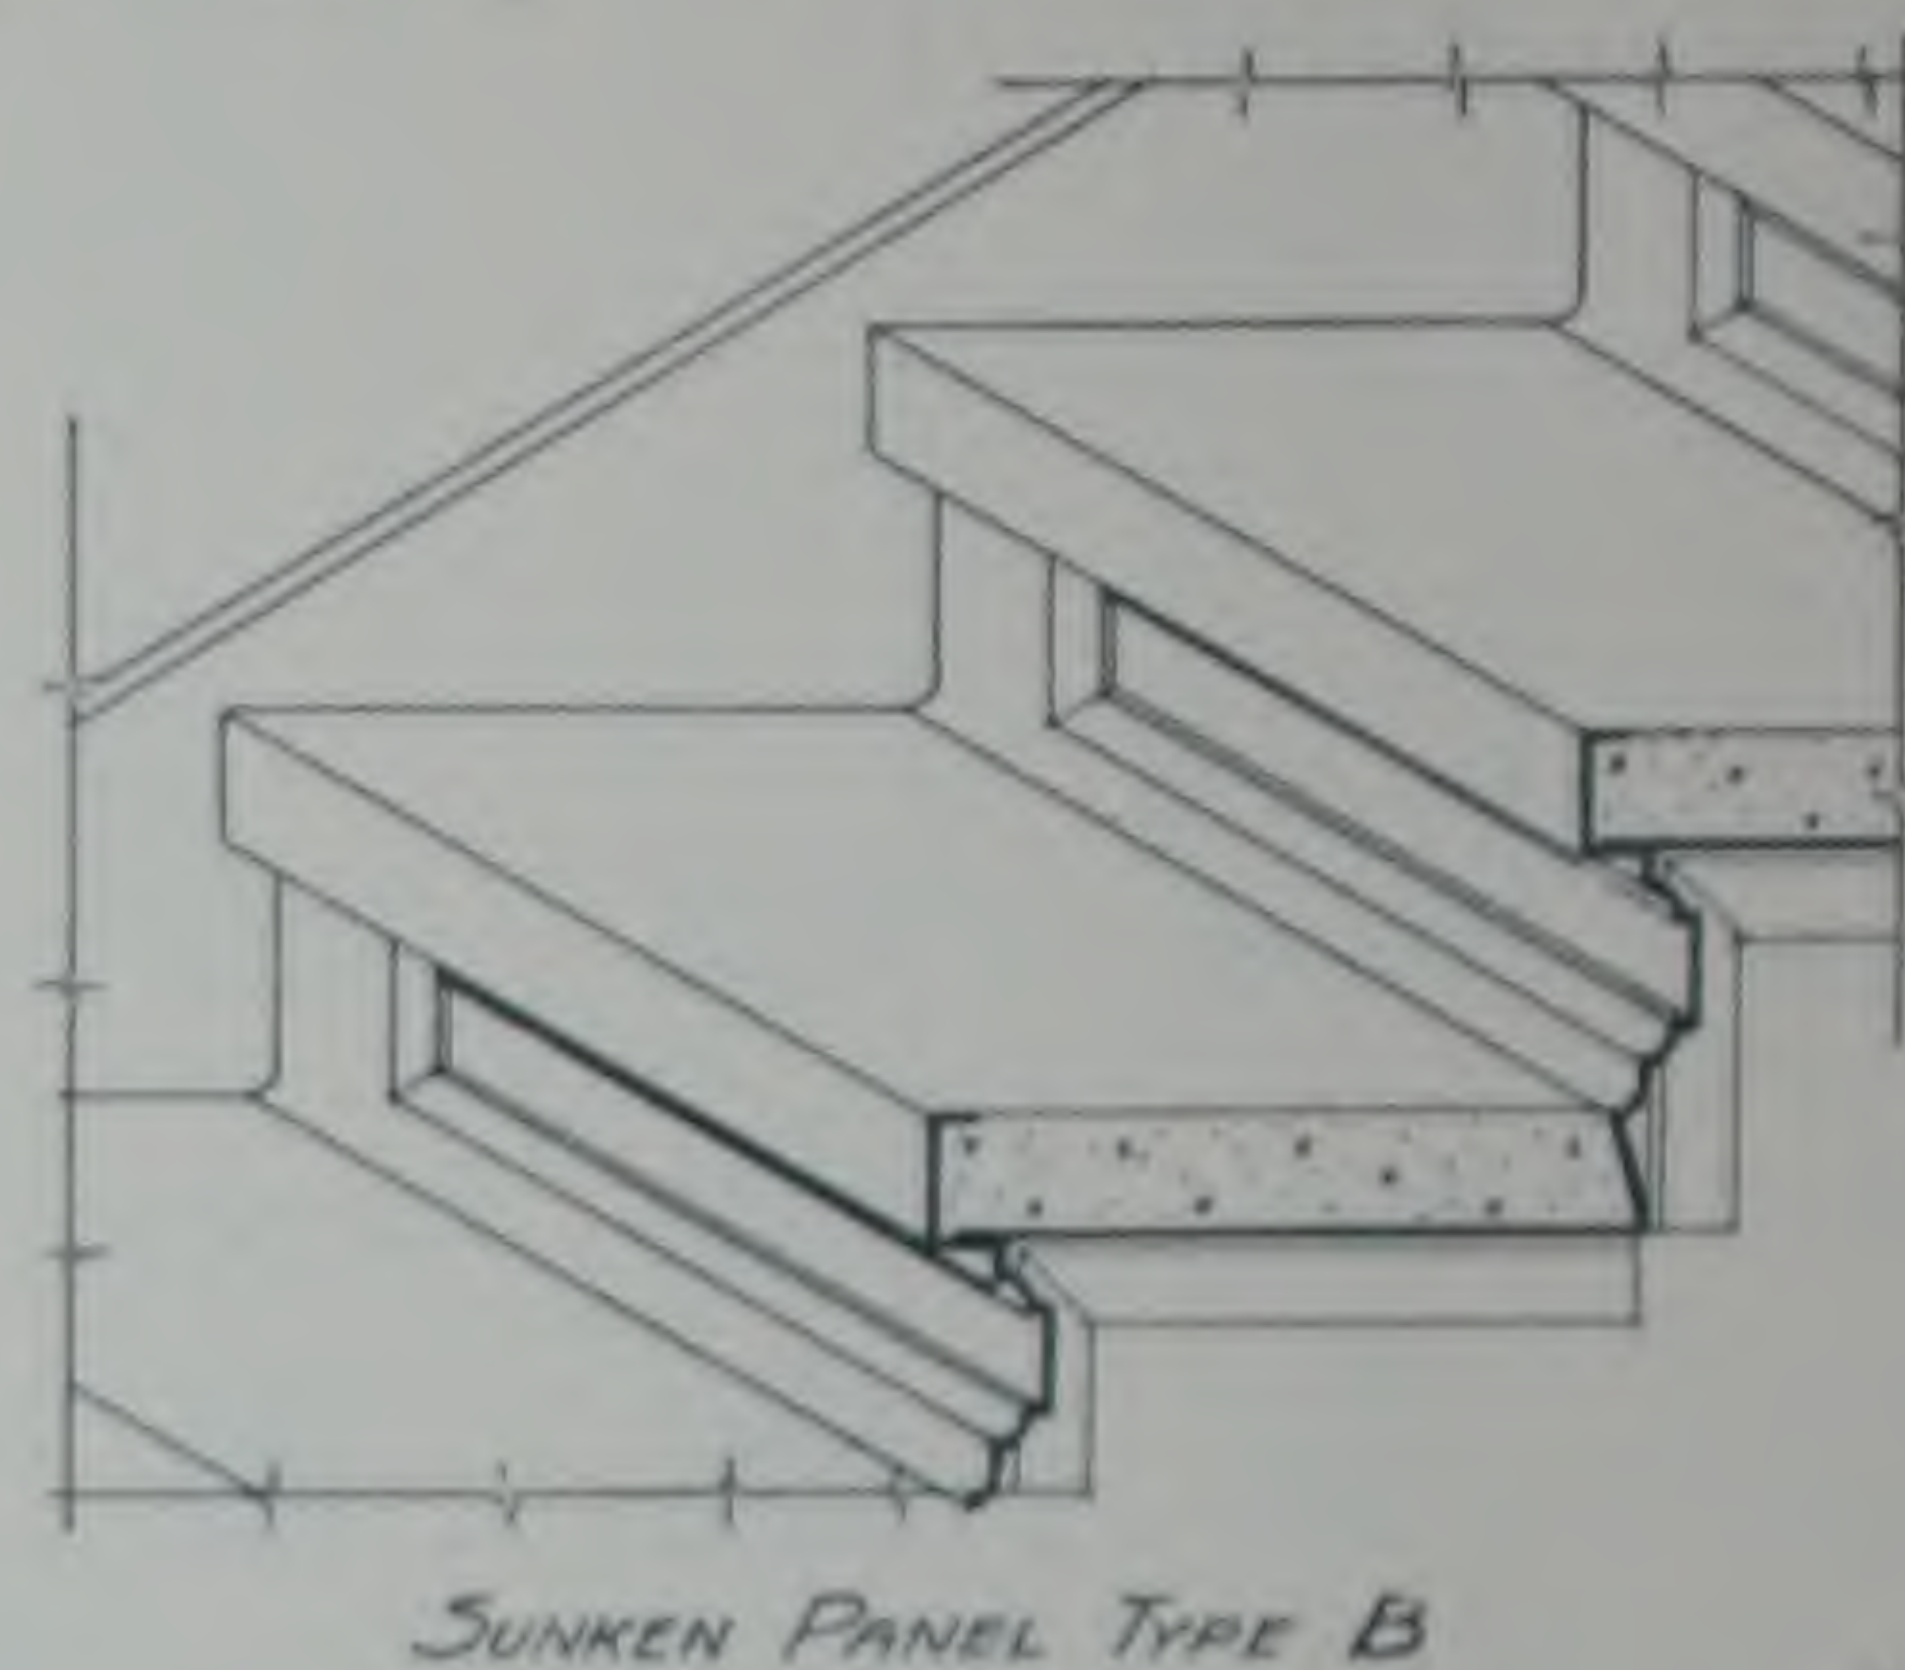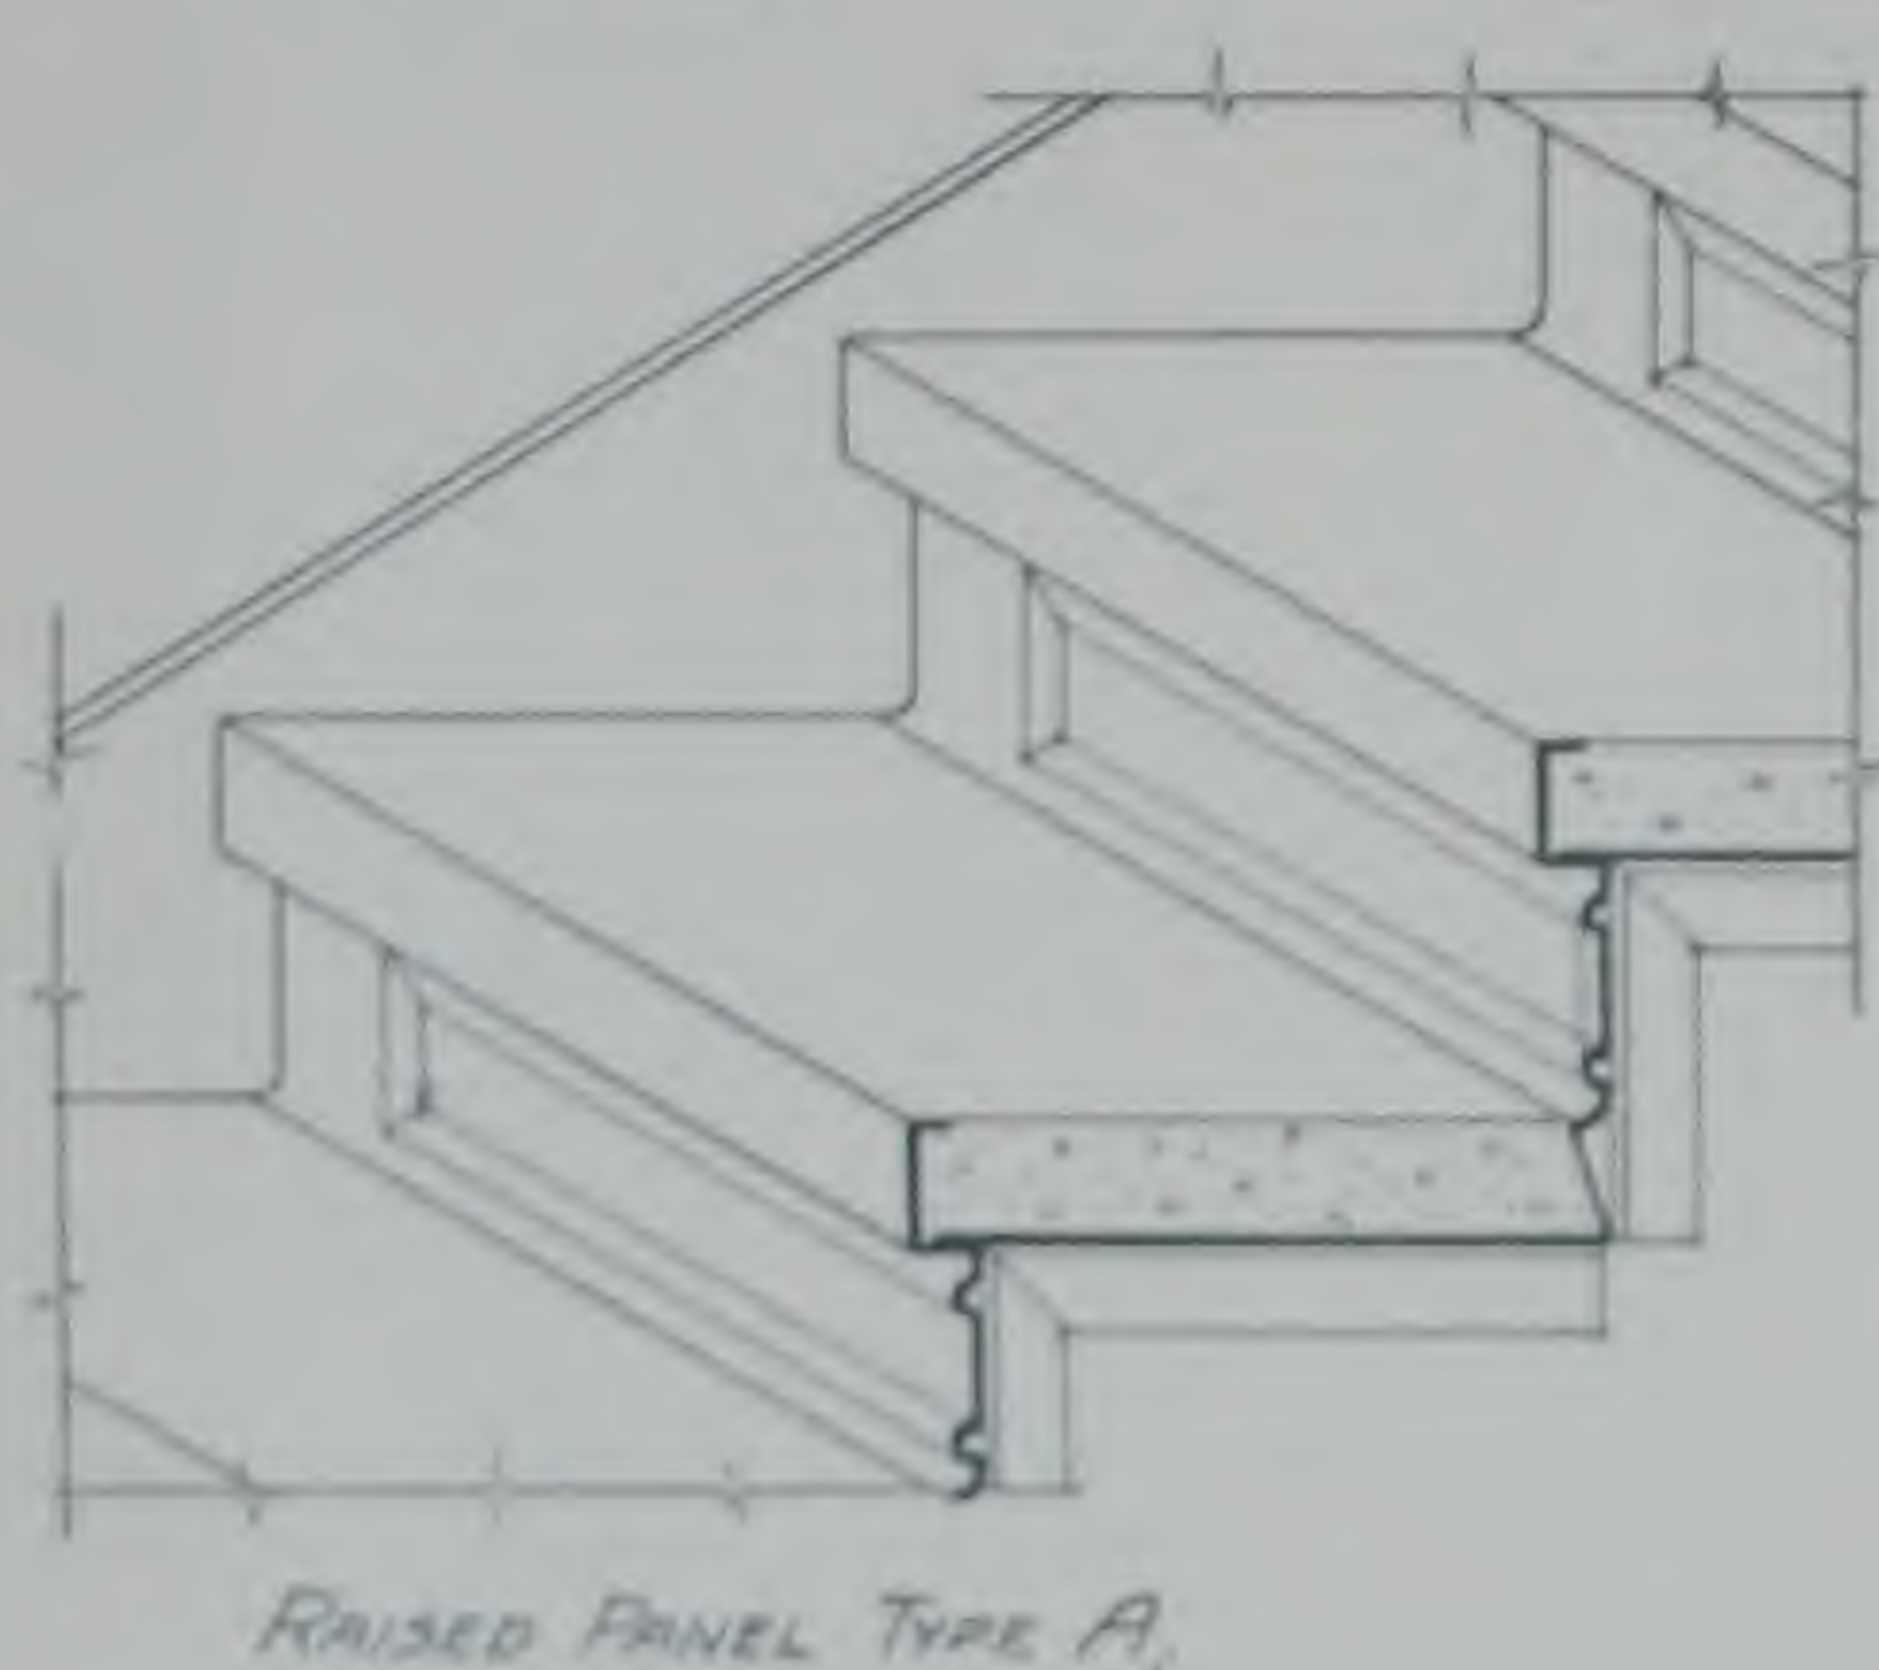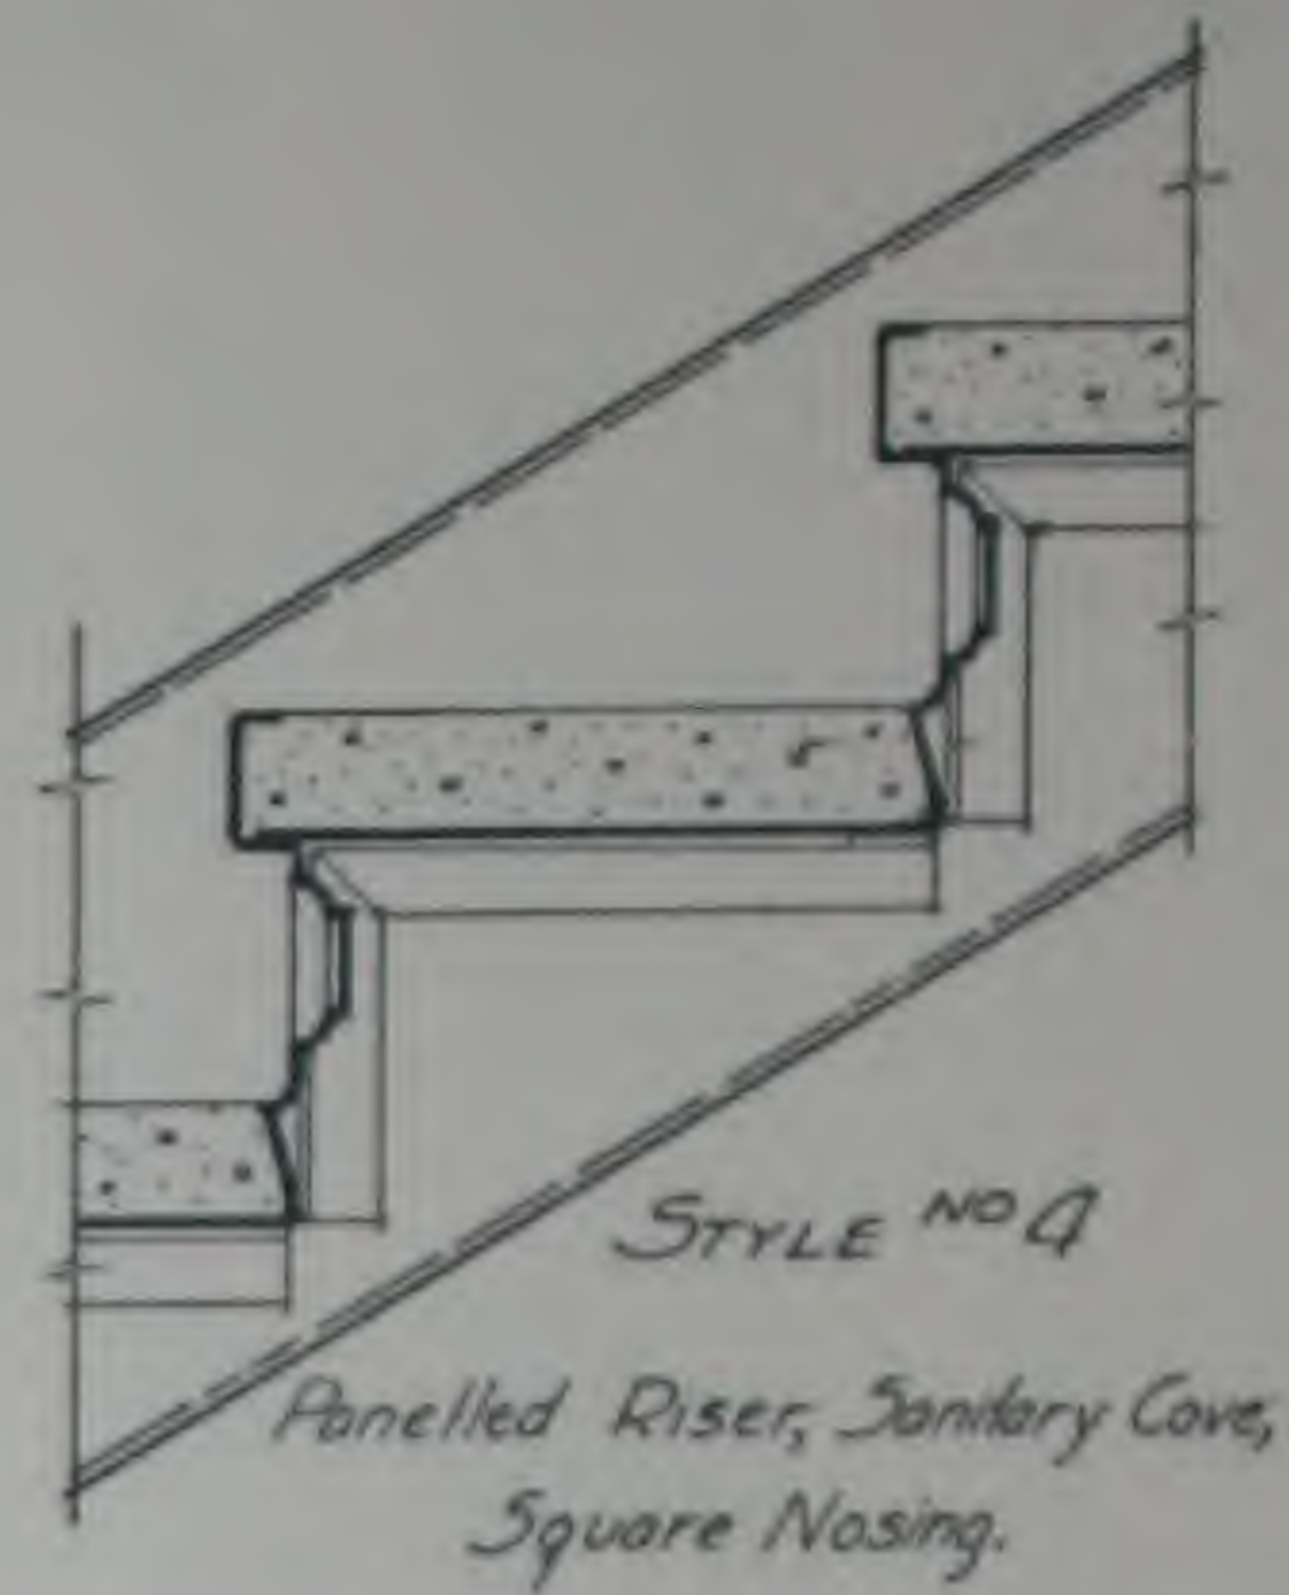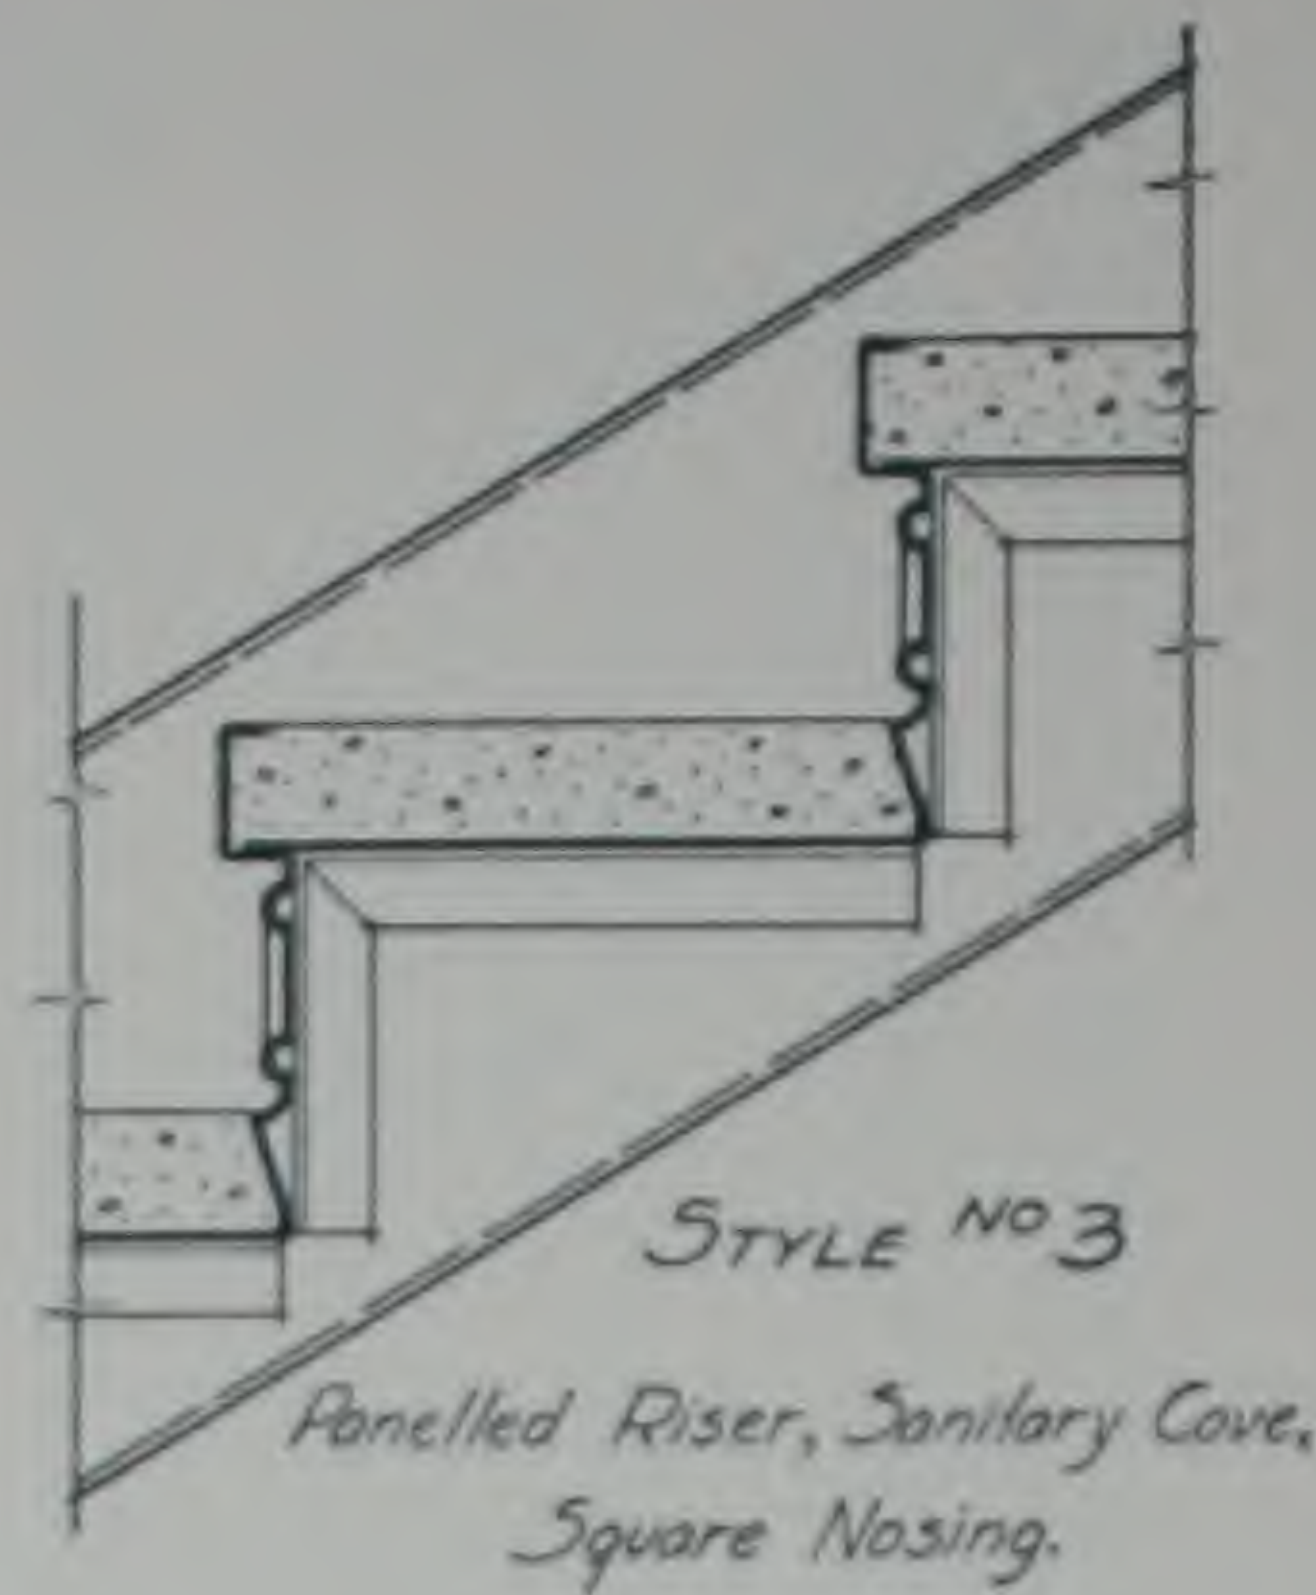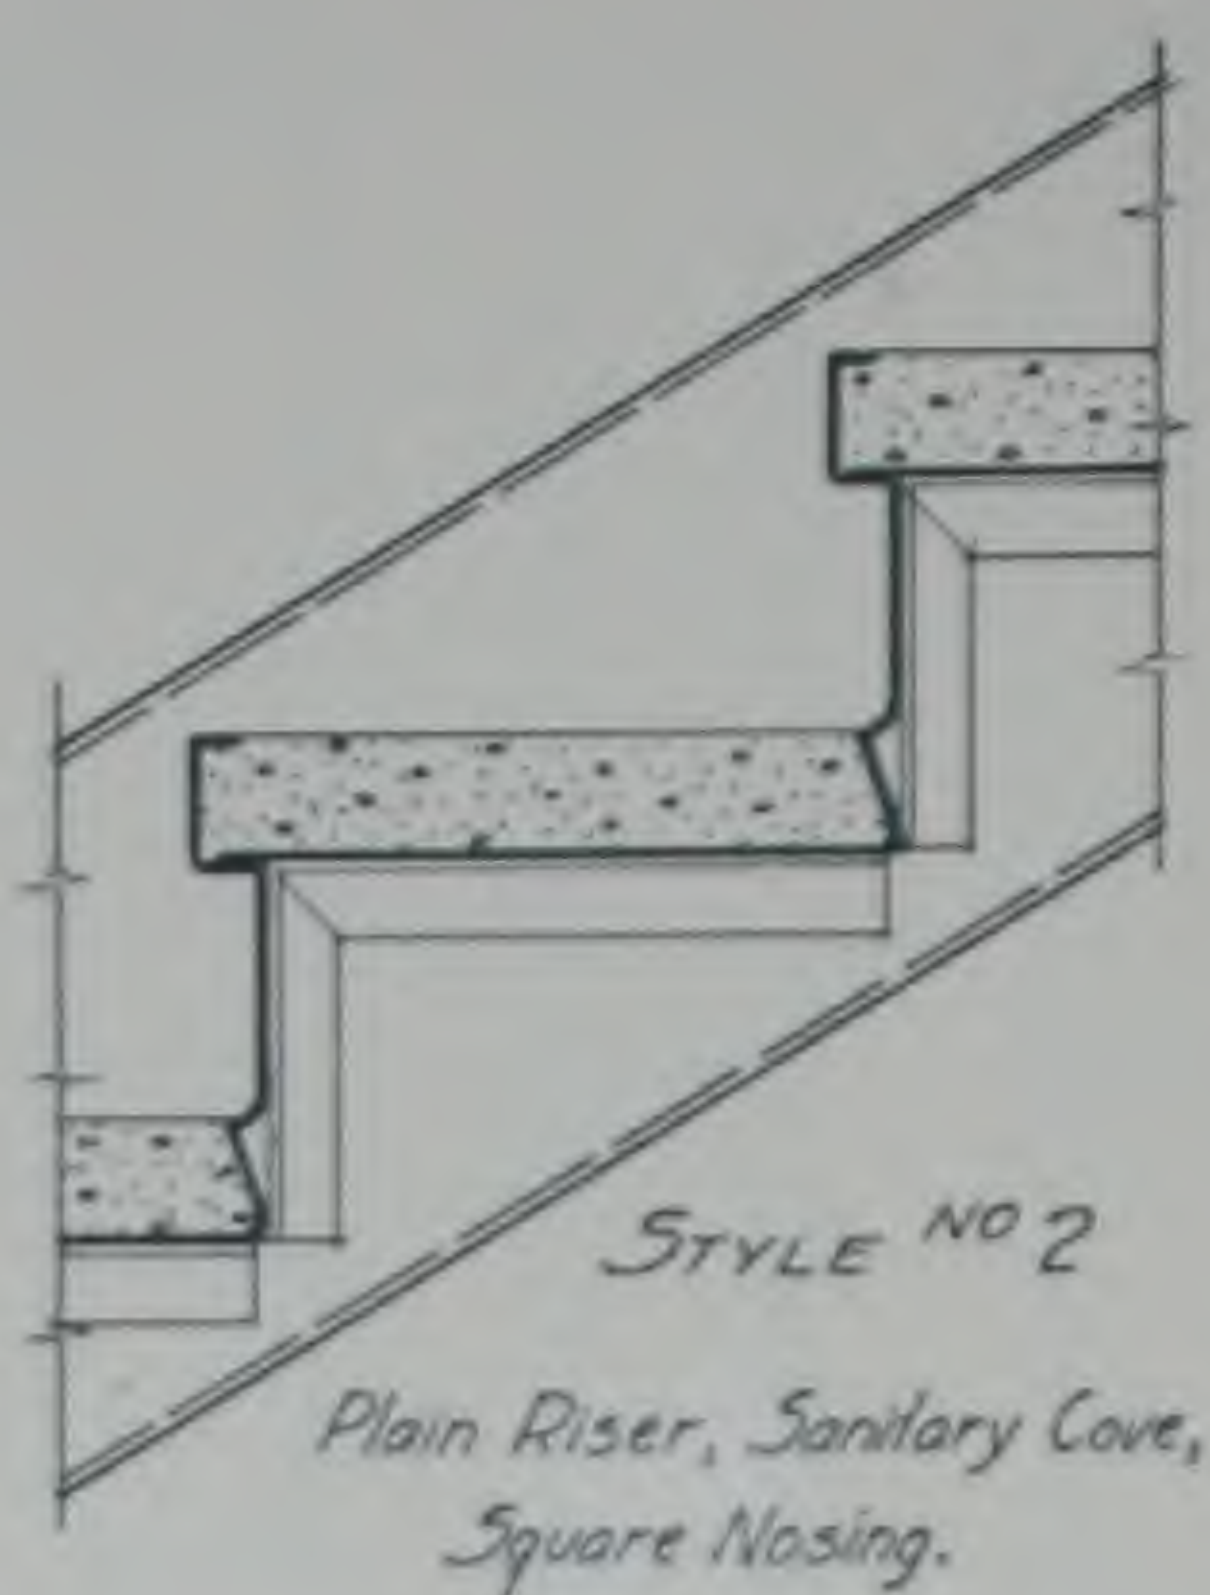


STANDARD STYLES OF TREADS AND RISERS :-


THE BUILDING PRODUCTS CO.

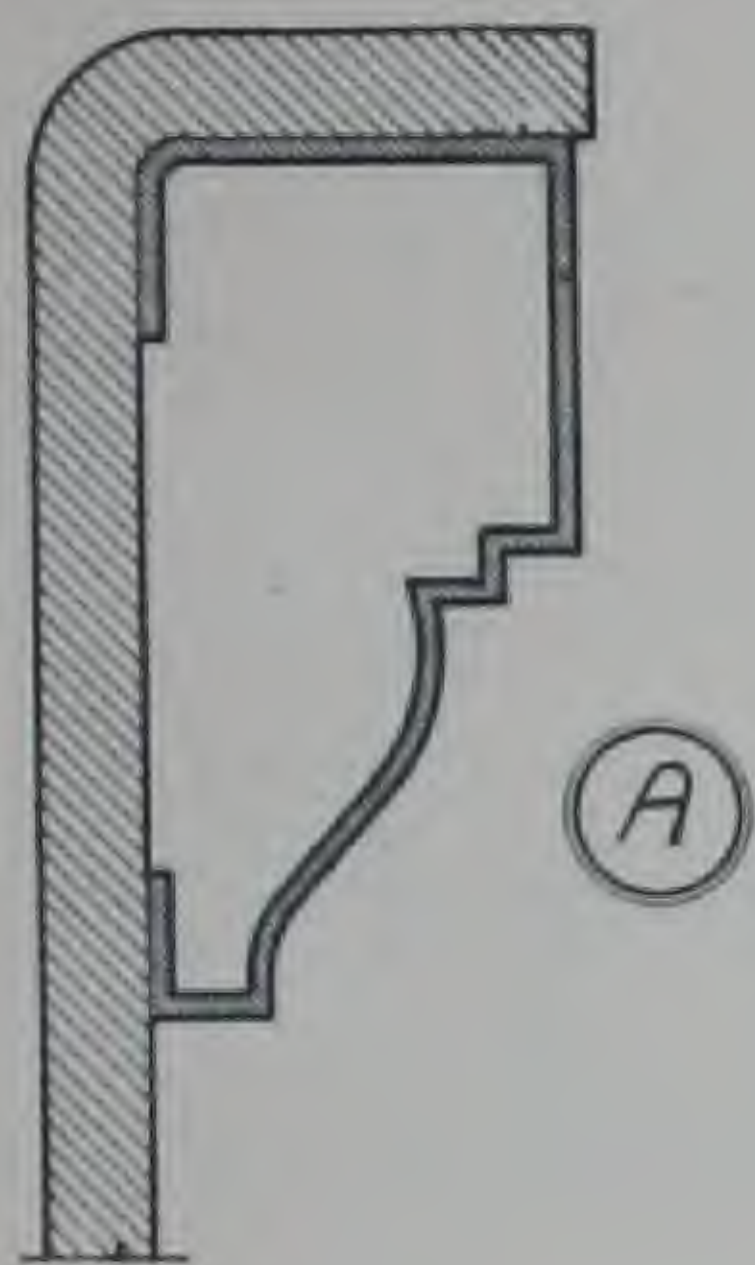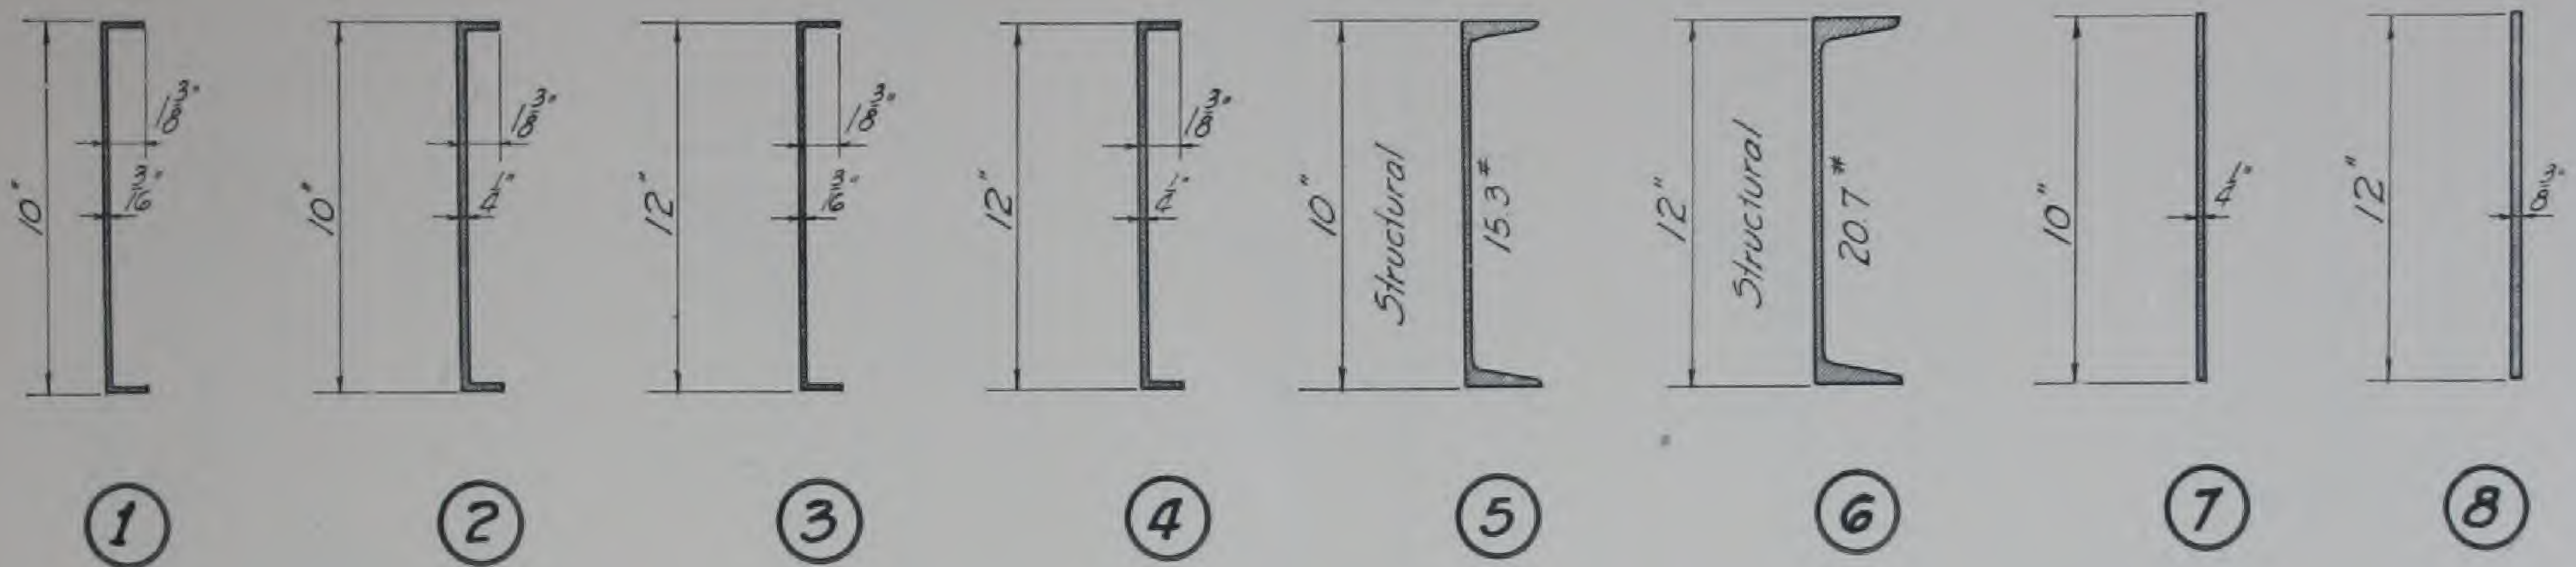


Dahlstrom #18
Steel Moulding used
with Stringers
#1, #2, #3, & #4.

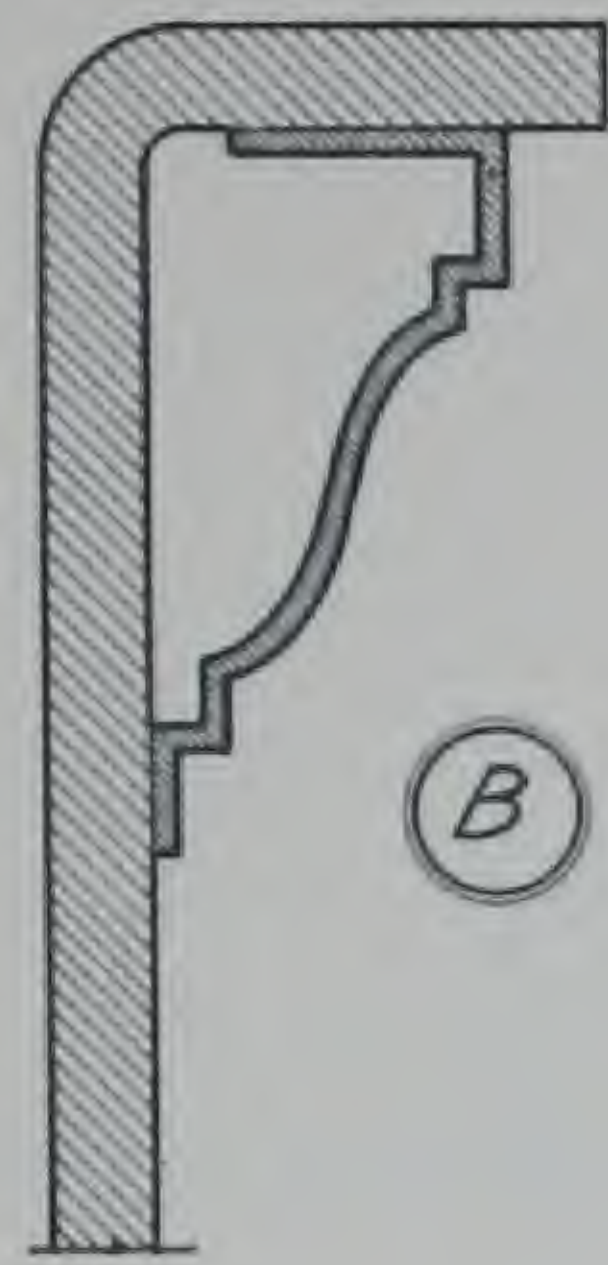


Dahlstrom #1218
Steel Moulding used
with Stringers
#1, #2, #3, & #4.

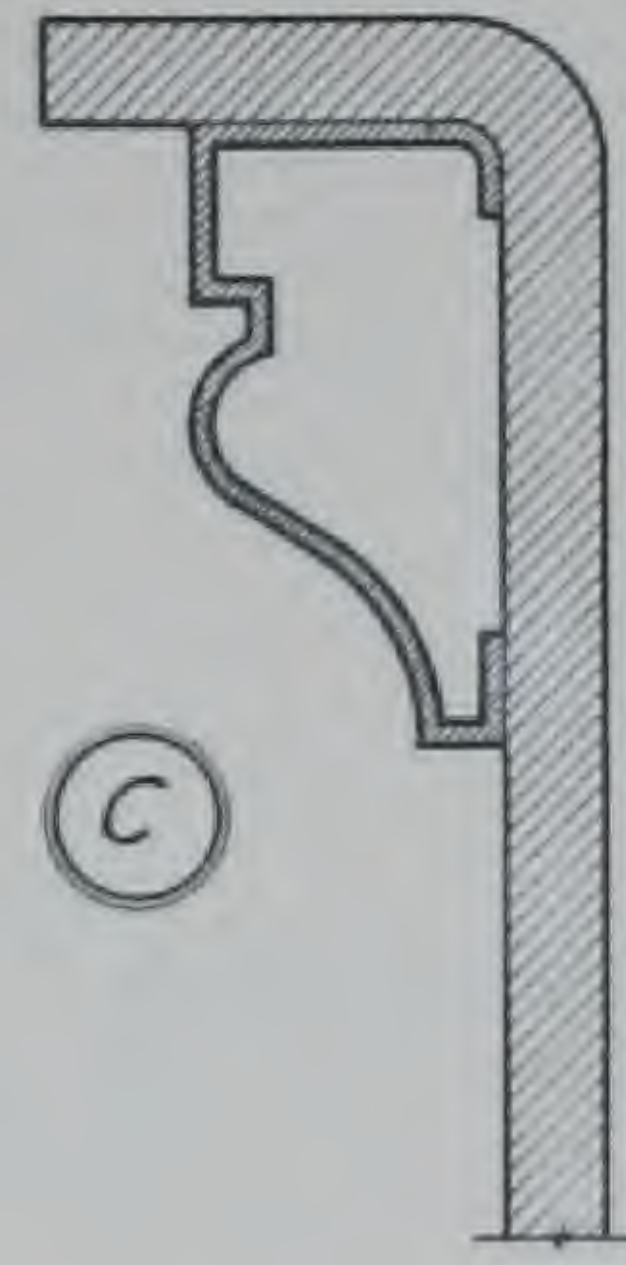

Dahlstrom #846-A
Steel Moulding used
with Stringers
#1, #2, #3, & #4.

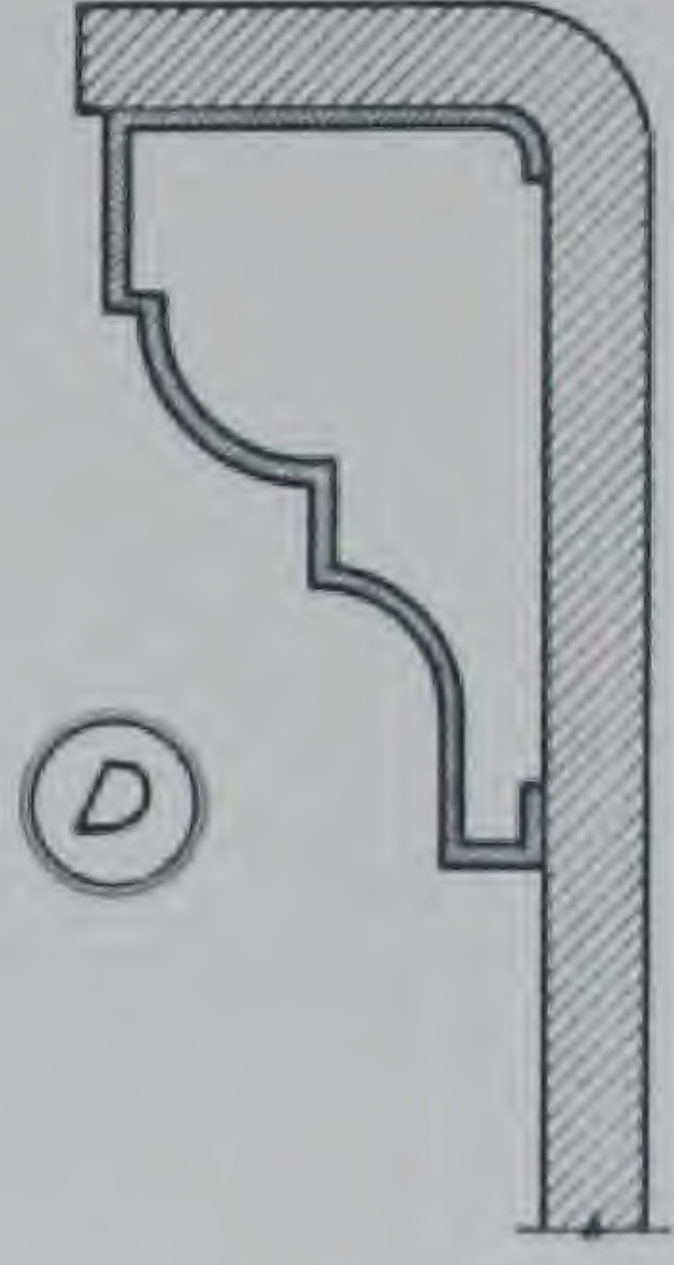


Dahlstrom #1065
Steel Moulding used
with Stringers
#1, #2, #3, & #4.

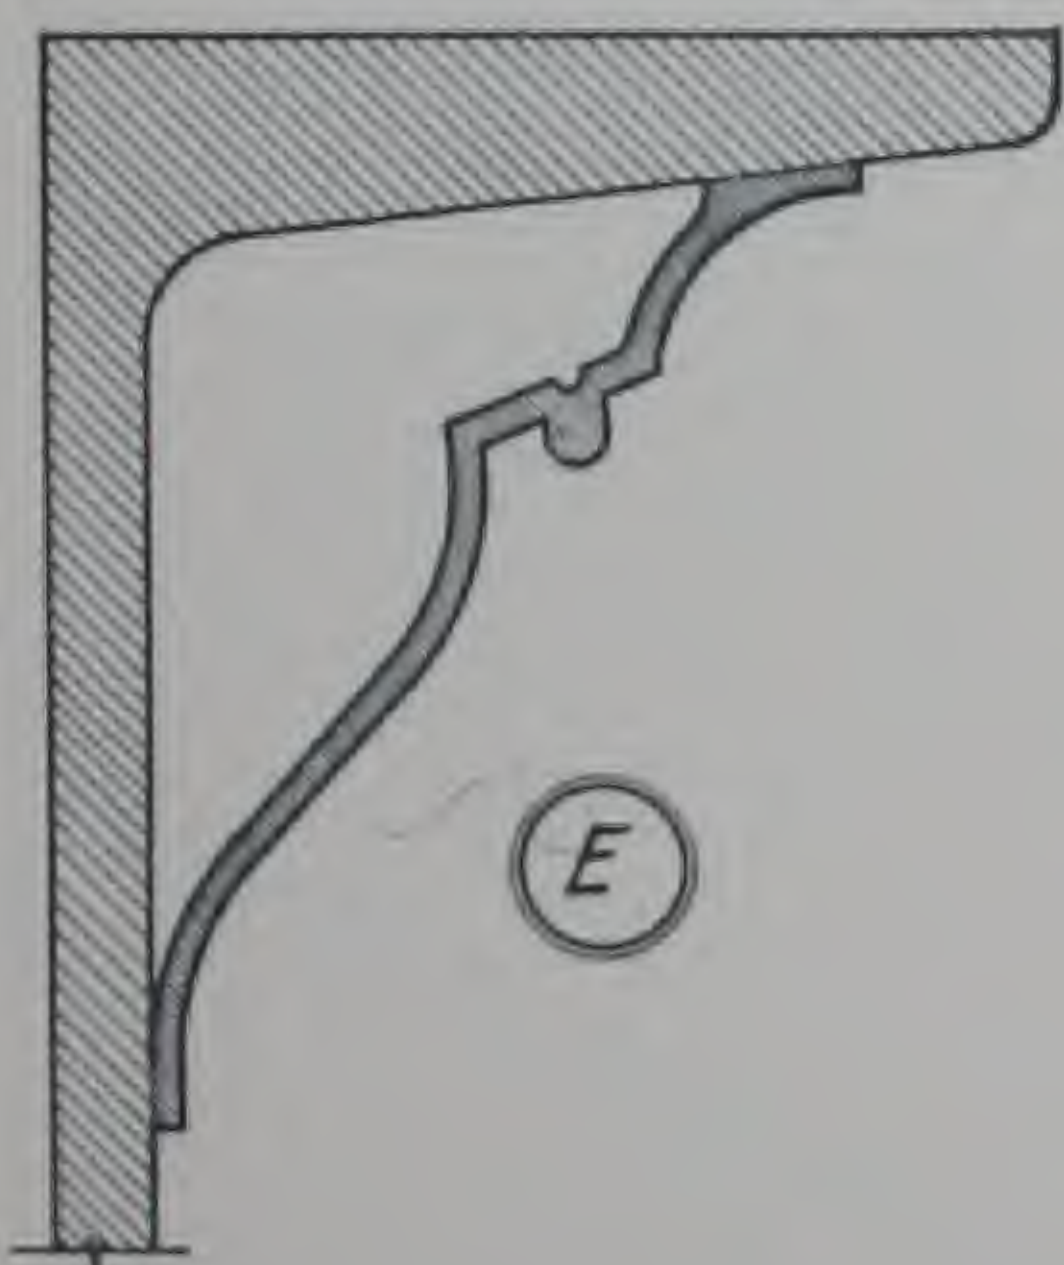


Braun #97 Moulding
with Stringers #5 & #6




Braun #16 Moulding
with Stringers #7 & #8

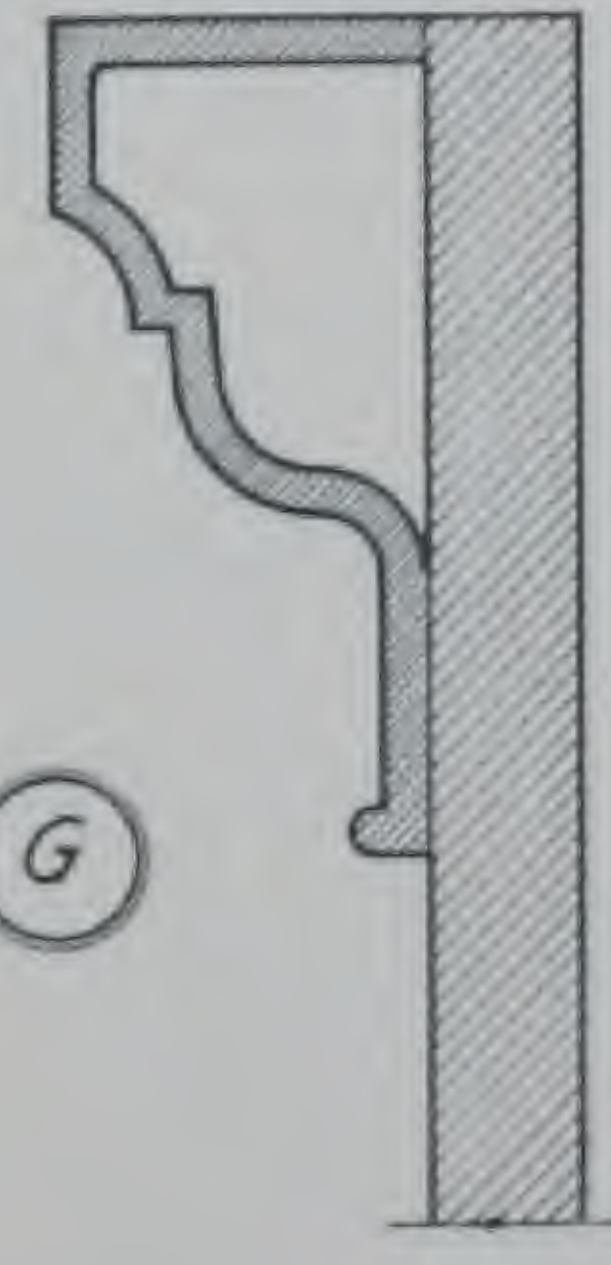


Braun #207 Moulding
with Stringers #7 & #8

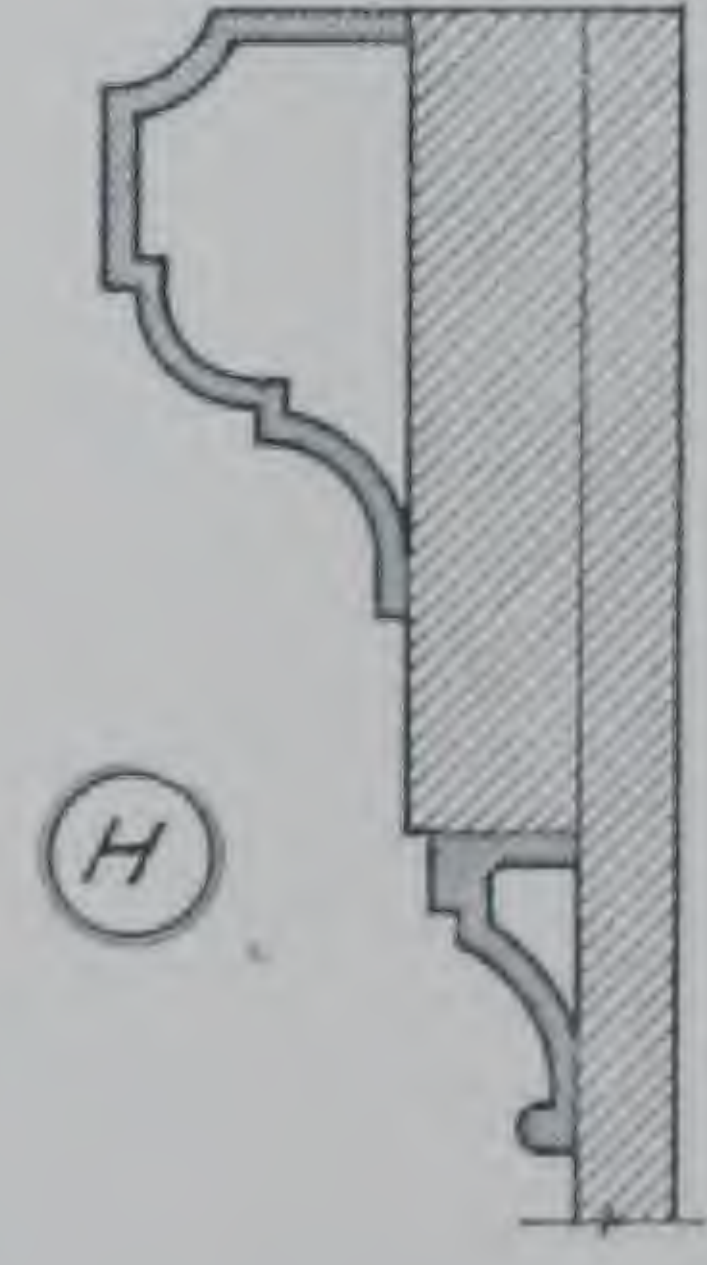


Braun Mouldings
with Special Stringers

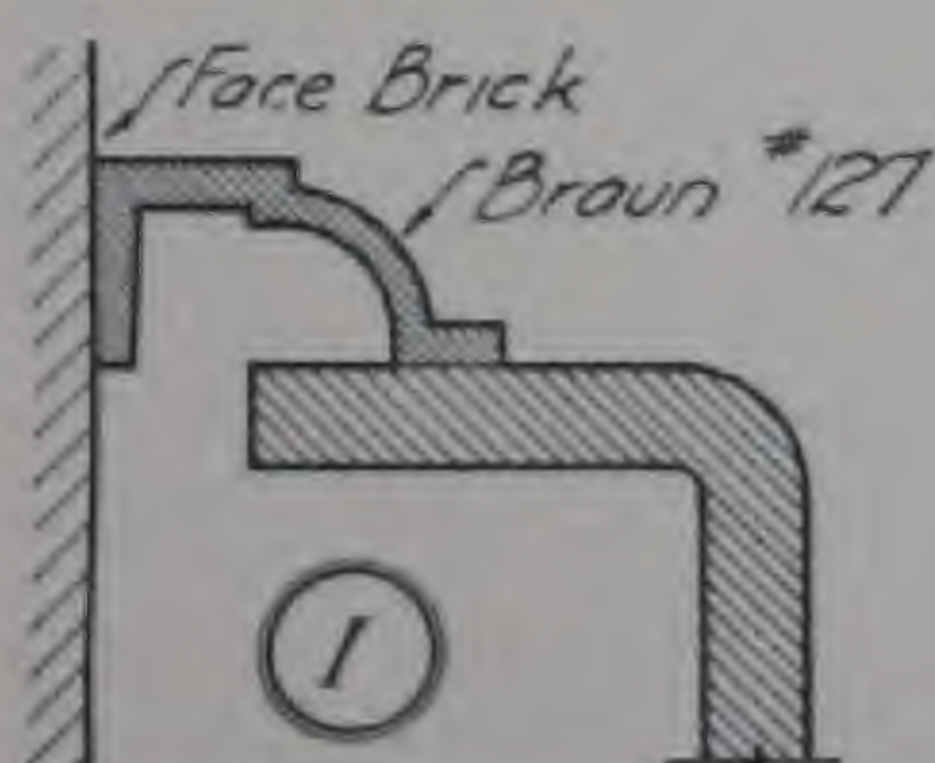


**STANDARD STRINGERS
AND
MOULDINGS MOST COMMONLY USED.**

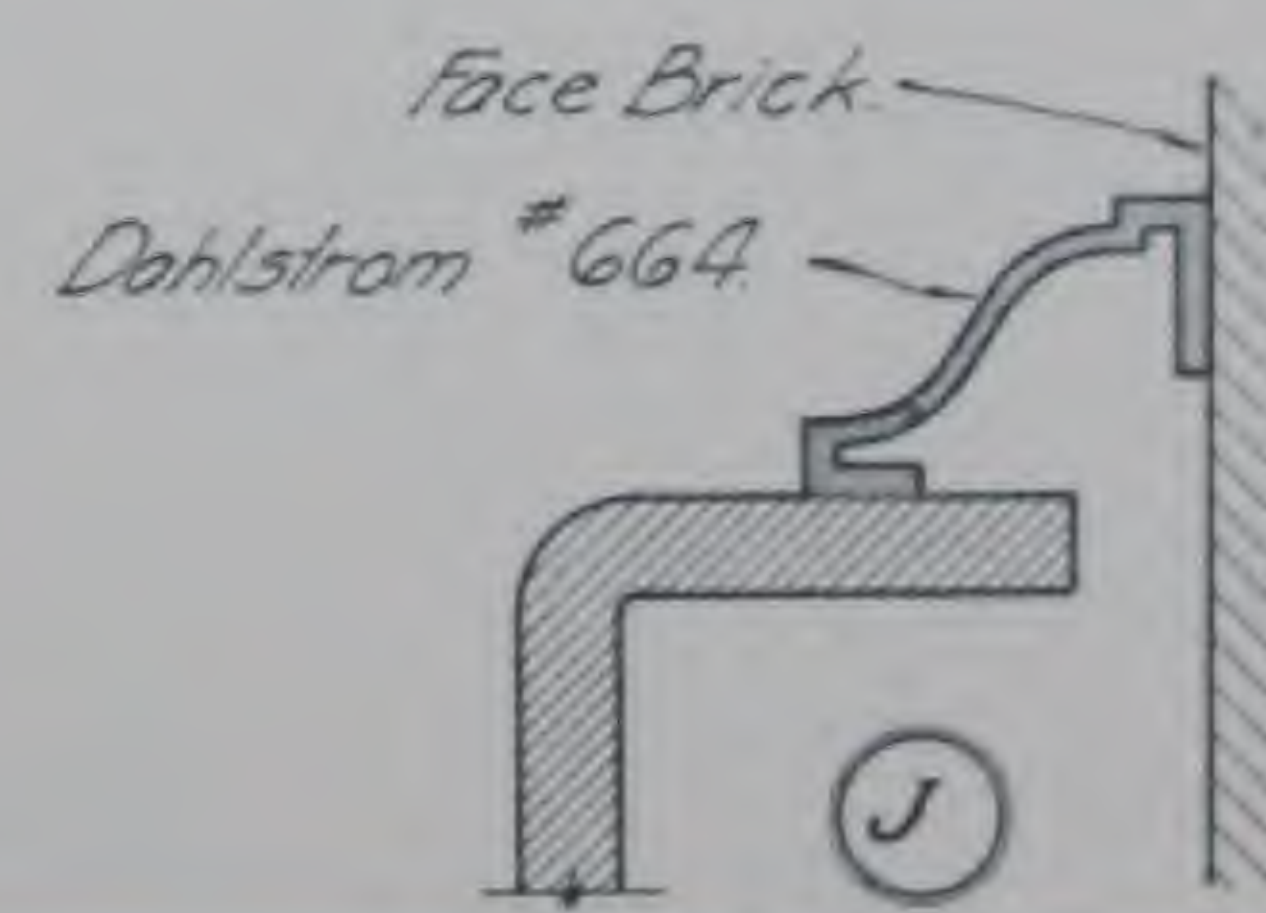

ORNAMENTAL IRON WORK

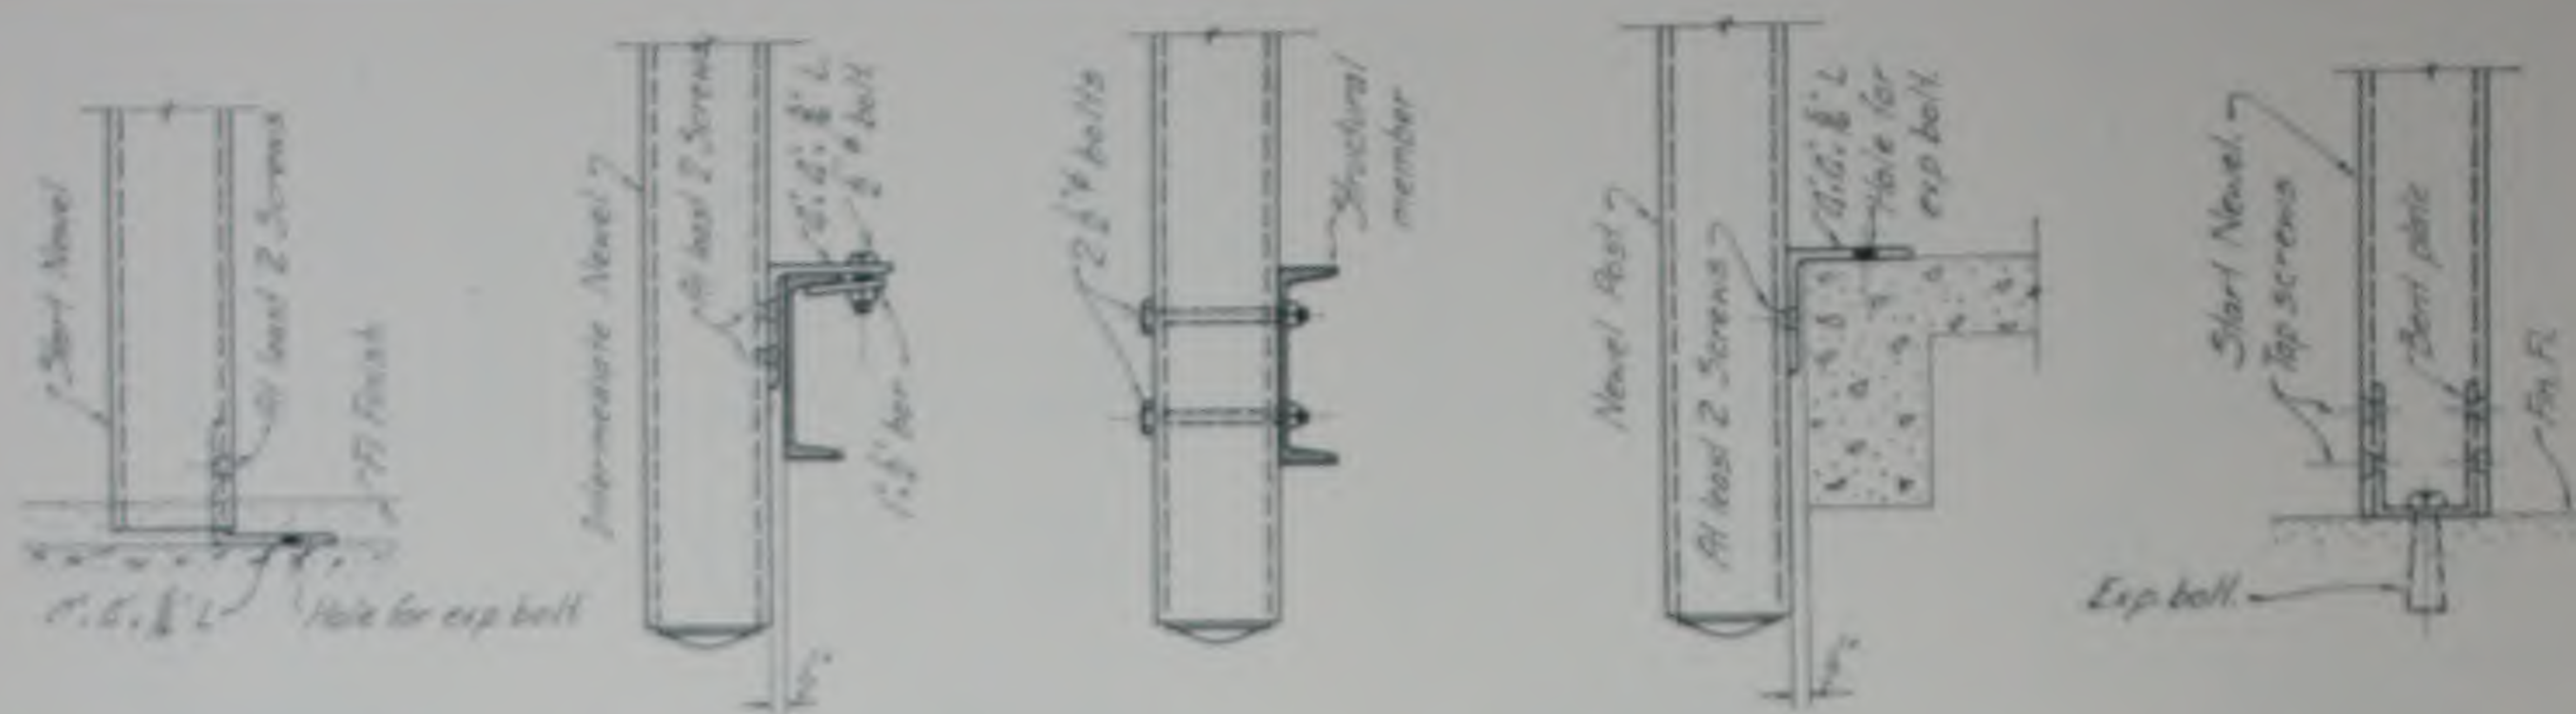

METHODS FOR ANCHORING NEWEL POSTS.

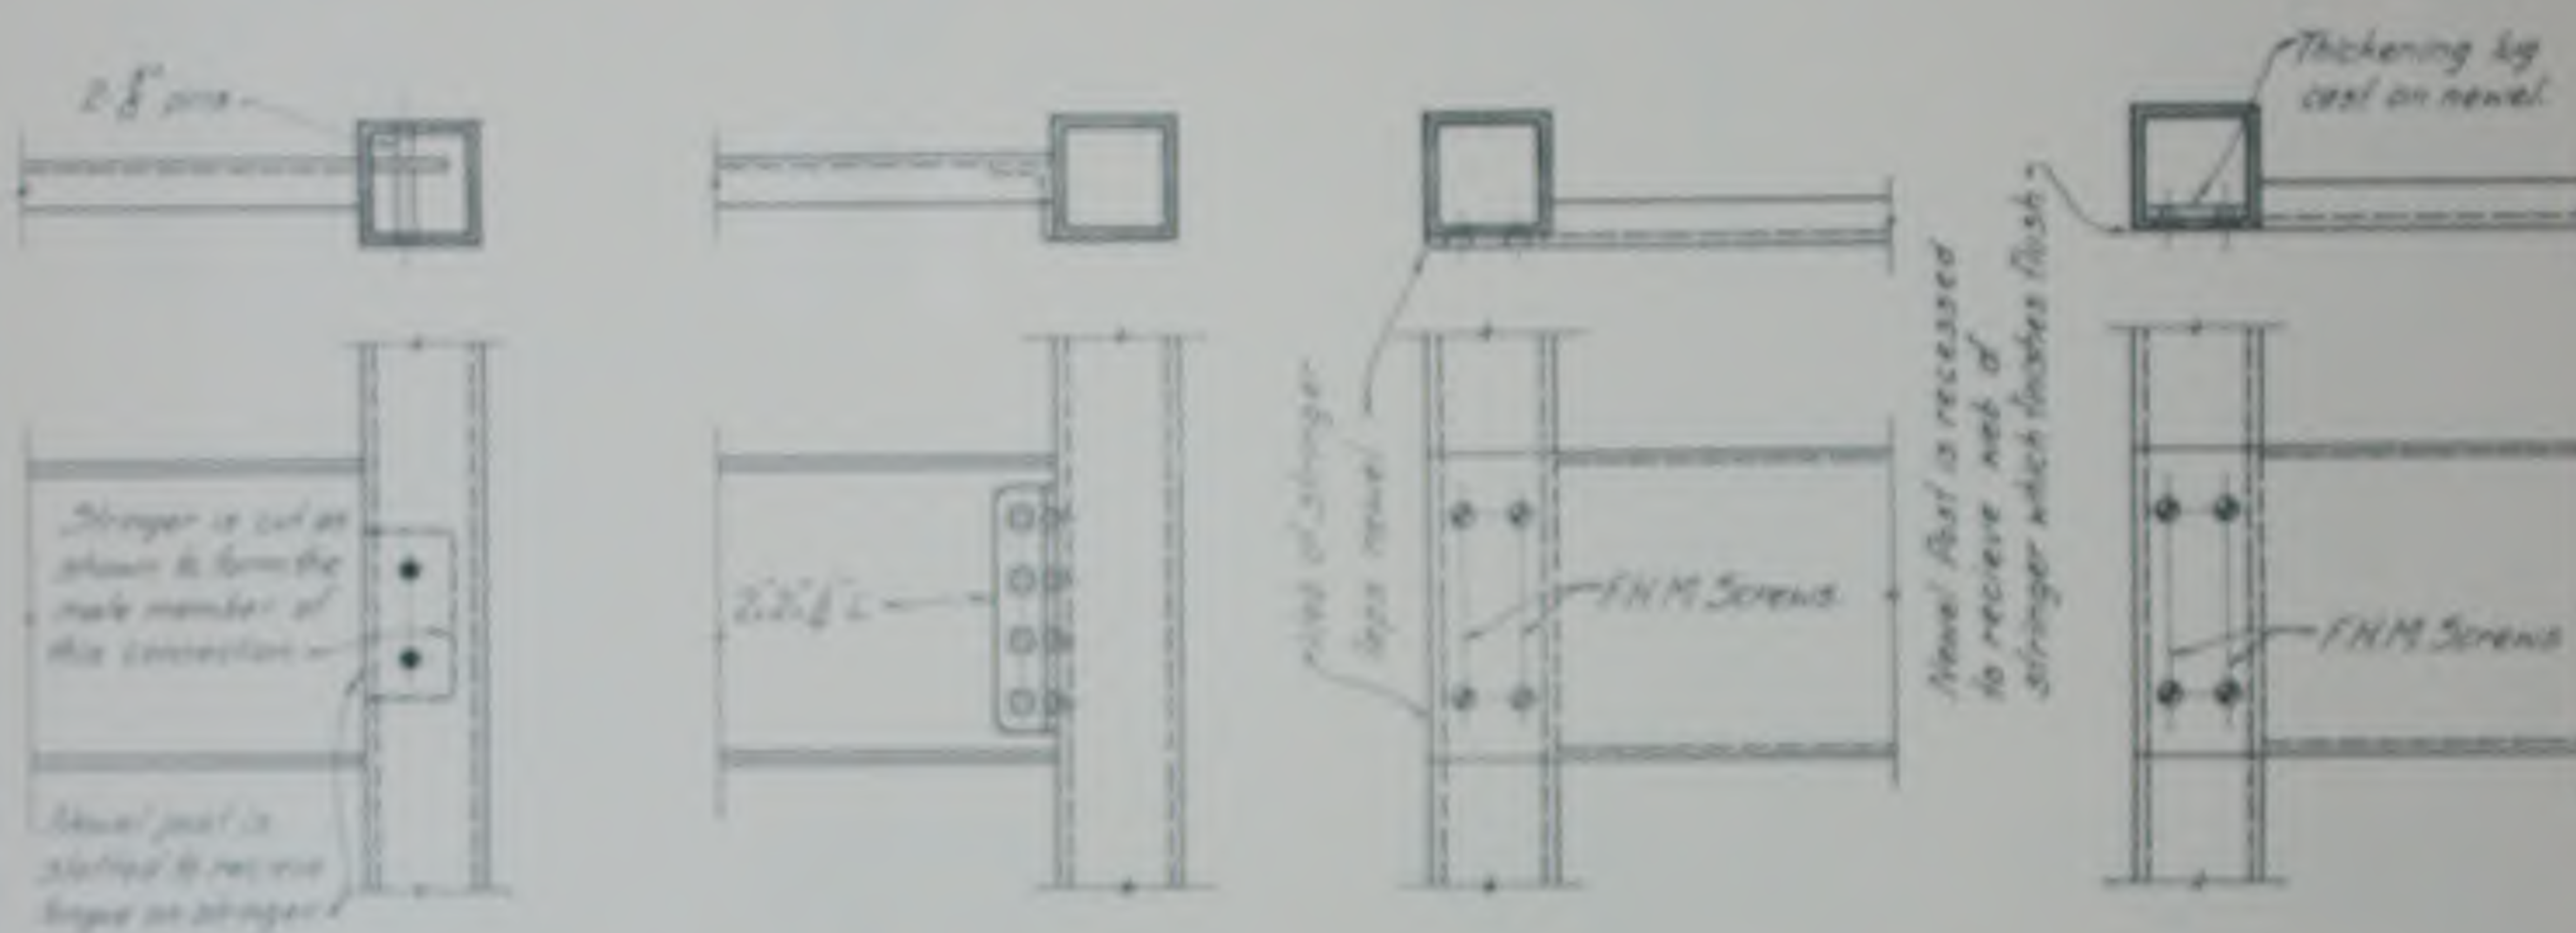


METHODS FOR ATTACHING STRINGERS TO NEWEL POSTS.







STANDARD STAIR CONSTRUCTION DETAILS

THE BUILDING PRODUCTS CO.

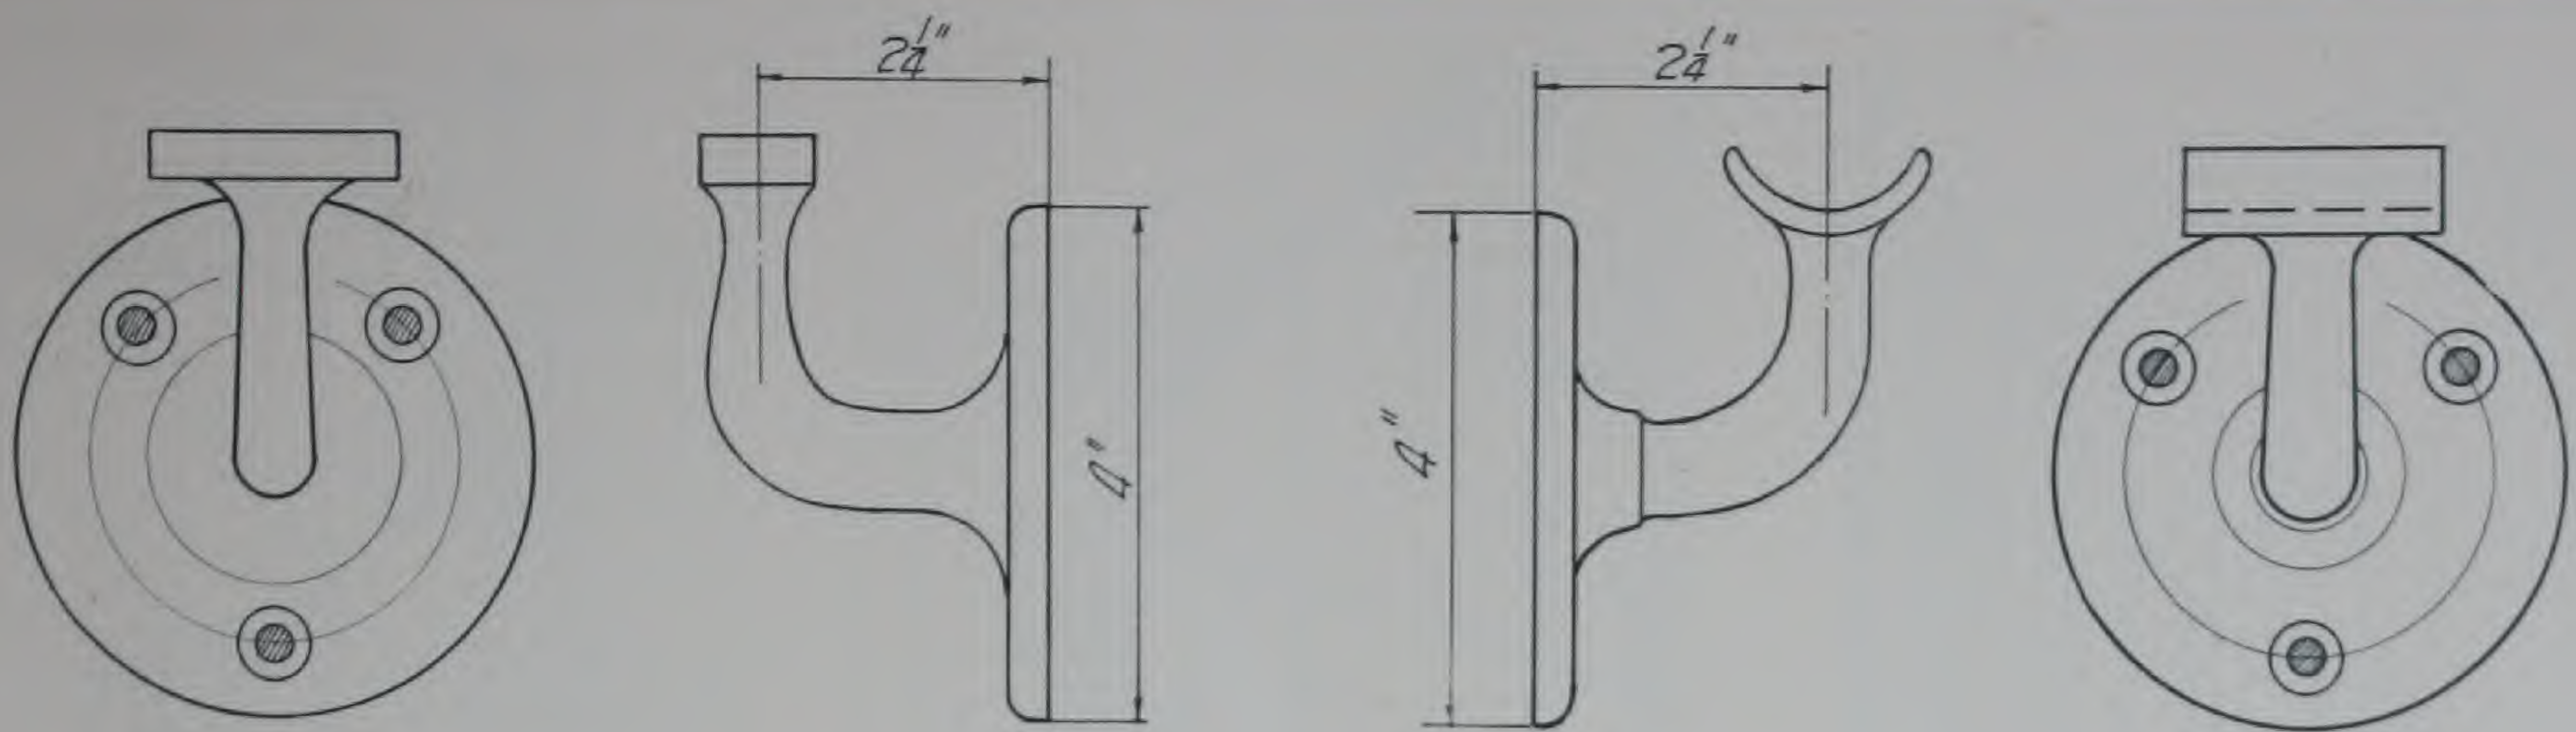



C.I. WALL RAIL BRACKETS
Pattern No 118

C.I. WALL RAIL BRACKETS
Pattern No 3

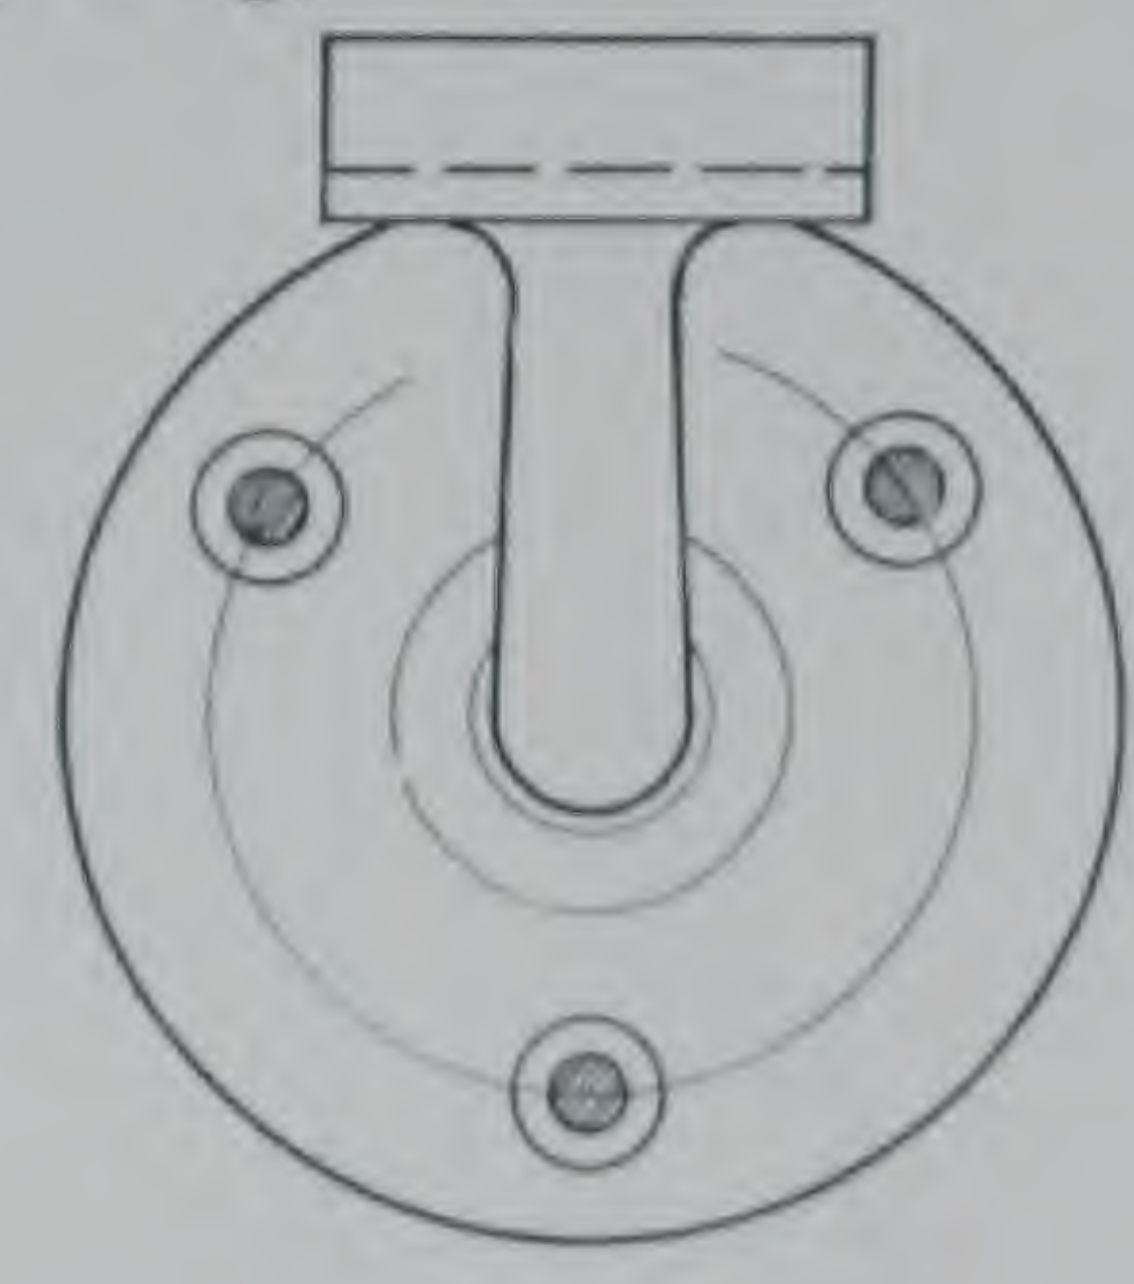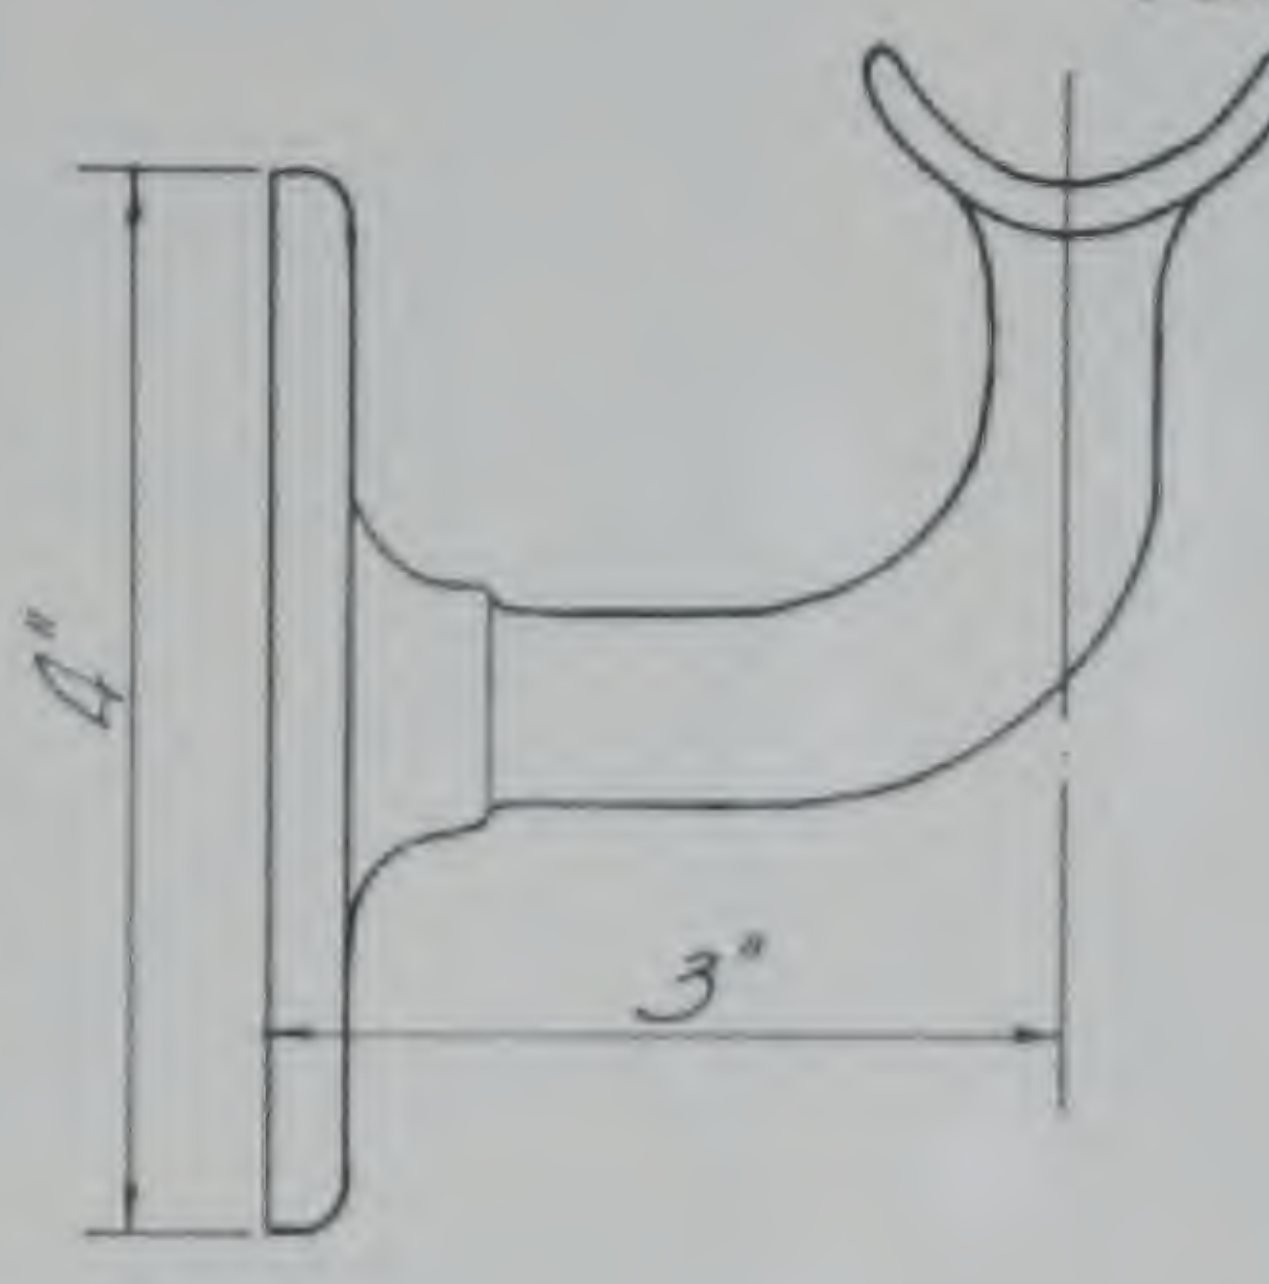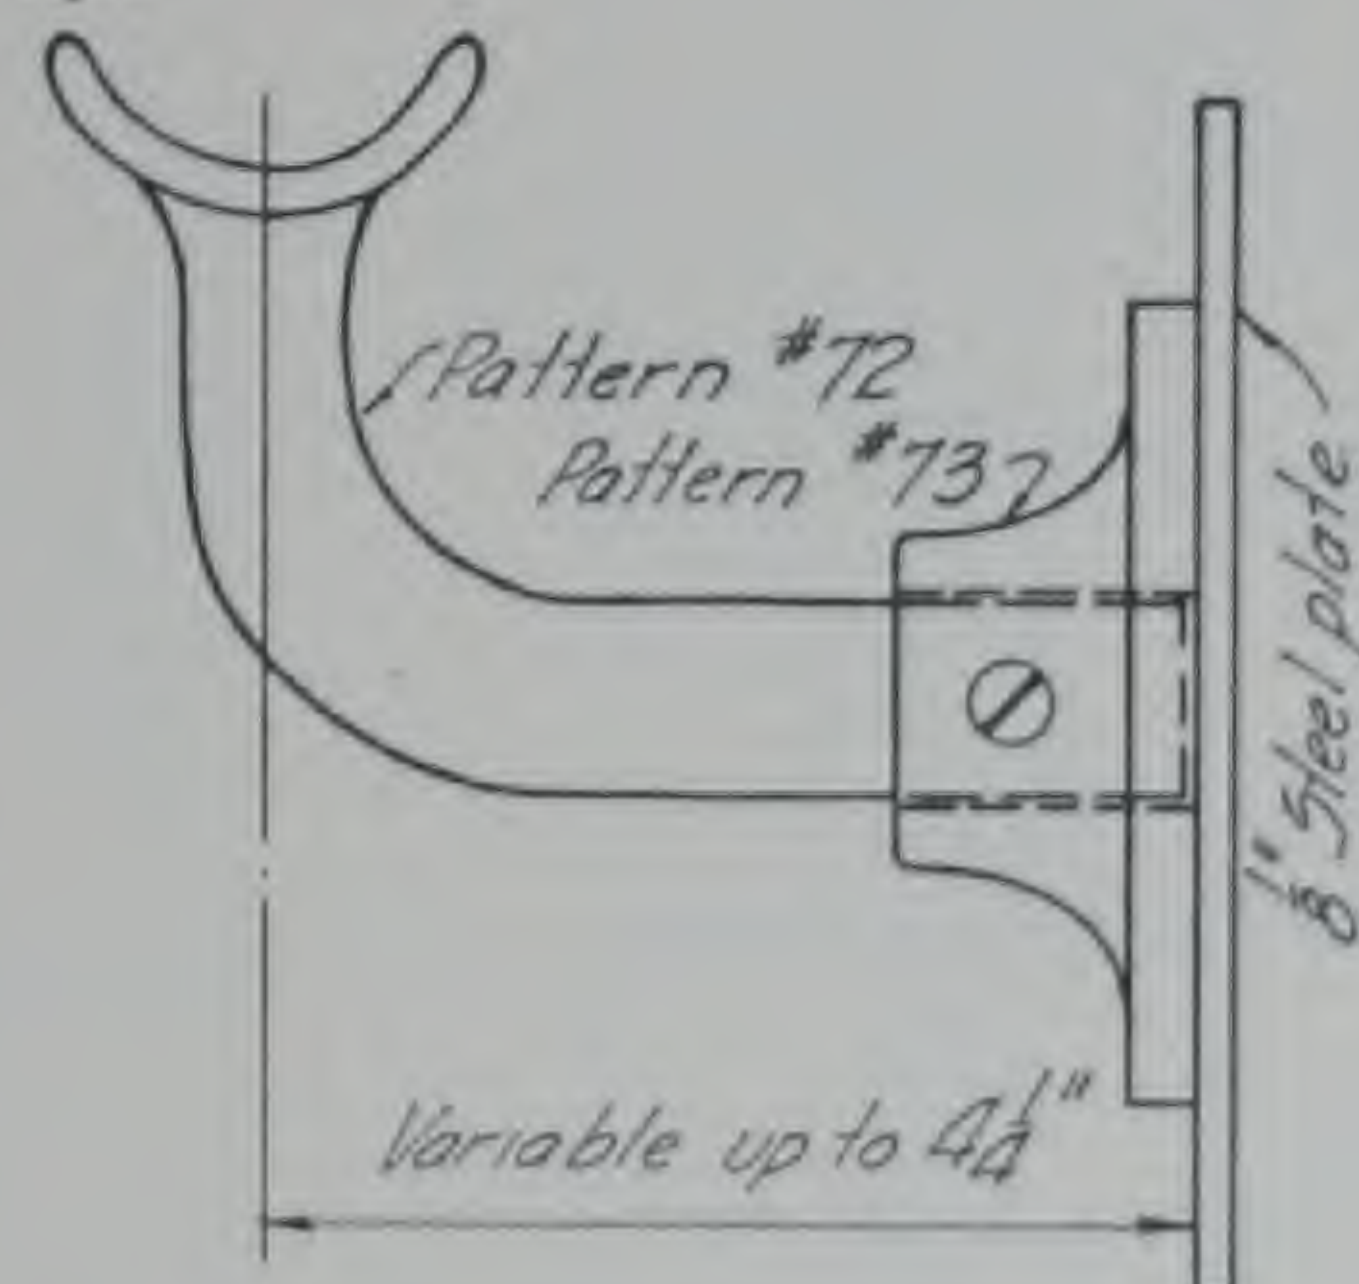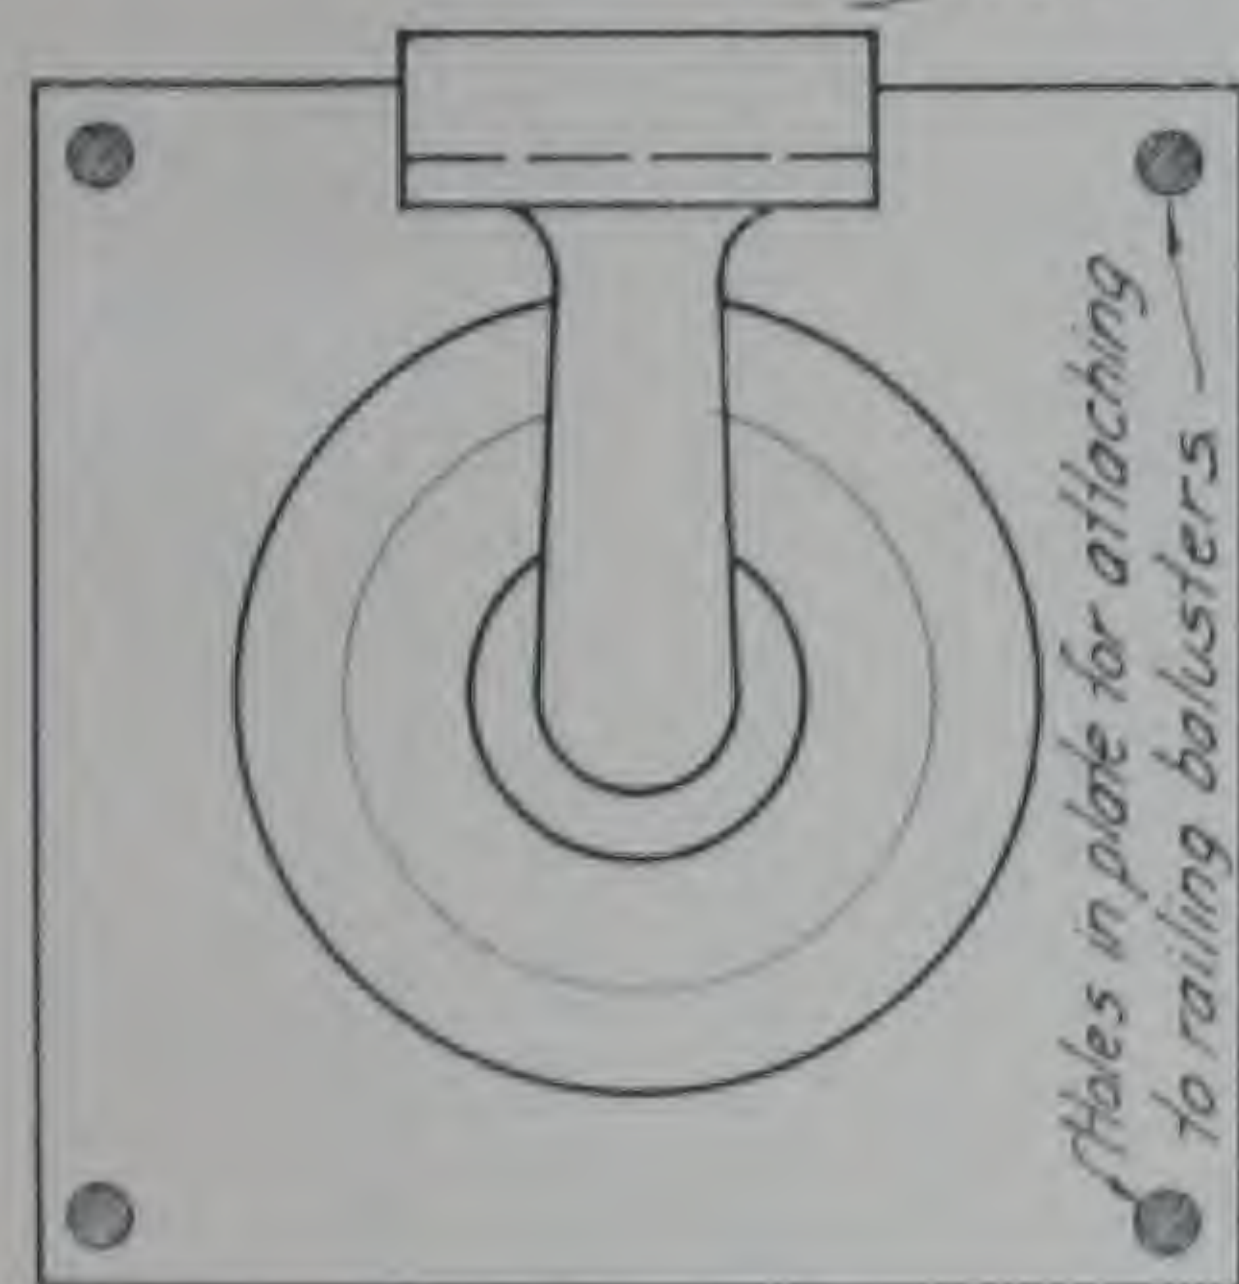

C.I. HANDRAIL BRACKETS FOR HIGH BALUSTRADES
Patterns No 72 & 73


C.I. WALL RAIL BRACKETS
Pattern No 2

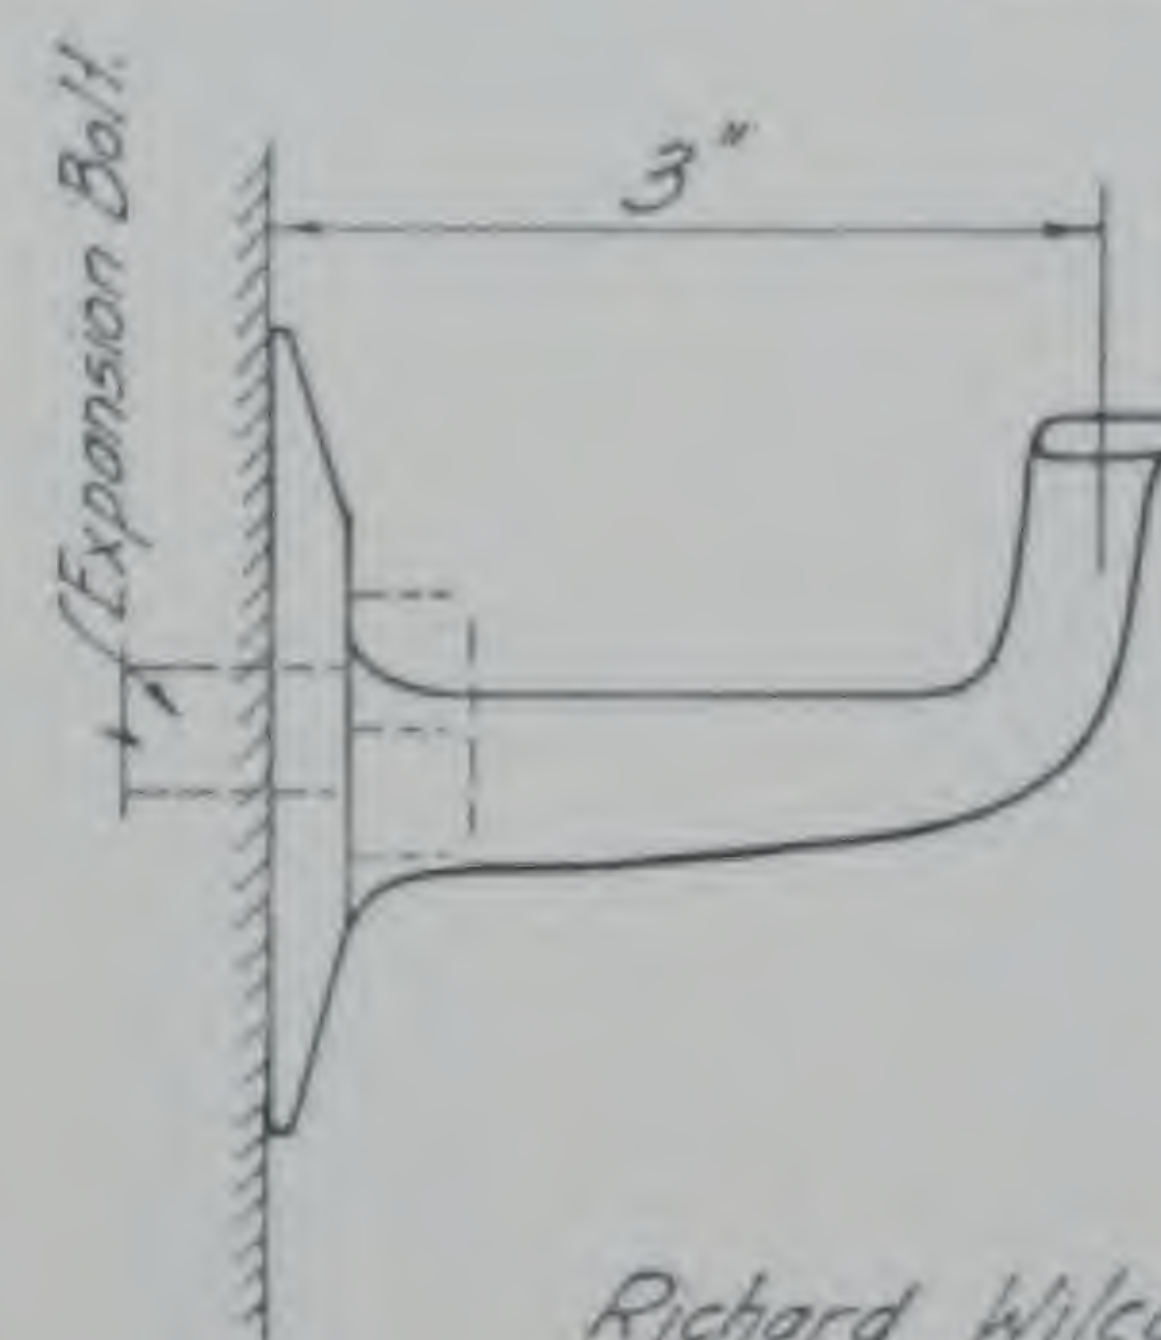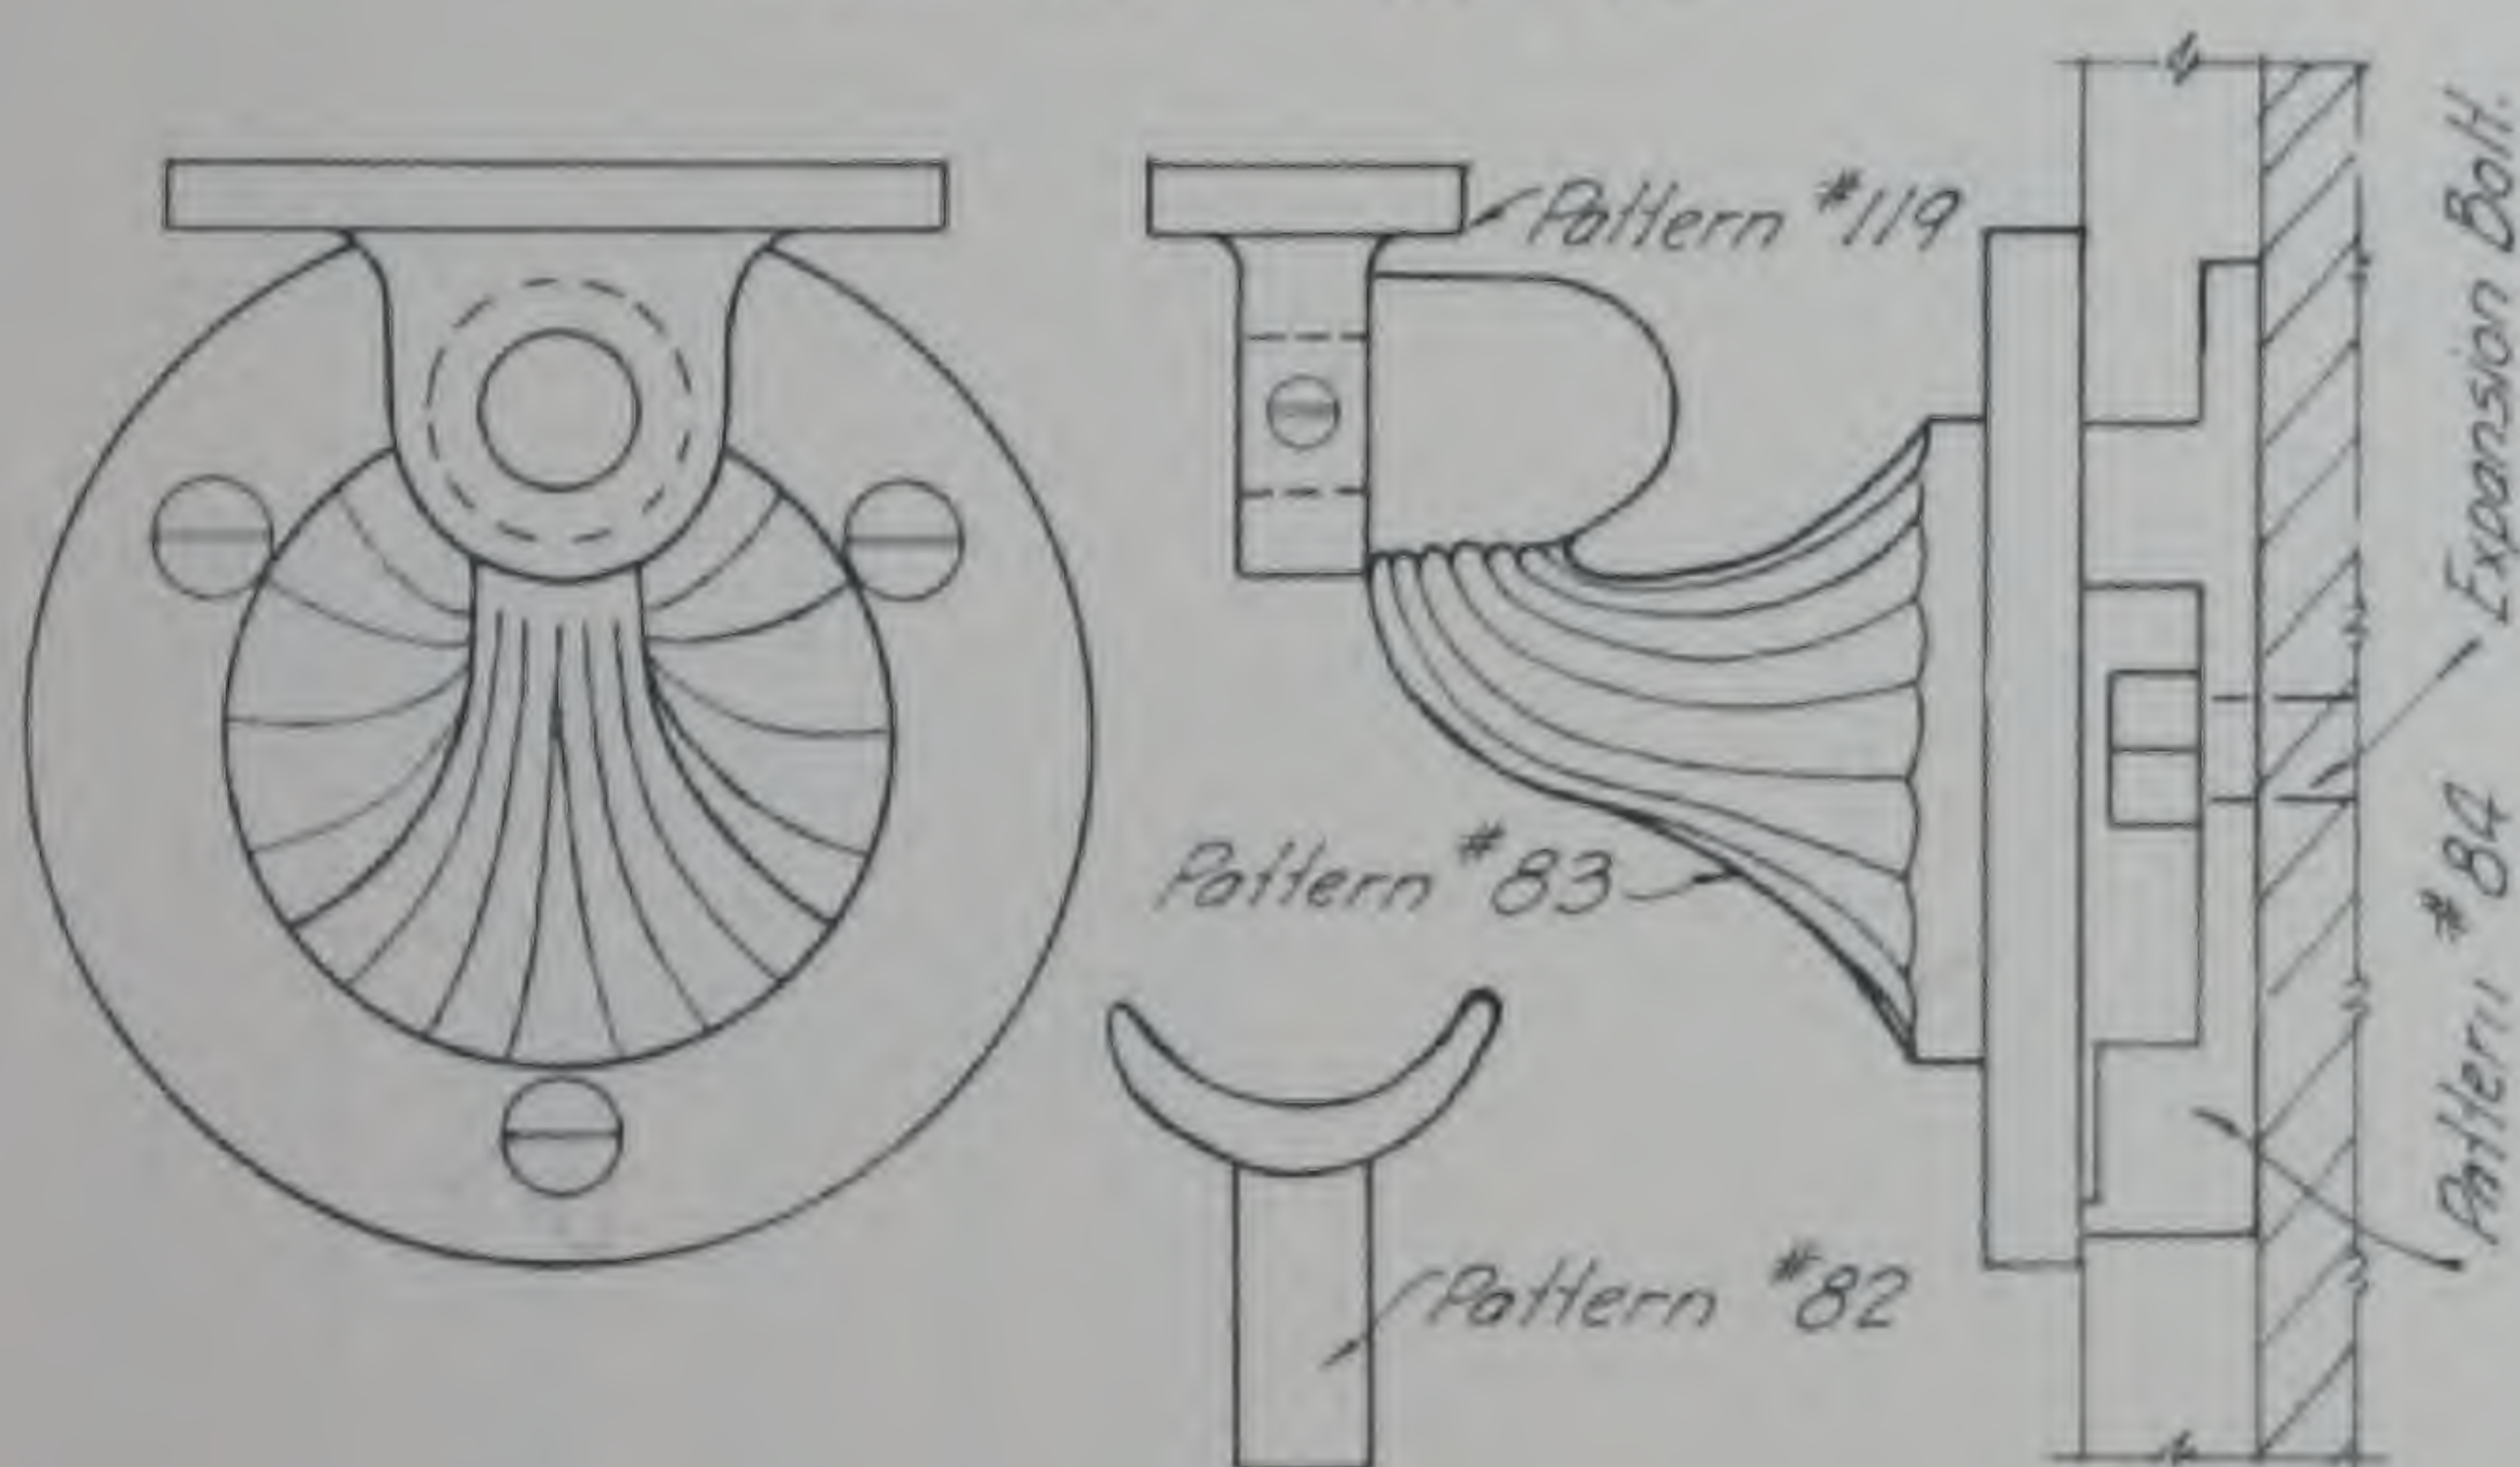

Richard Wilcox #666 bracket
black japanned or bronze finish
with expansion bolt to match.

C.I. WALL RAIL BRACKETS WITH PLASTER PLATES
Patterns No 82, 83, 84, #119


WALL RAIL BRACKETS

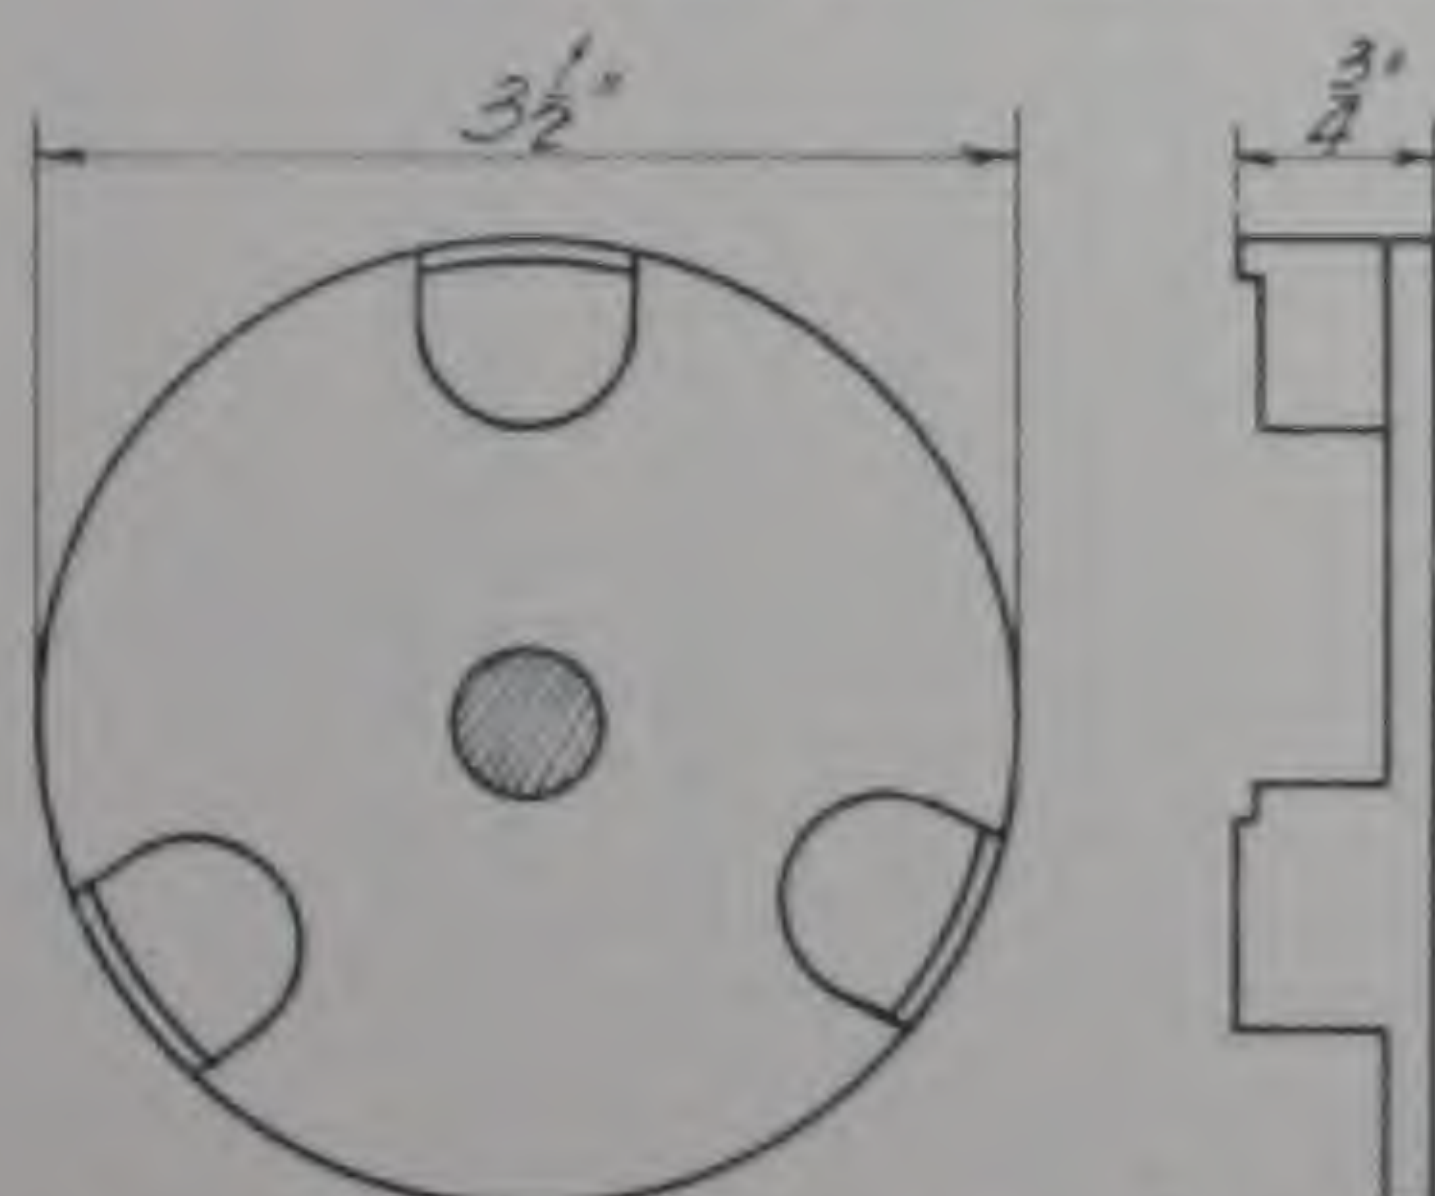

PLASTER PLATE Pattern #84.


NOTE: Unless otherwise noted the types of brackets shown above are secured to the walls by small expansion or toggle bolts or are secured to wood plates running on walls by #12-1/2 FH screws. If desired plaster plates may be used.

STANDARD RAIL BRACKETS

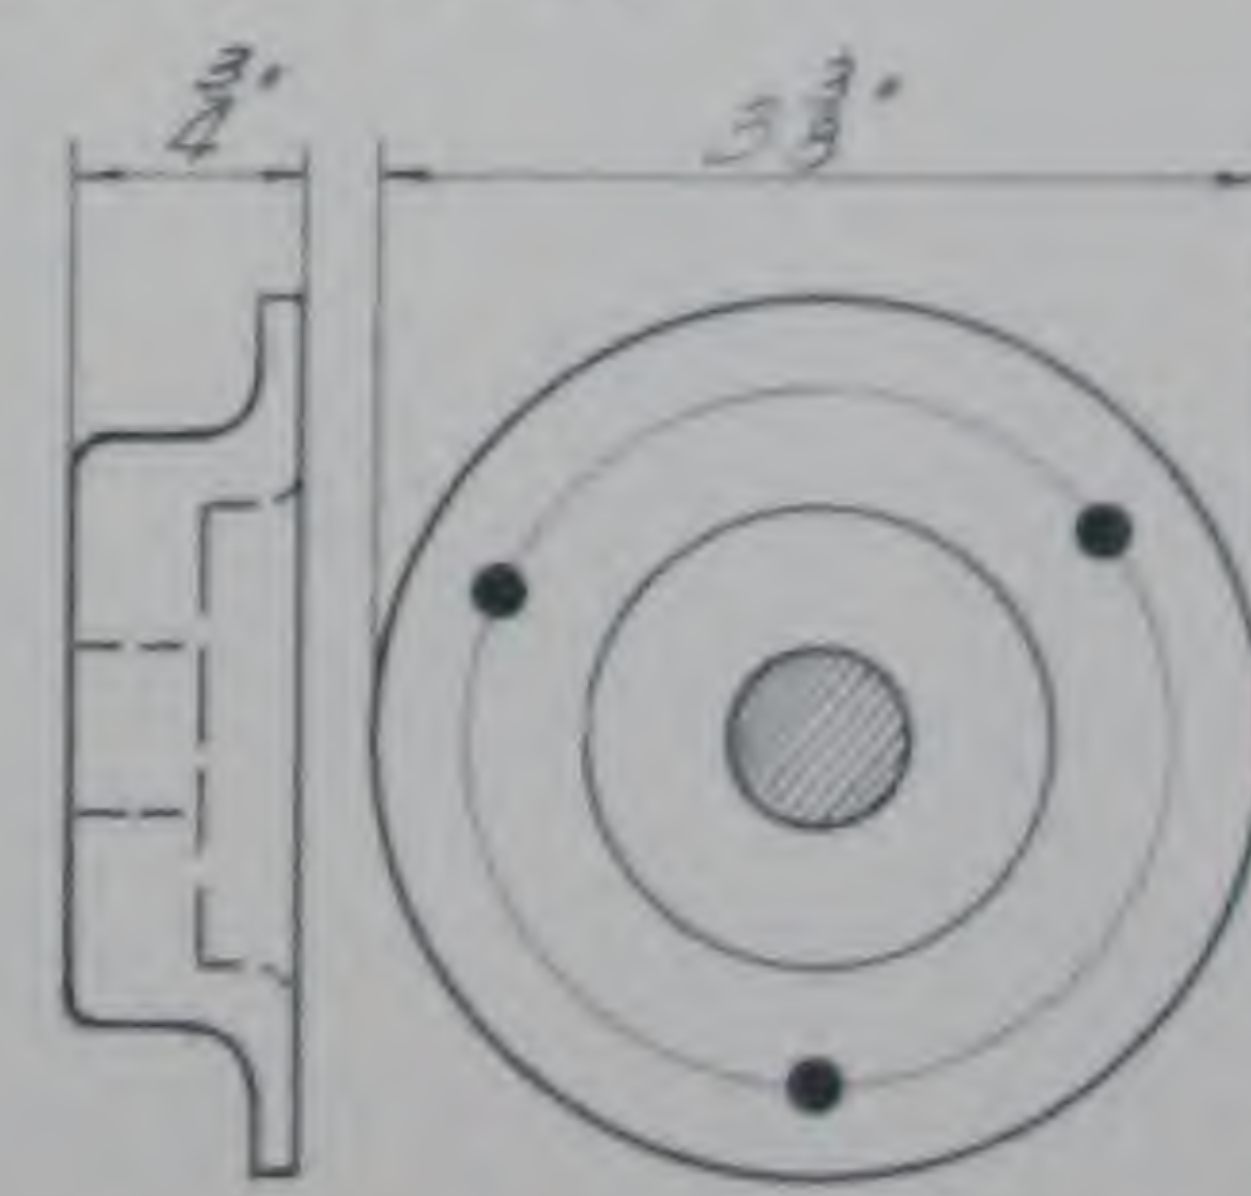





PLASTER PLATE Pattern #104

ORNAMENTAL IRON WORK

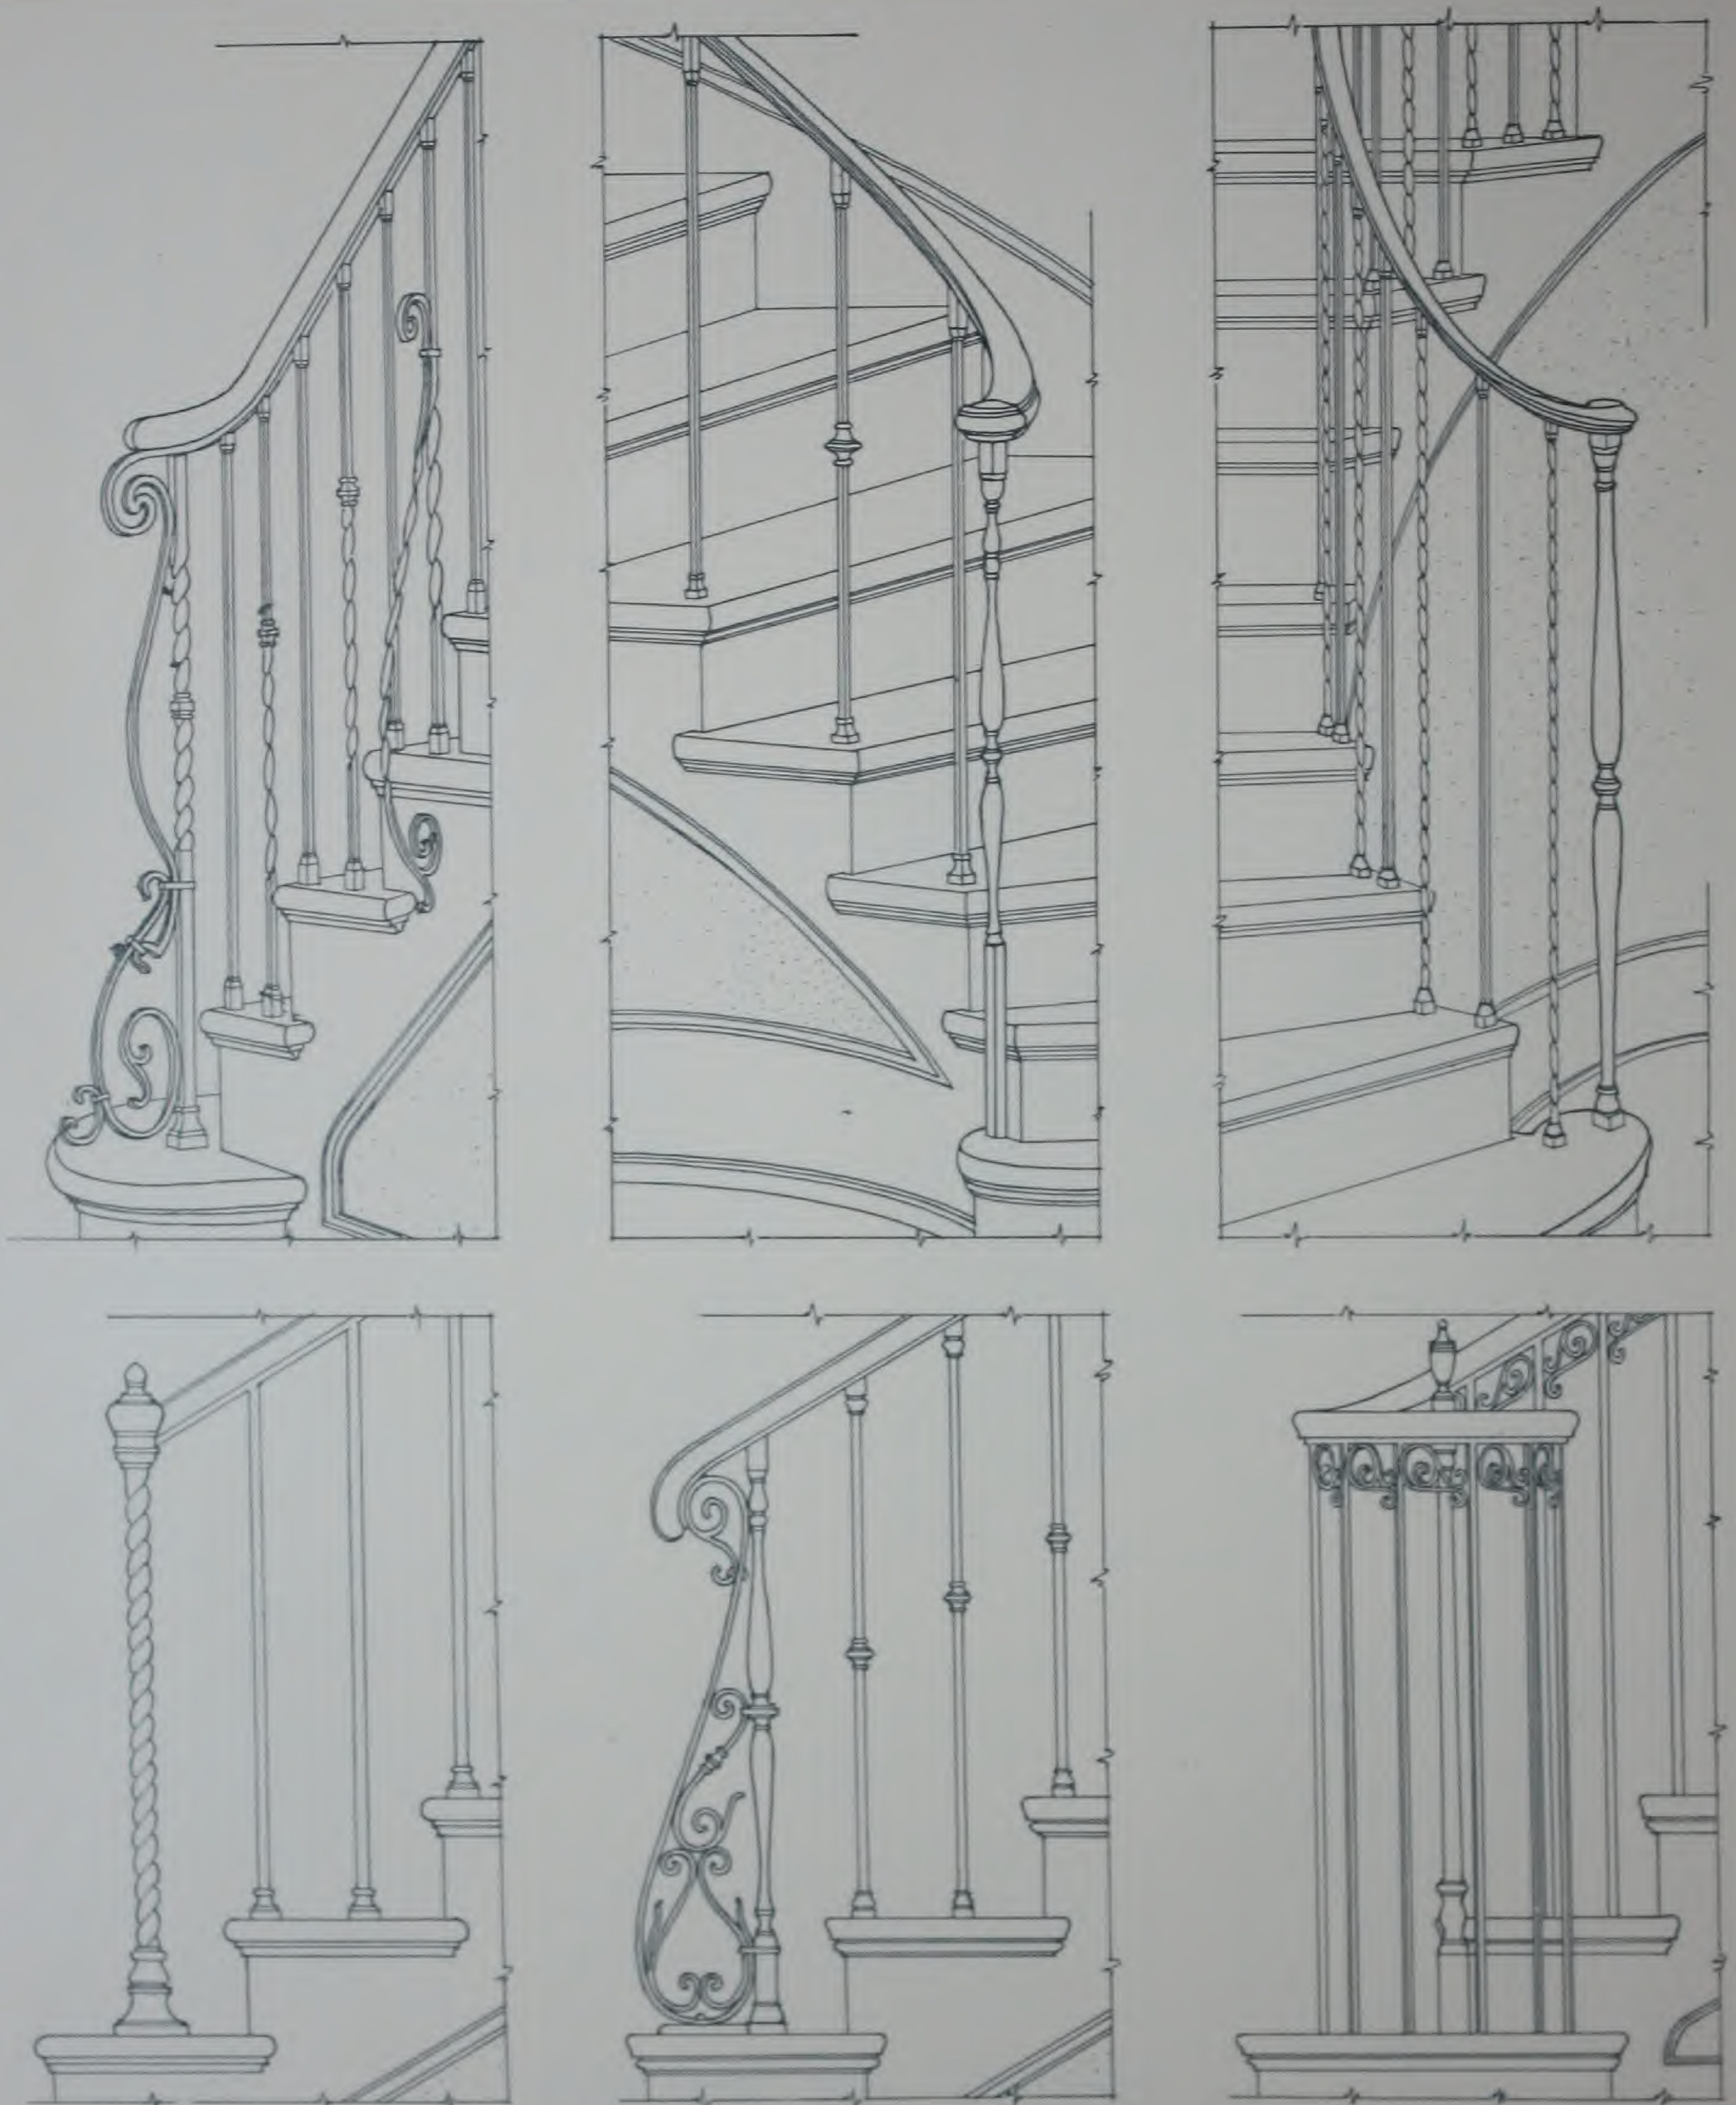


A FEW BALUSTRADES FOR WOOD STAIRS.

THE BUILDING PRODUCTS CO.

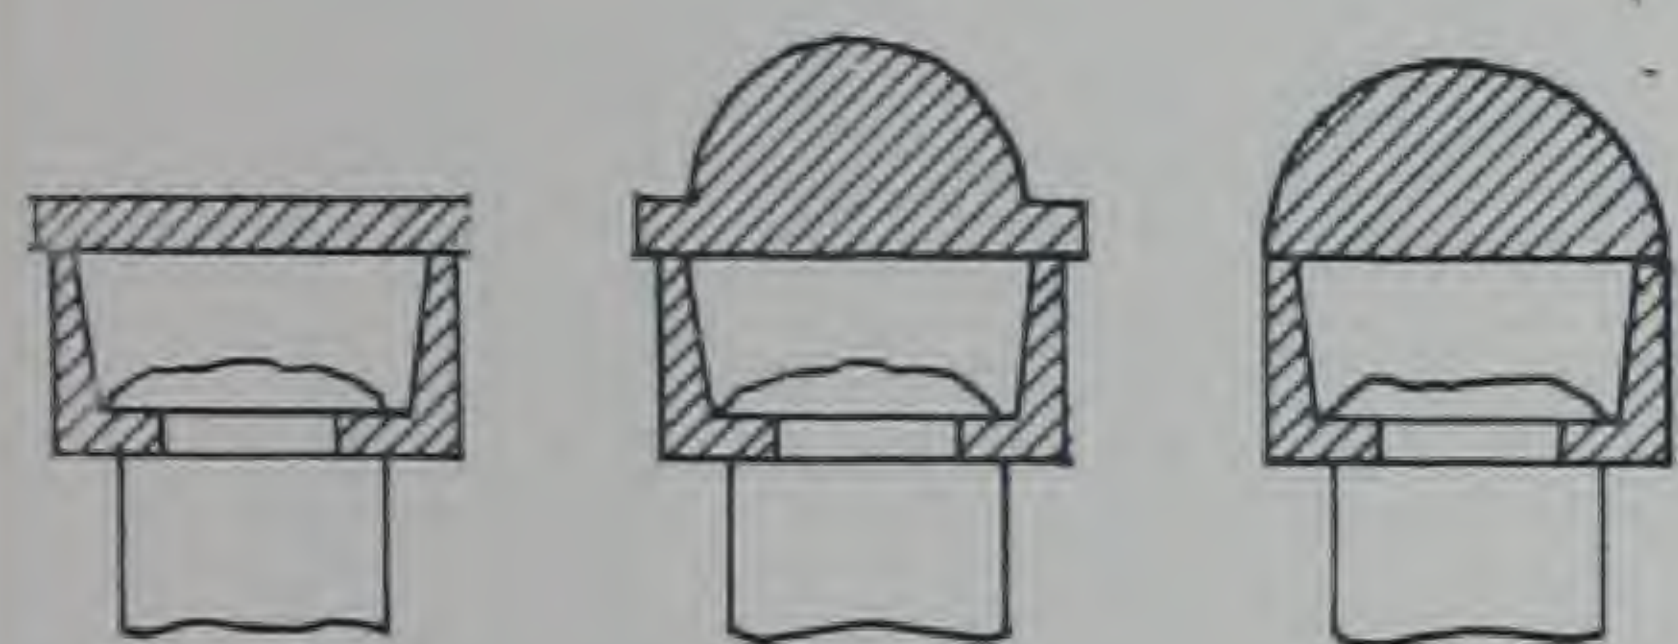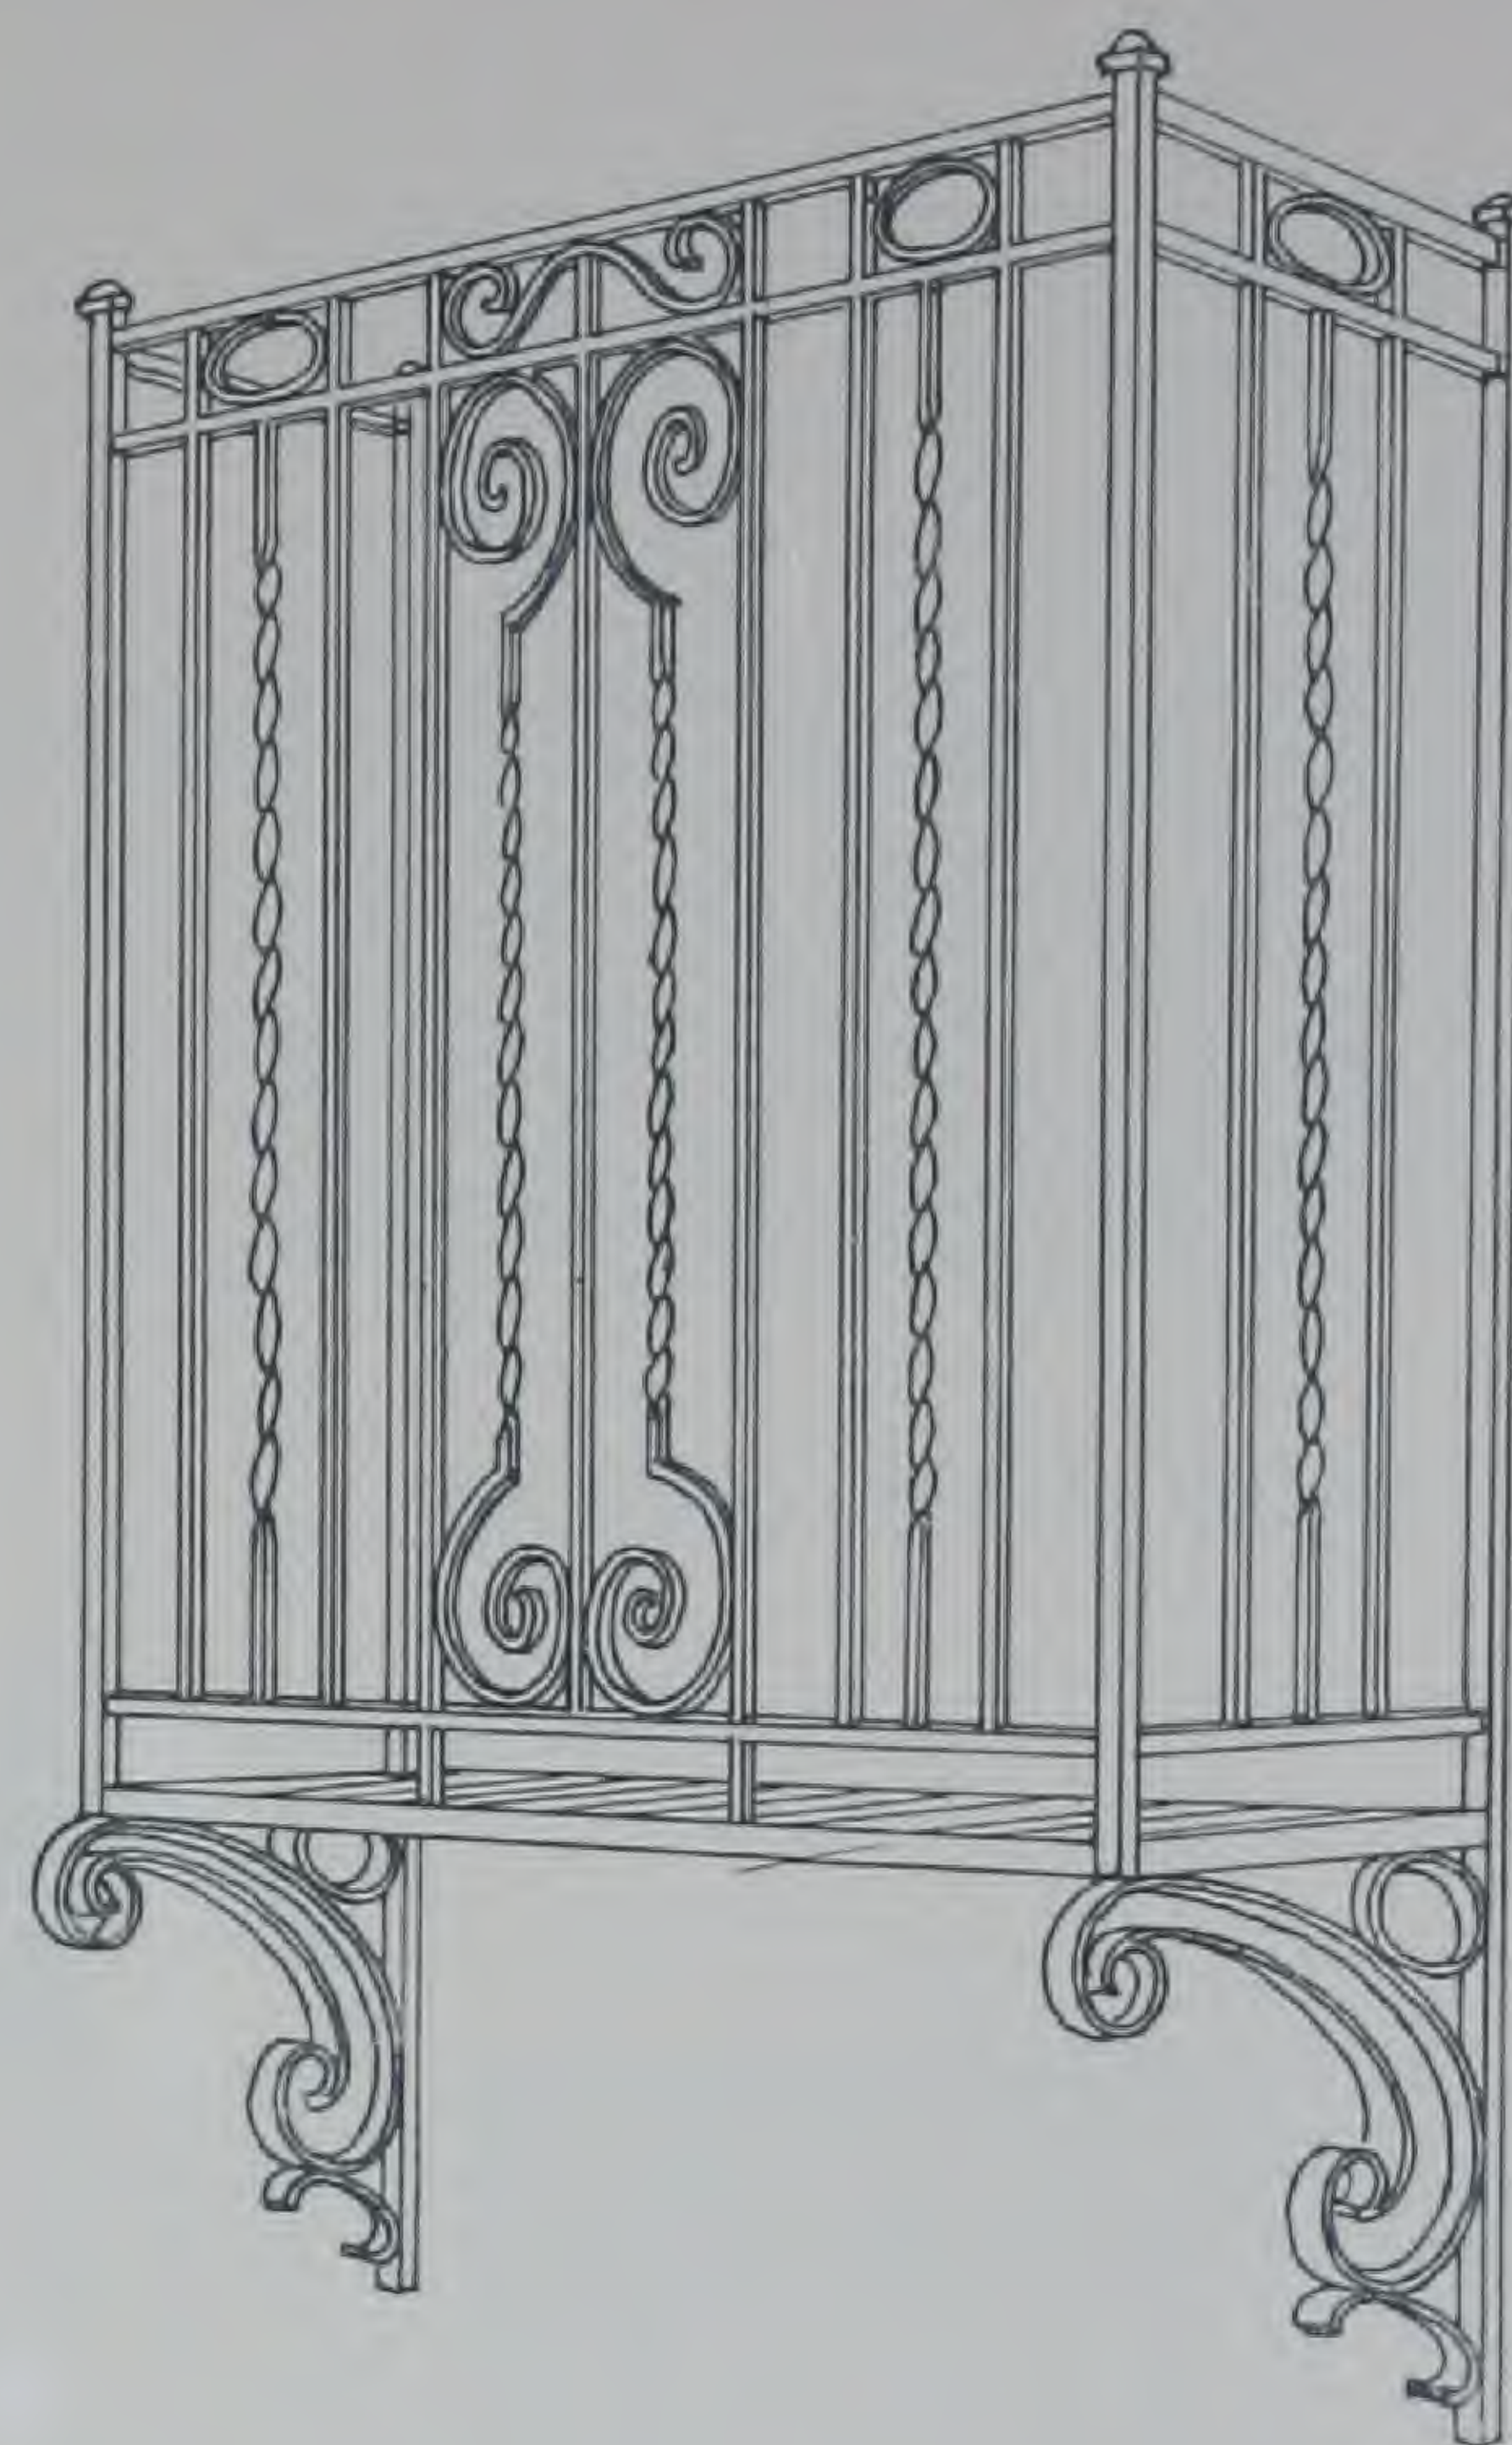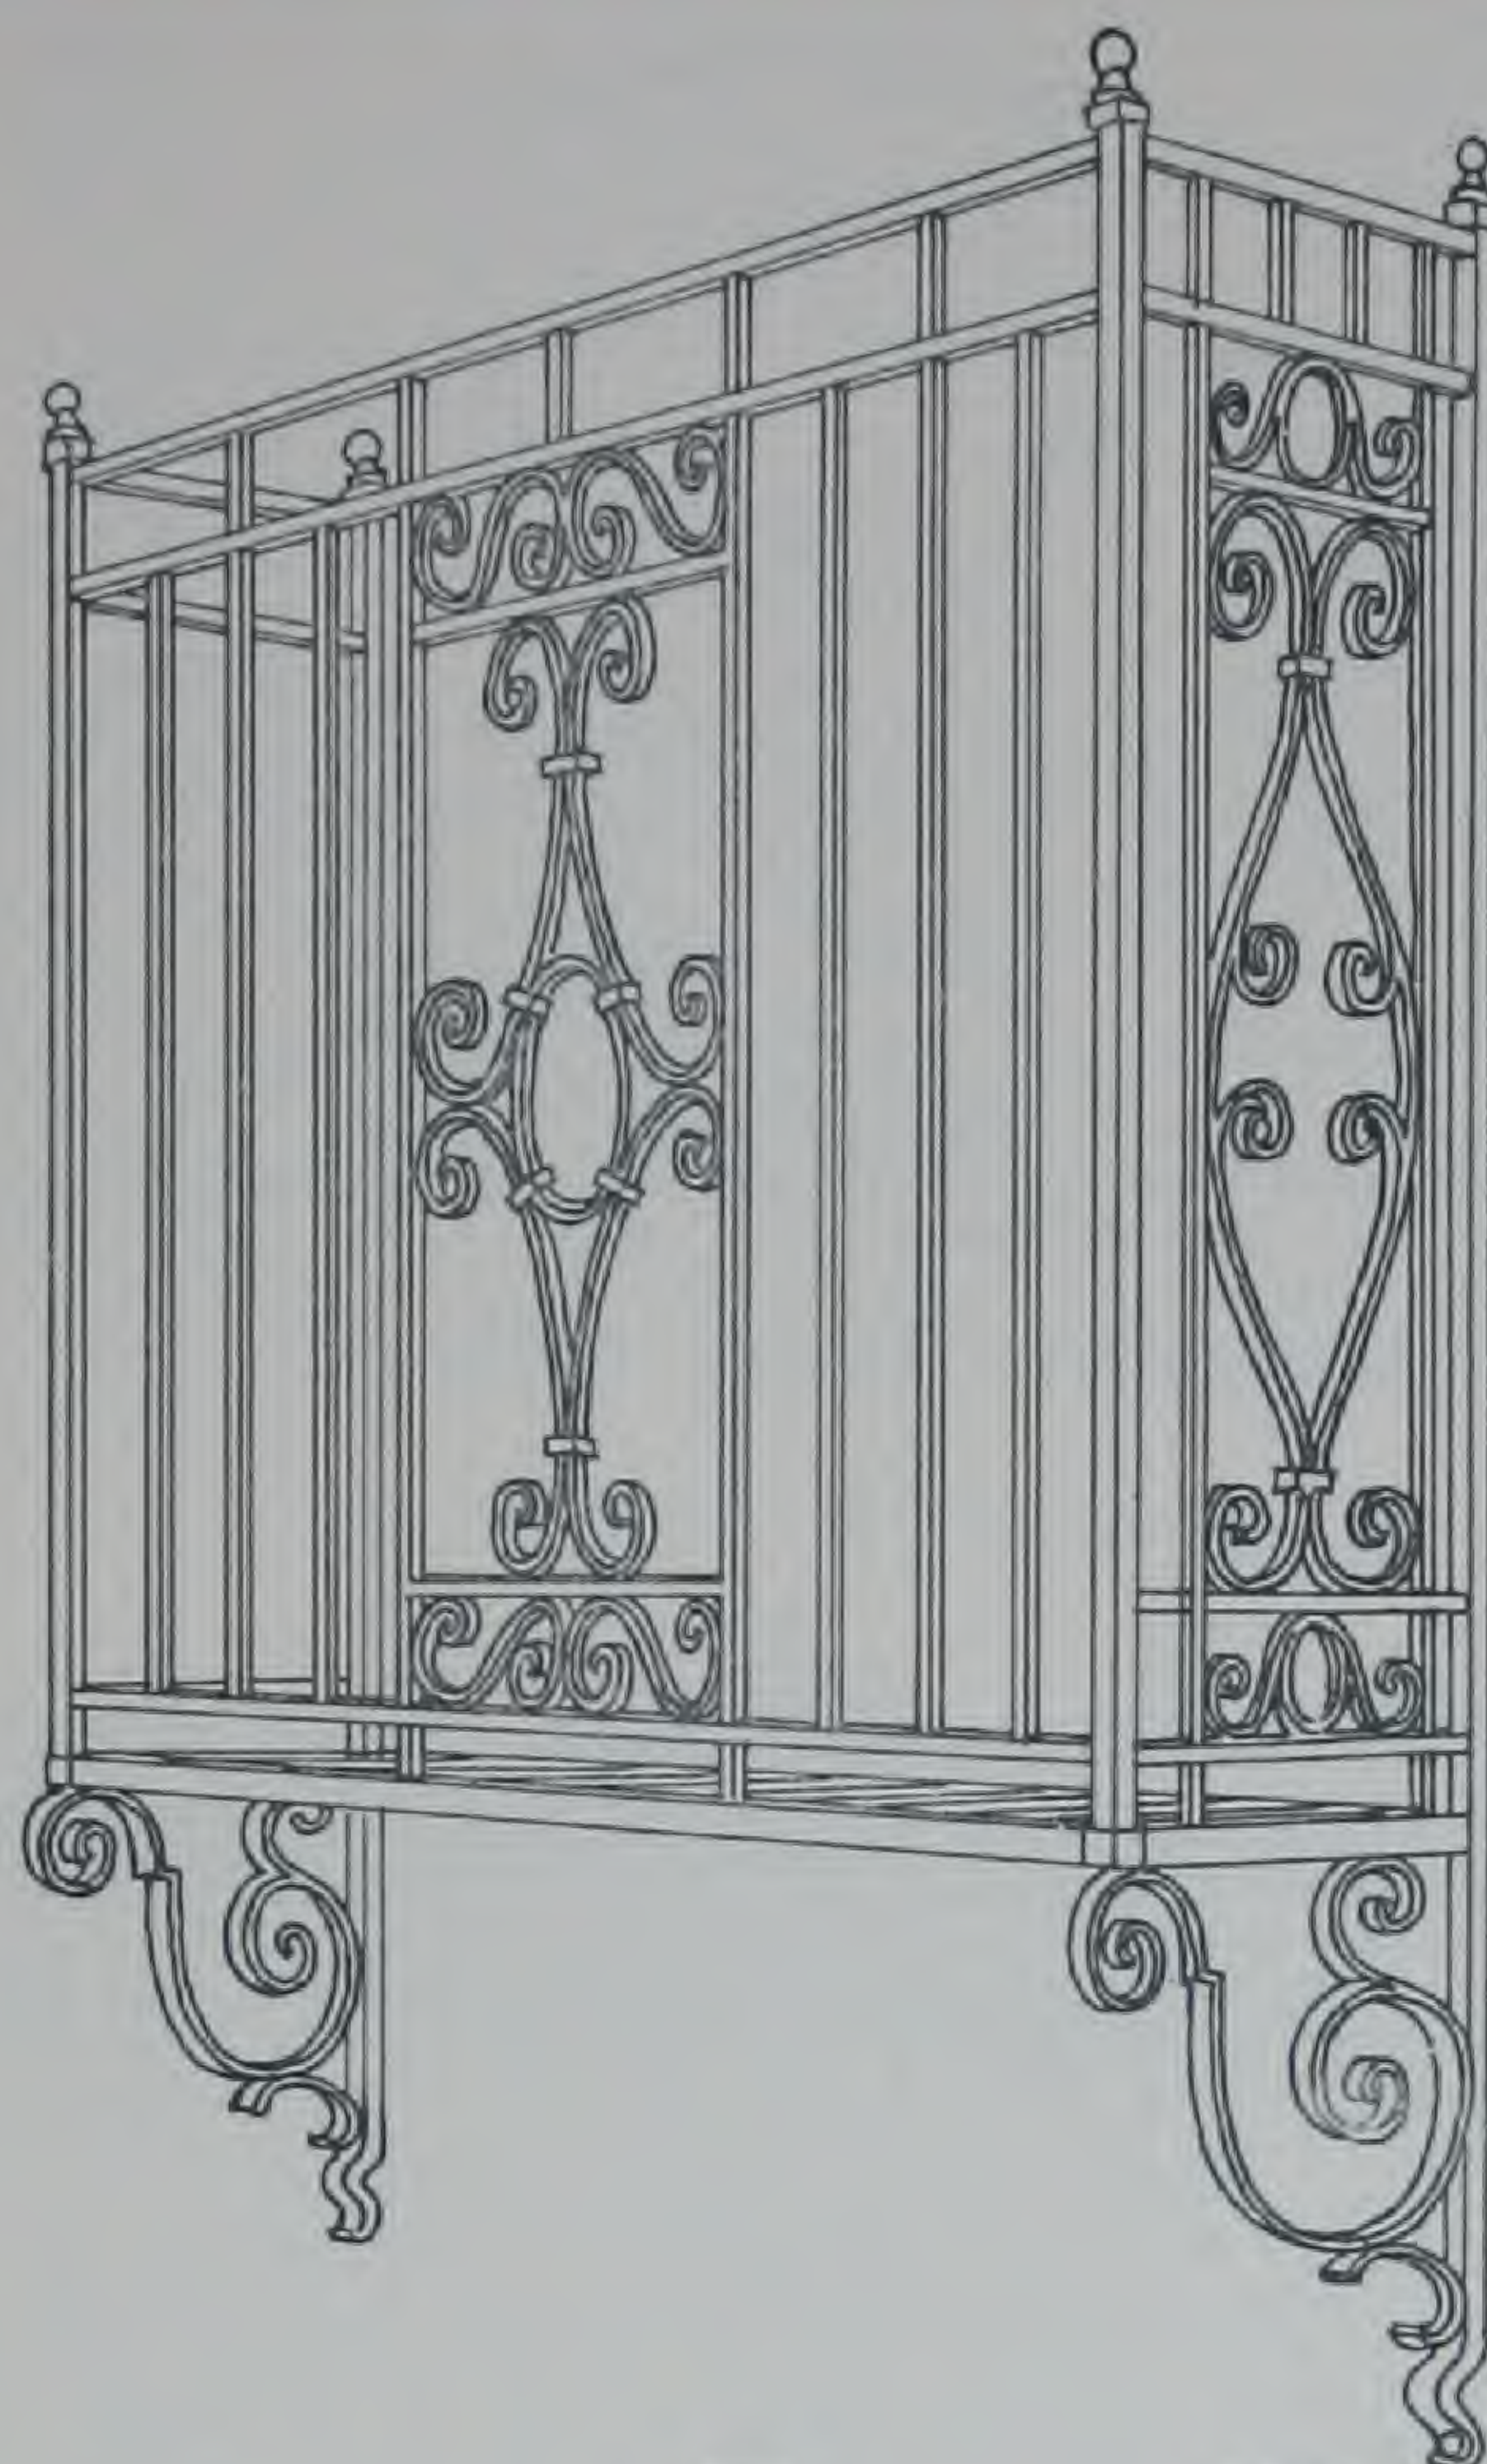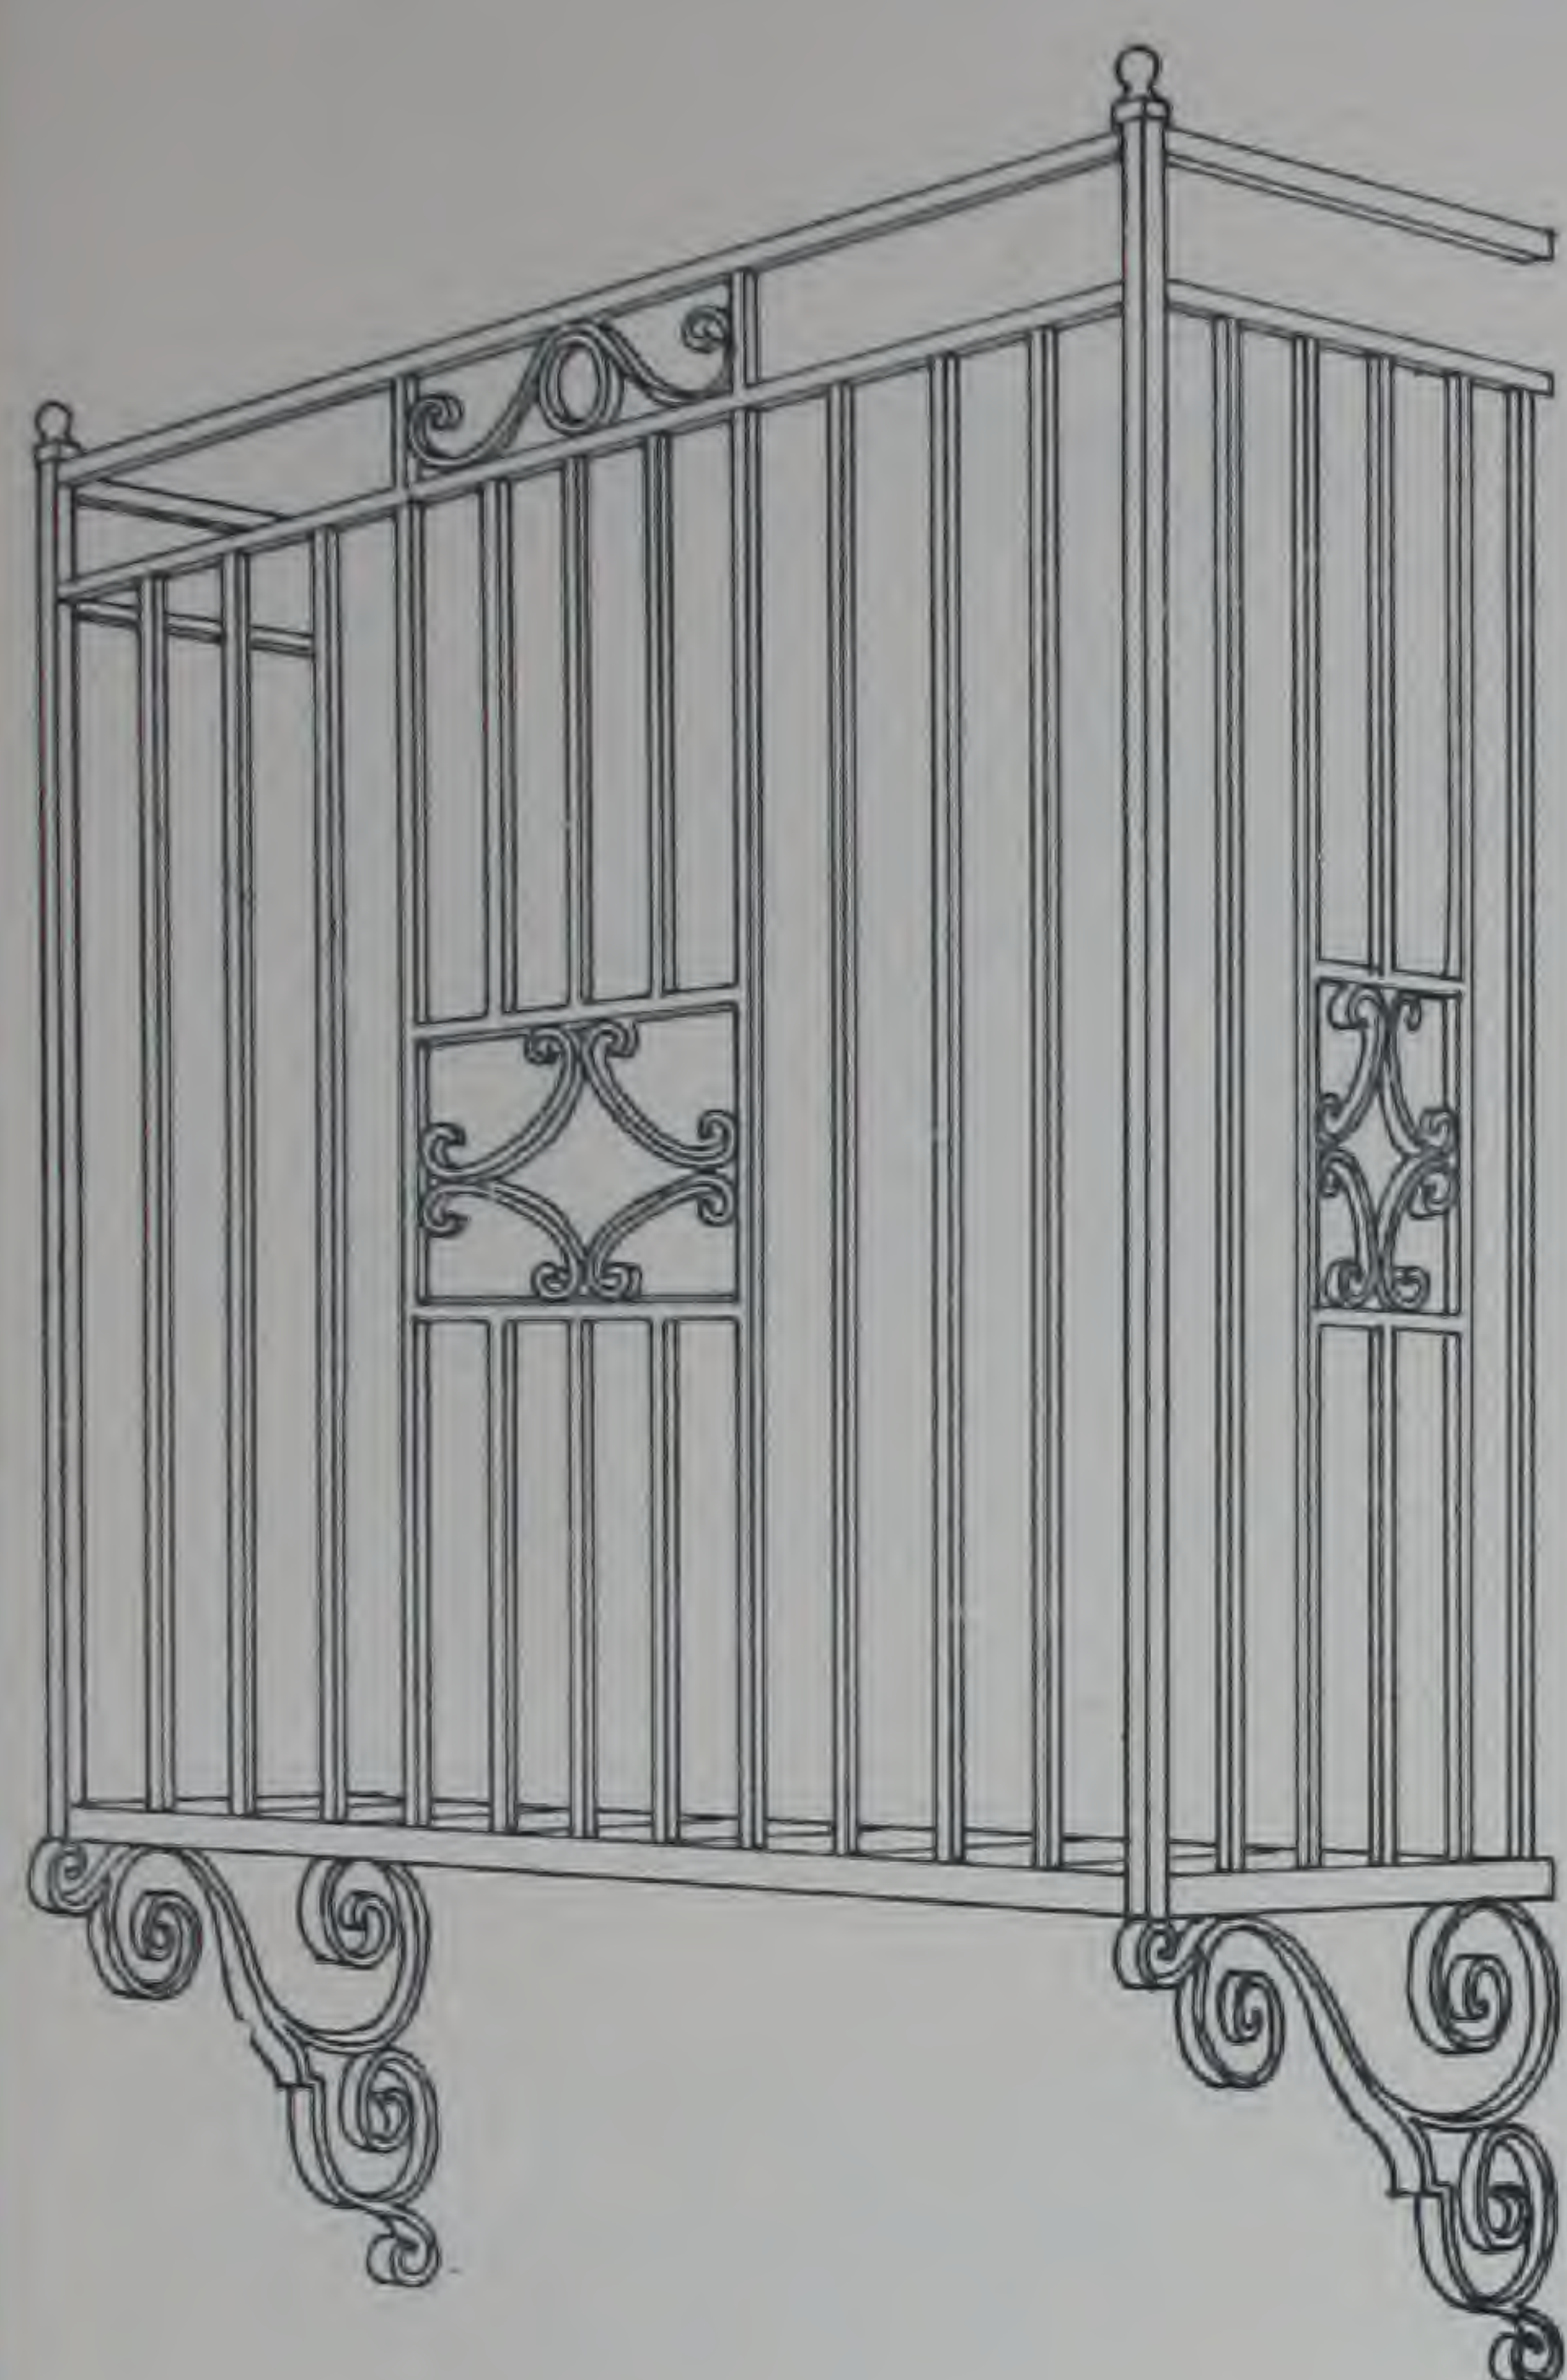



RAILS

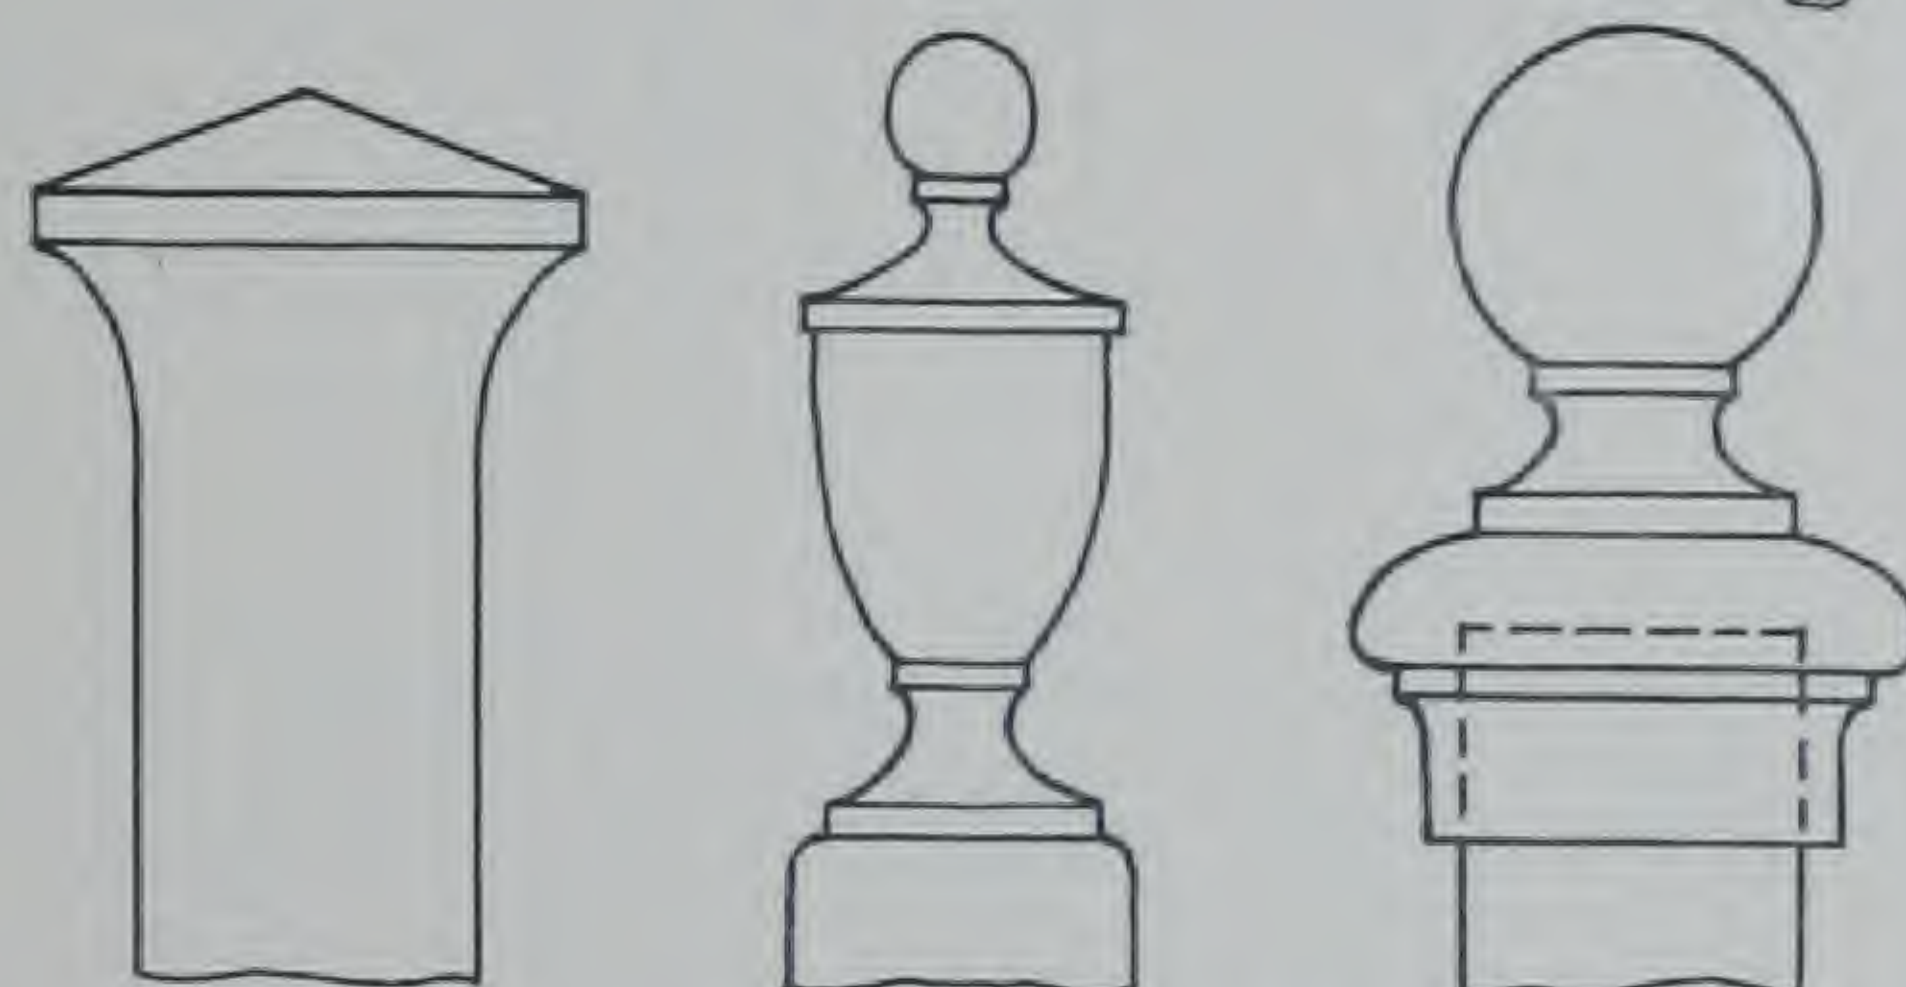

POST CAPS




RAILS

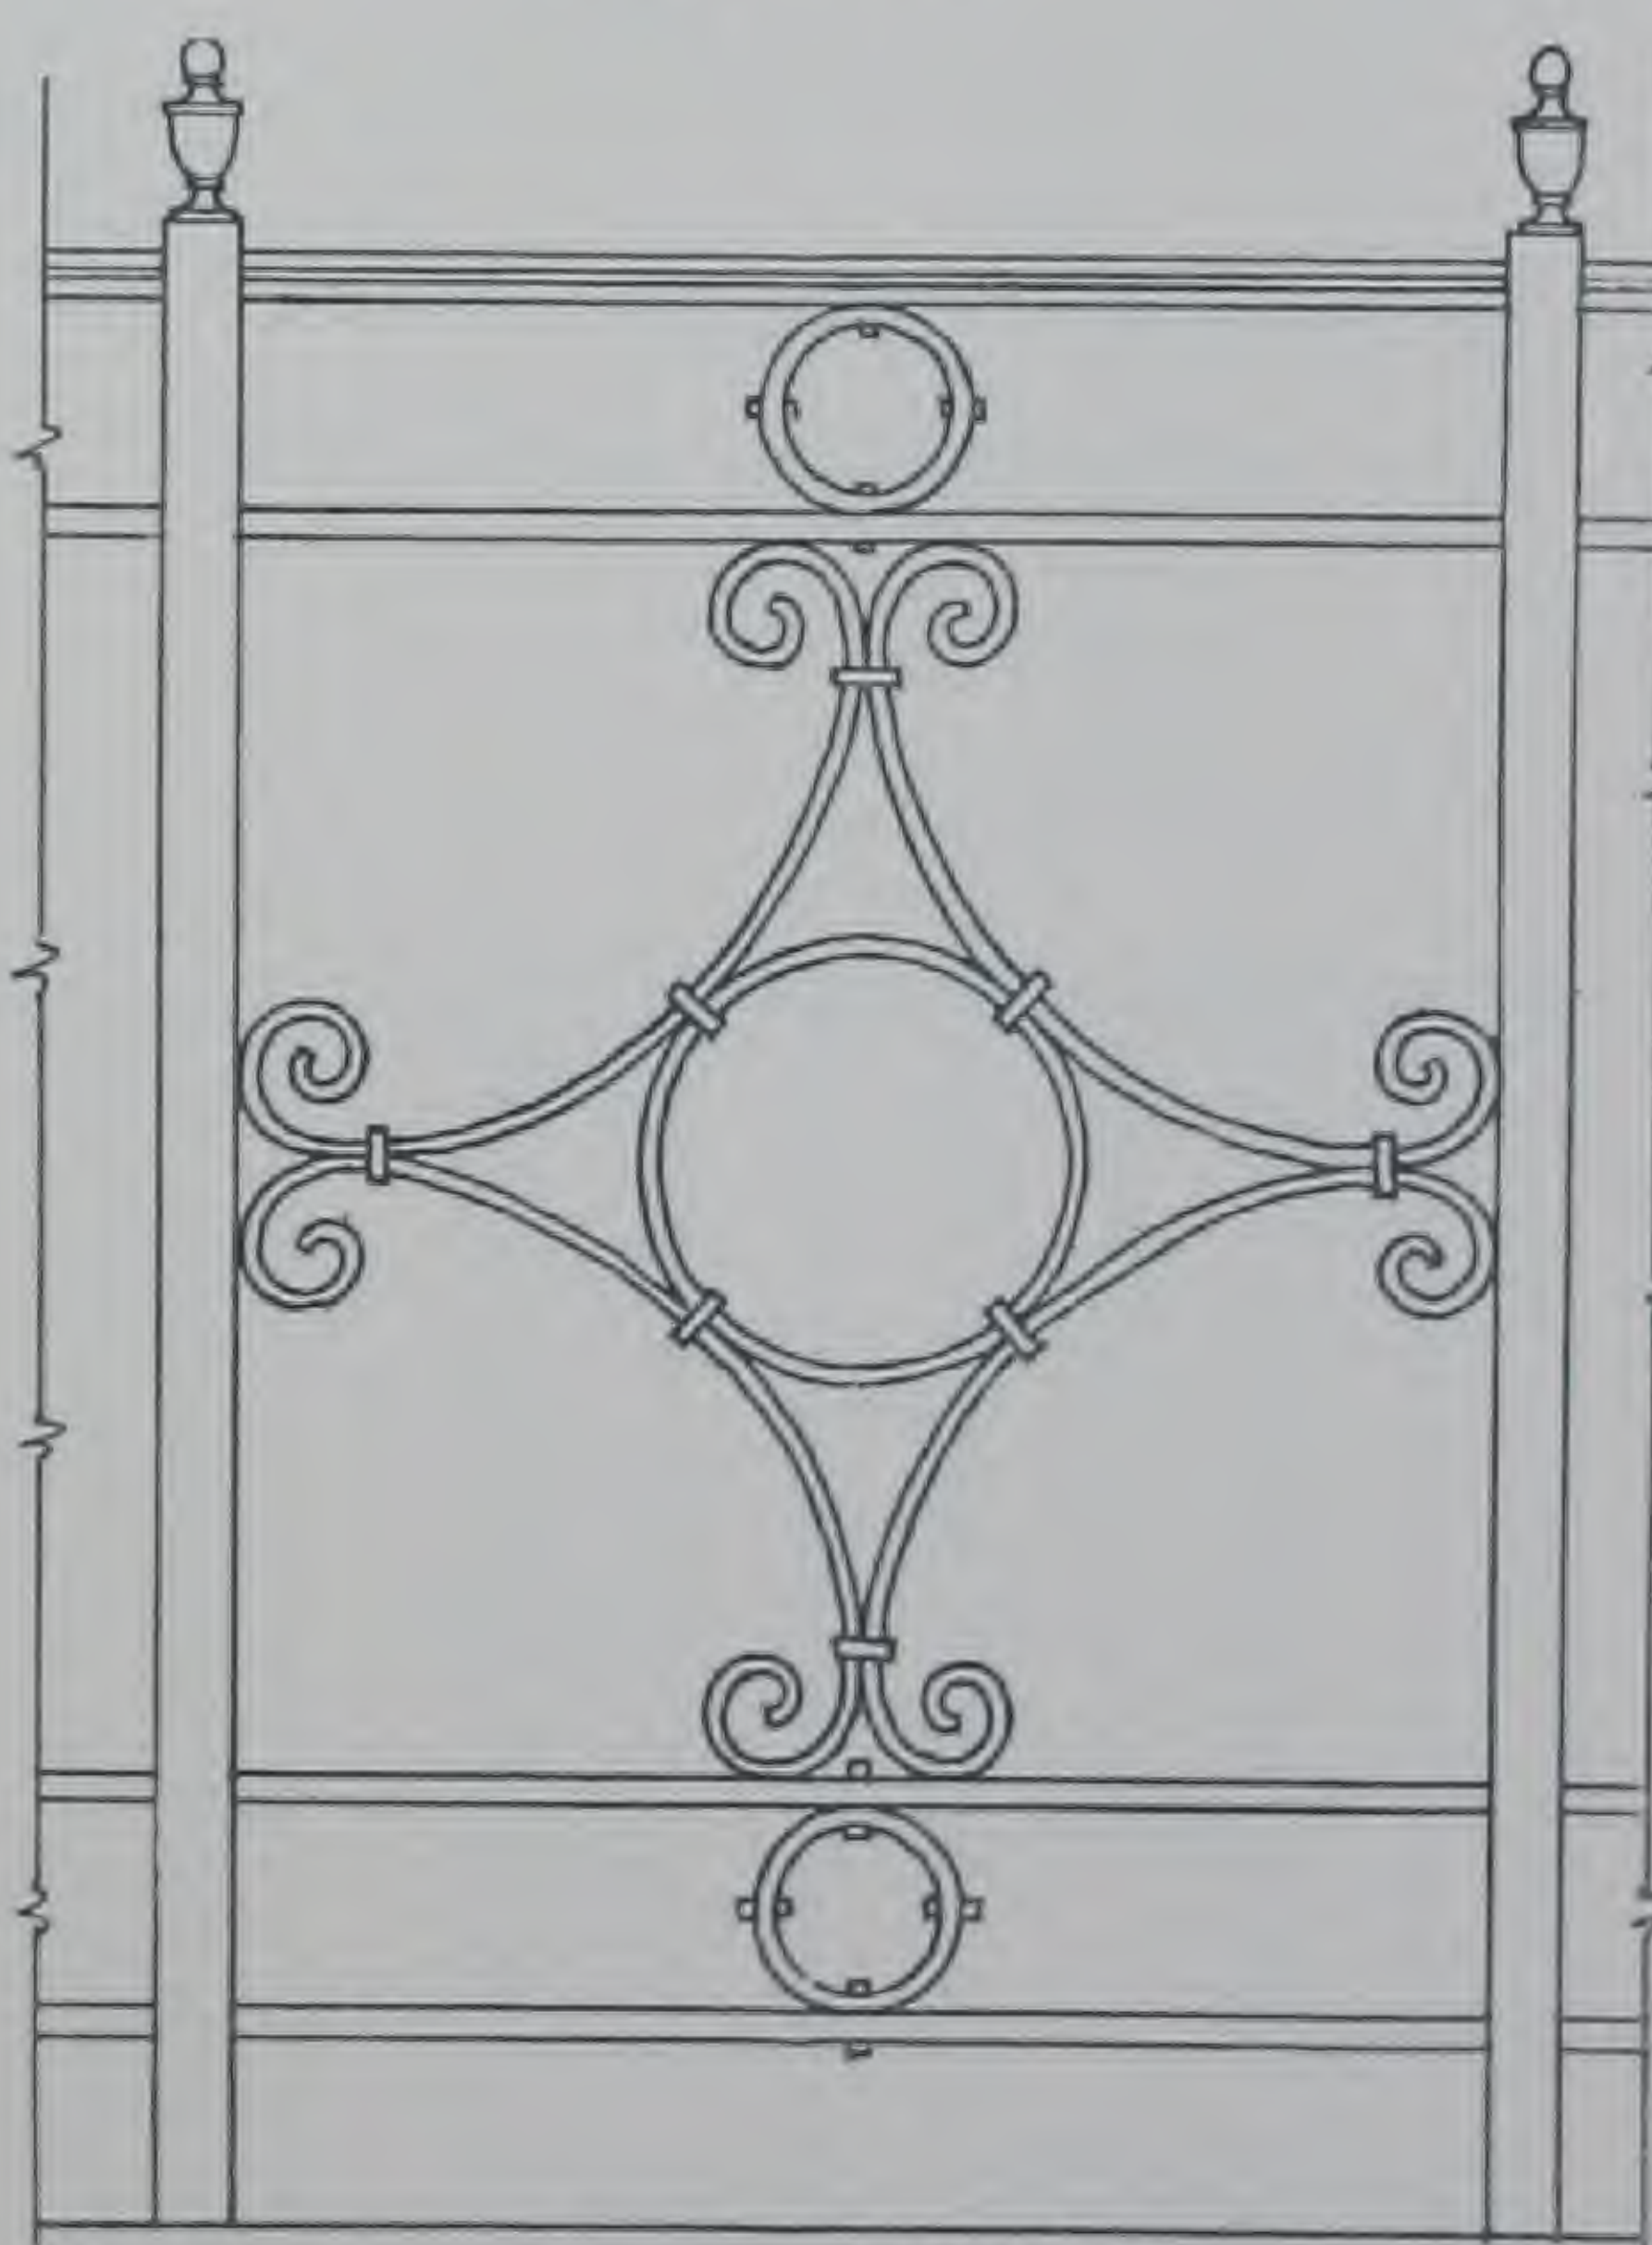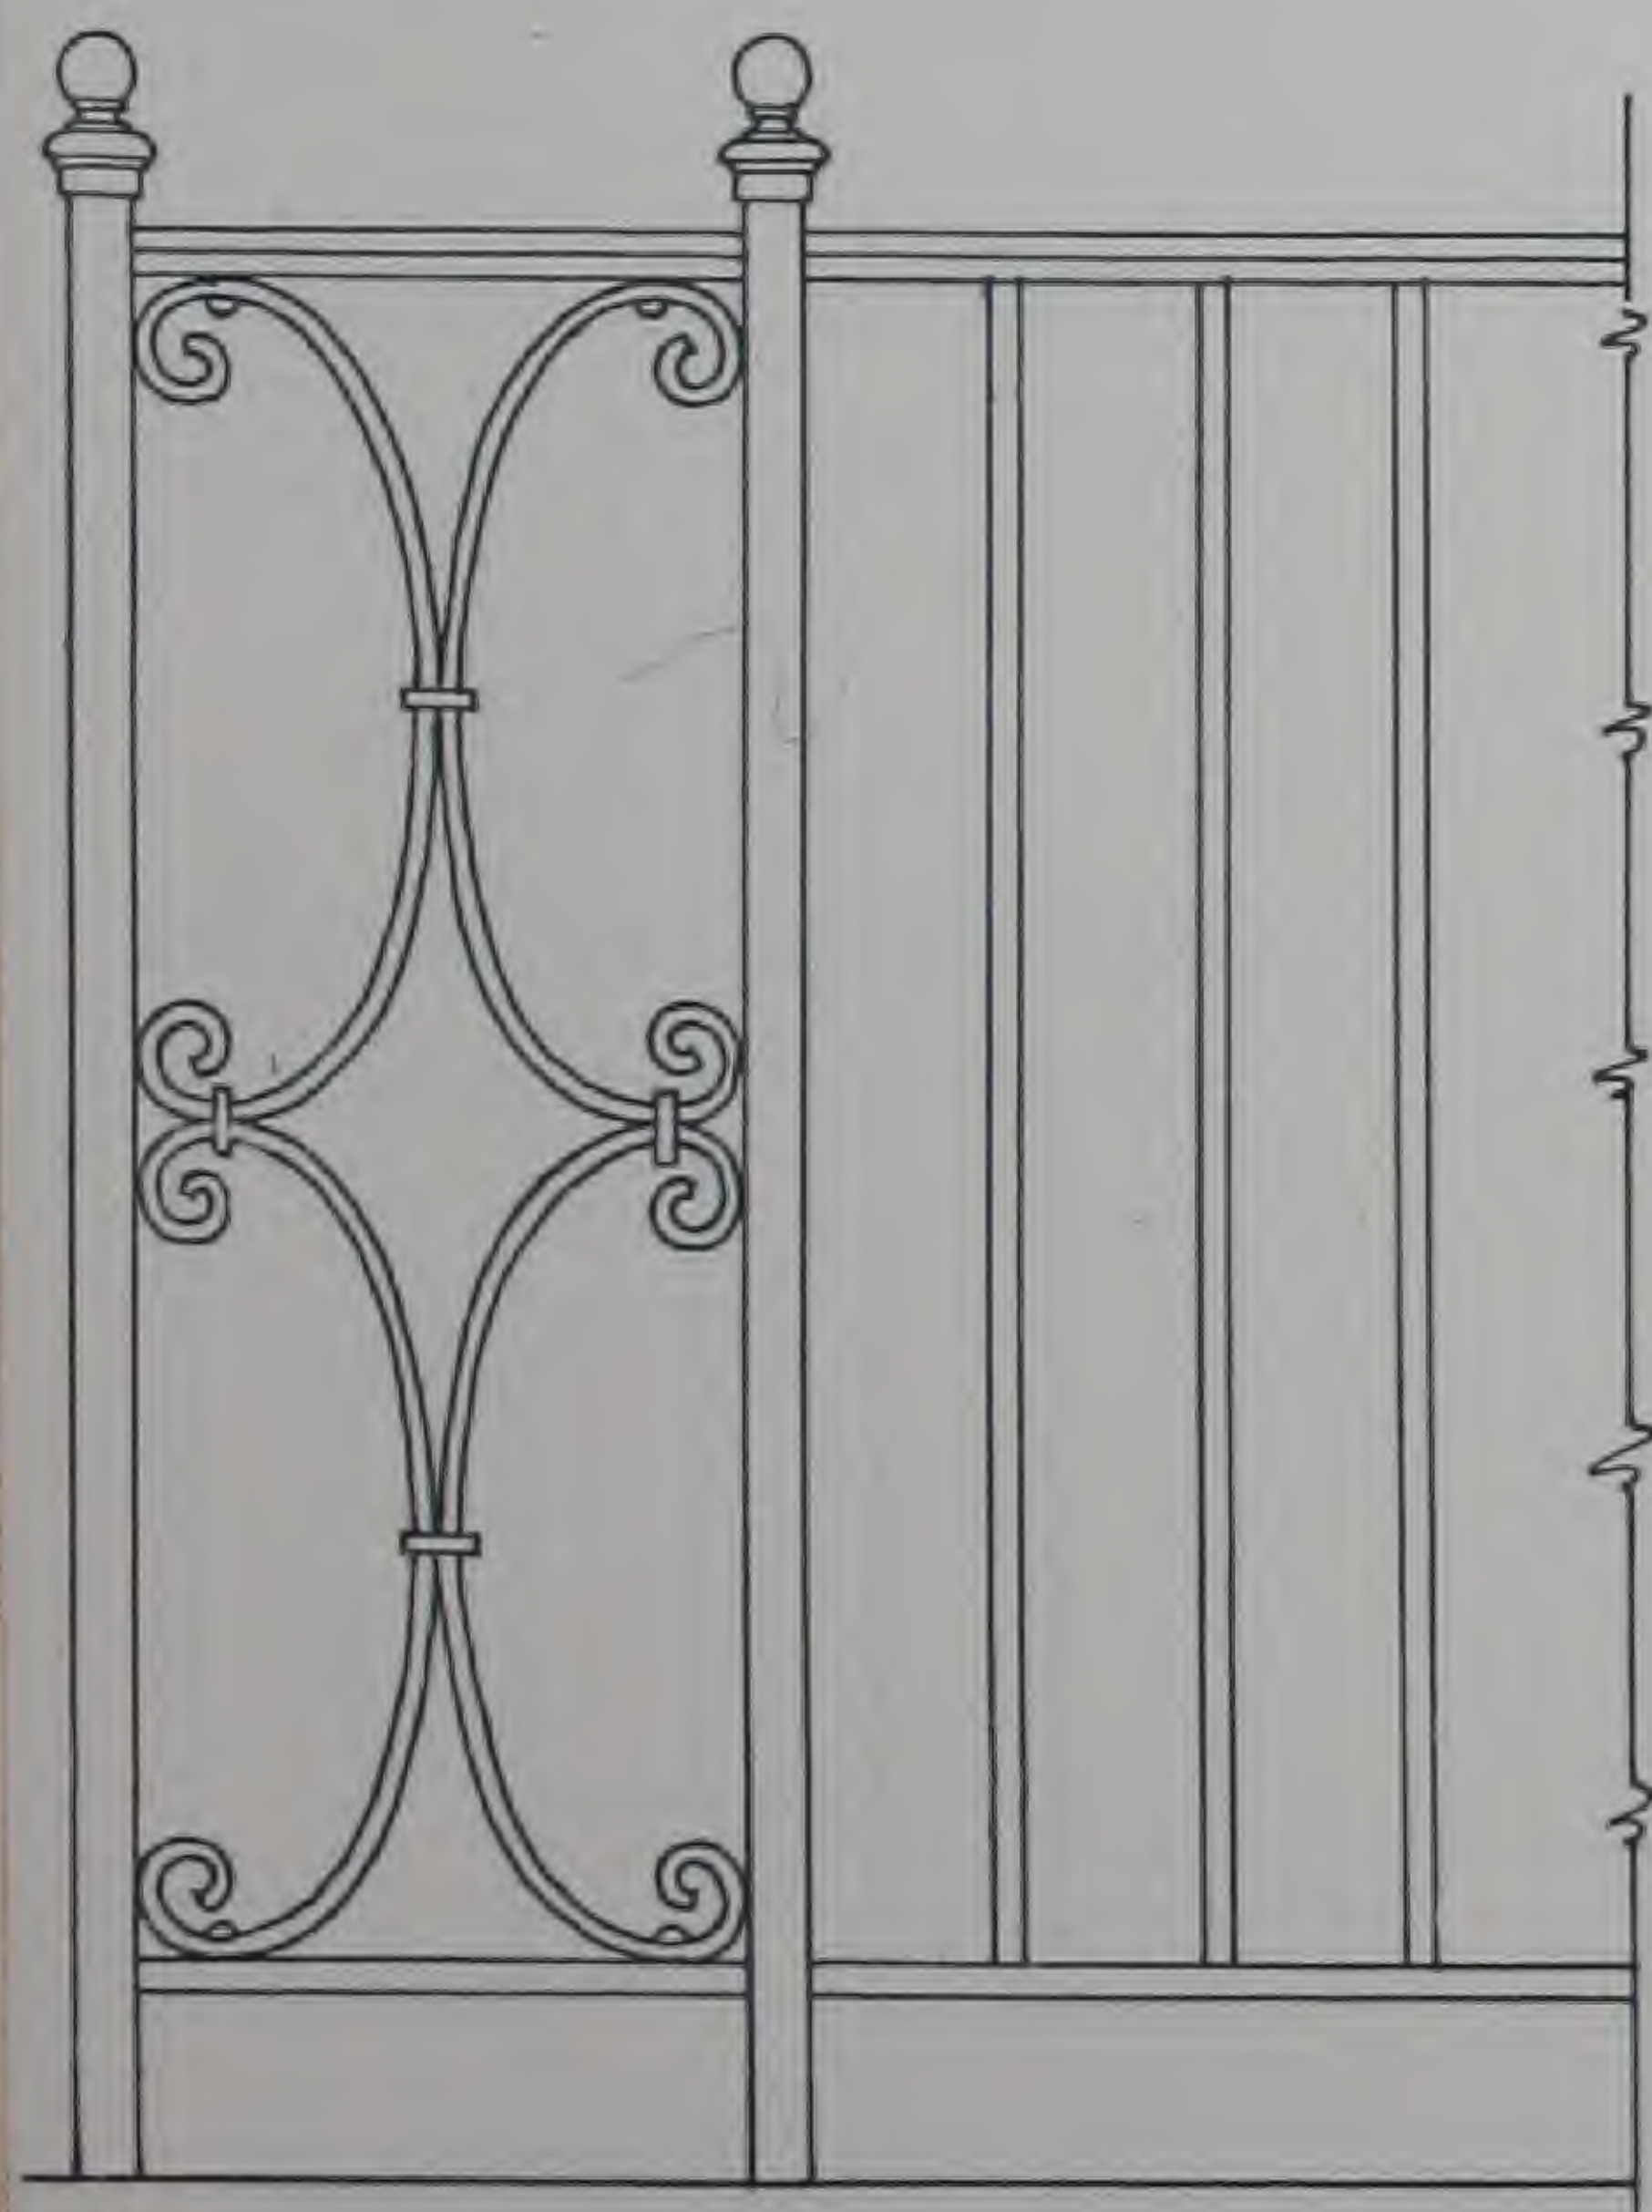

BALCONIES & BALUSTRADES.


ORNAMENTAL IRON WORK

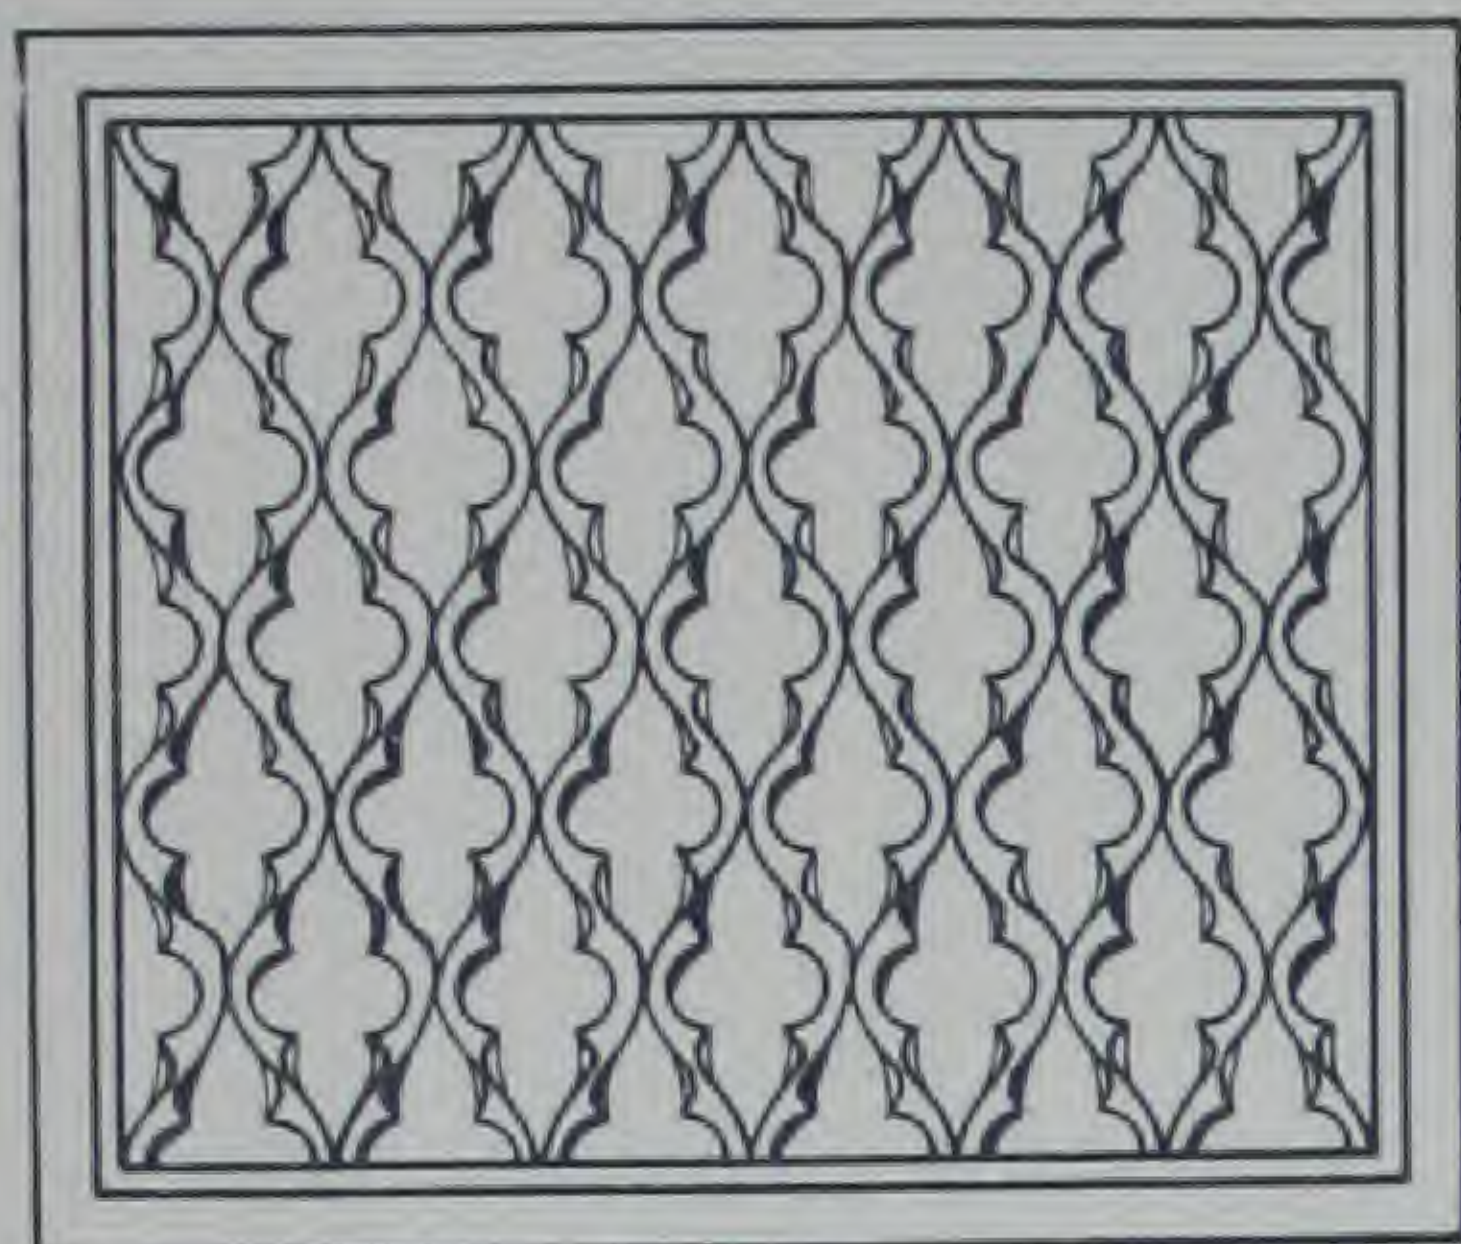


CAST IRON GRILLE



WROUGHT IRON GRILLE

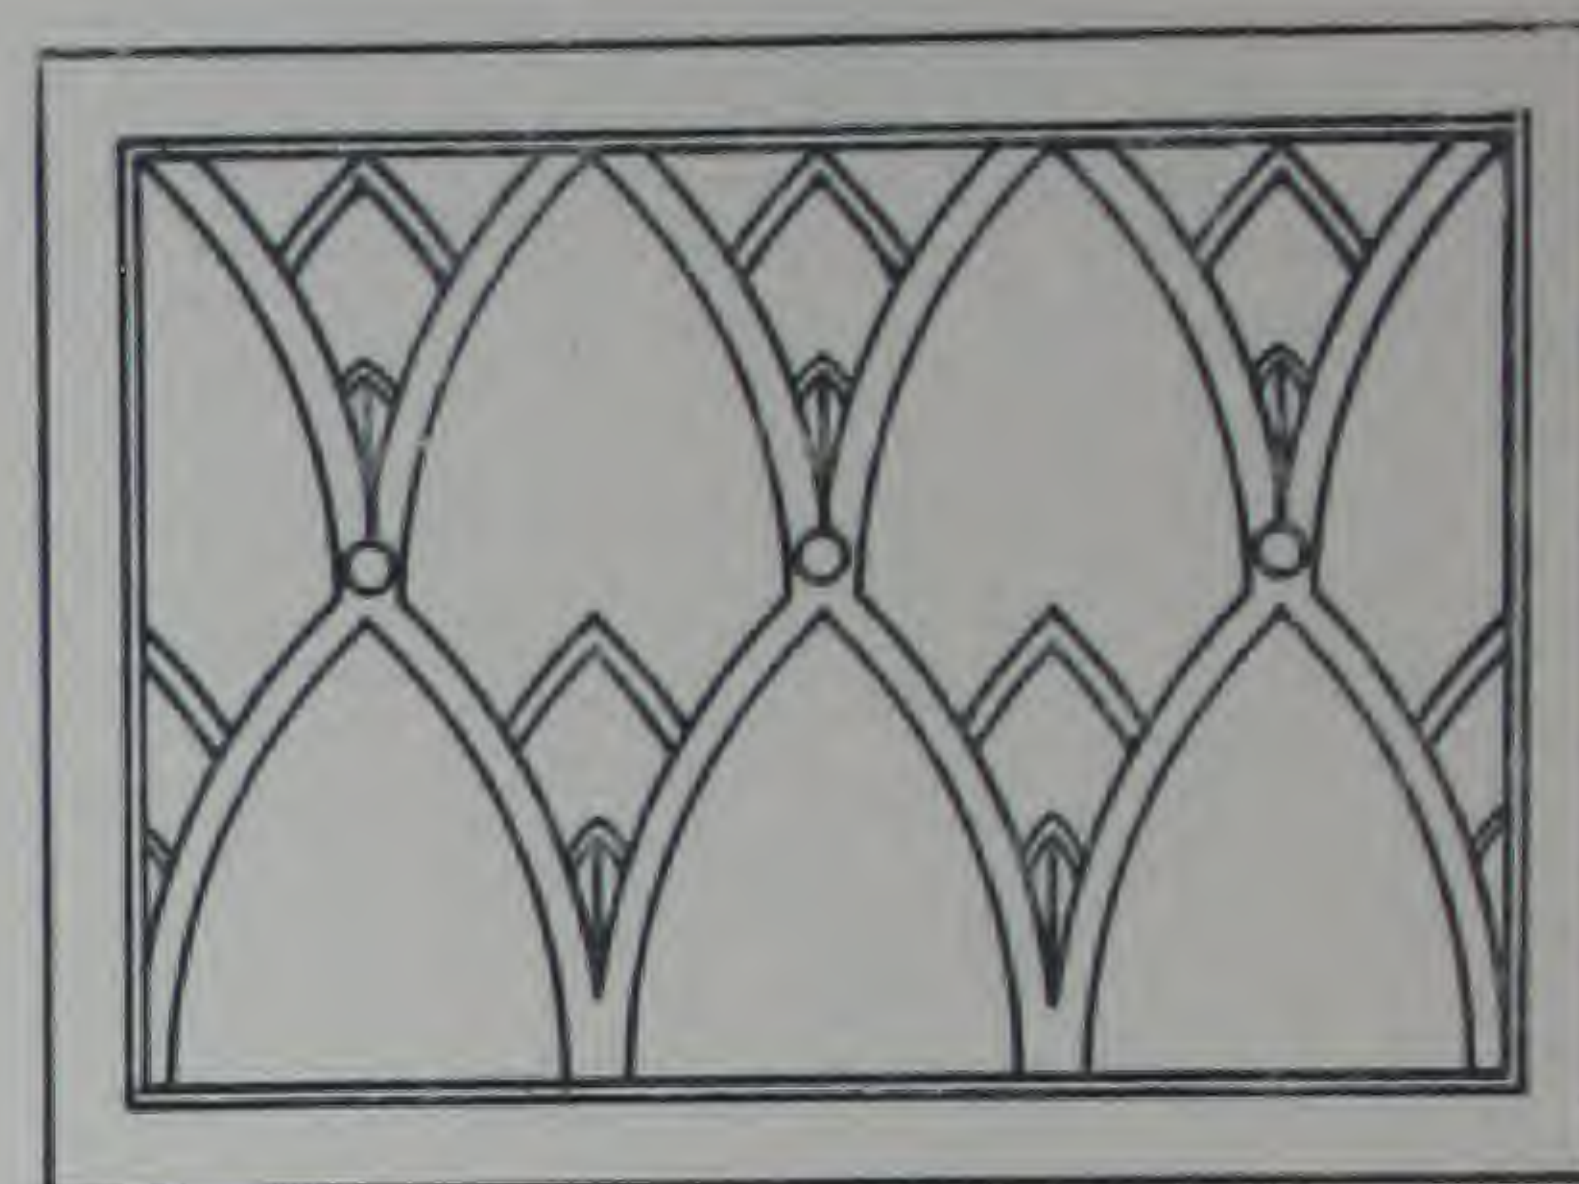


CAST IRON GRILLE

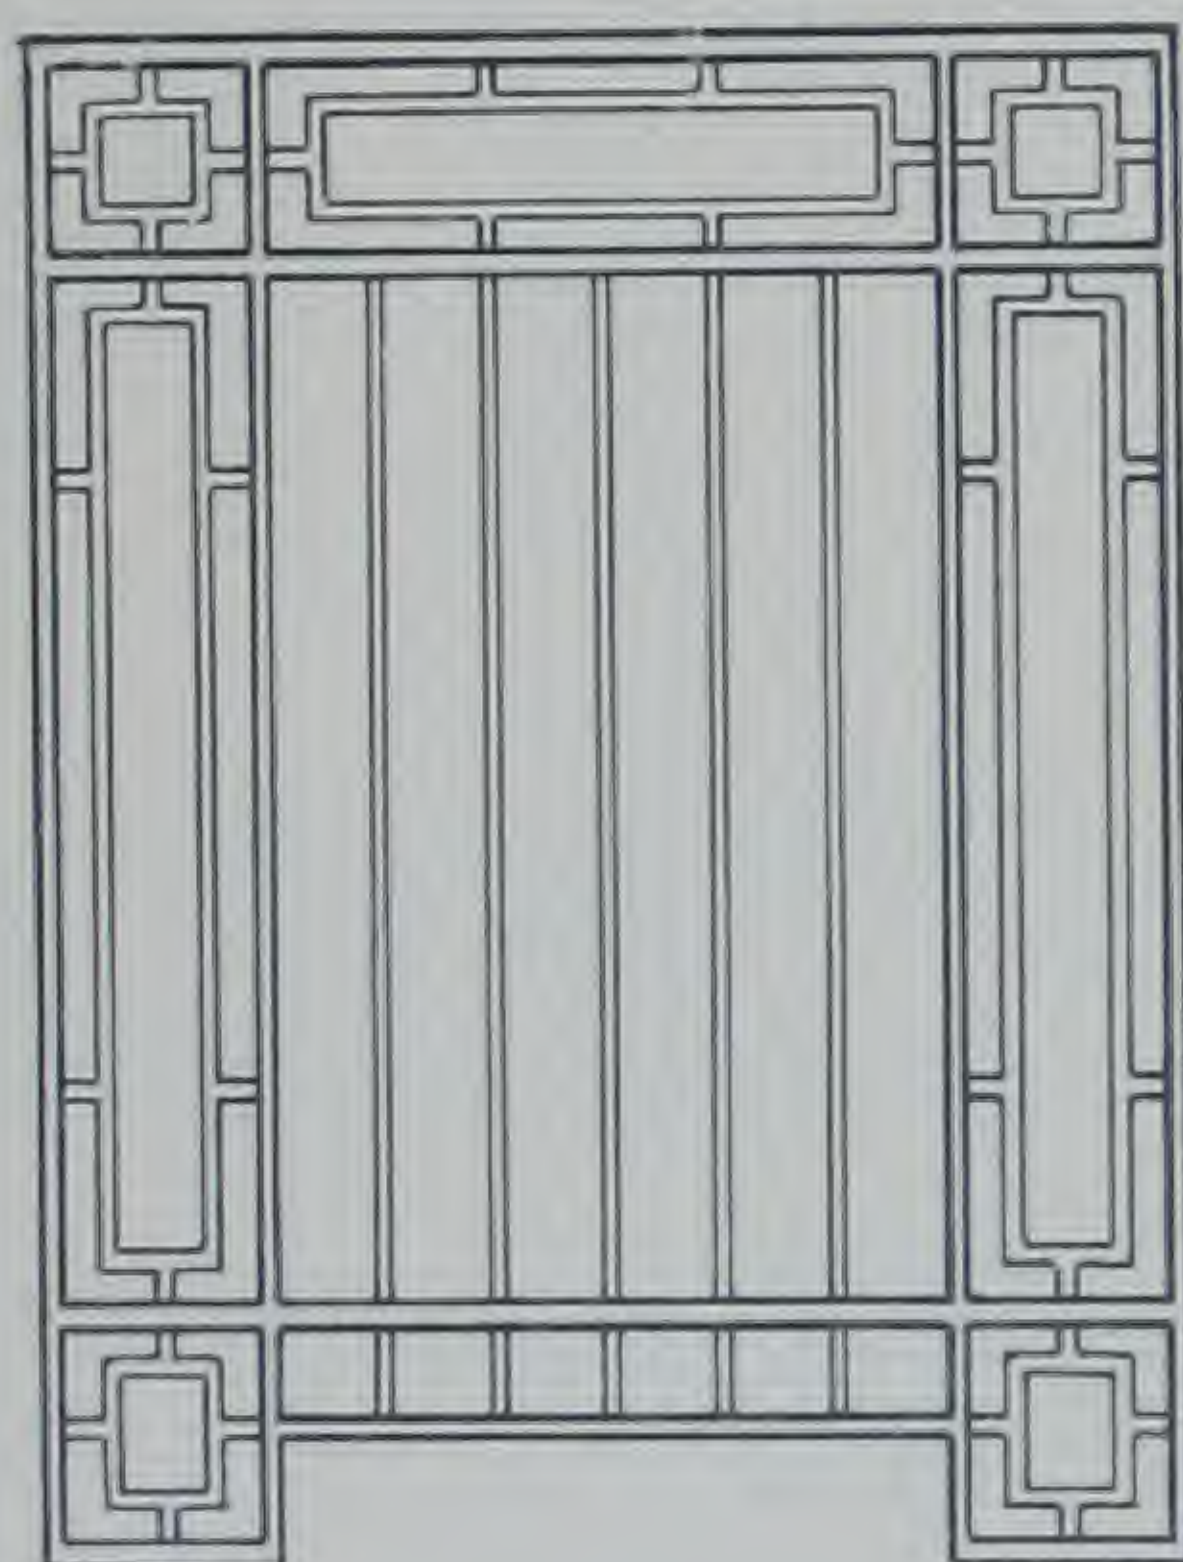


CASHIERS GRILLE

Iron, Brass or Bronze

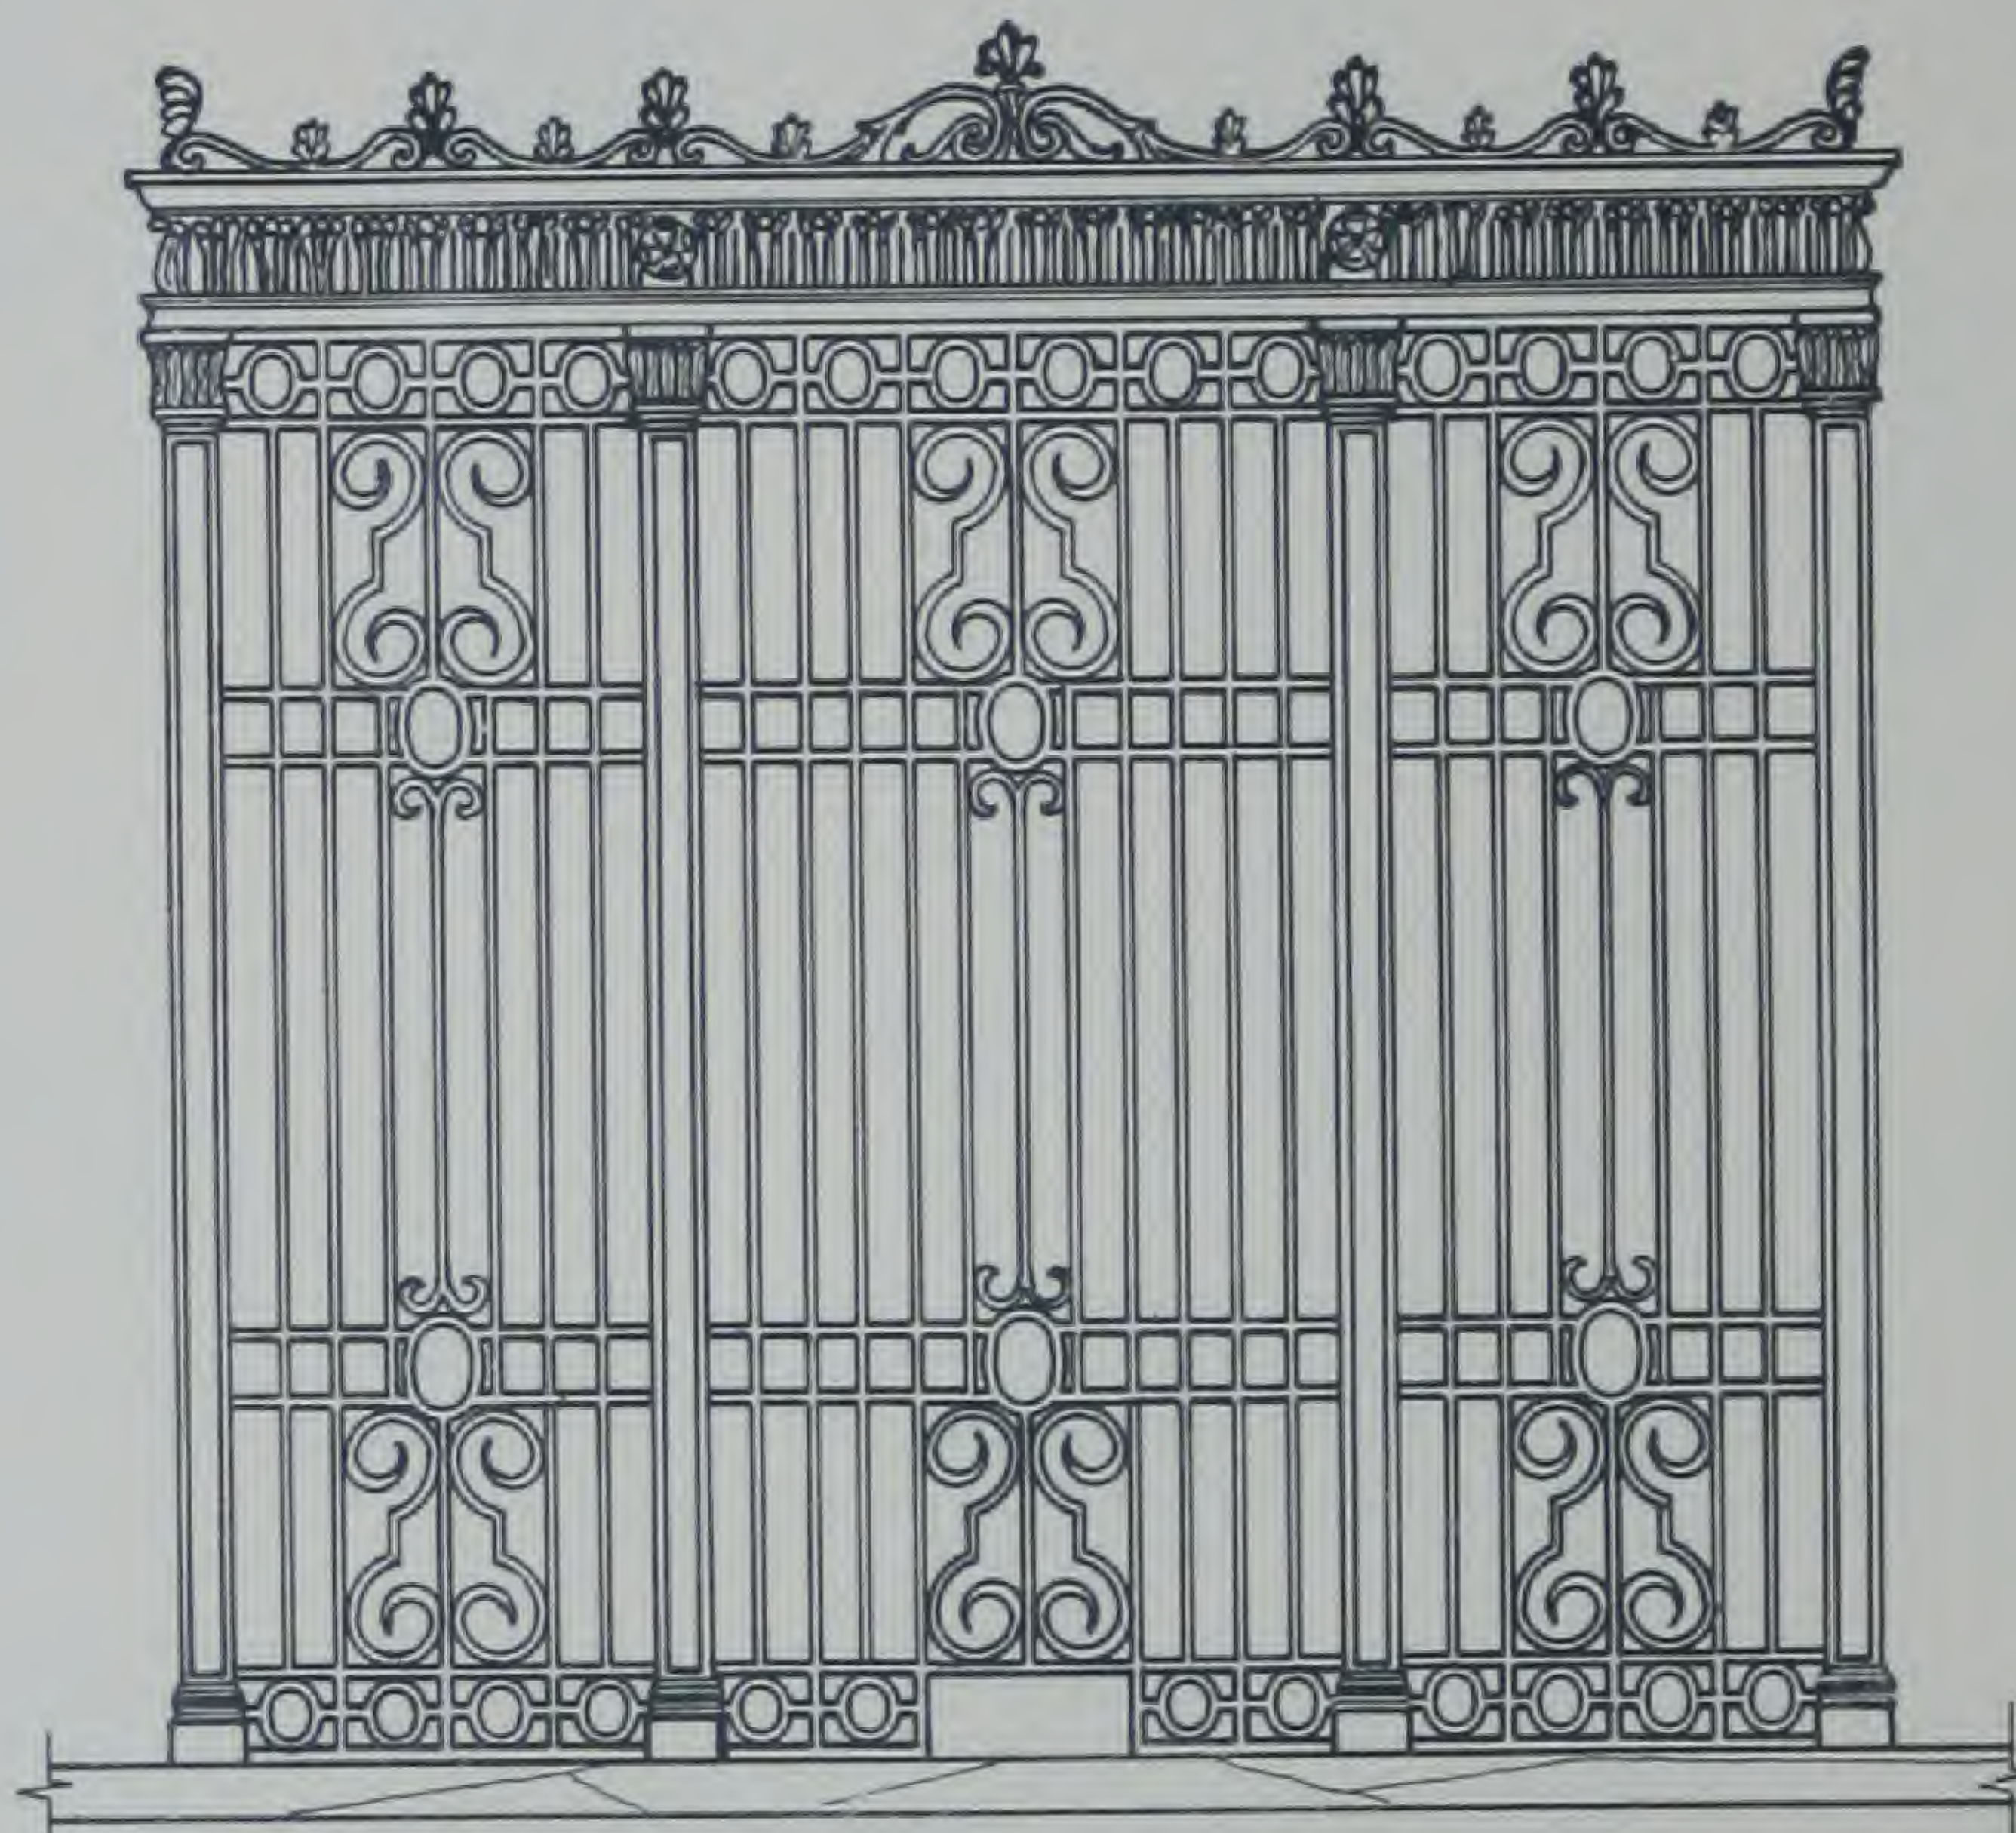


CAST IRON CASHIERS CAGE

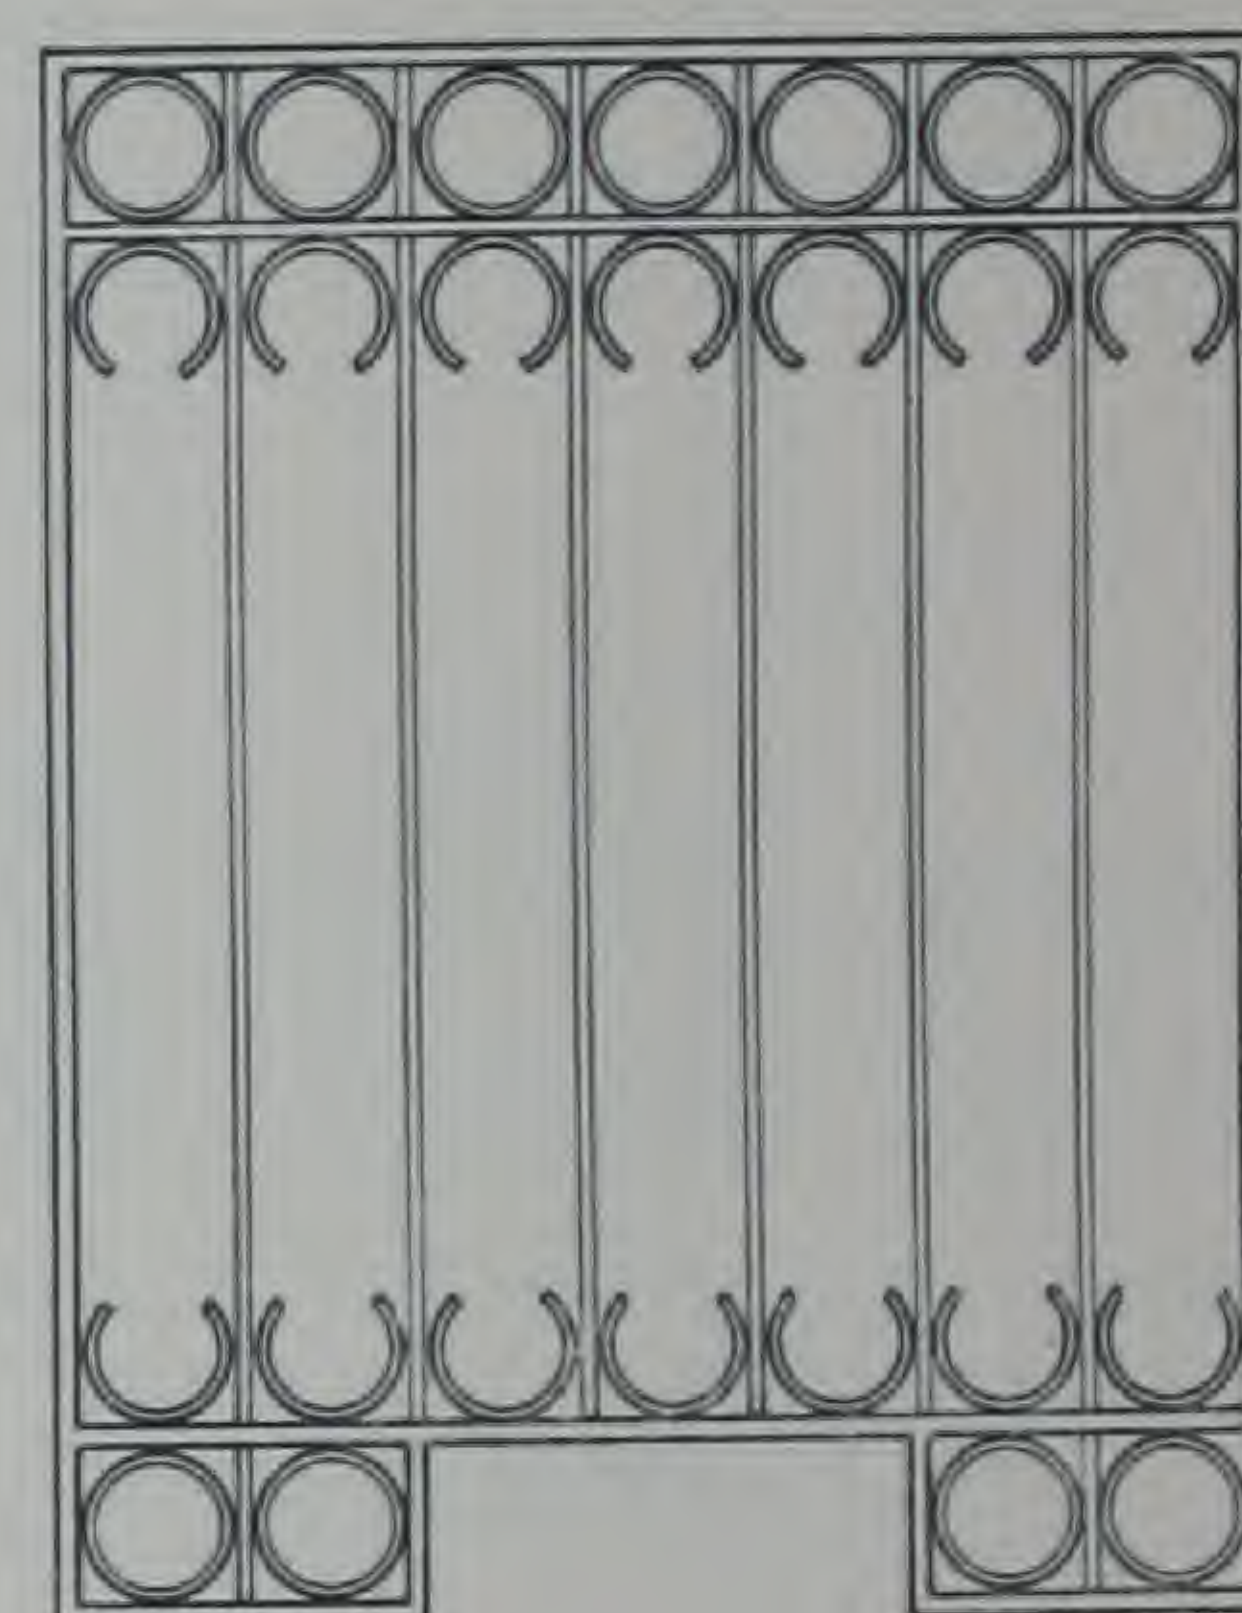


CASHIERS GRILLE

Iron, Brass or Bronze.

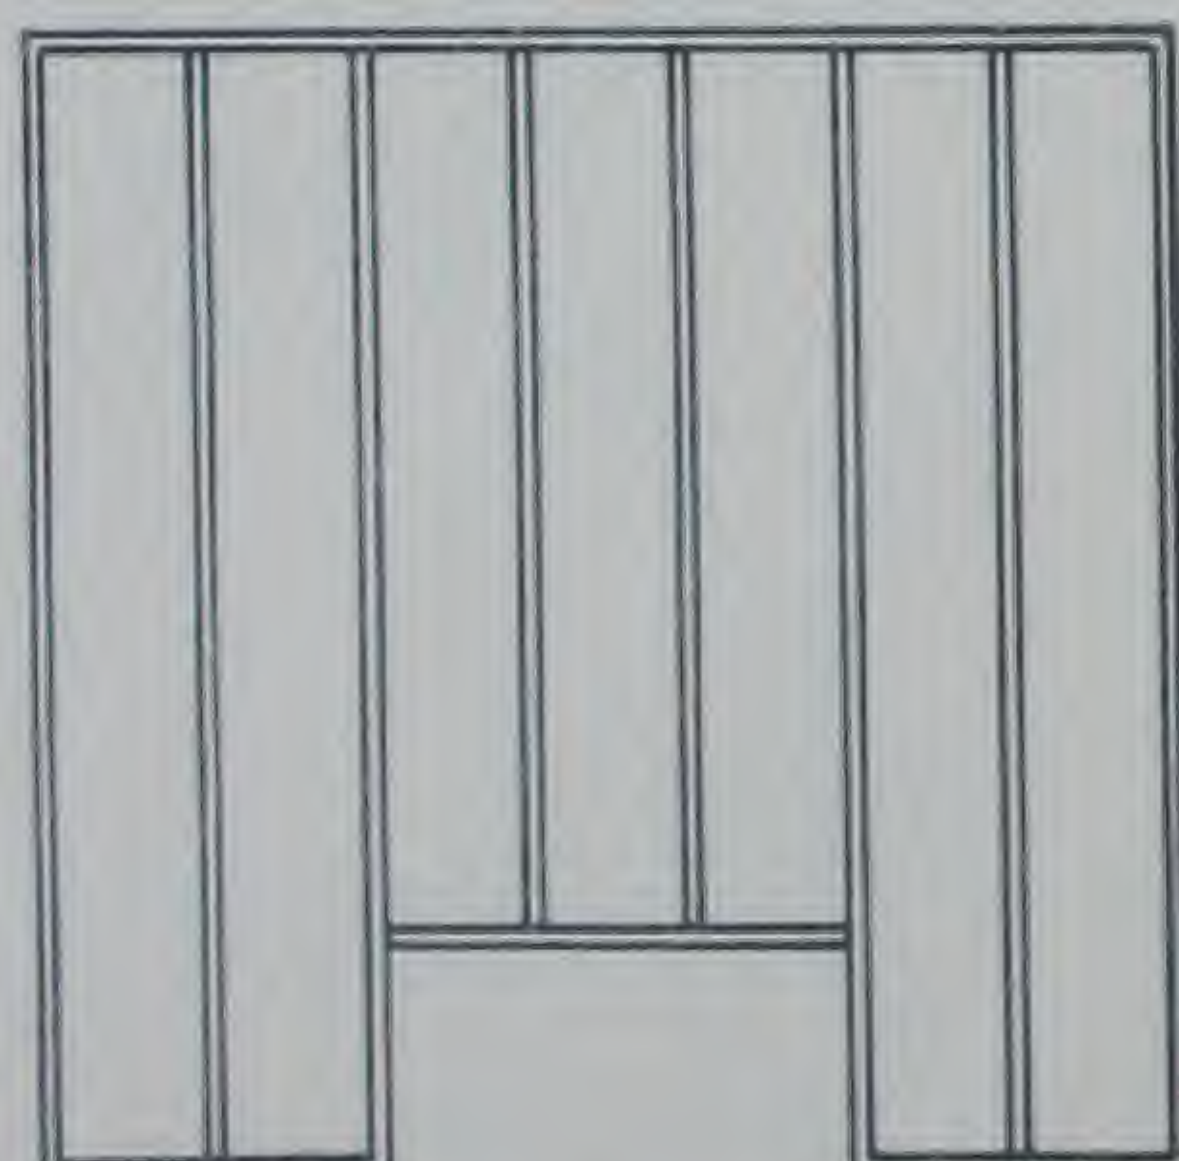


CASHIERS GRILLE

Iron, Brass or Bronze.

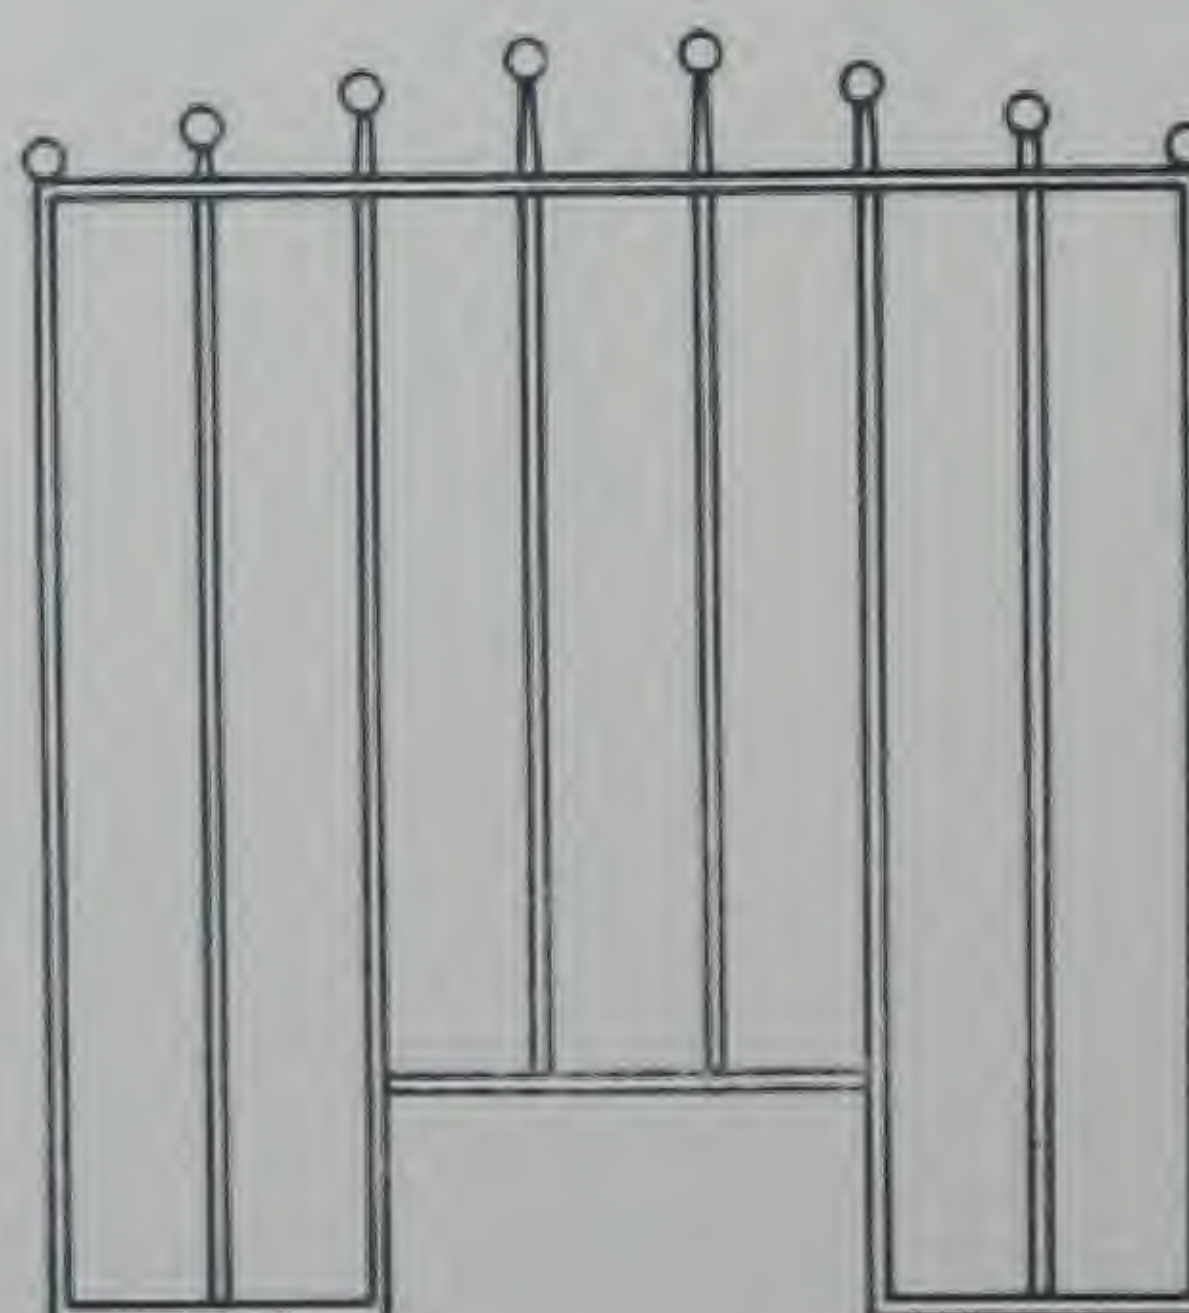

CASHIERS GRILLE

Iron, Brass or Bronze.

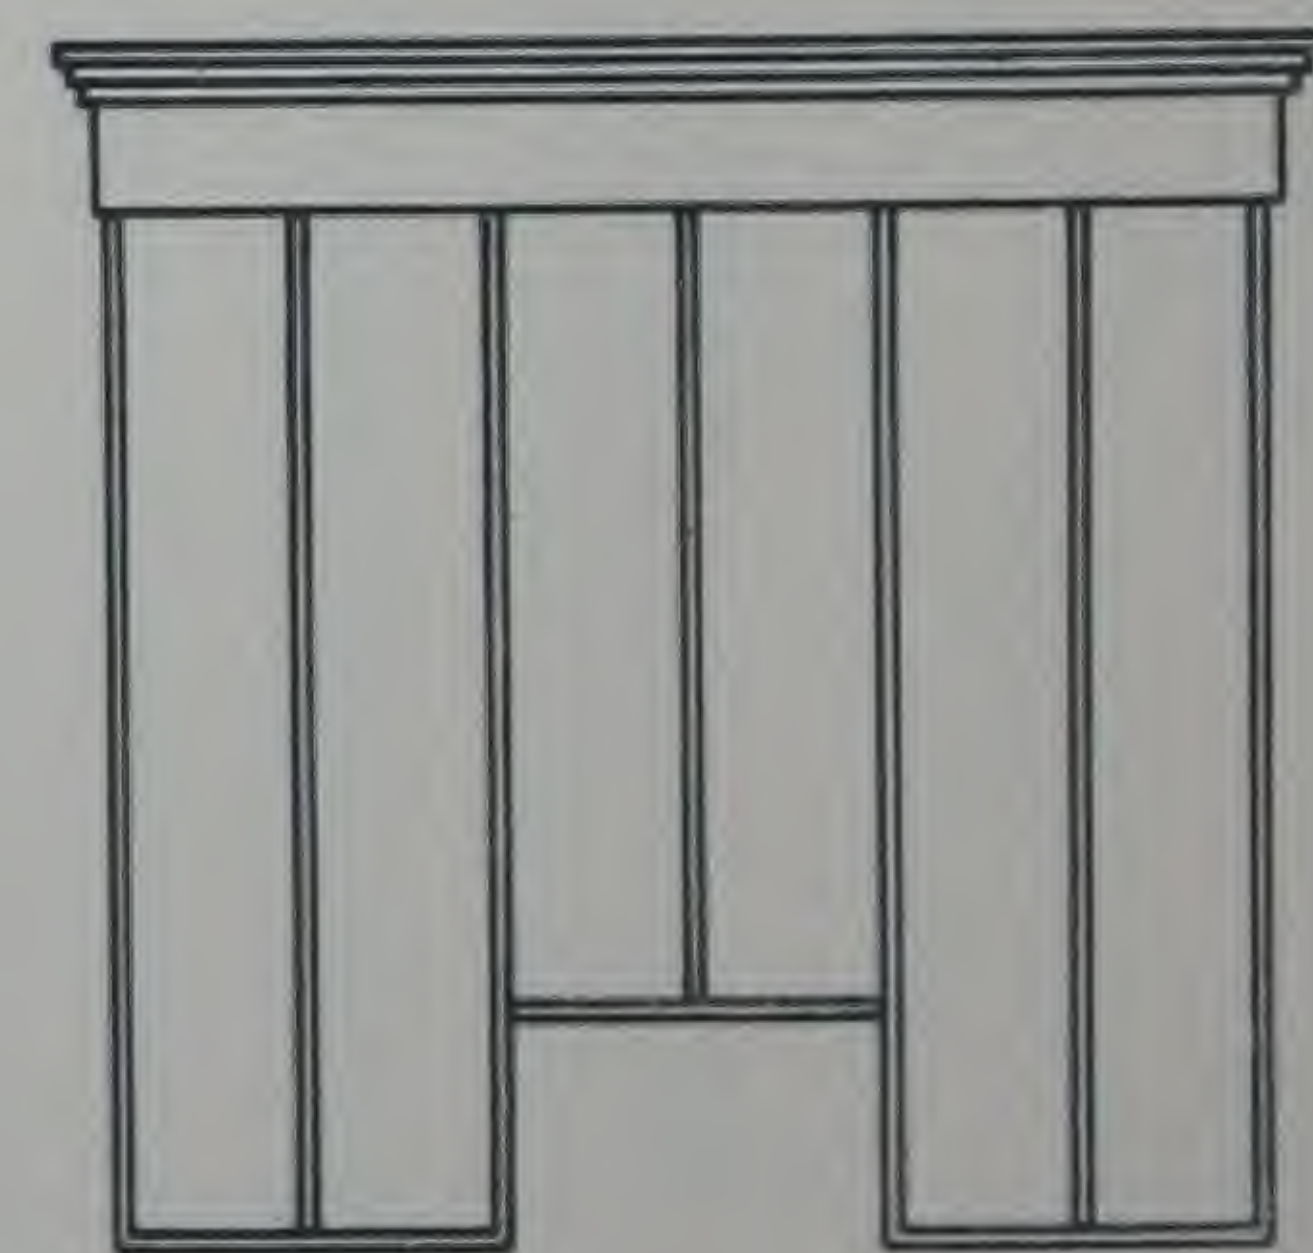


CASHIERS GRILLE


Iron, Brass or Bronze.

MISCELLANEOUS GRILLES & CAGES.


THE BUILDING PRODUCTS CO.

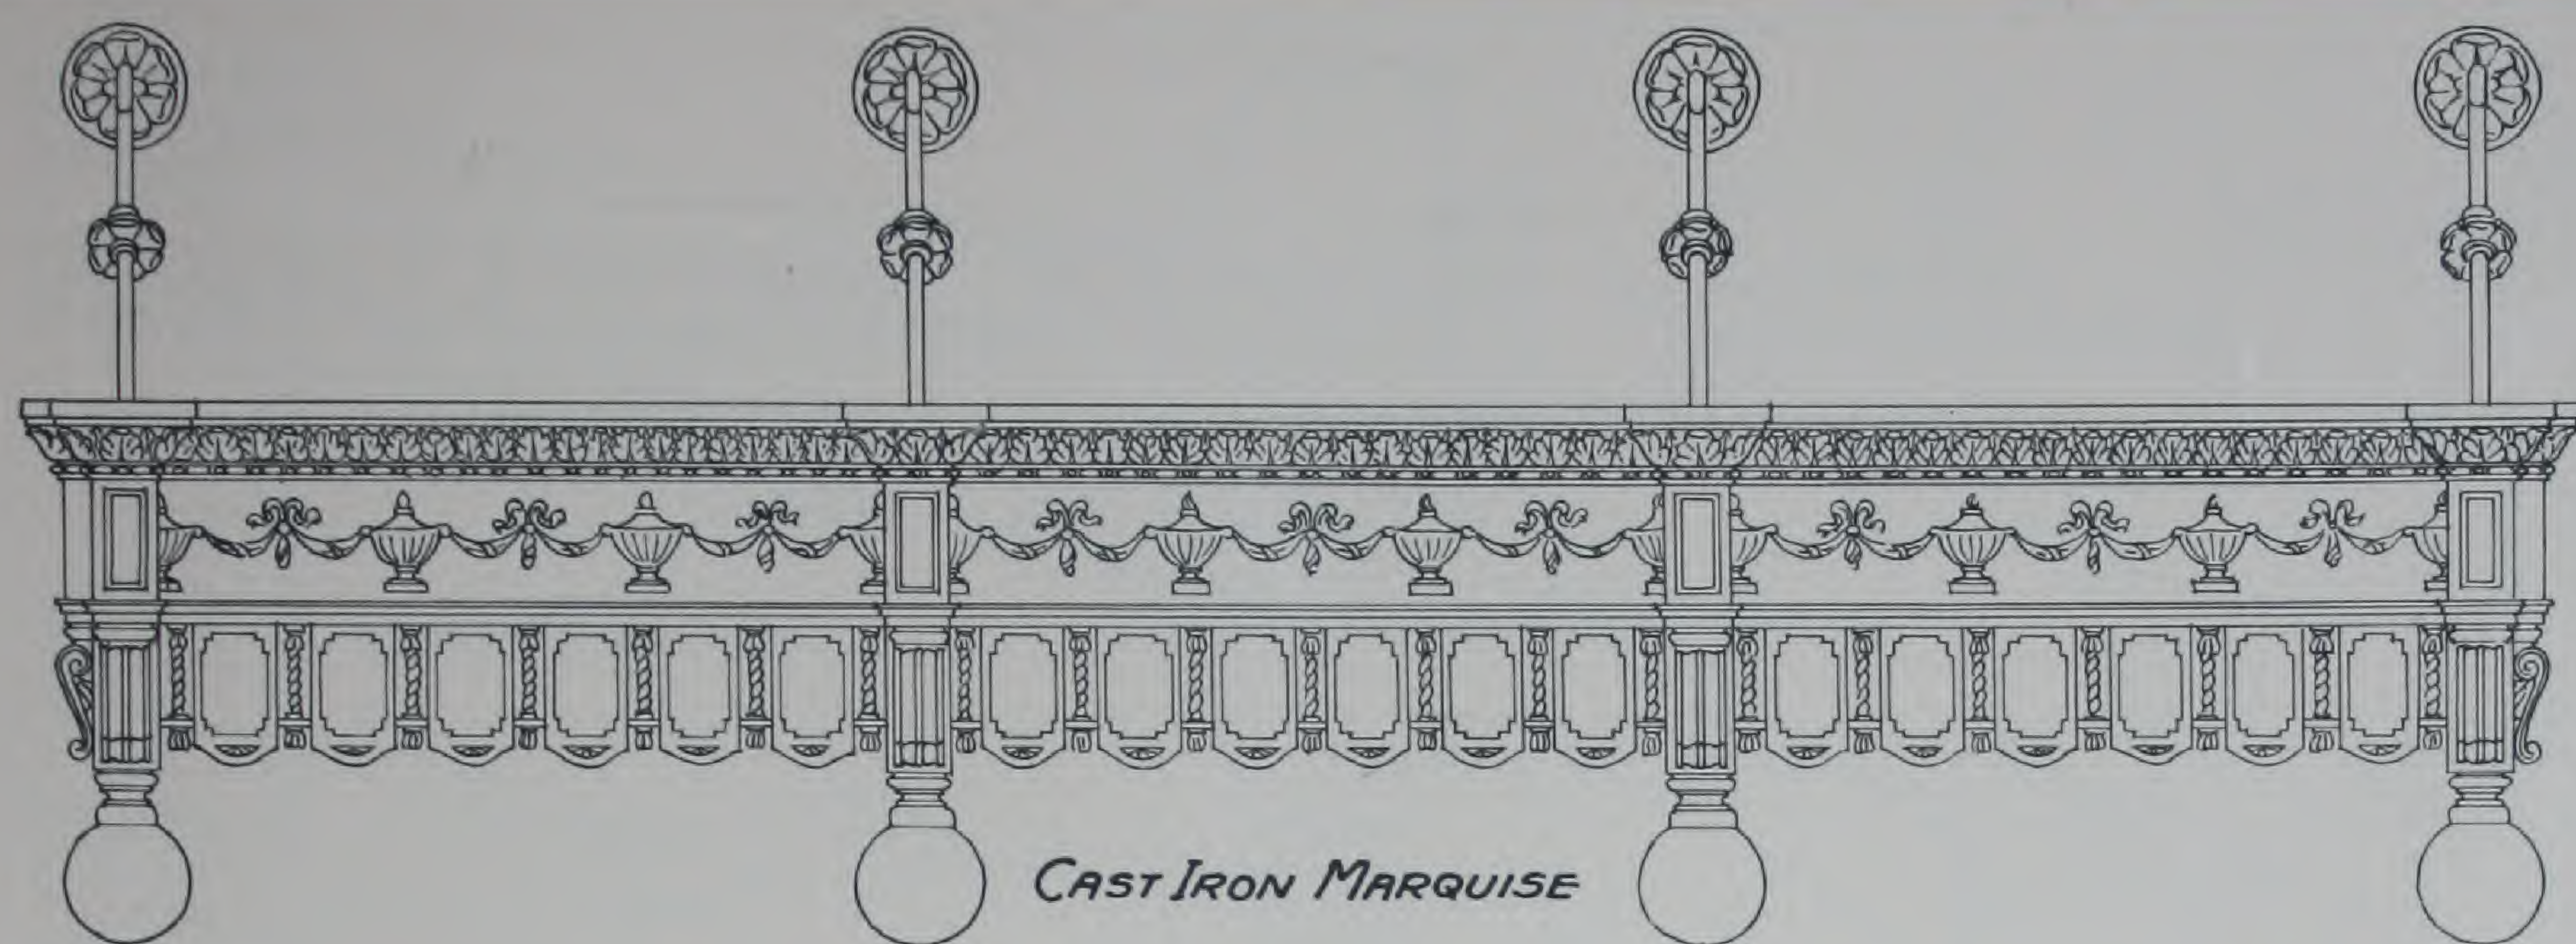


CAST IRON MARQUISE

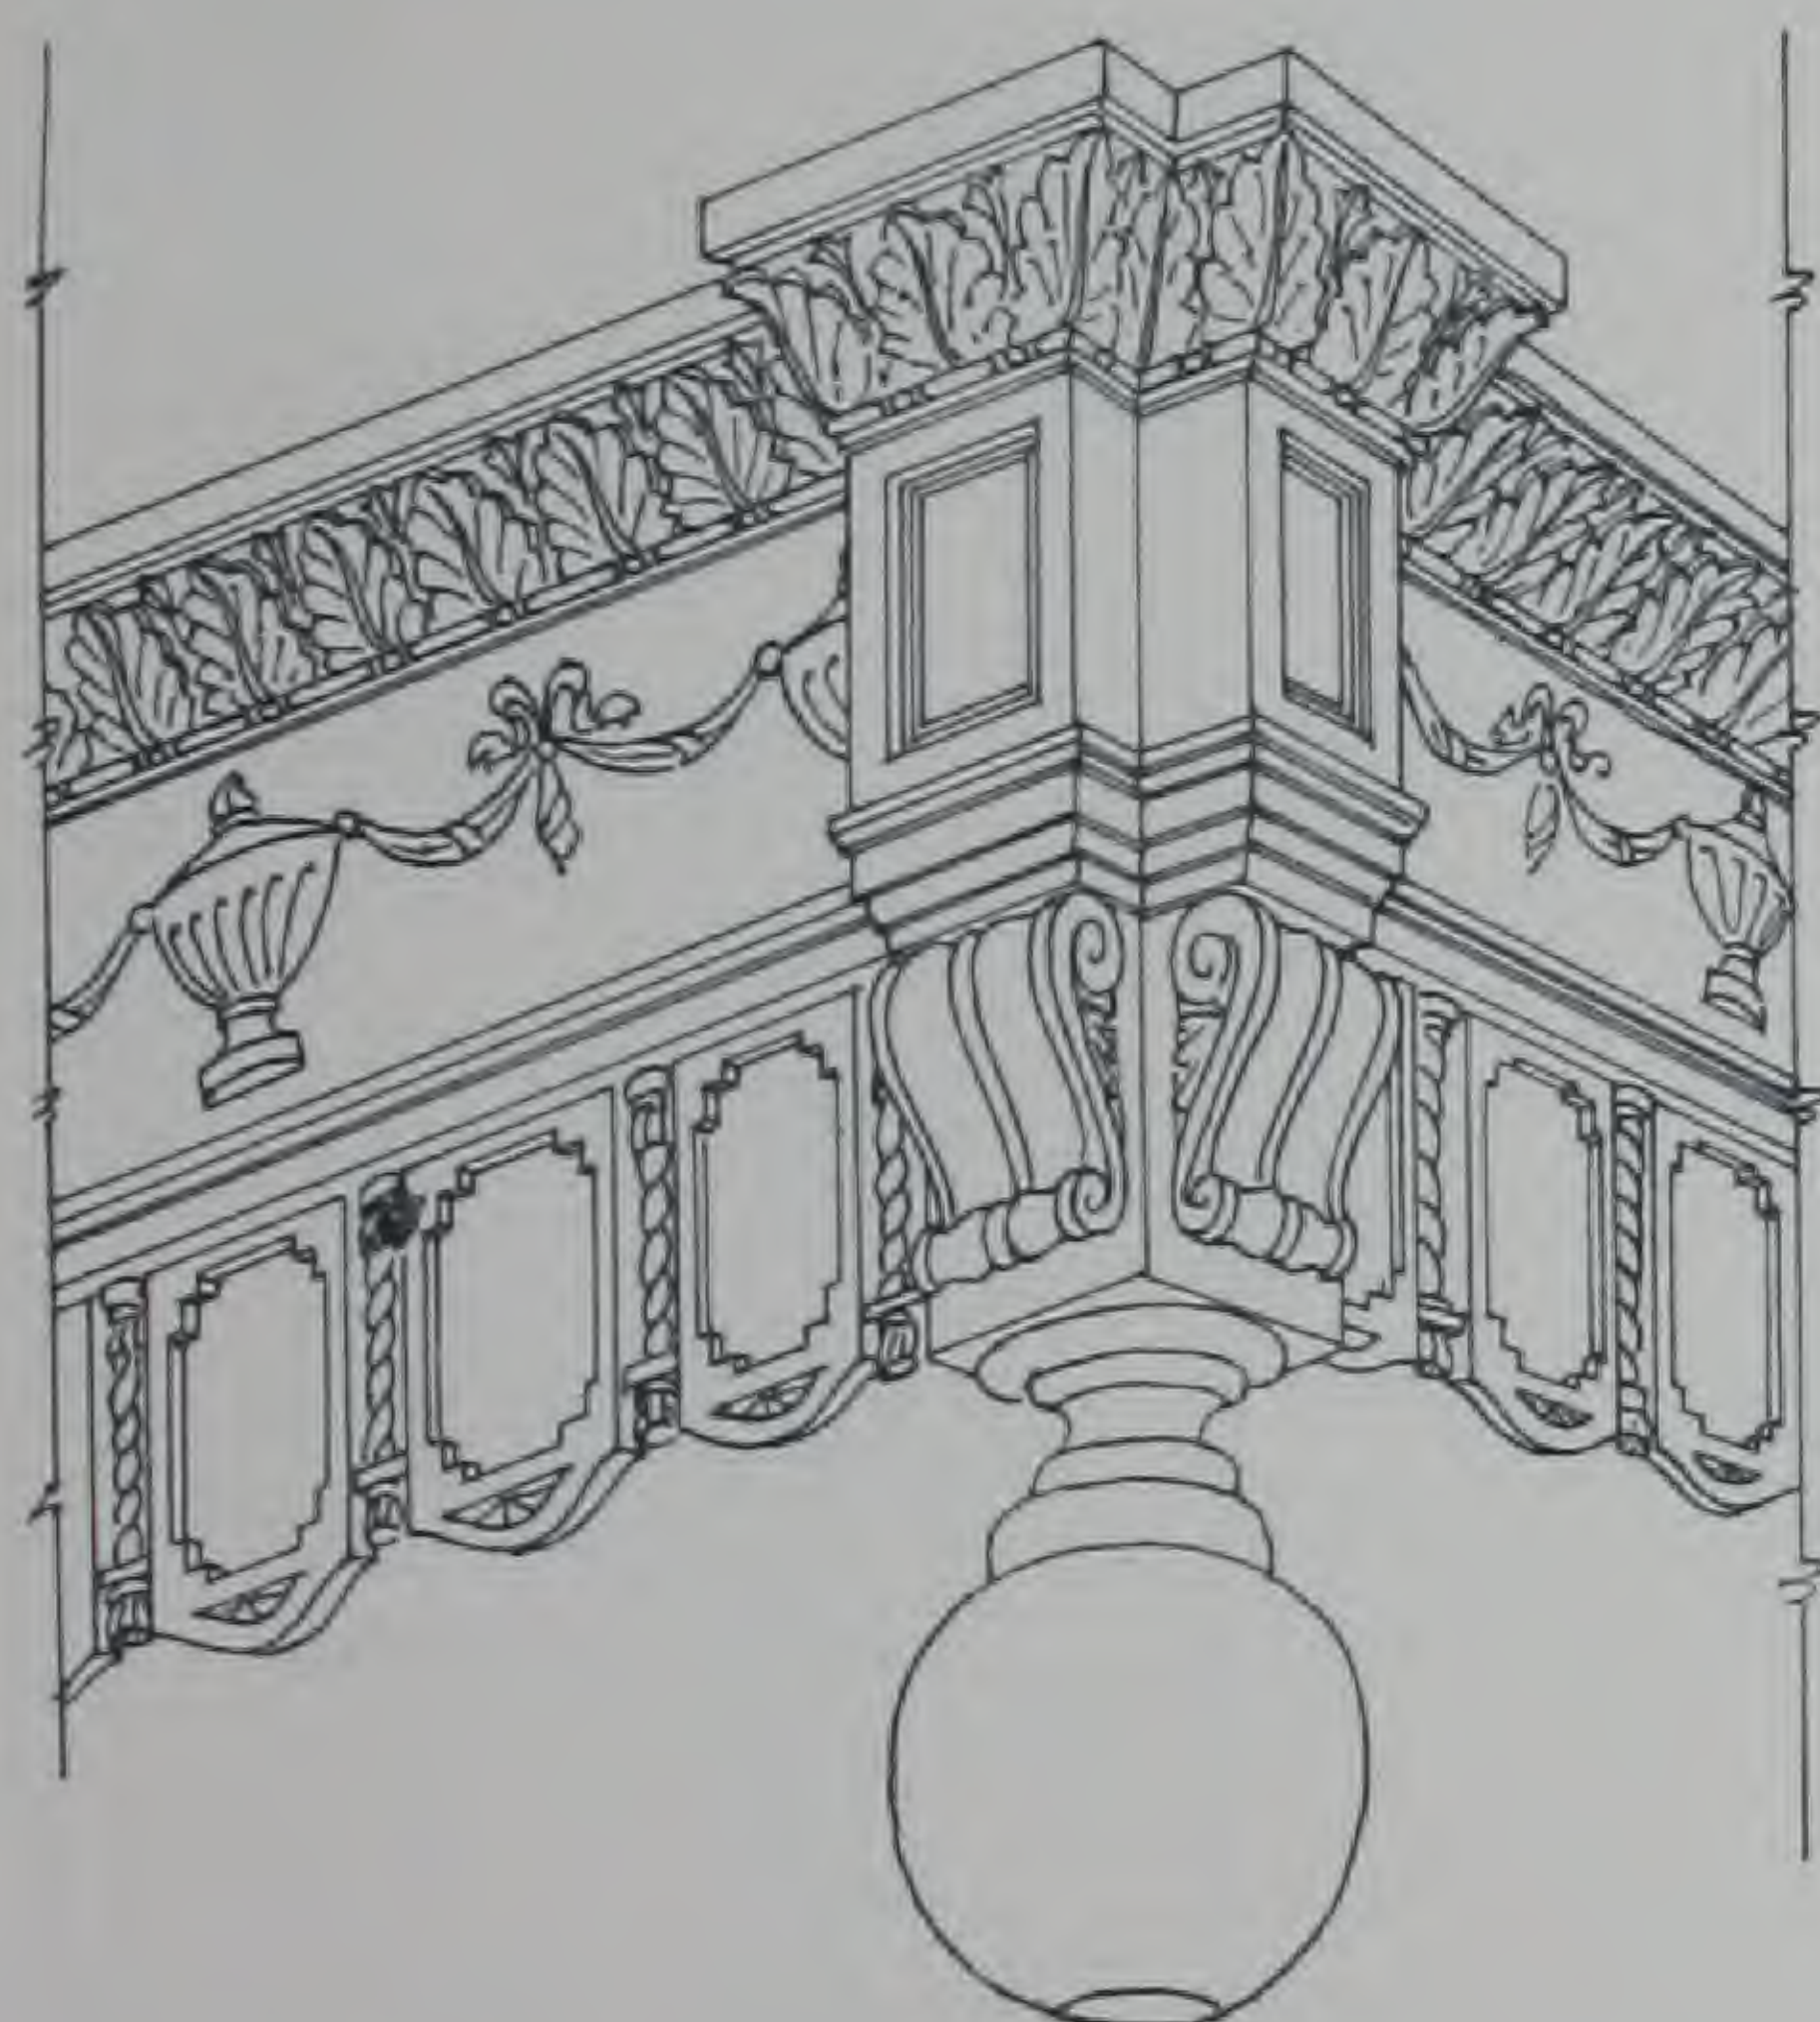


MARQUISE DETAIL

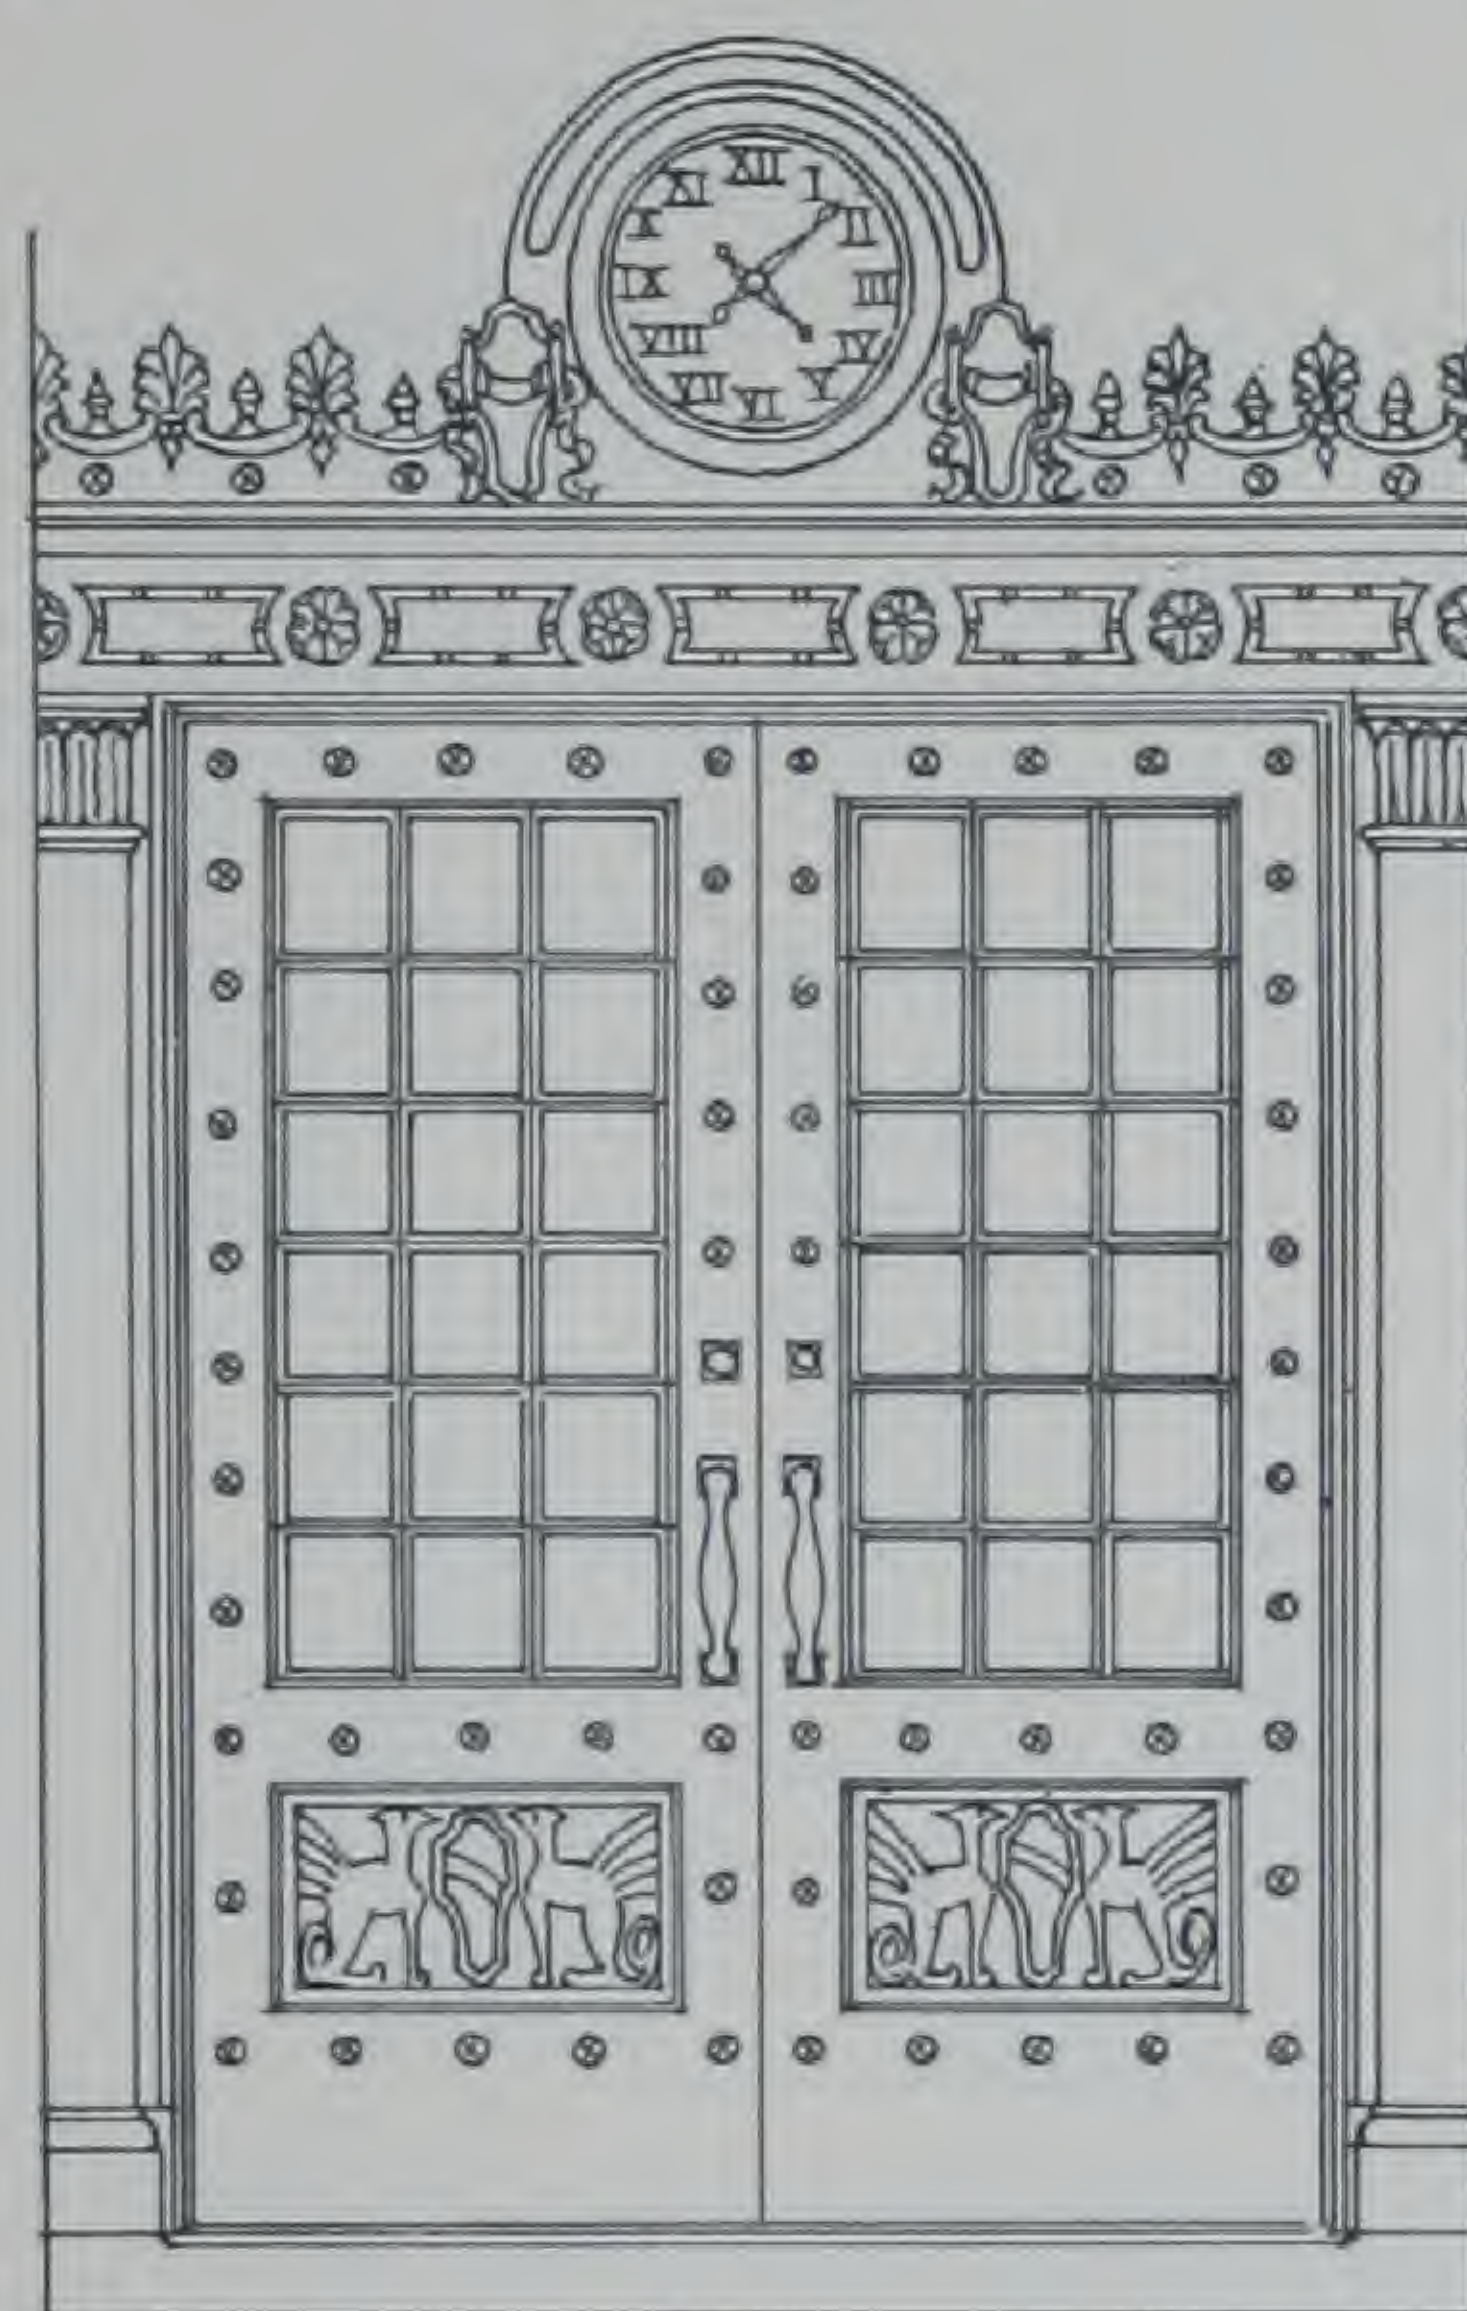

CAST IRON ENTRANCE









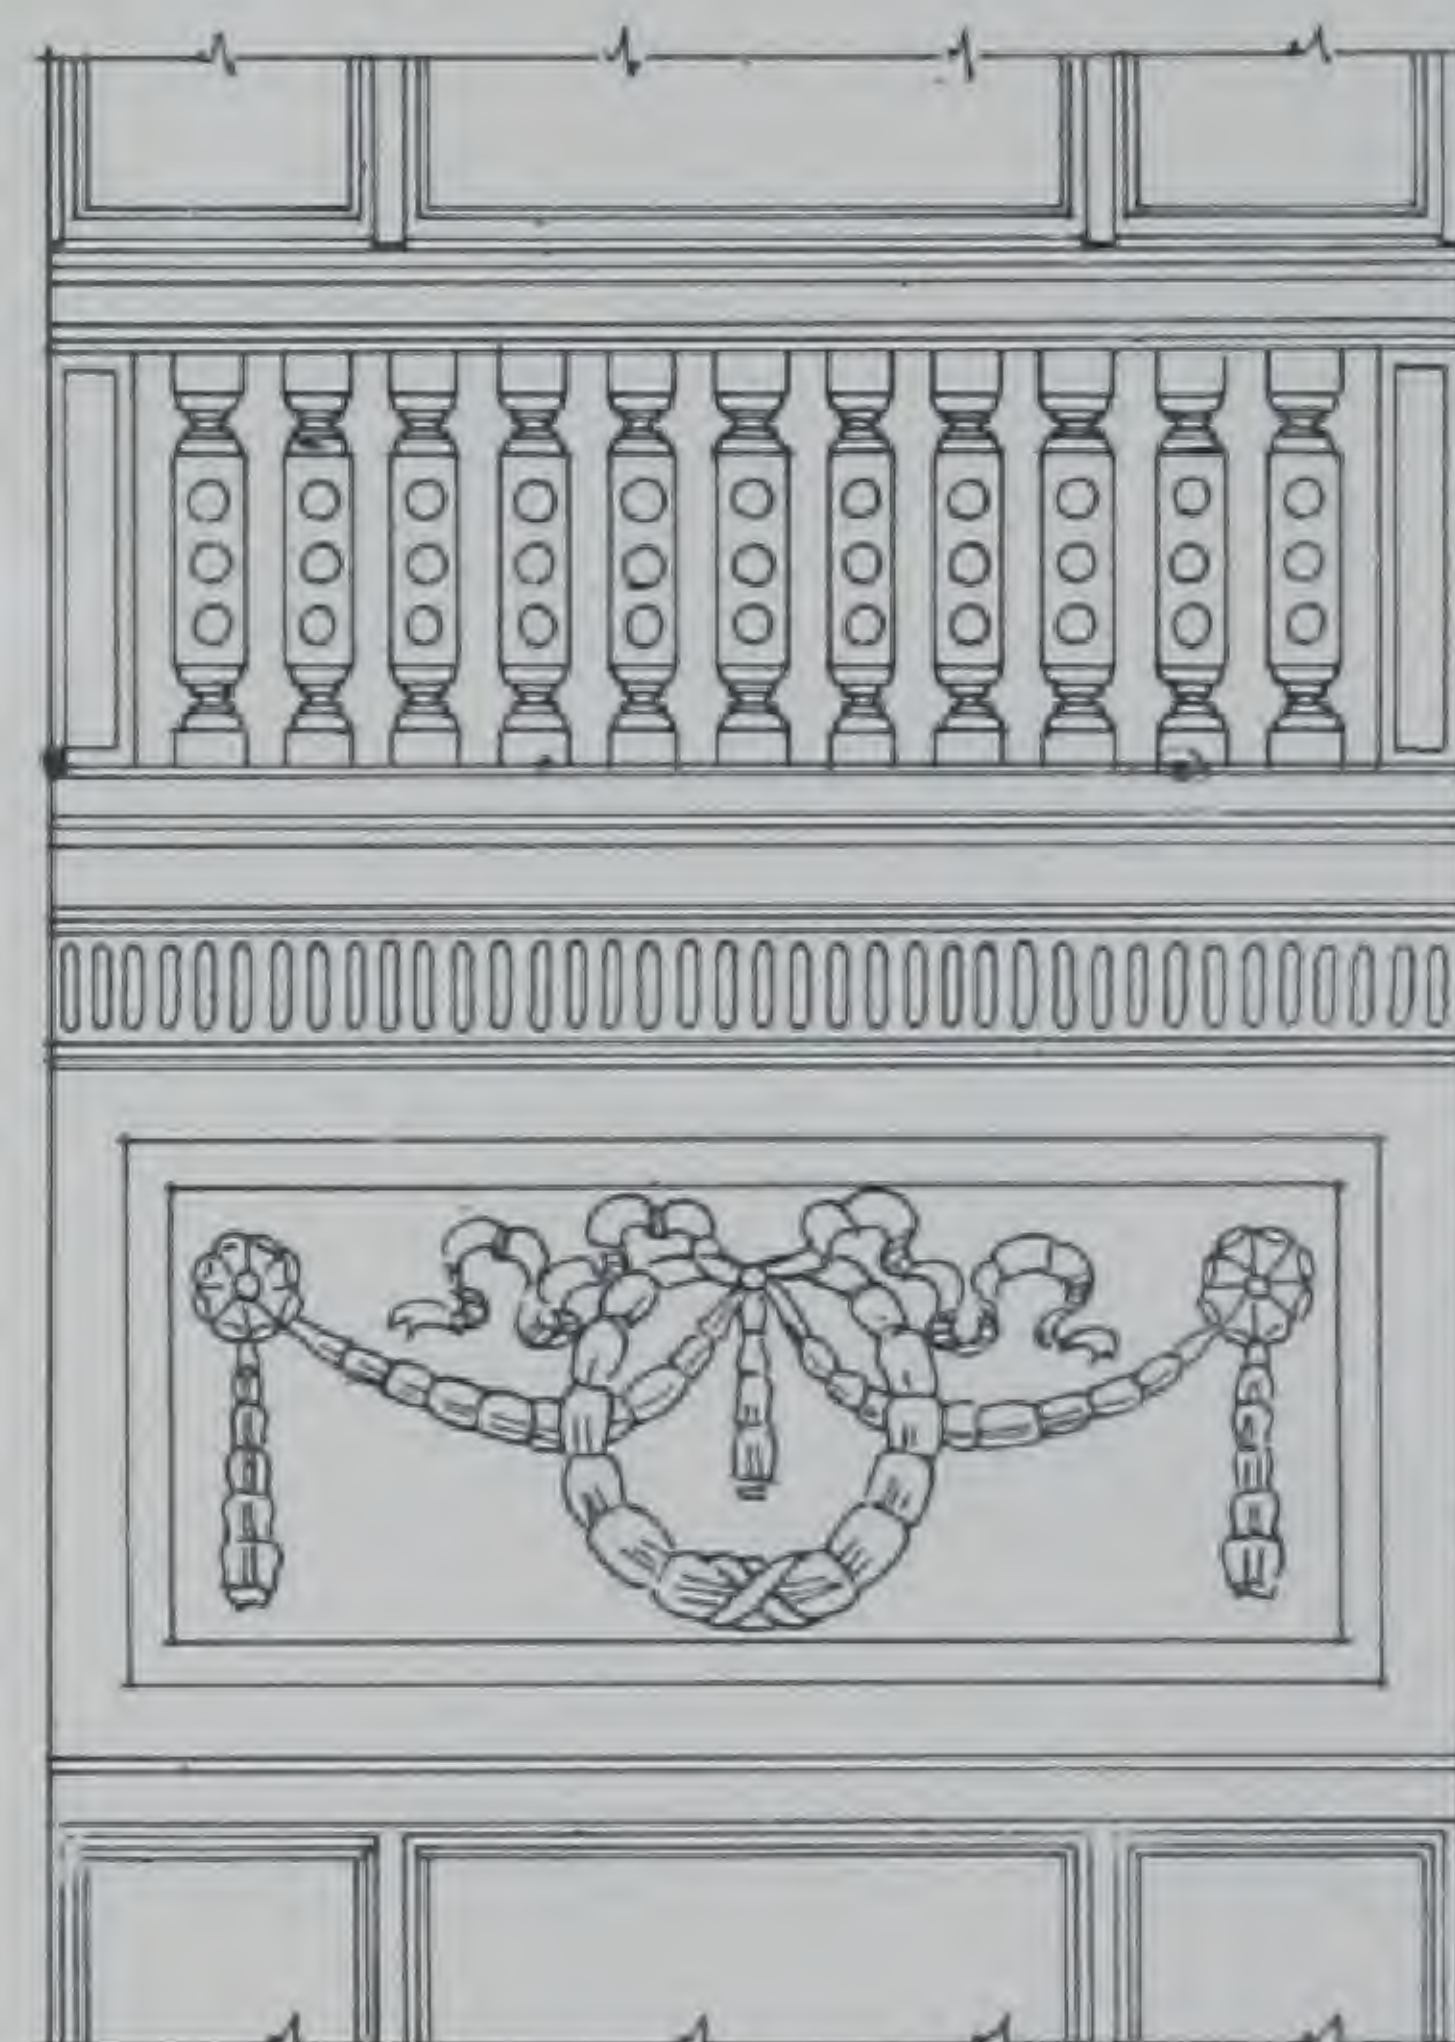


CAST IRON SPANDREL





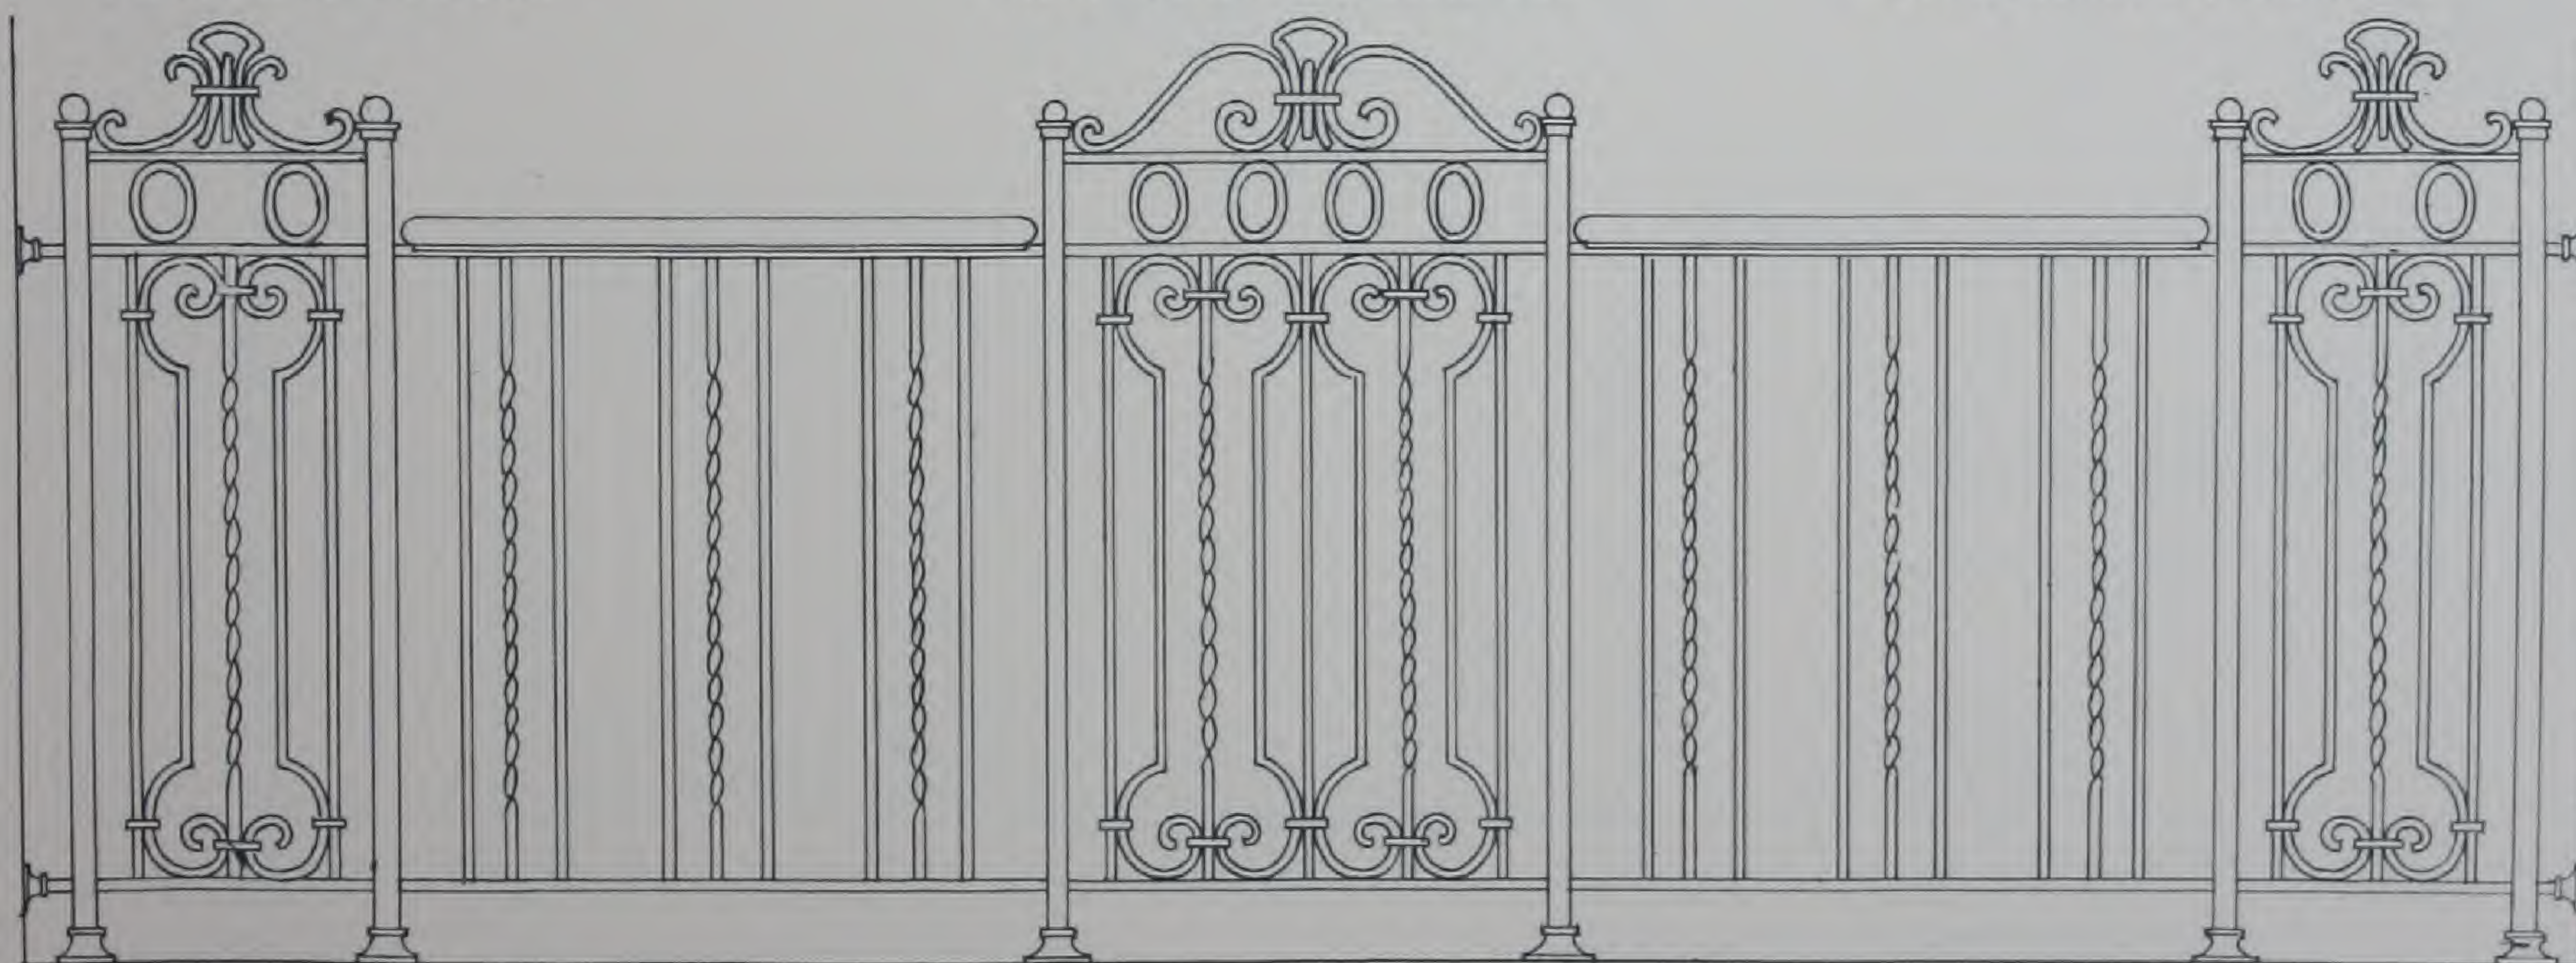


WROUGHT IRON RAILING





ORNAMENTAL IRON WORK

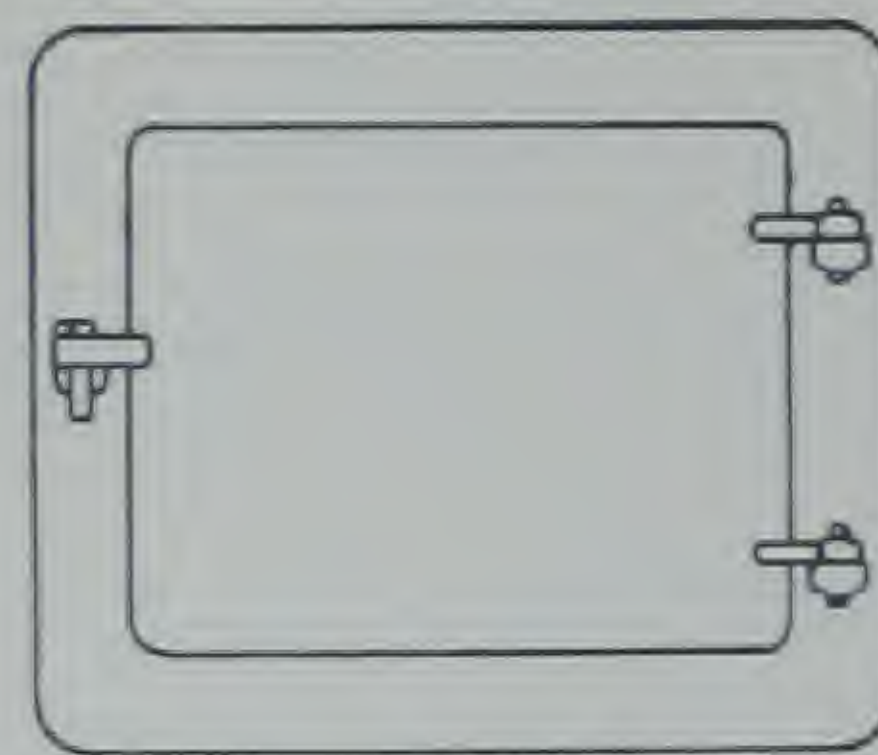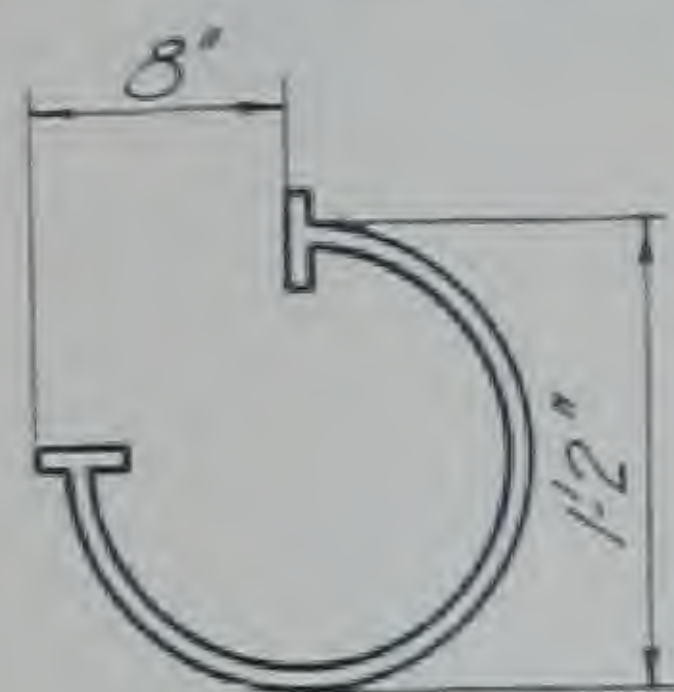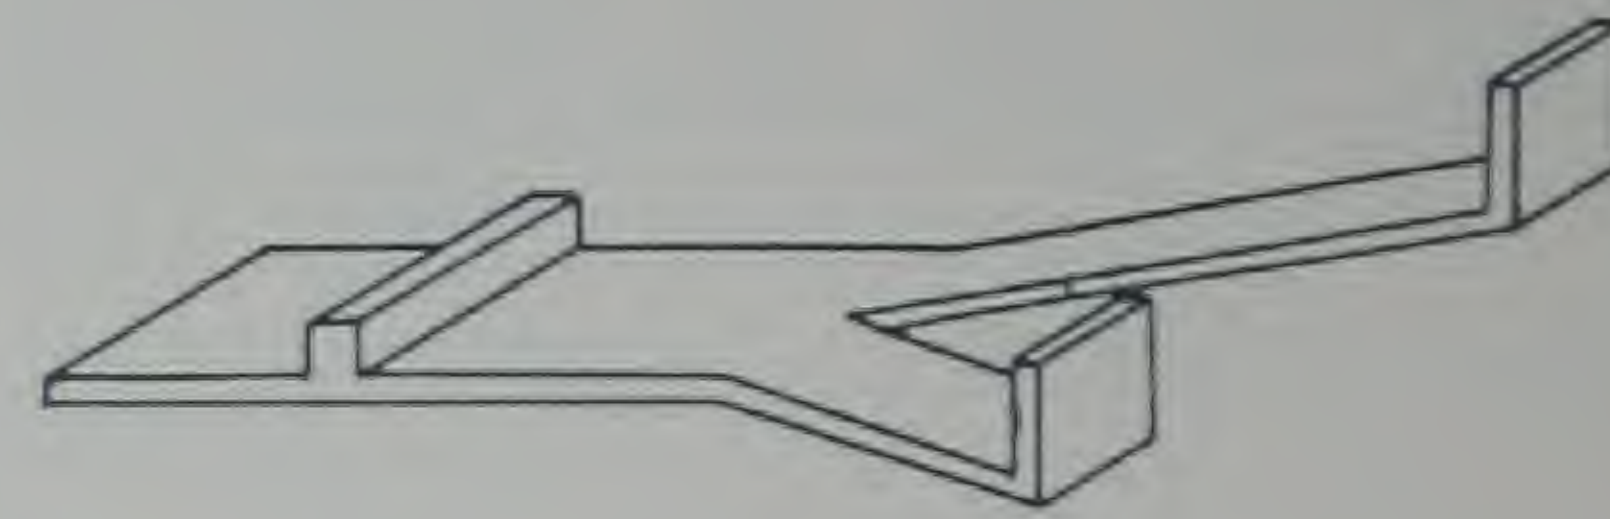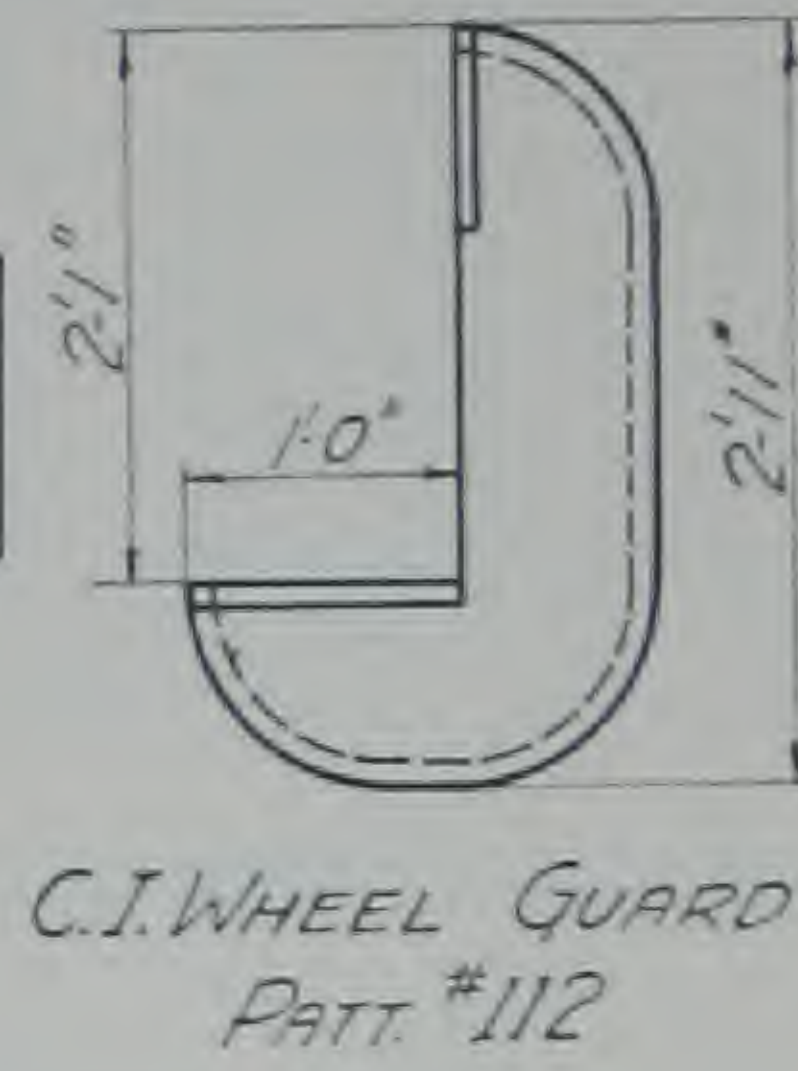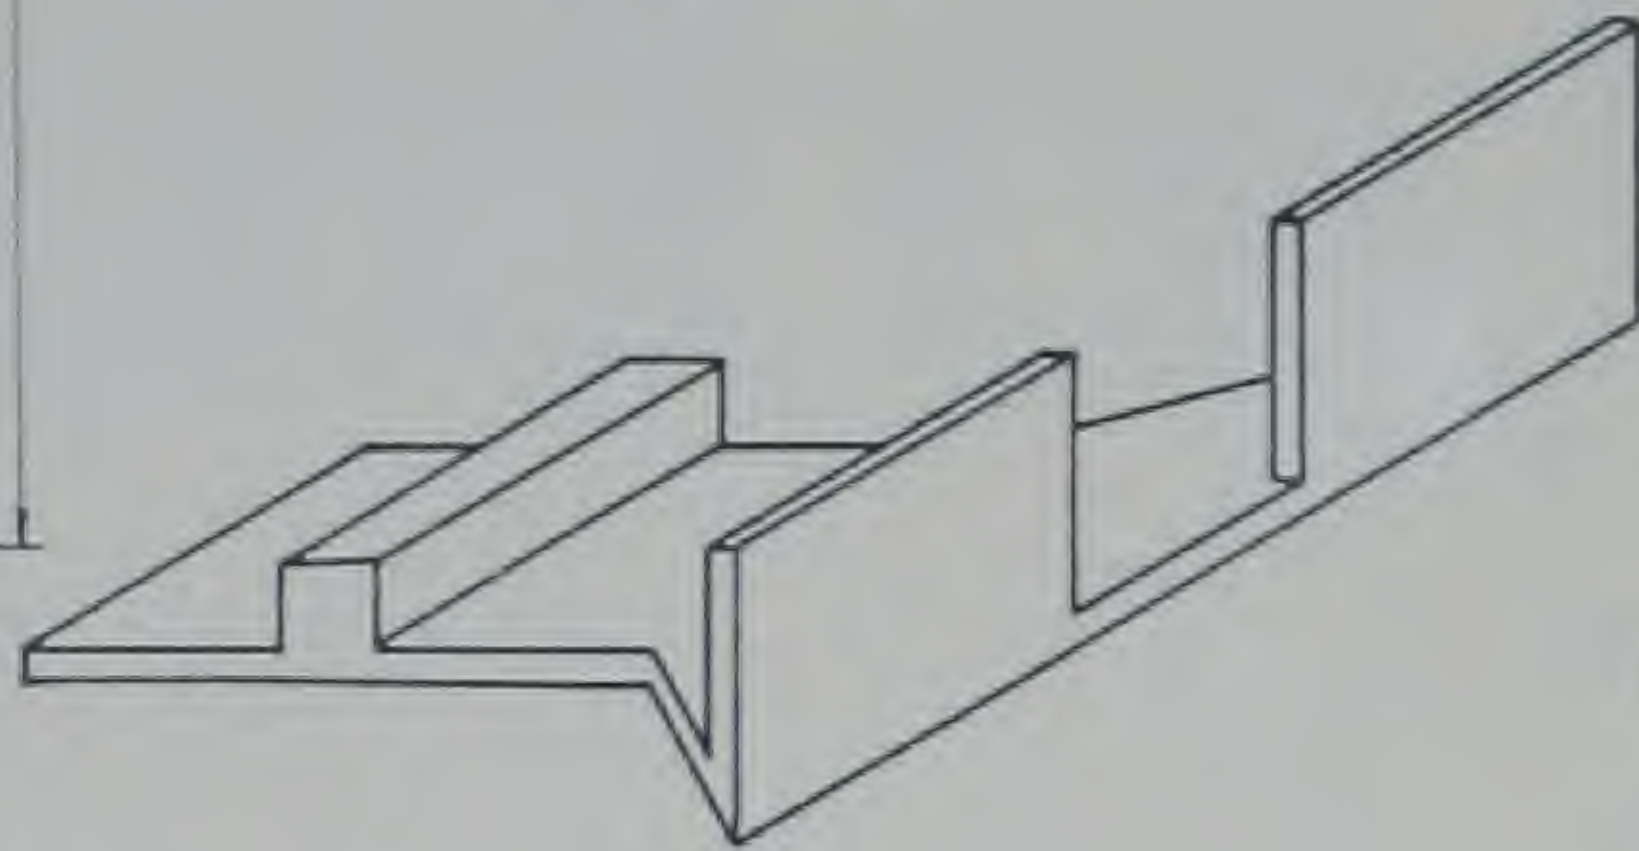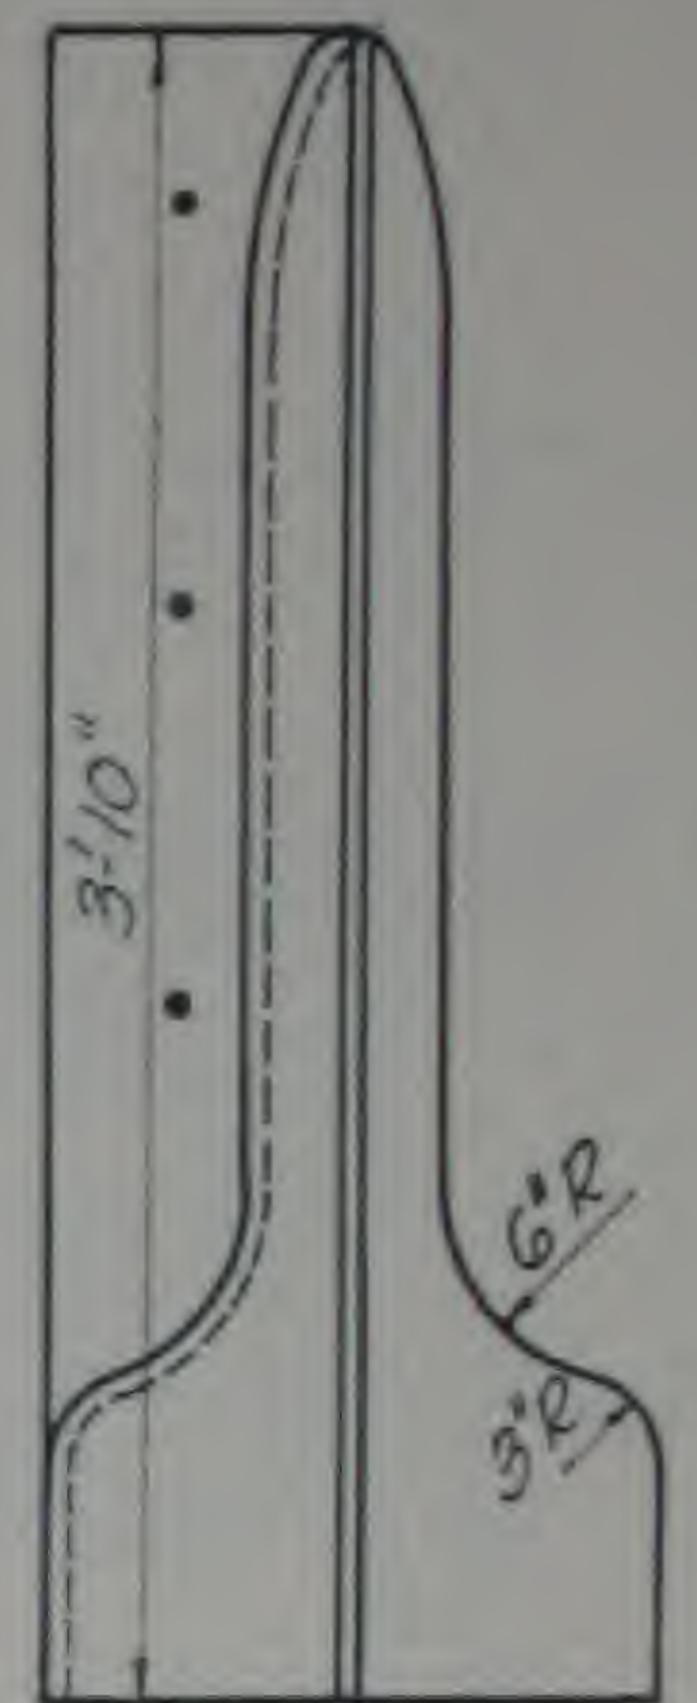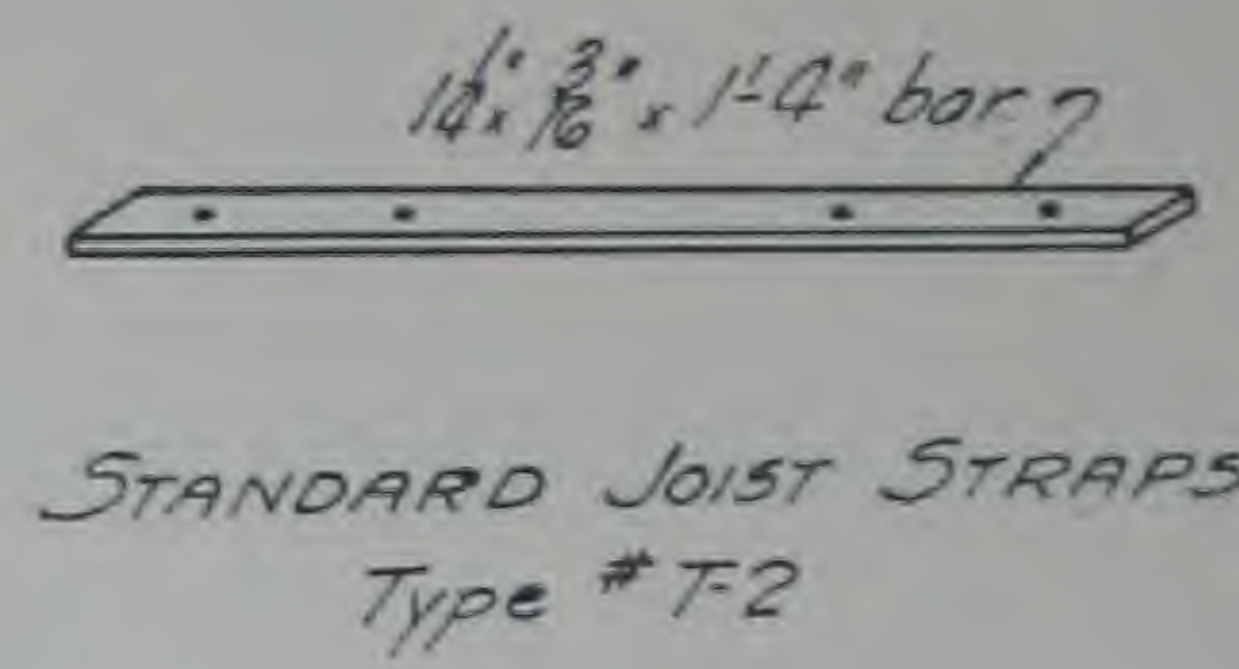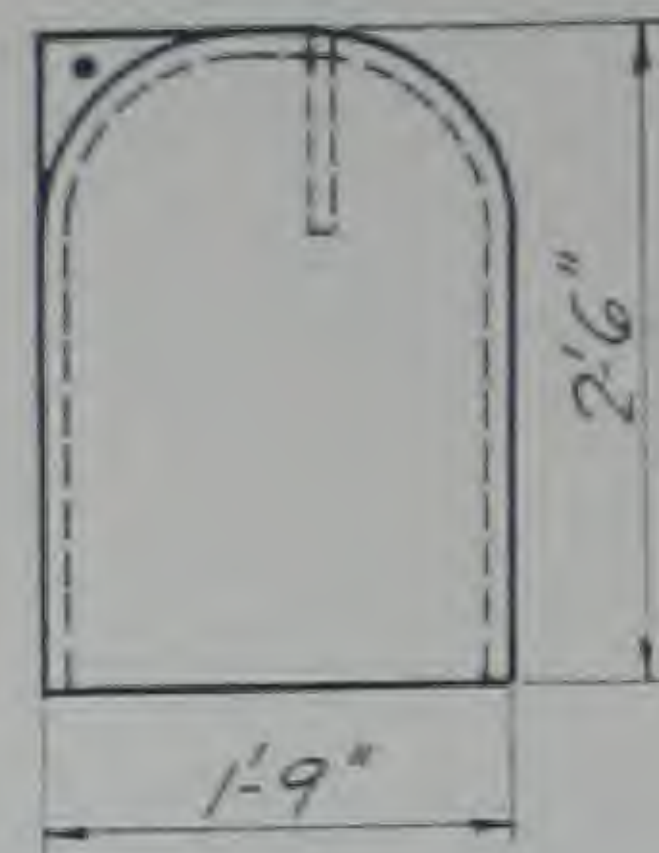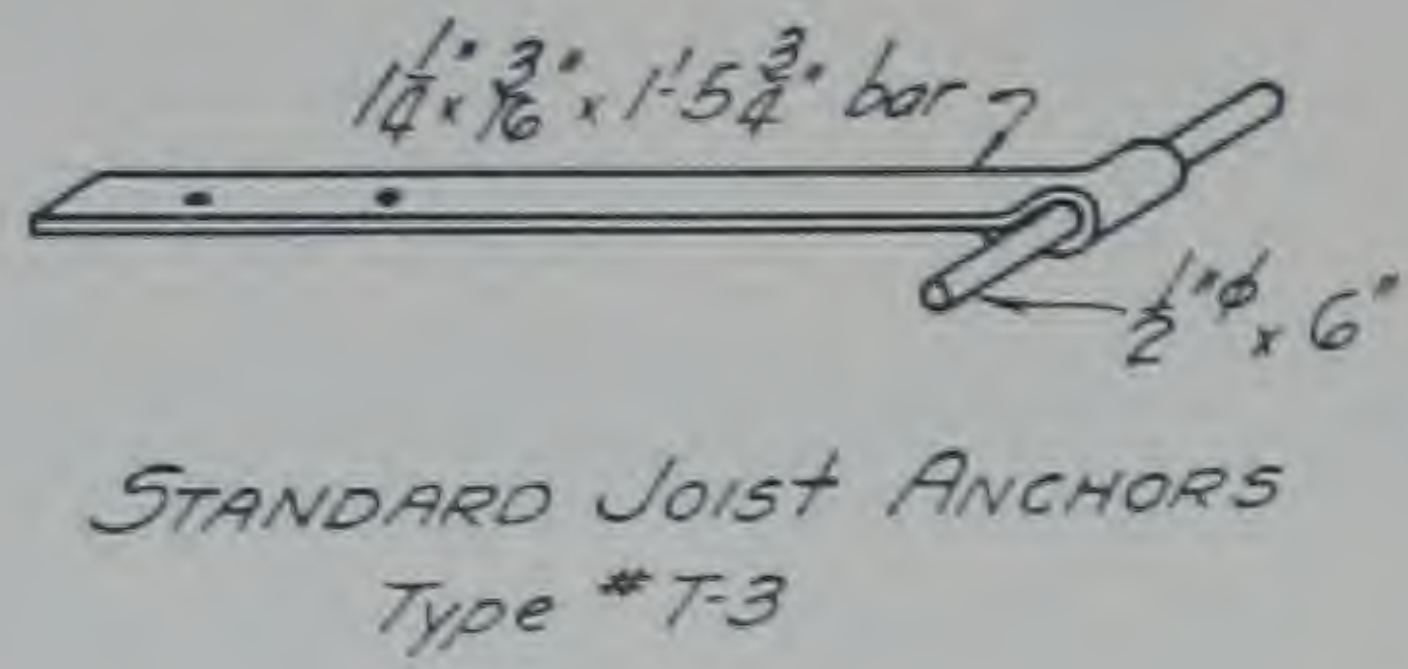

C.I. JOIST ANCHORS

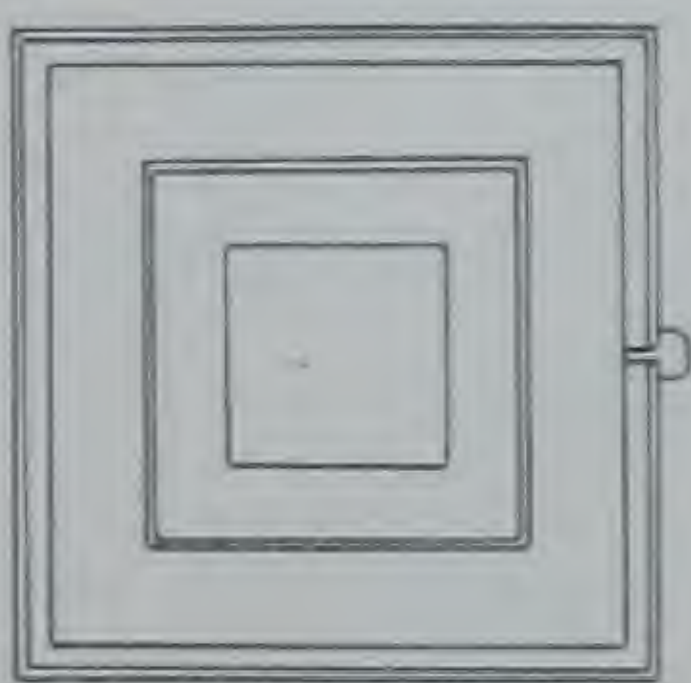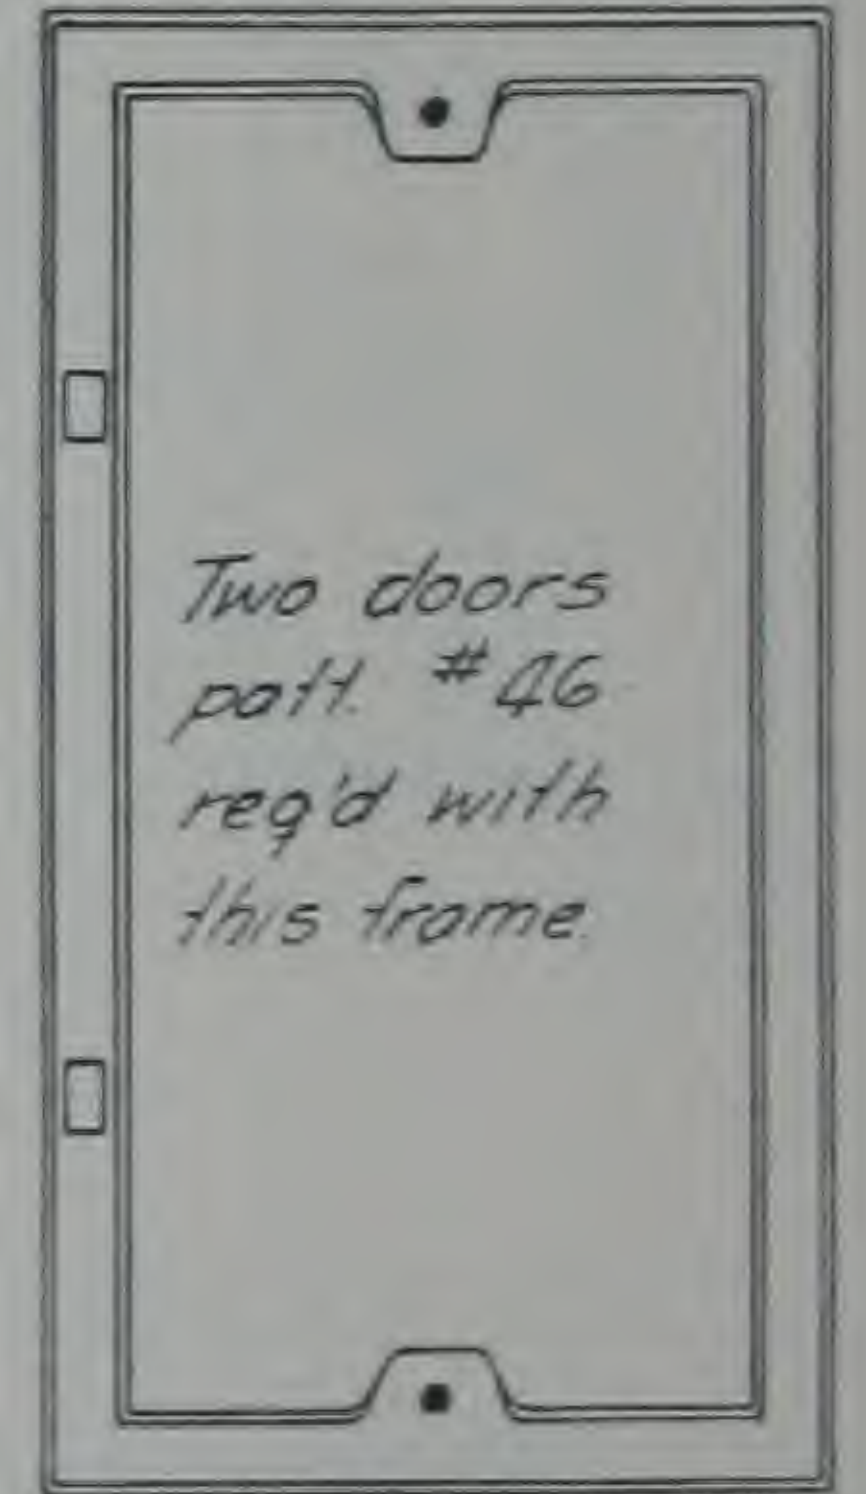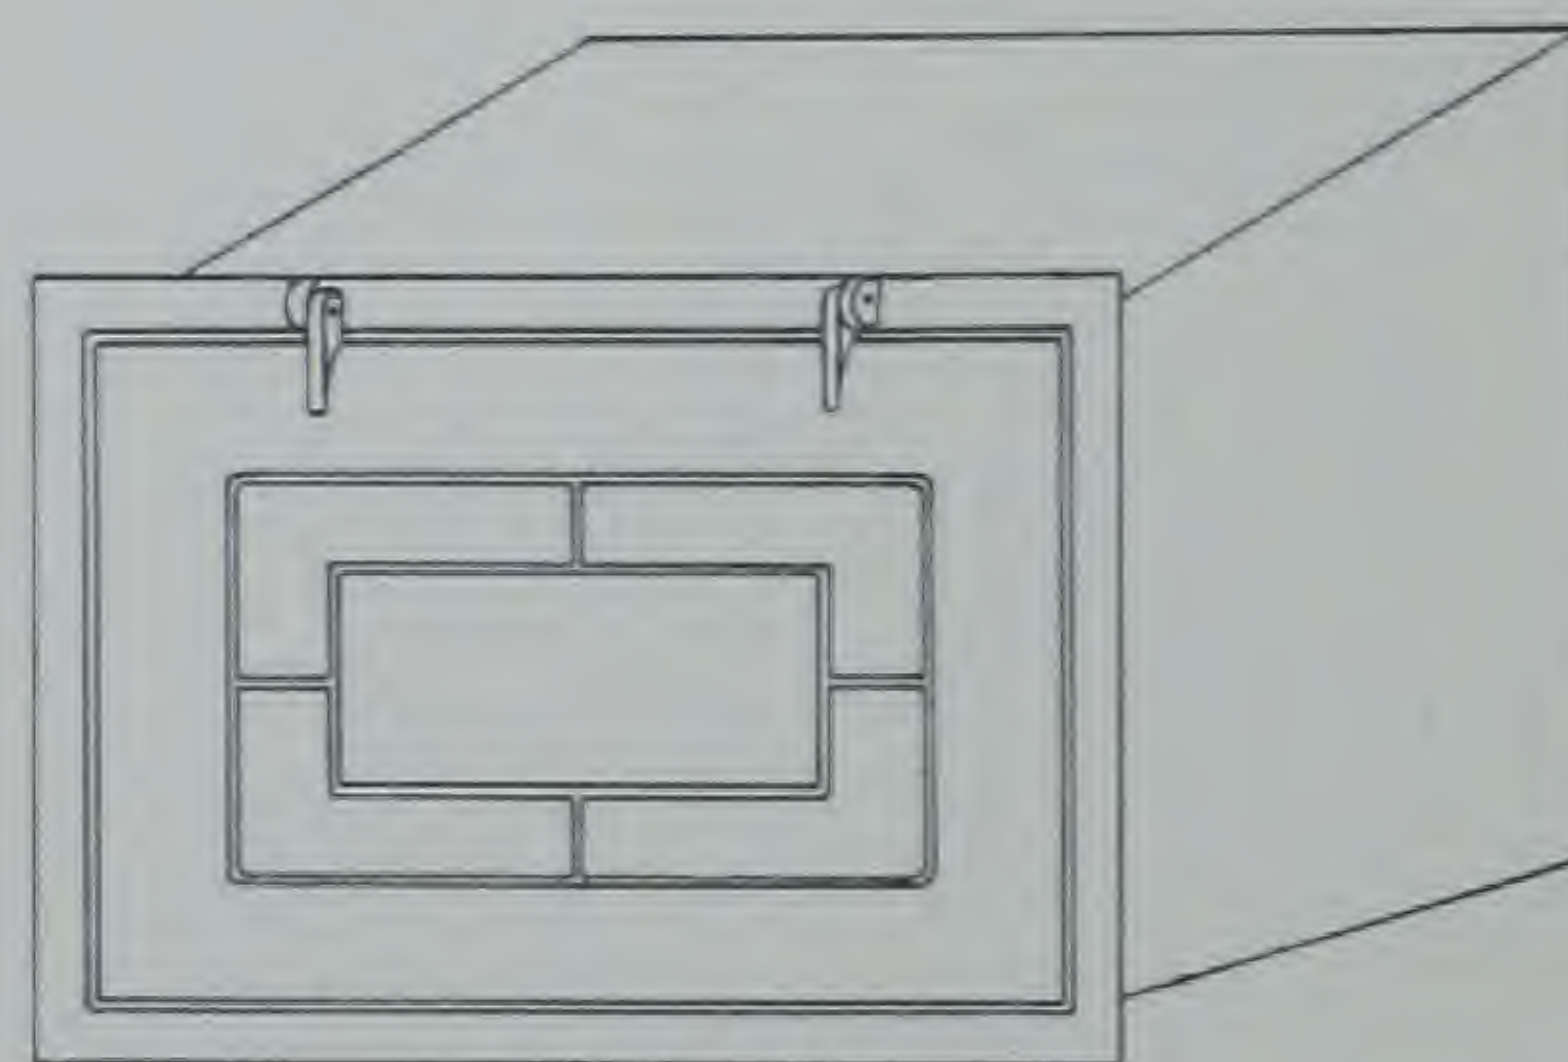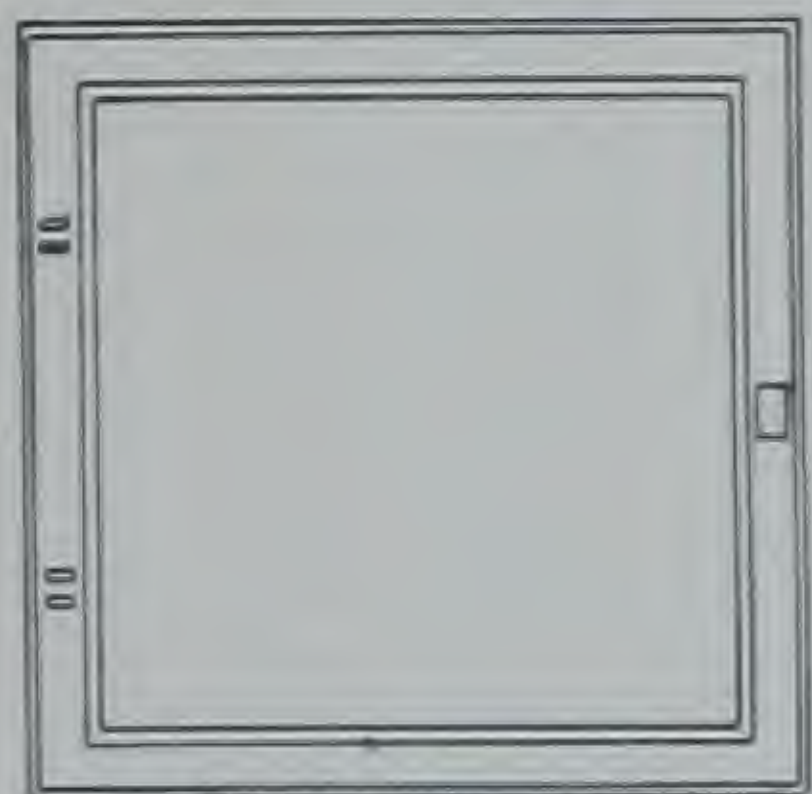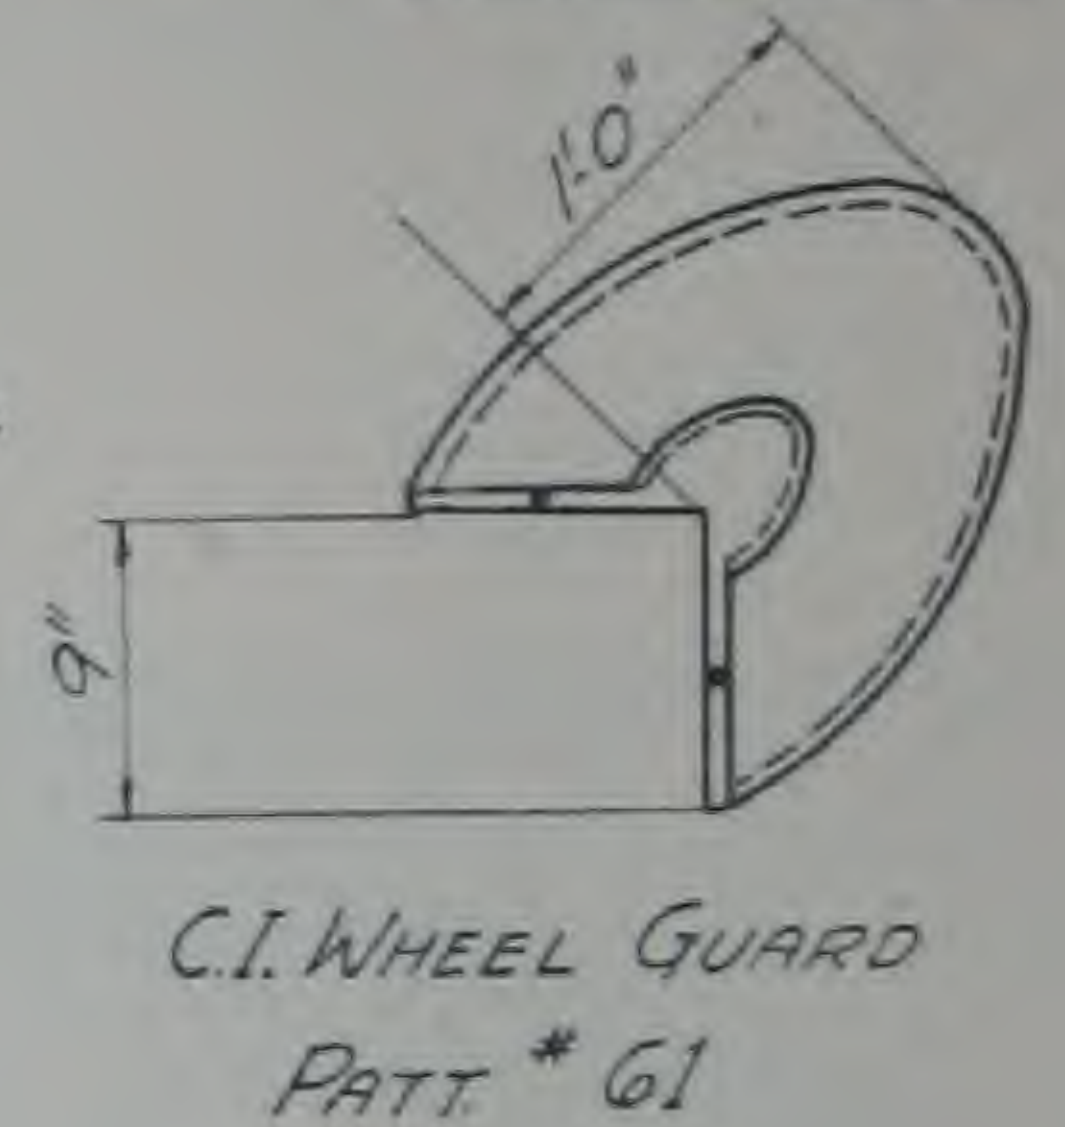


EXTRA HEAVY C.I. CLEANOUT DOOR.
SINGLE STYLE
20" x 20"

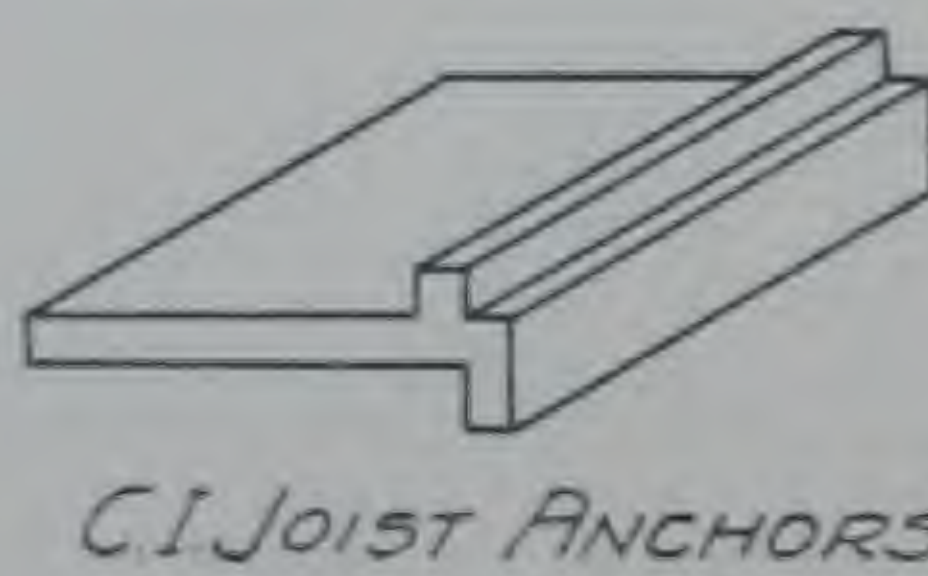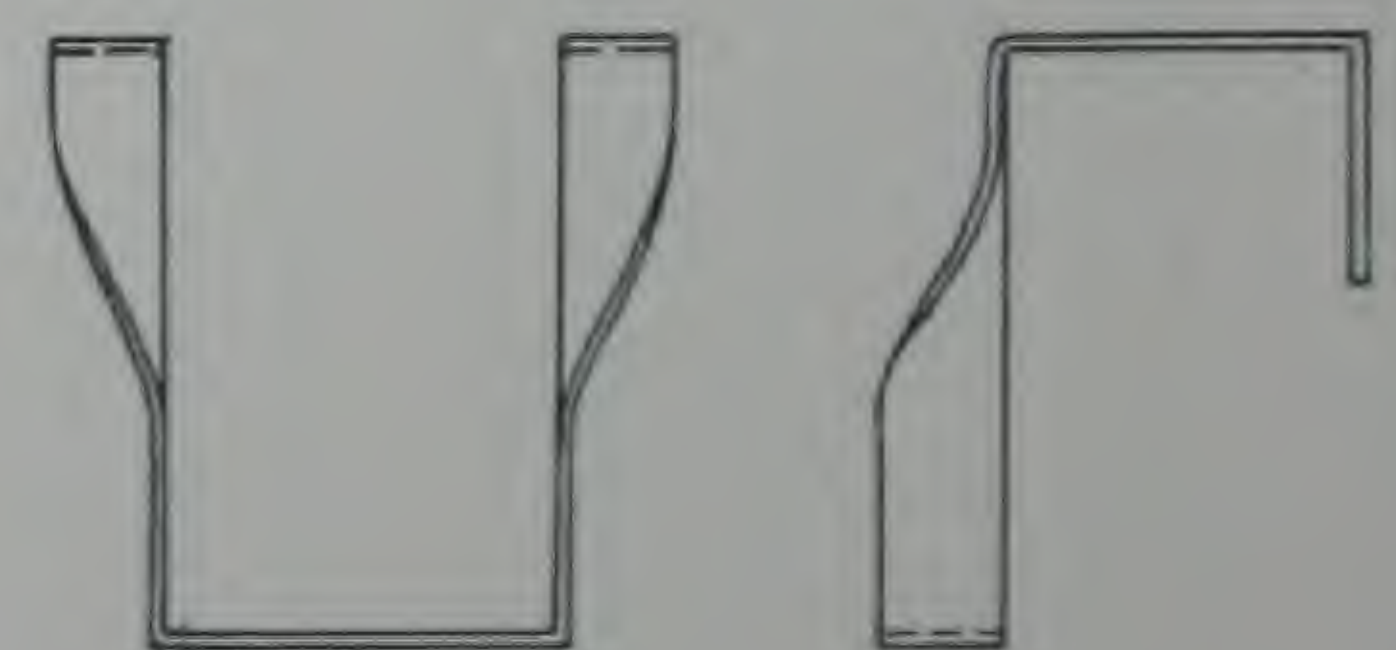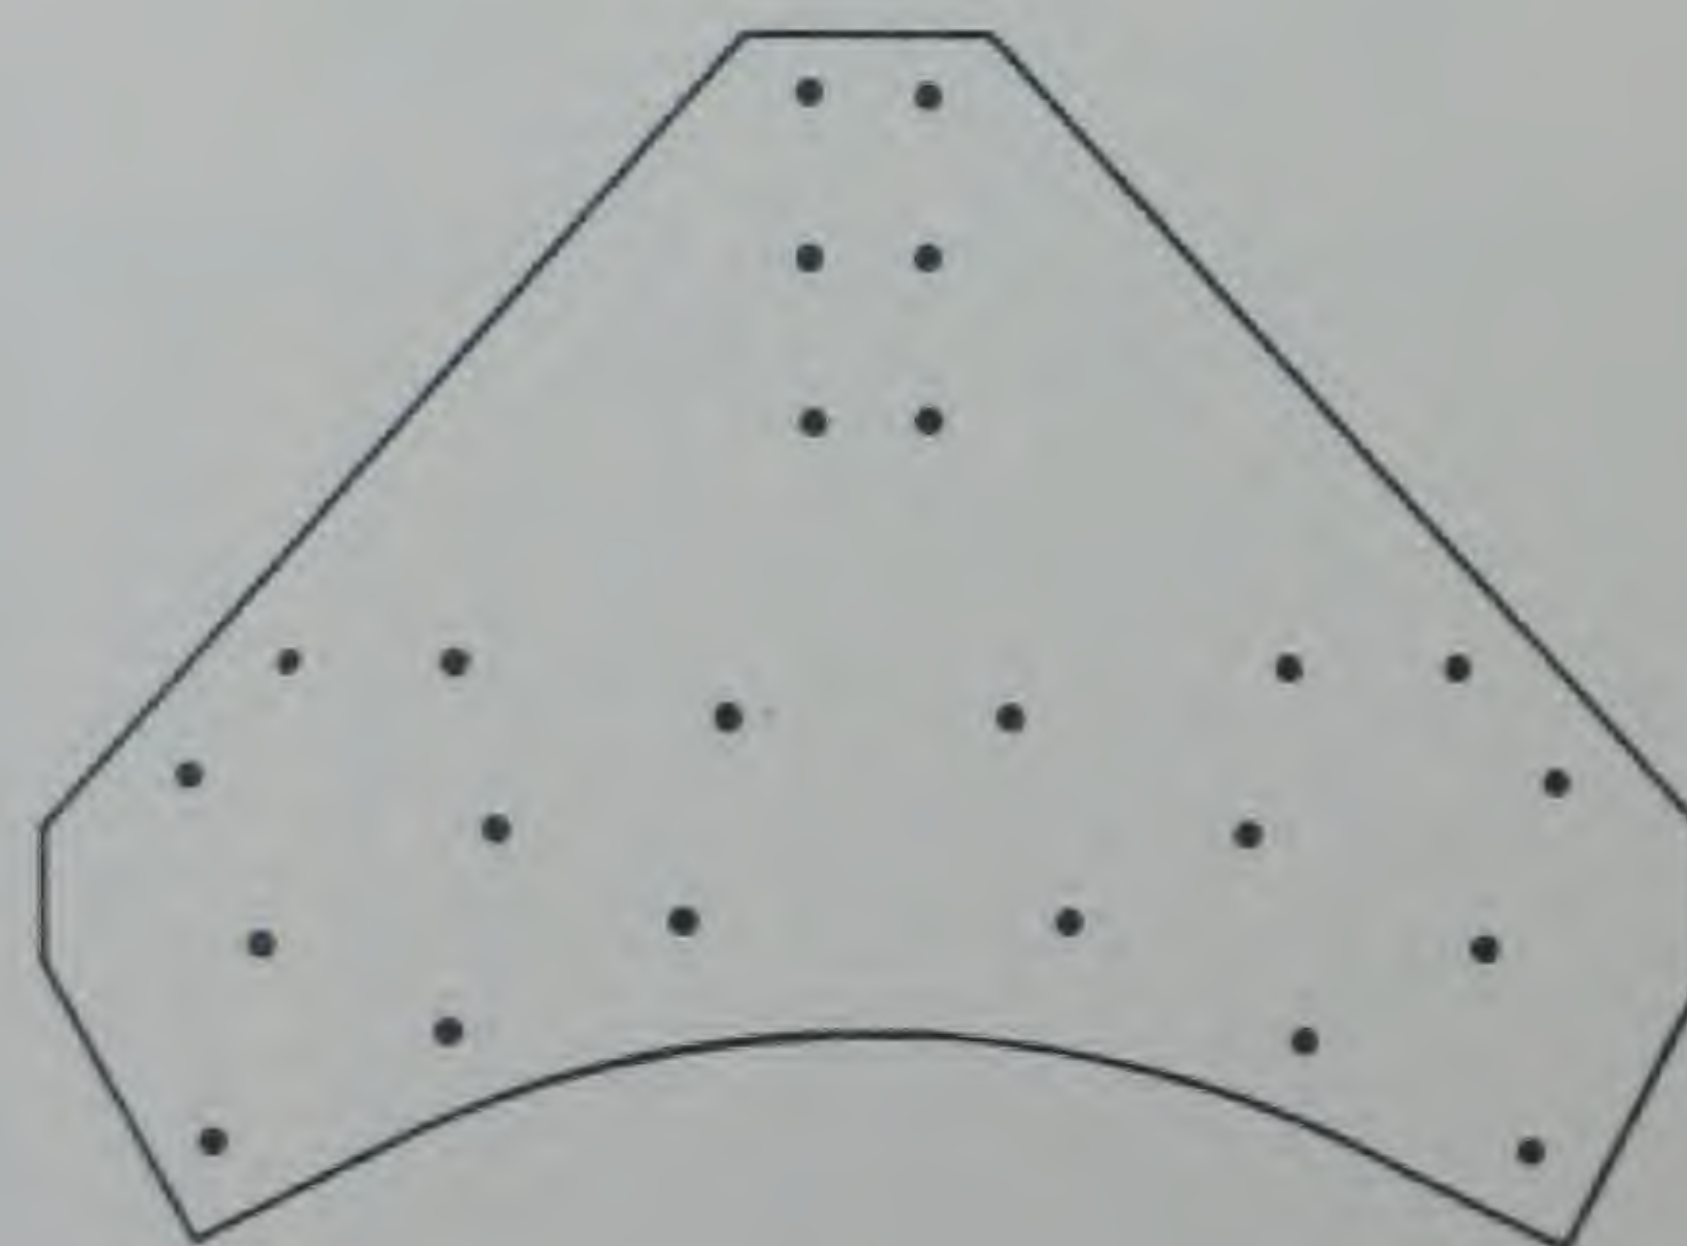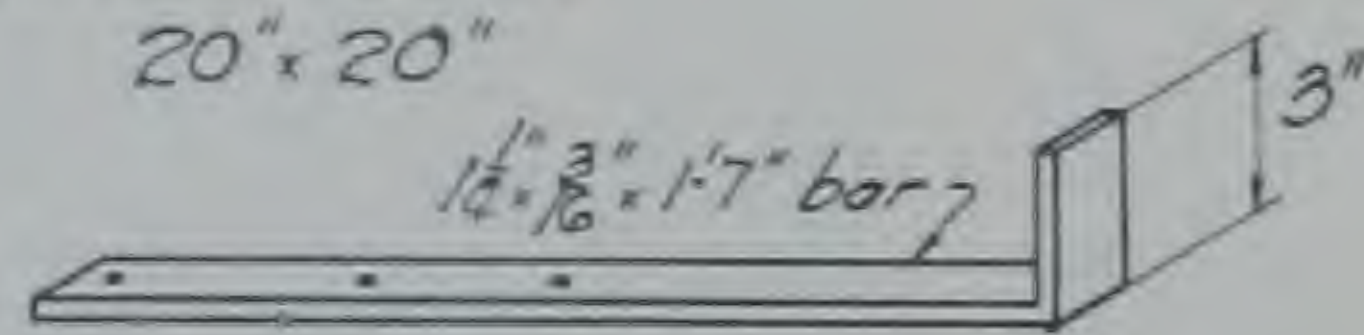


MISCELLANEOUS SPECIALTIES


THE BUILDING PRODUCTS CO.

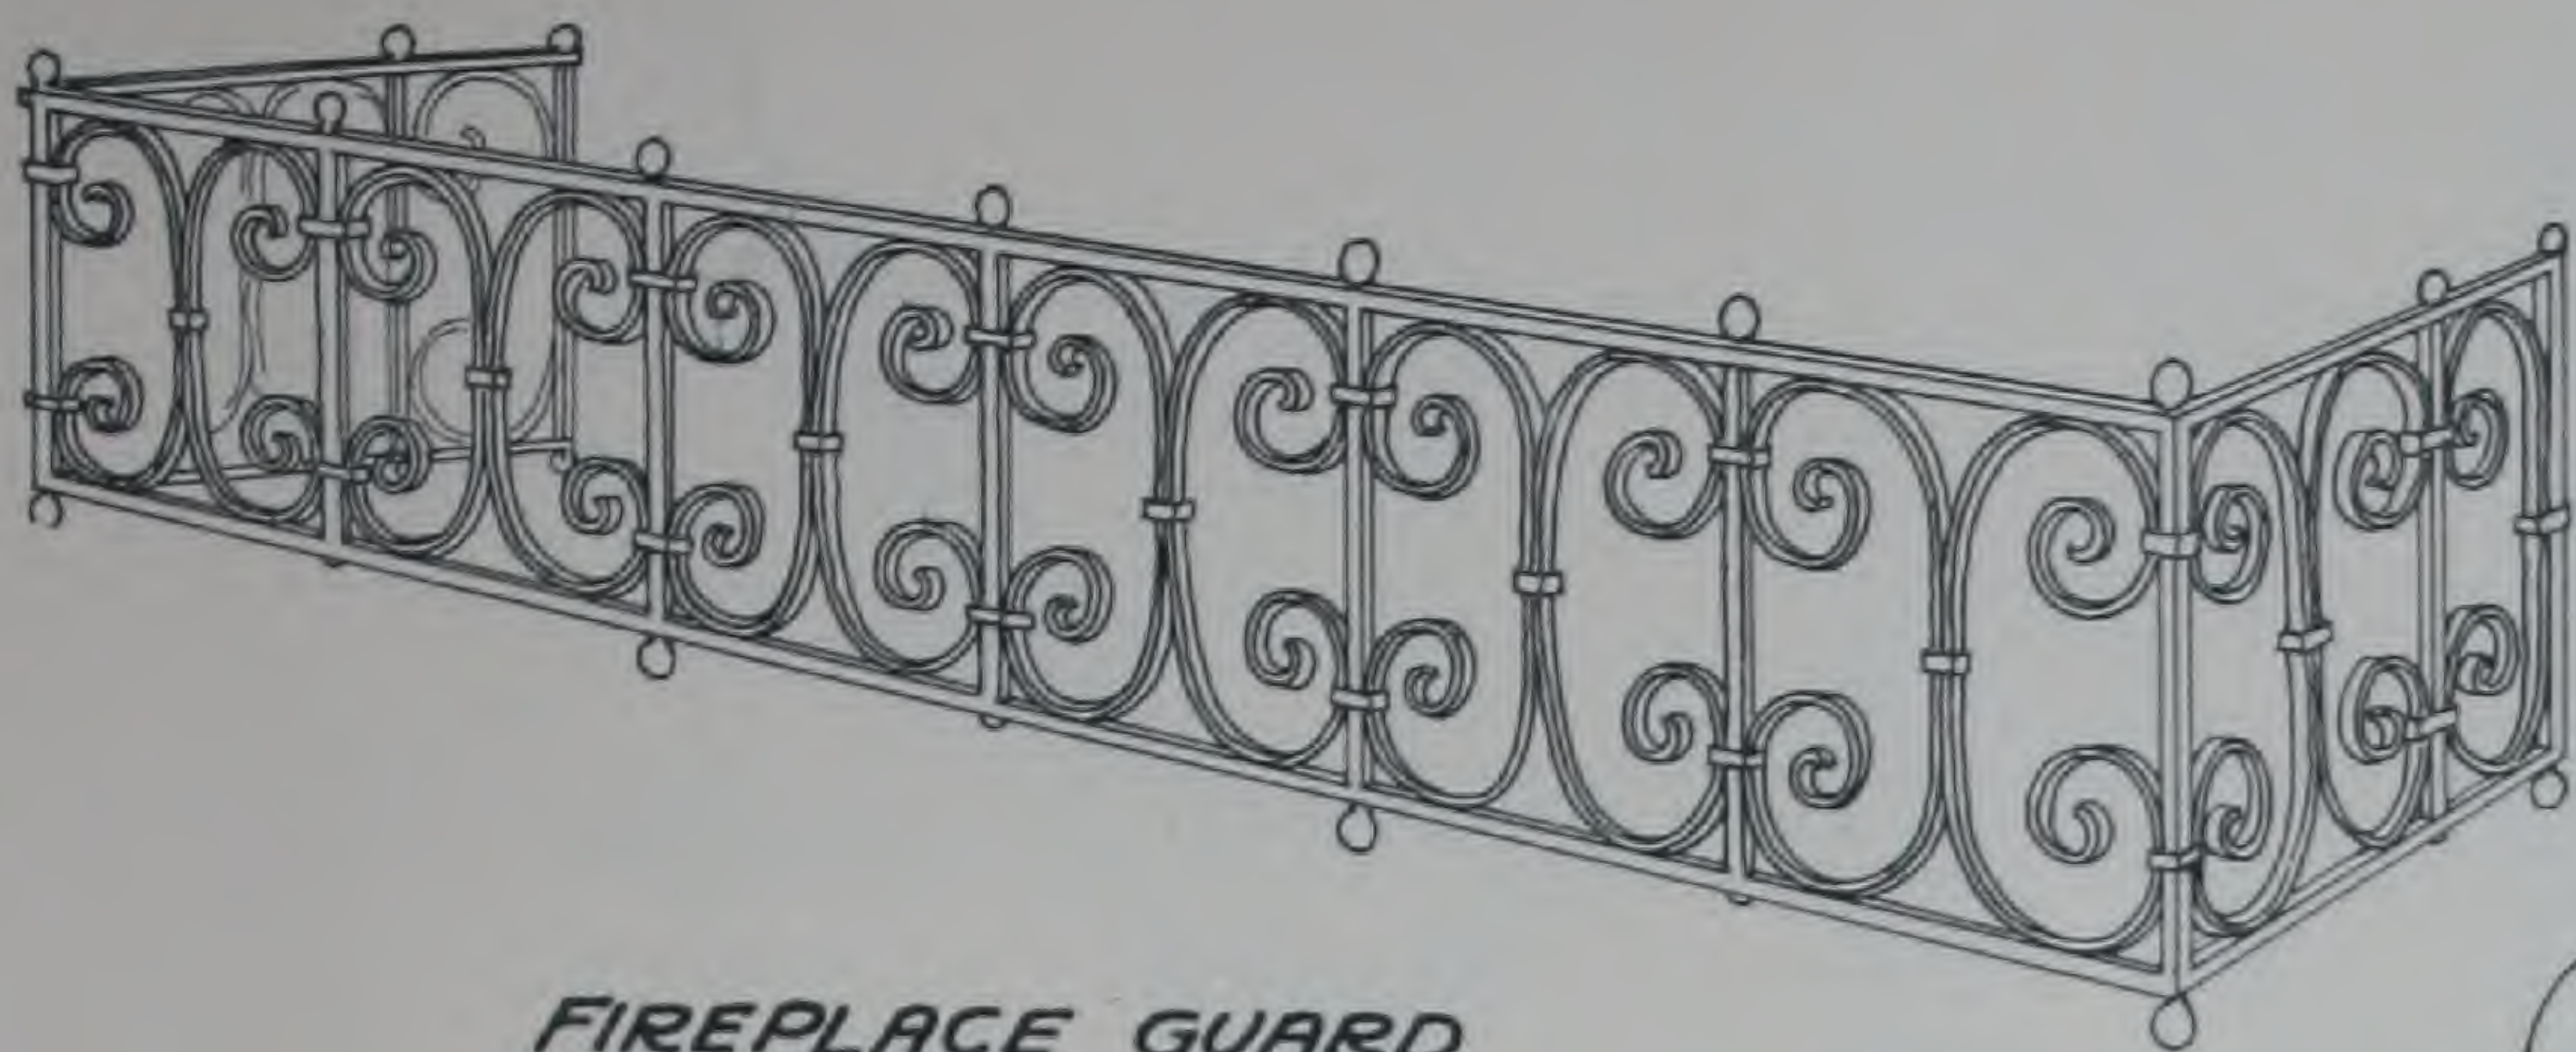


FIREPLACE GUARD

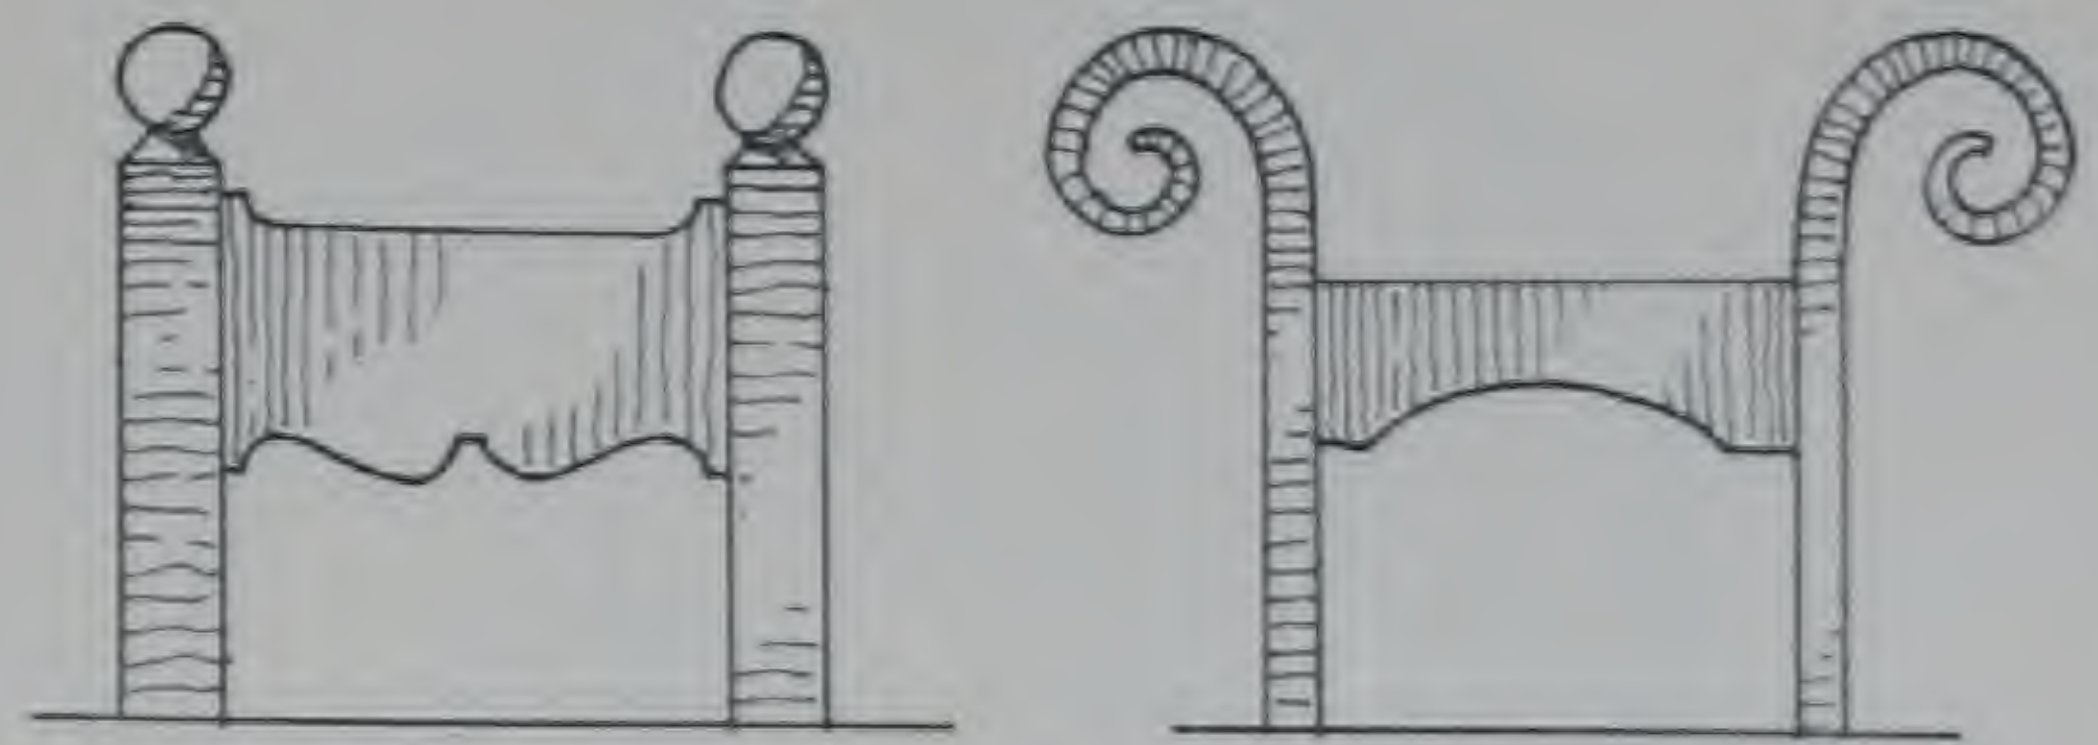


MUD SCRAPERS

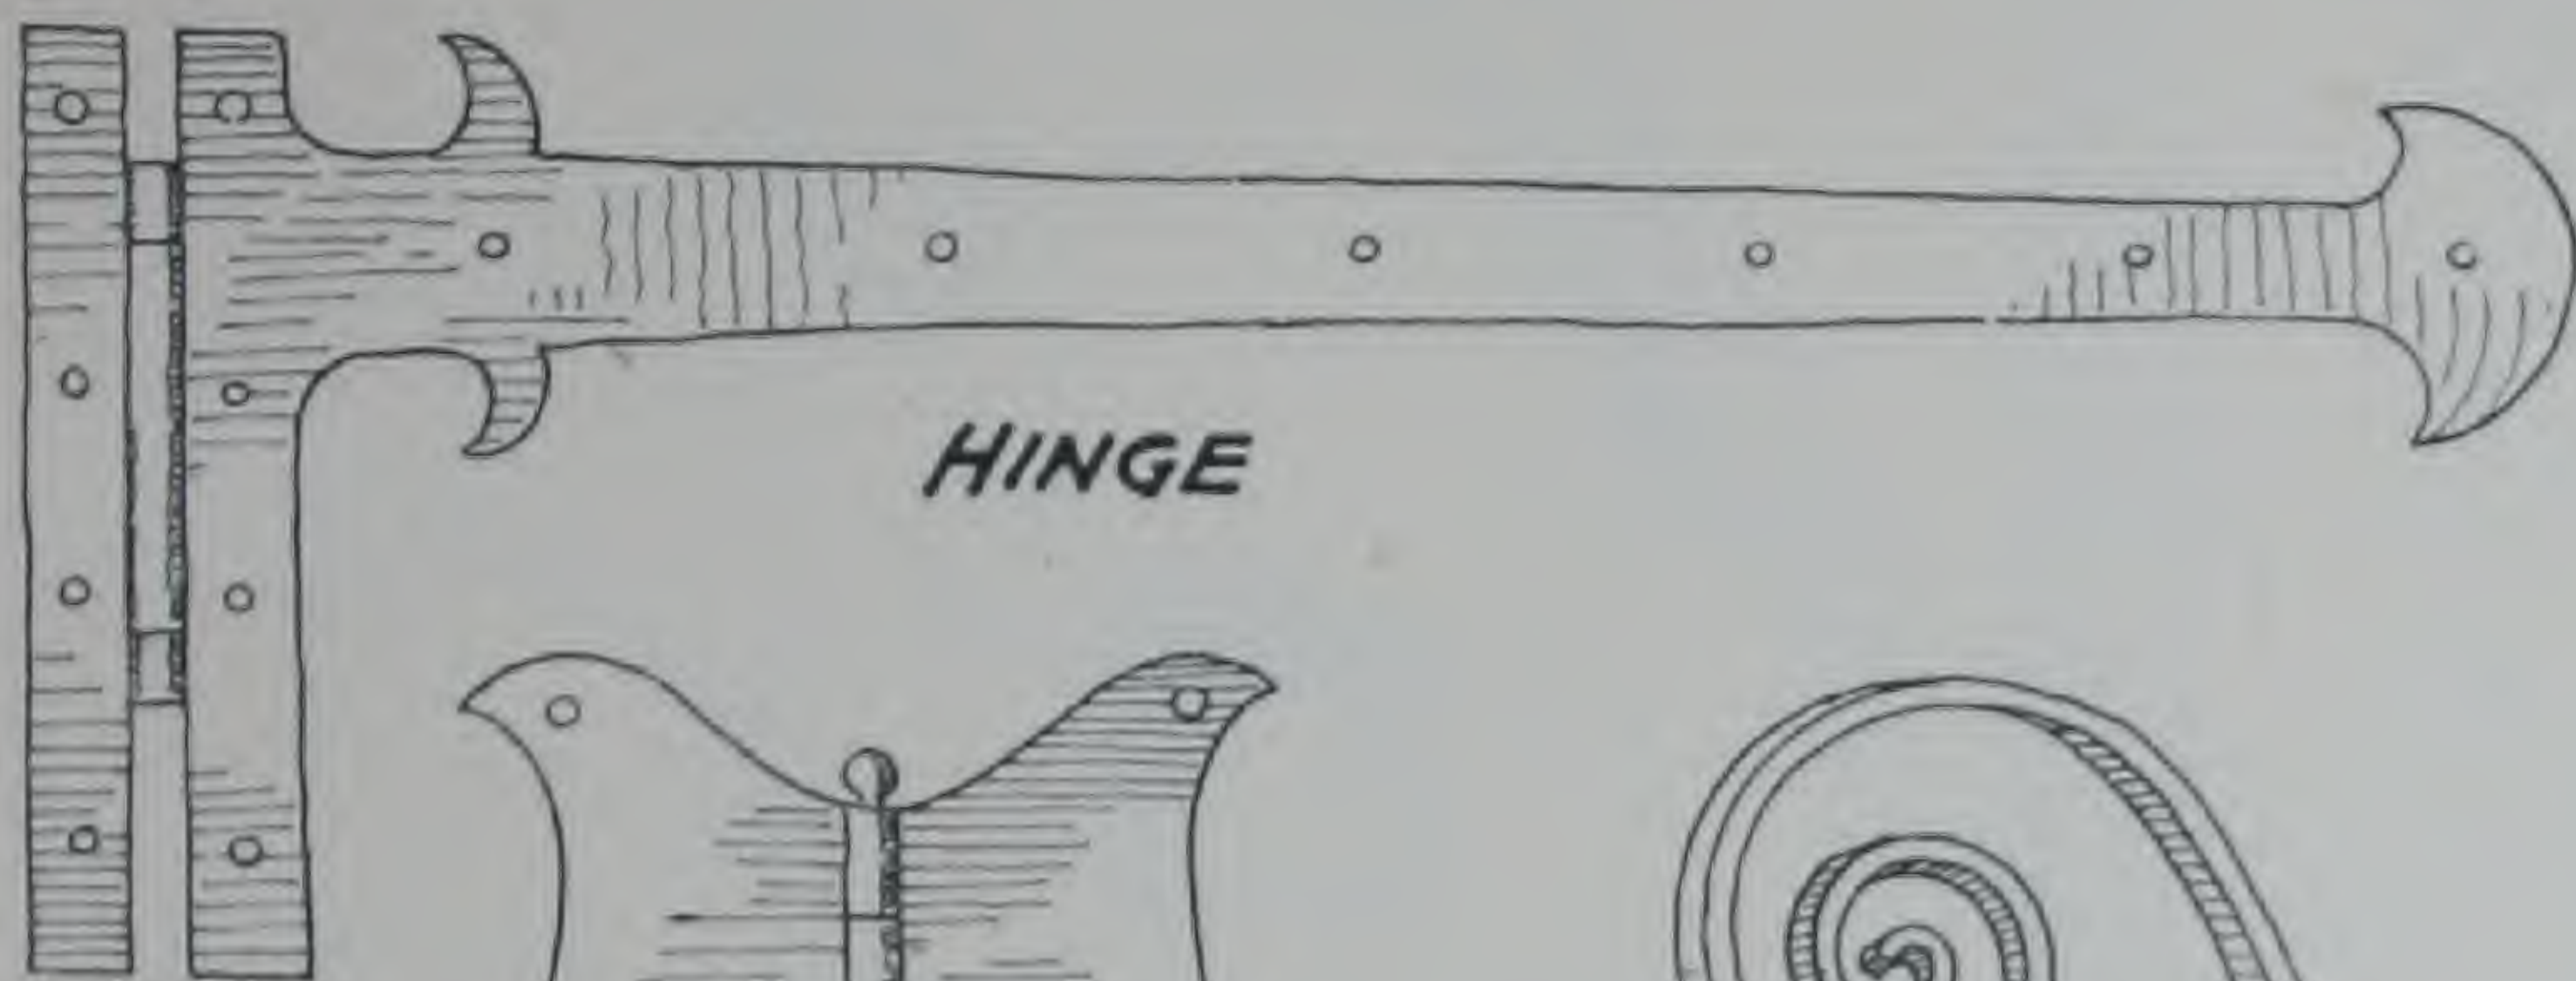


HINGE

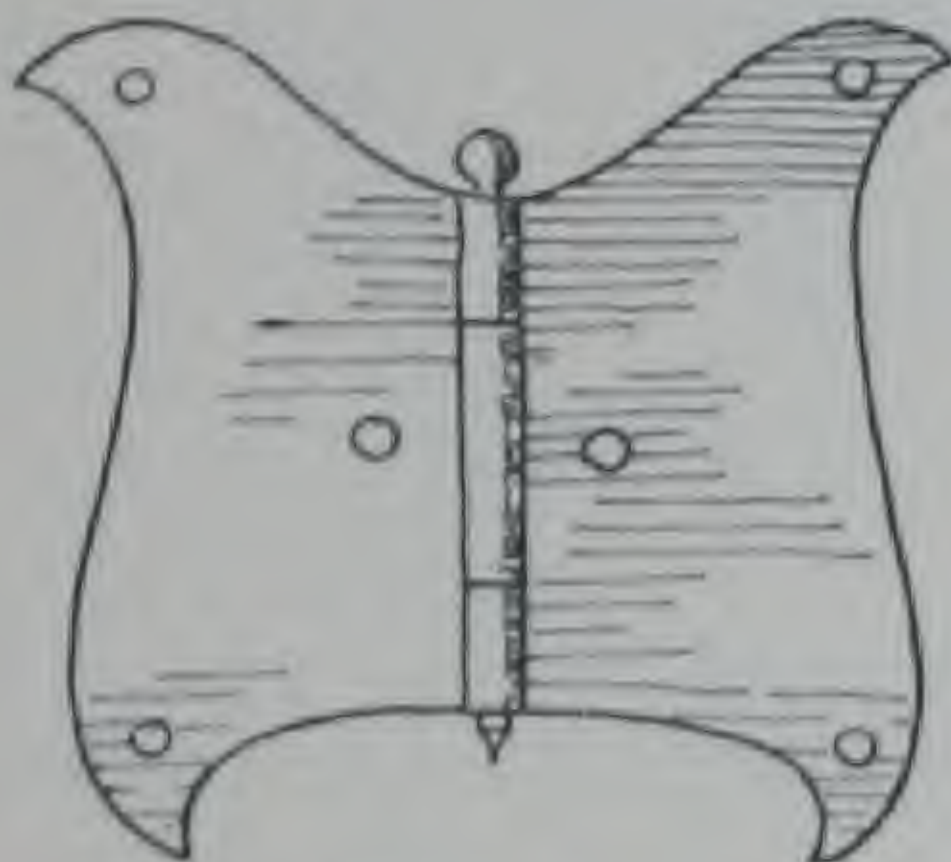


HINGE

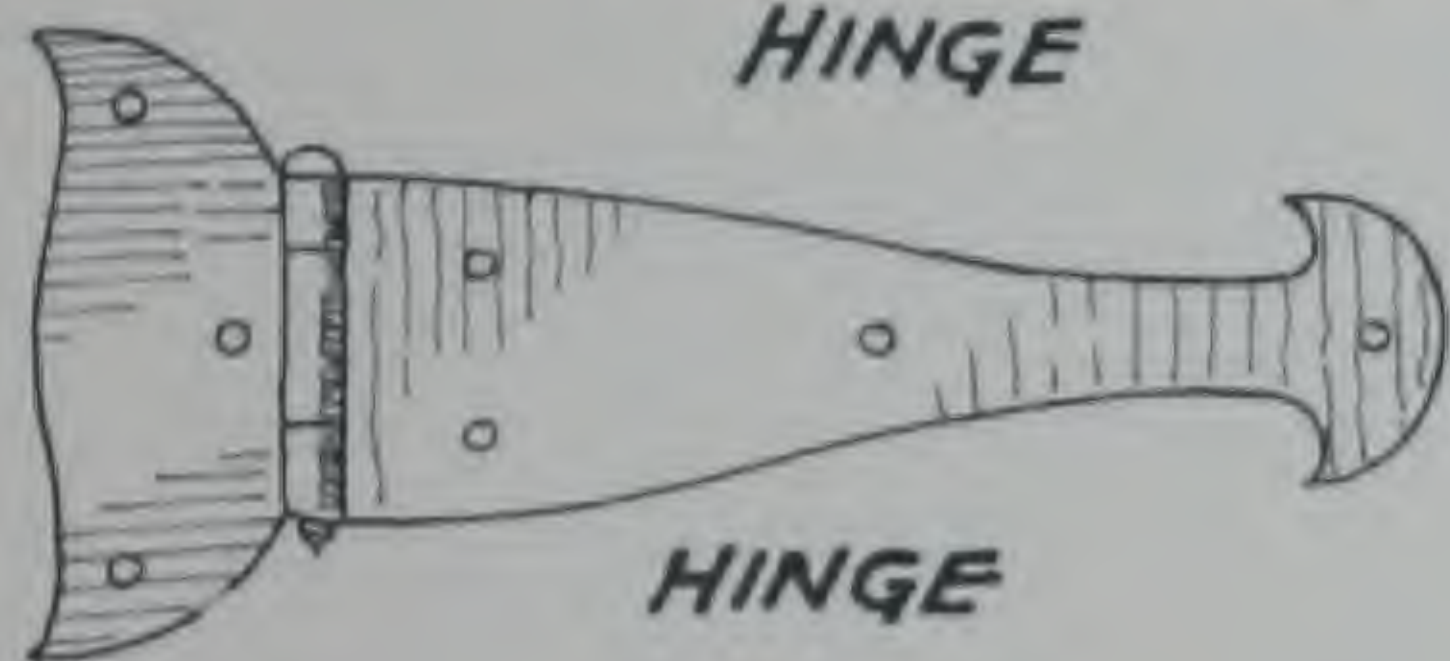


HINGE

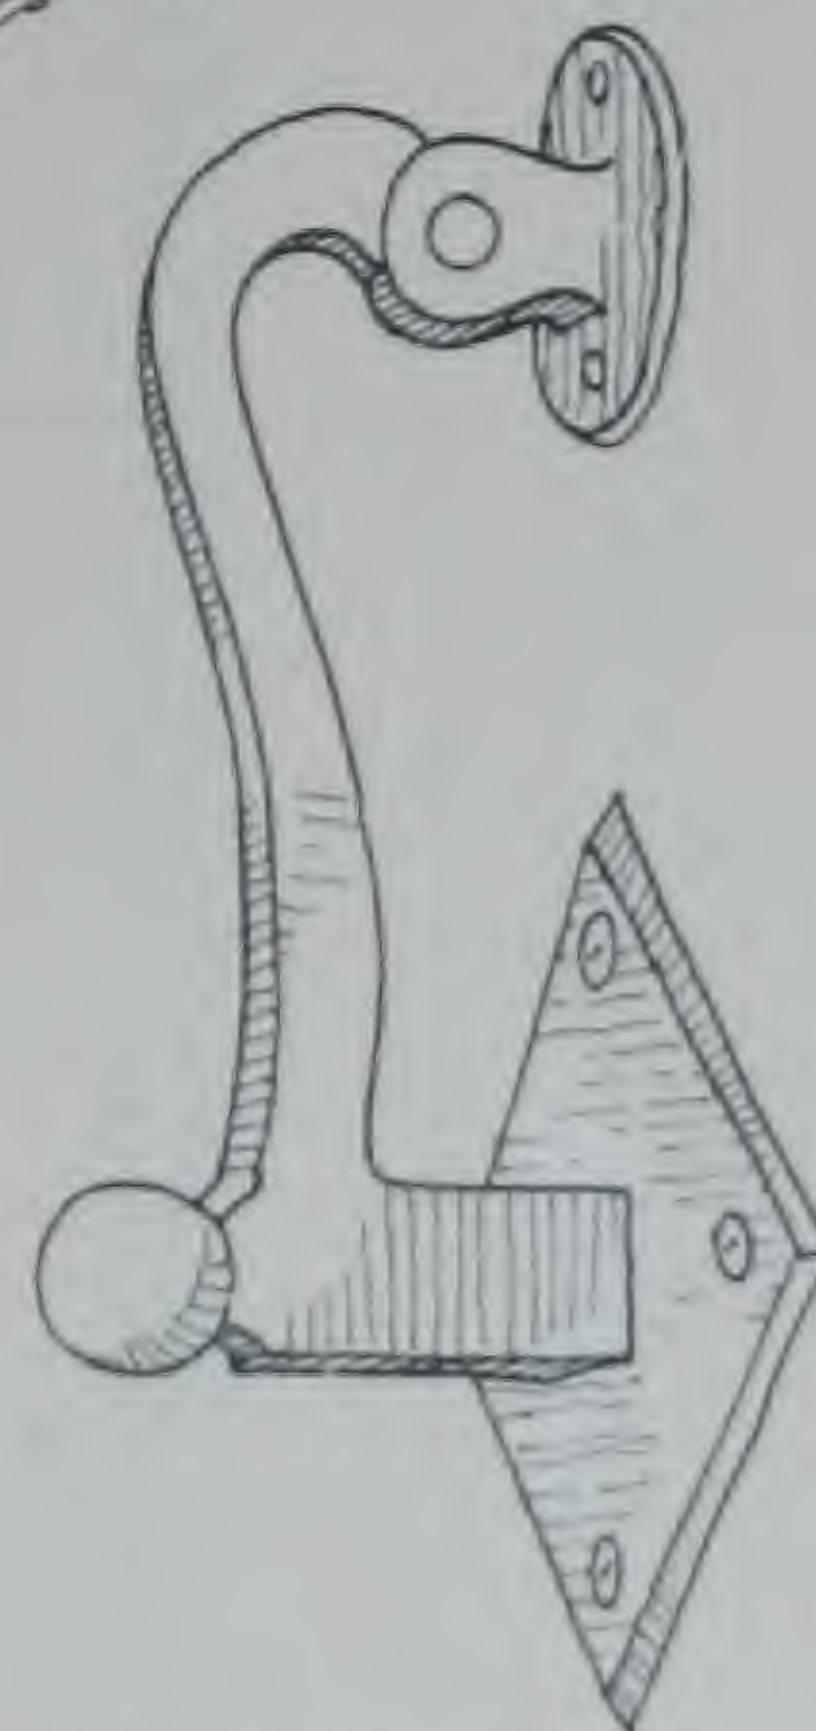

KNOCKER

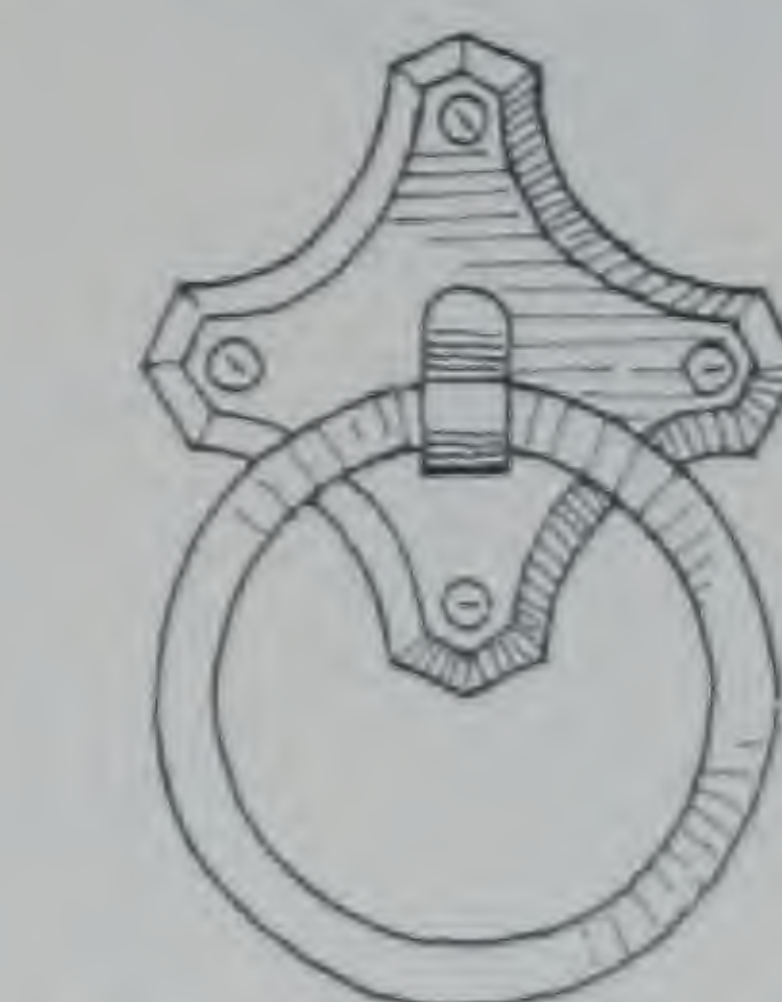

GATE PULL

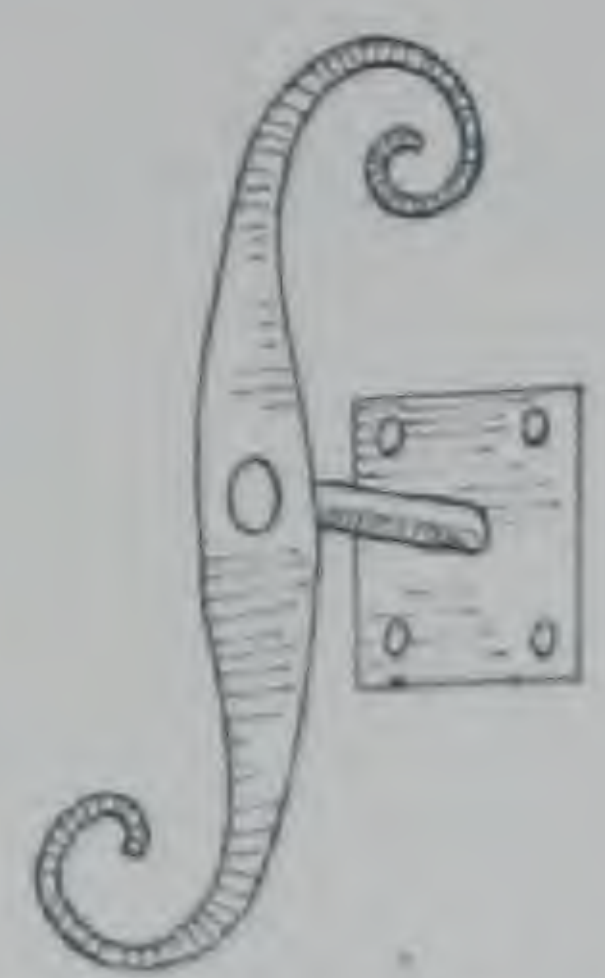


SHUTTER DOG
OR HOLD BACK



LATCH




LATCH

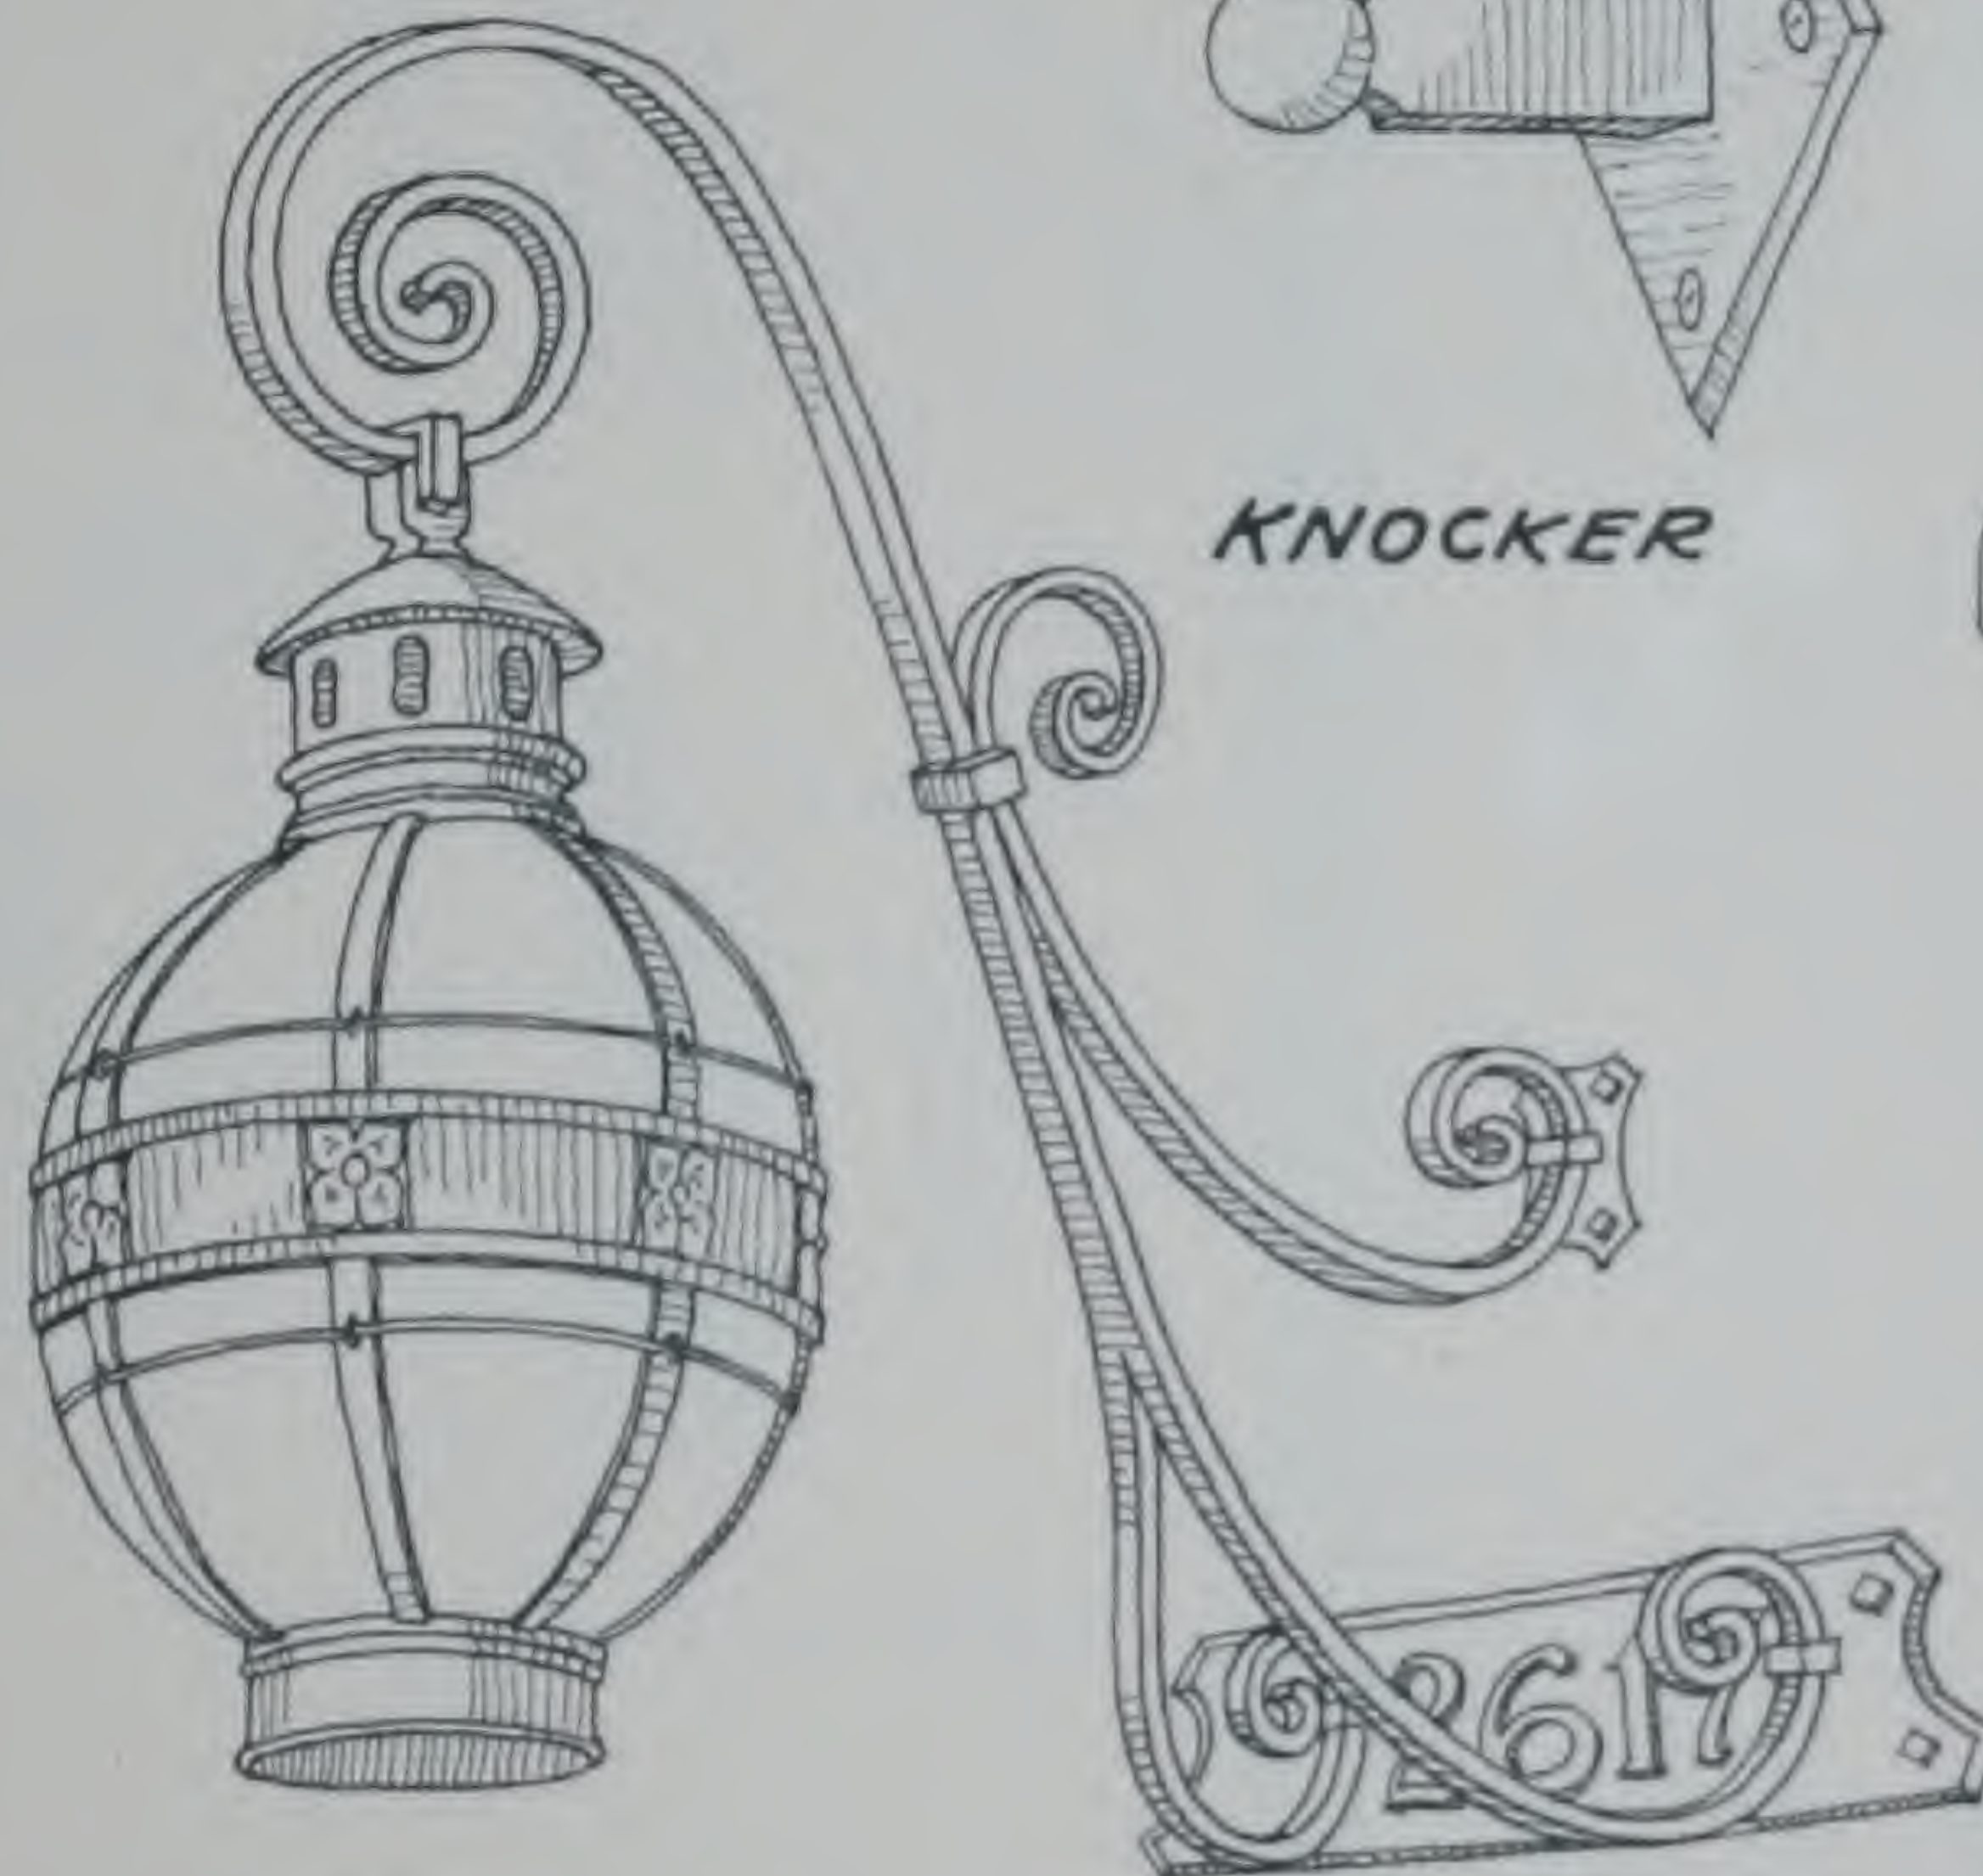

LANTERN



WEATHERVANE

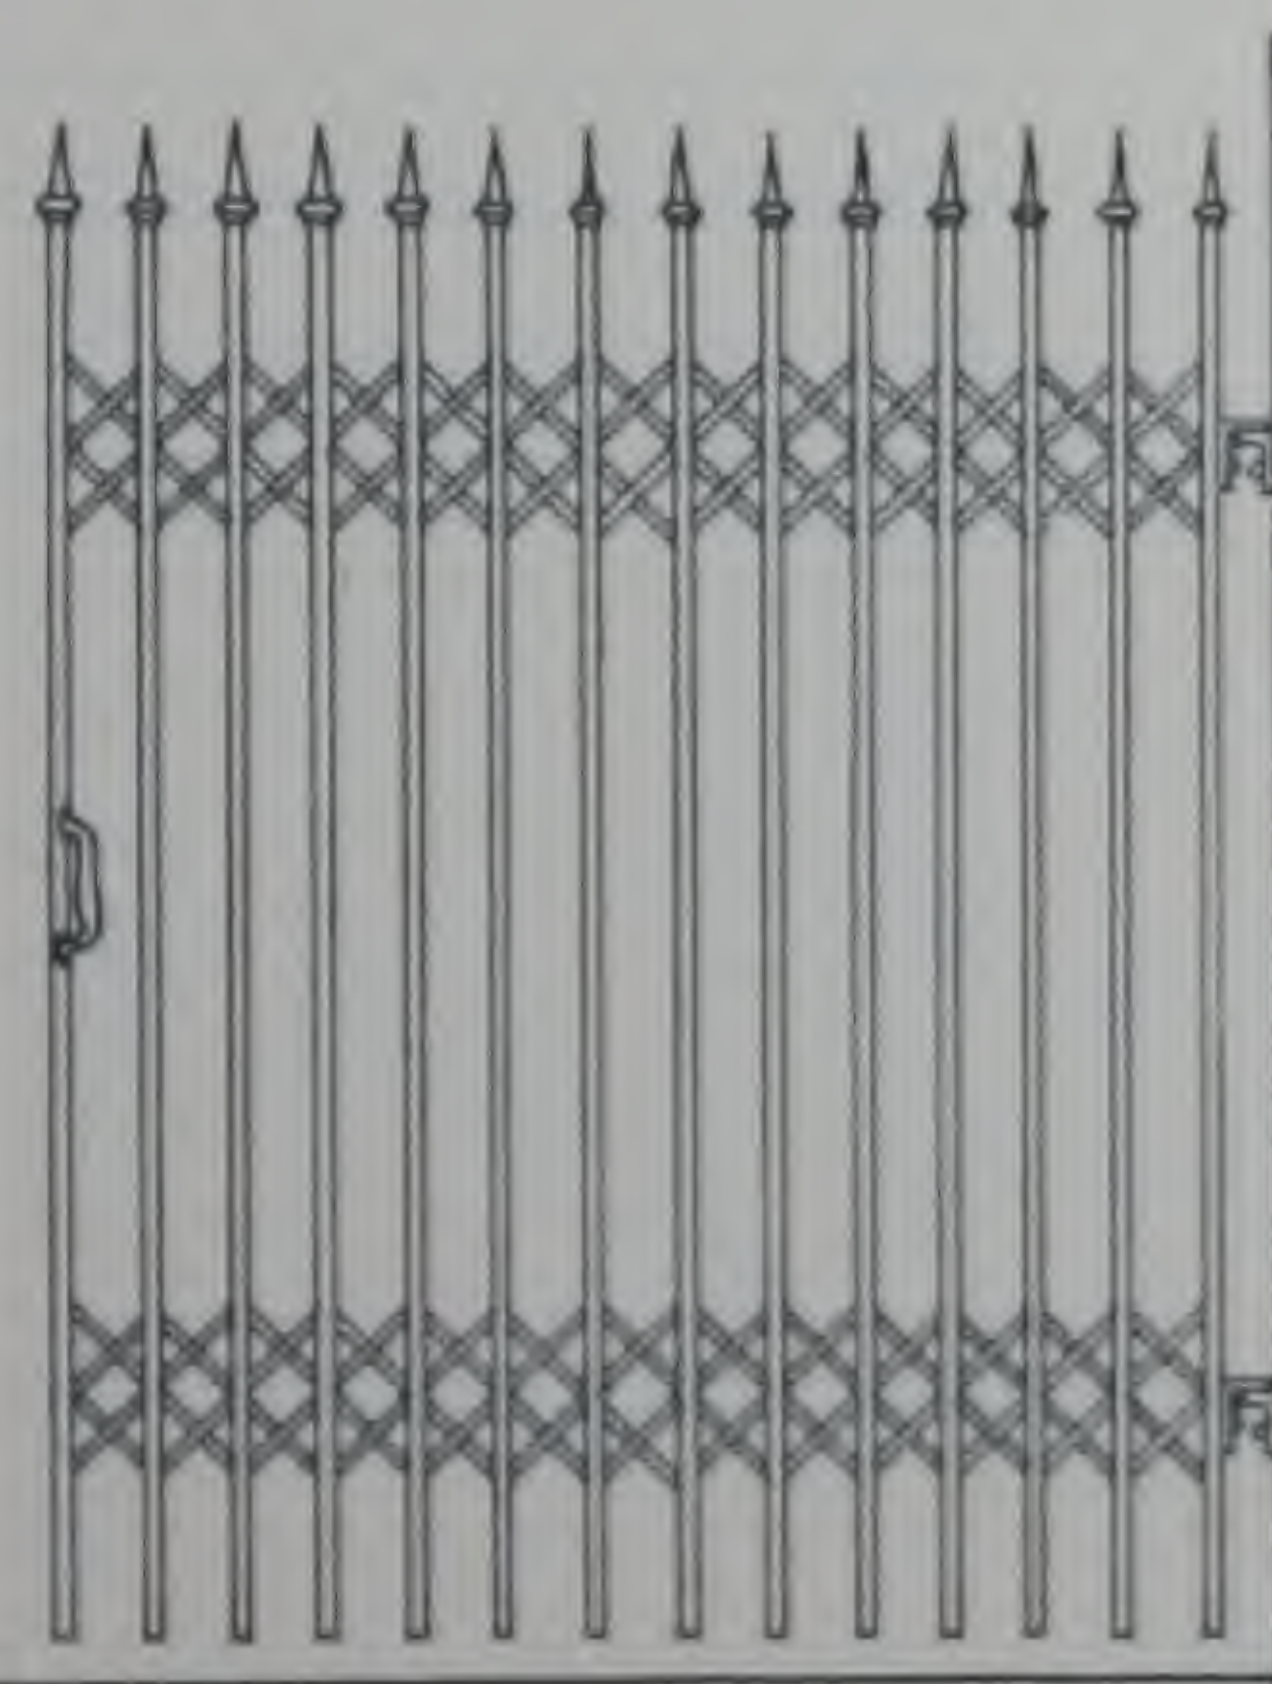


COLLAPSIBLE GATE



CHIMNEY ANCHORS




MISCELLANEOUS WROUGHT IRON

ORNAMENTAL IRON WORK

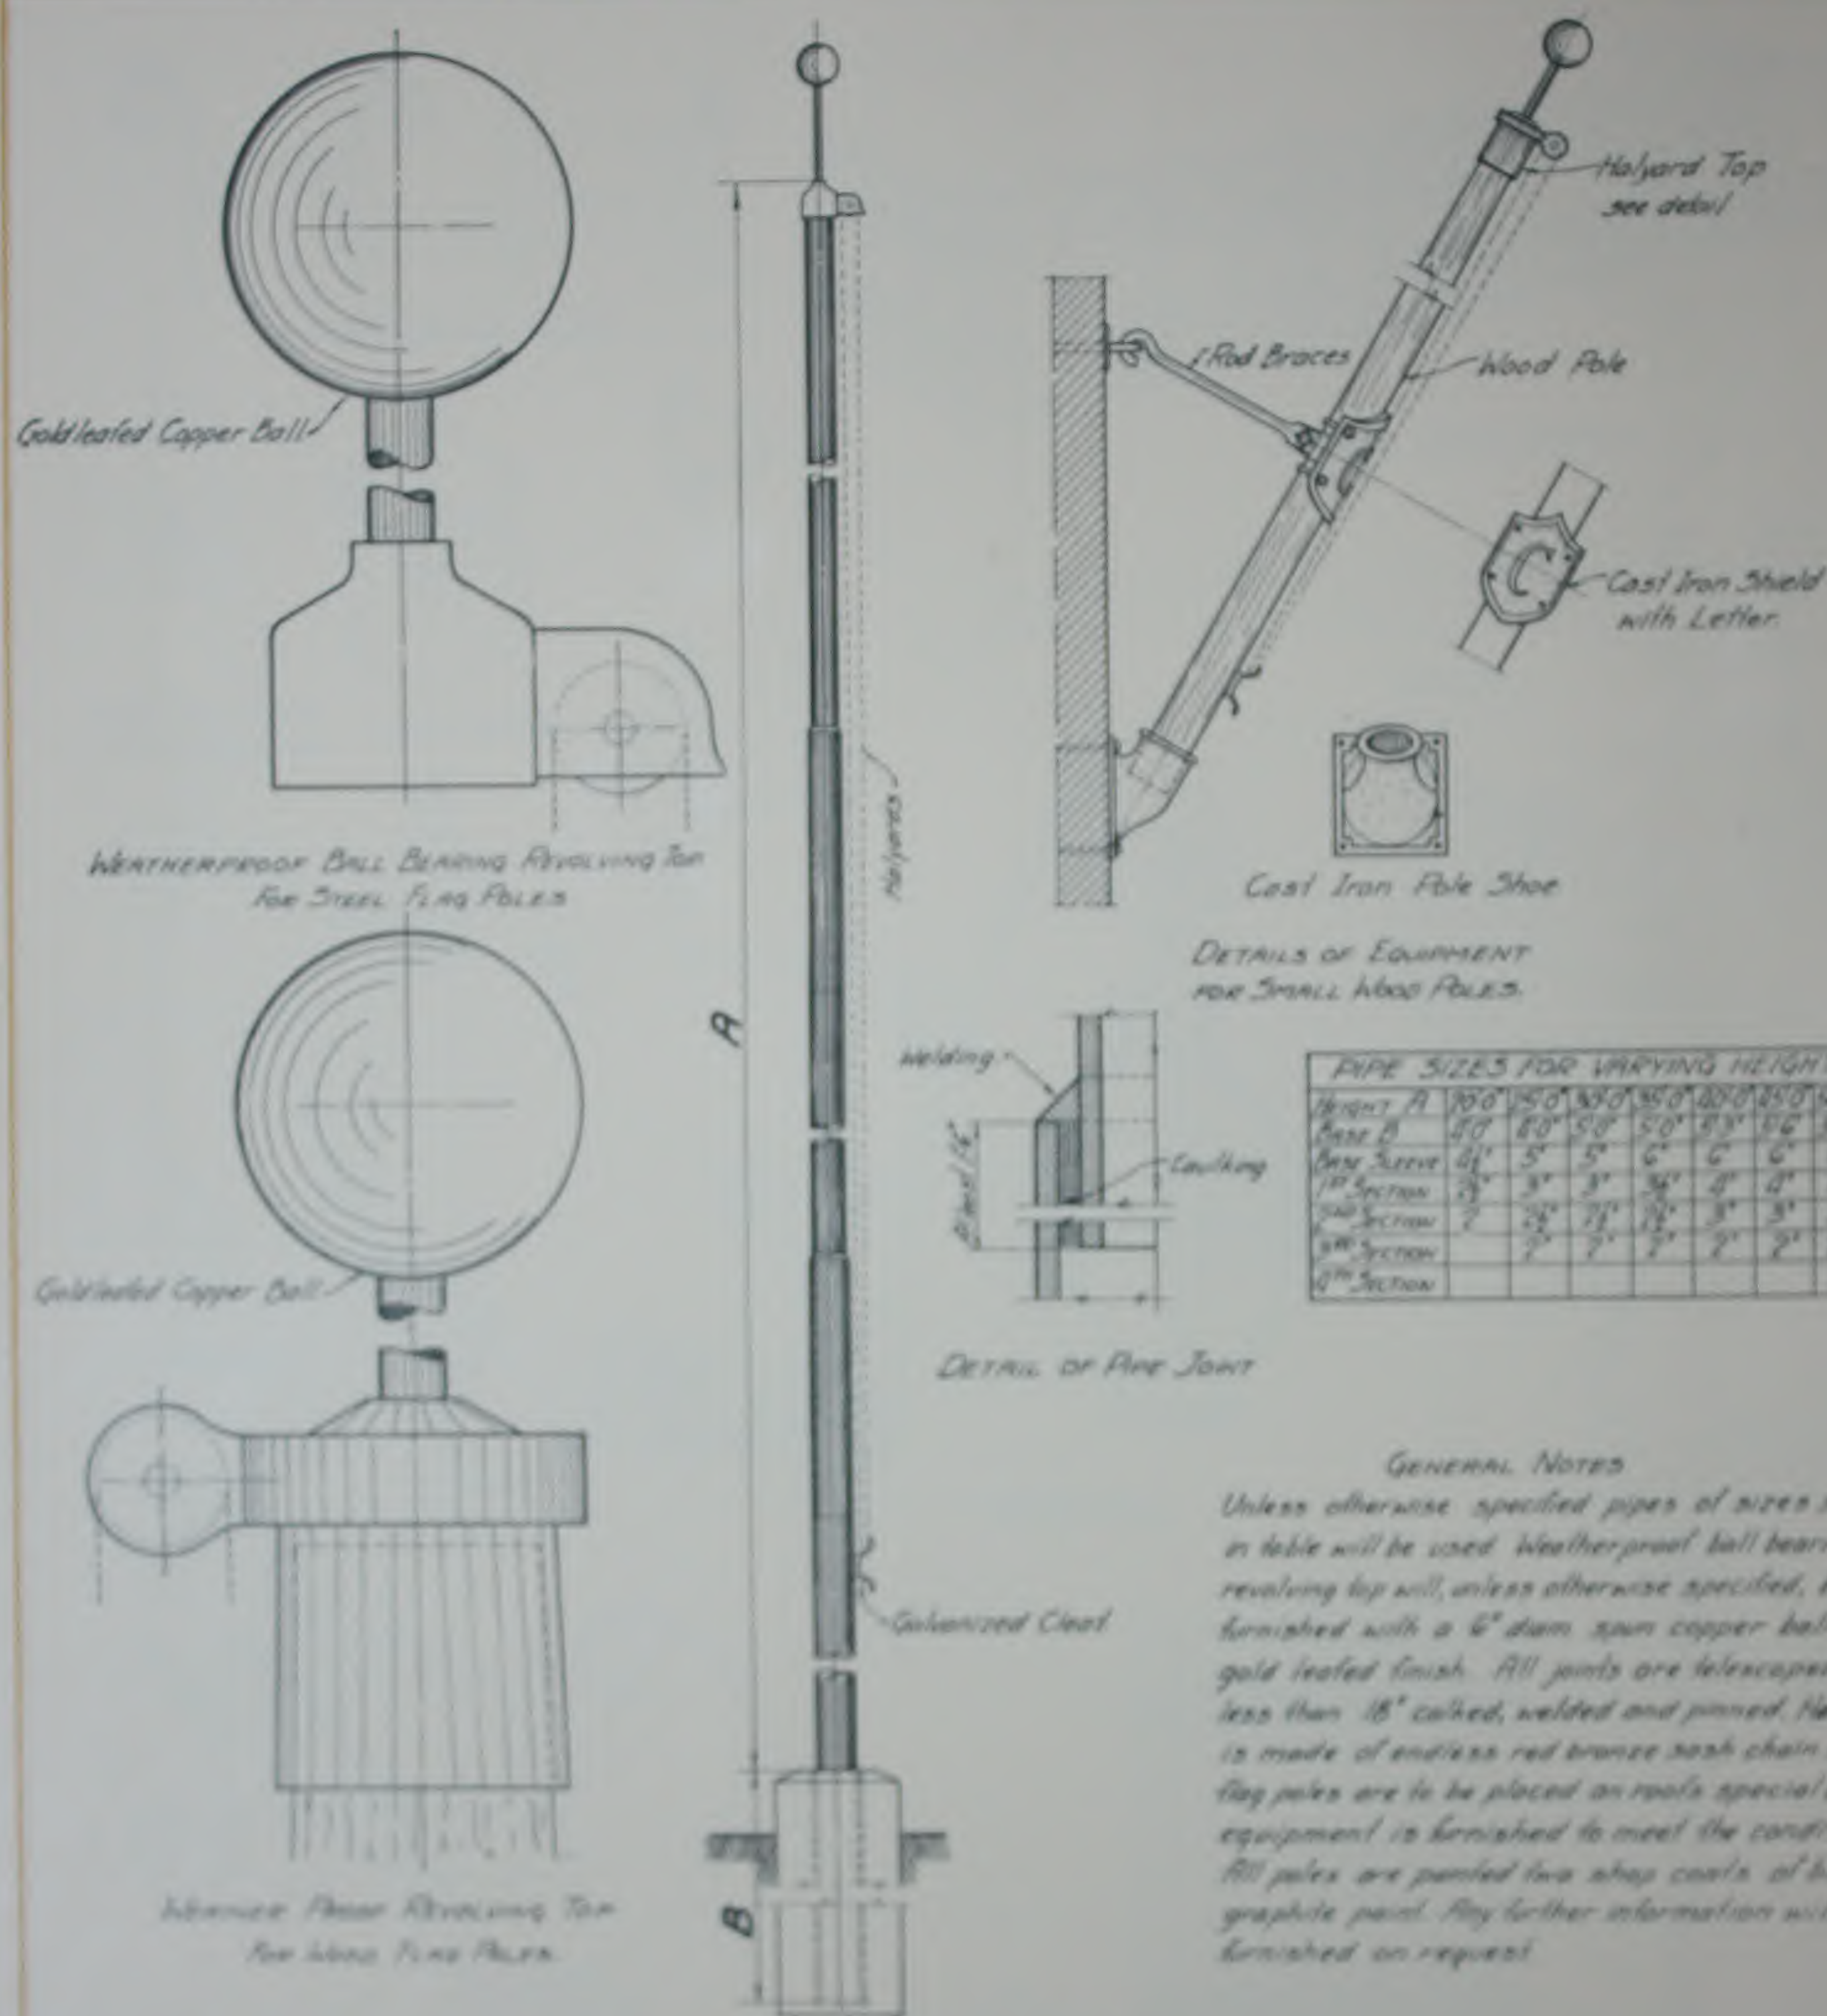

STANDARD FLAG POLES


T H E B U I L D I N G P R O D U C T S C O .

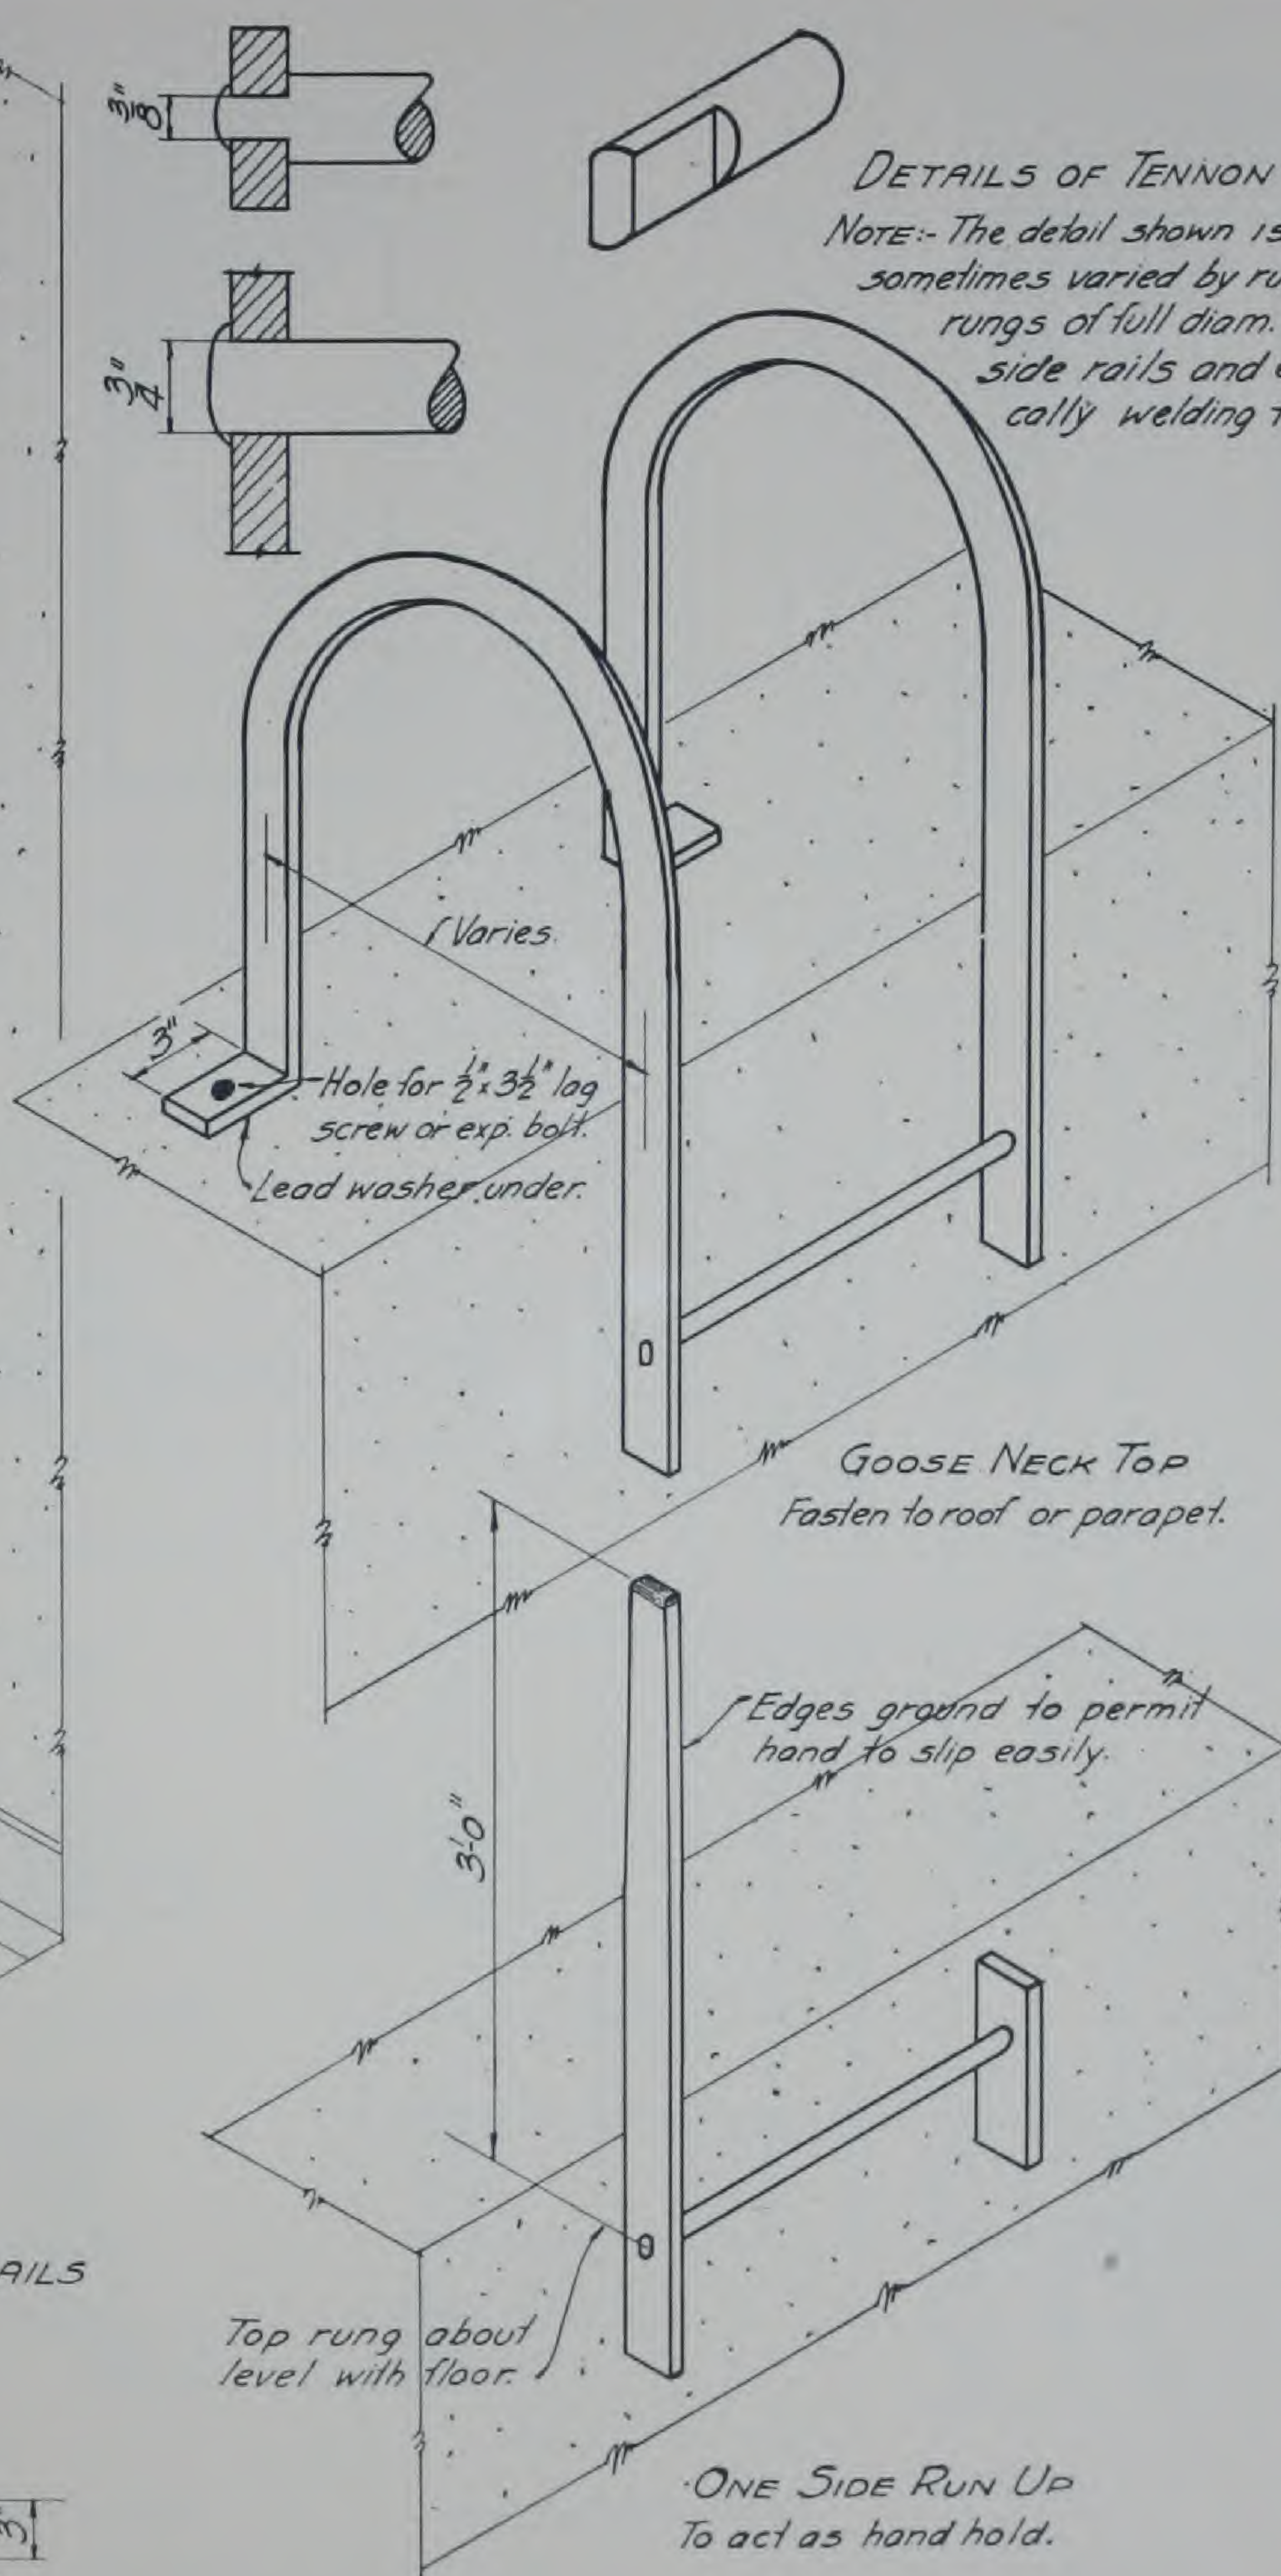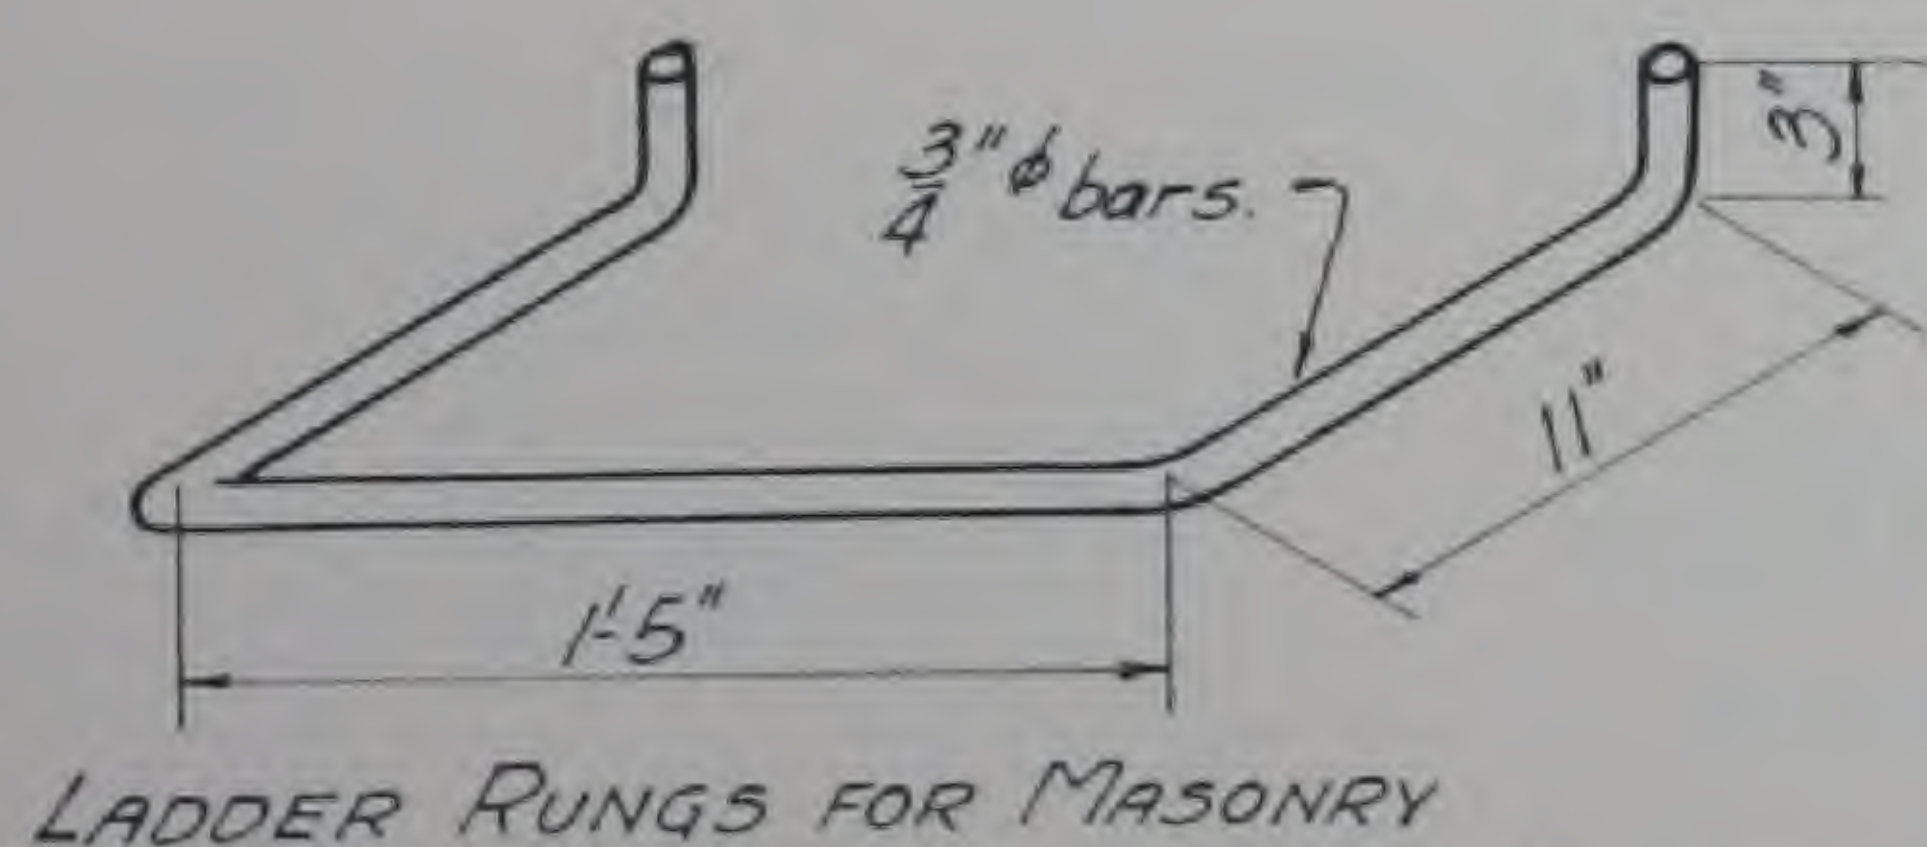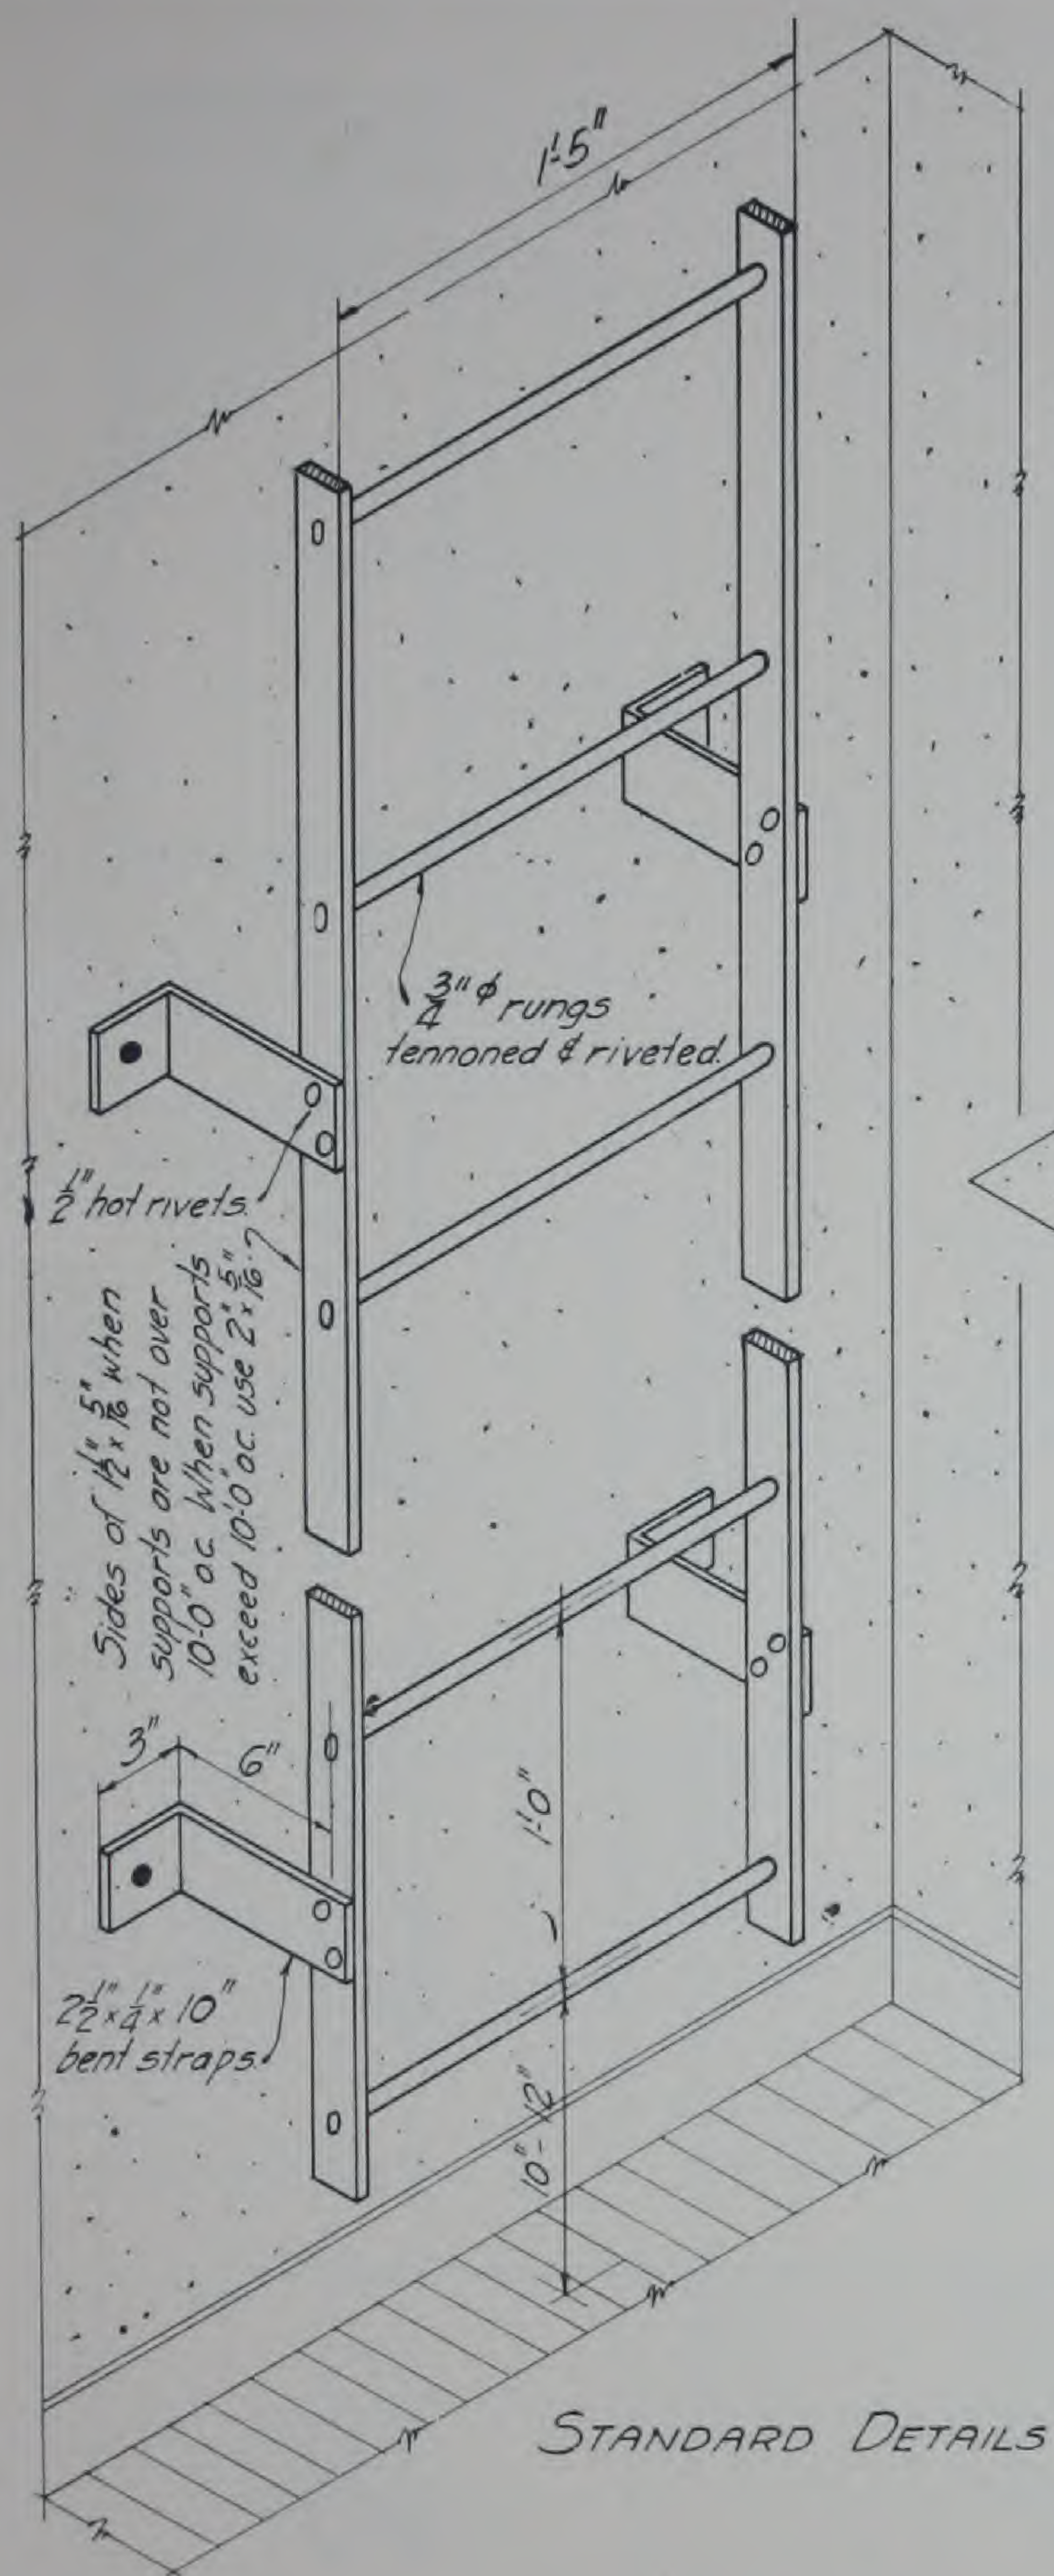


NOTE:- For Fire Ladders Follow State Codes.
NOTE:- The details shown may be varied
to suit any conditions or standards other
than our own.

STANDARD LADDERS


ORNAMENTAL IRON WORK

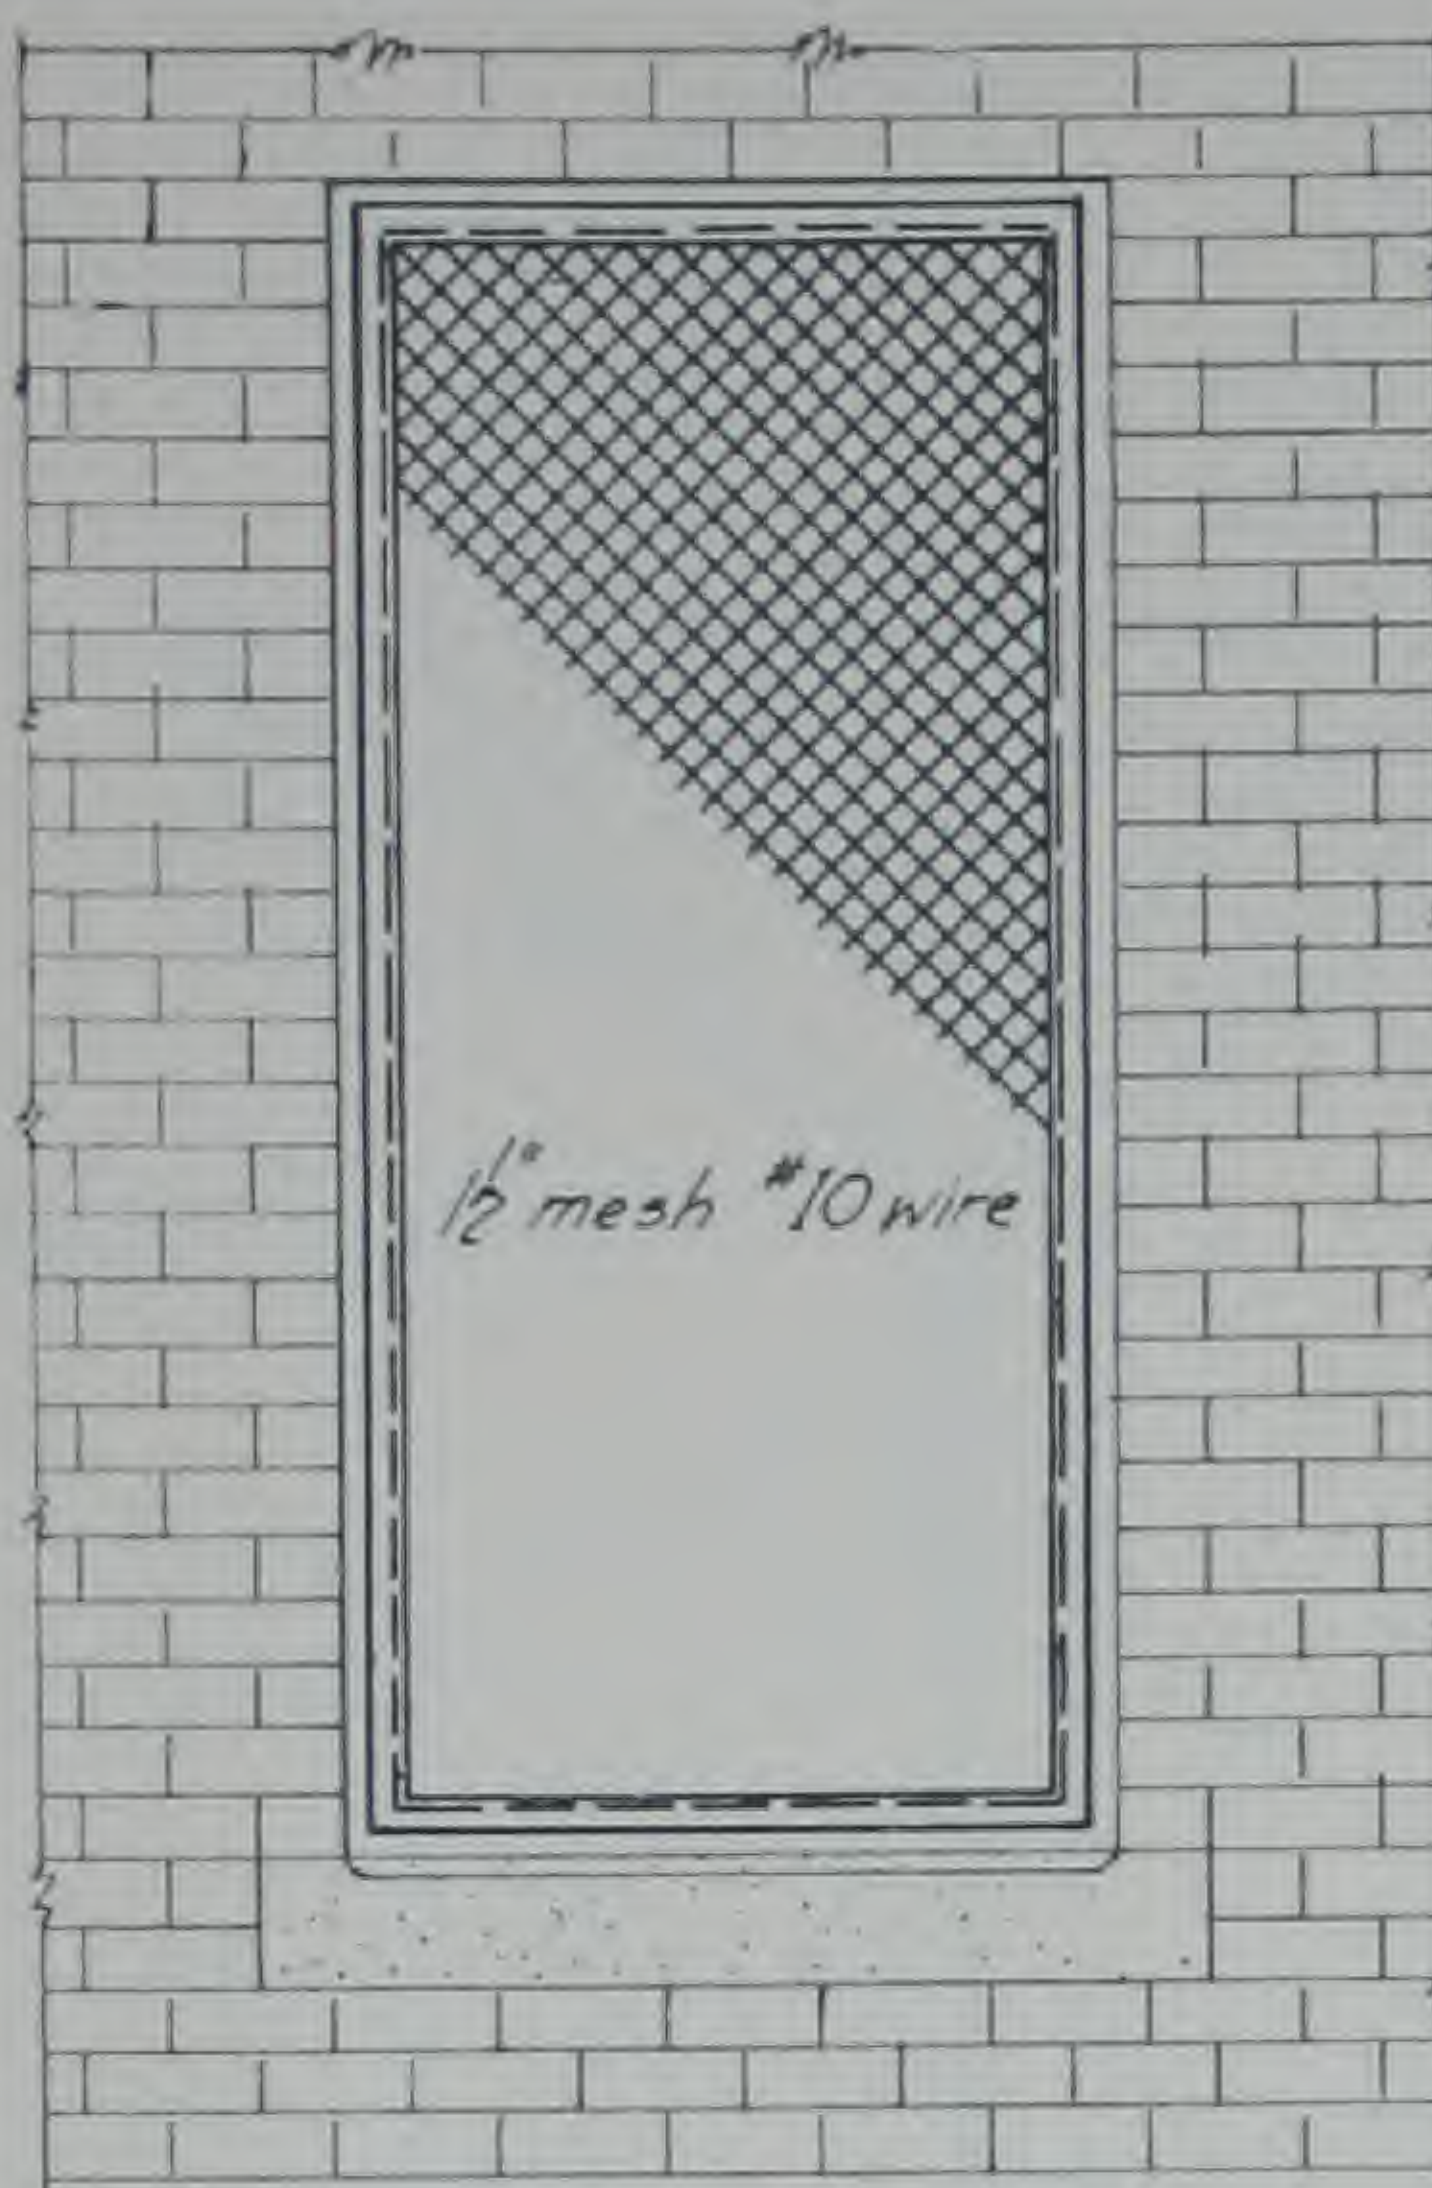


WIRE WINDOW GUARDS
Angle iron frame.

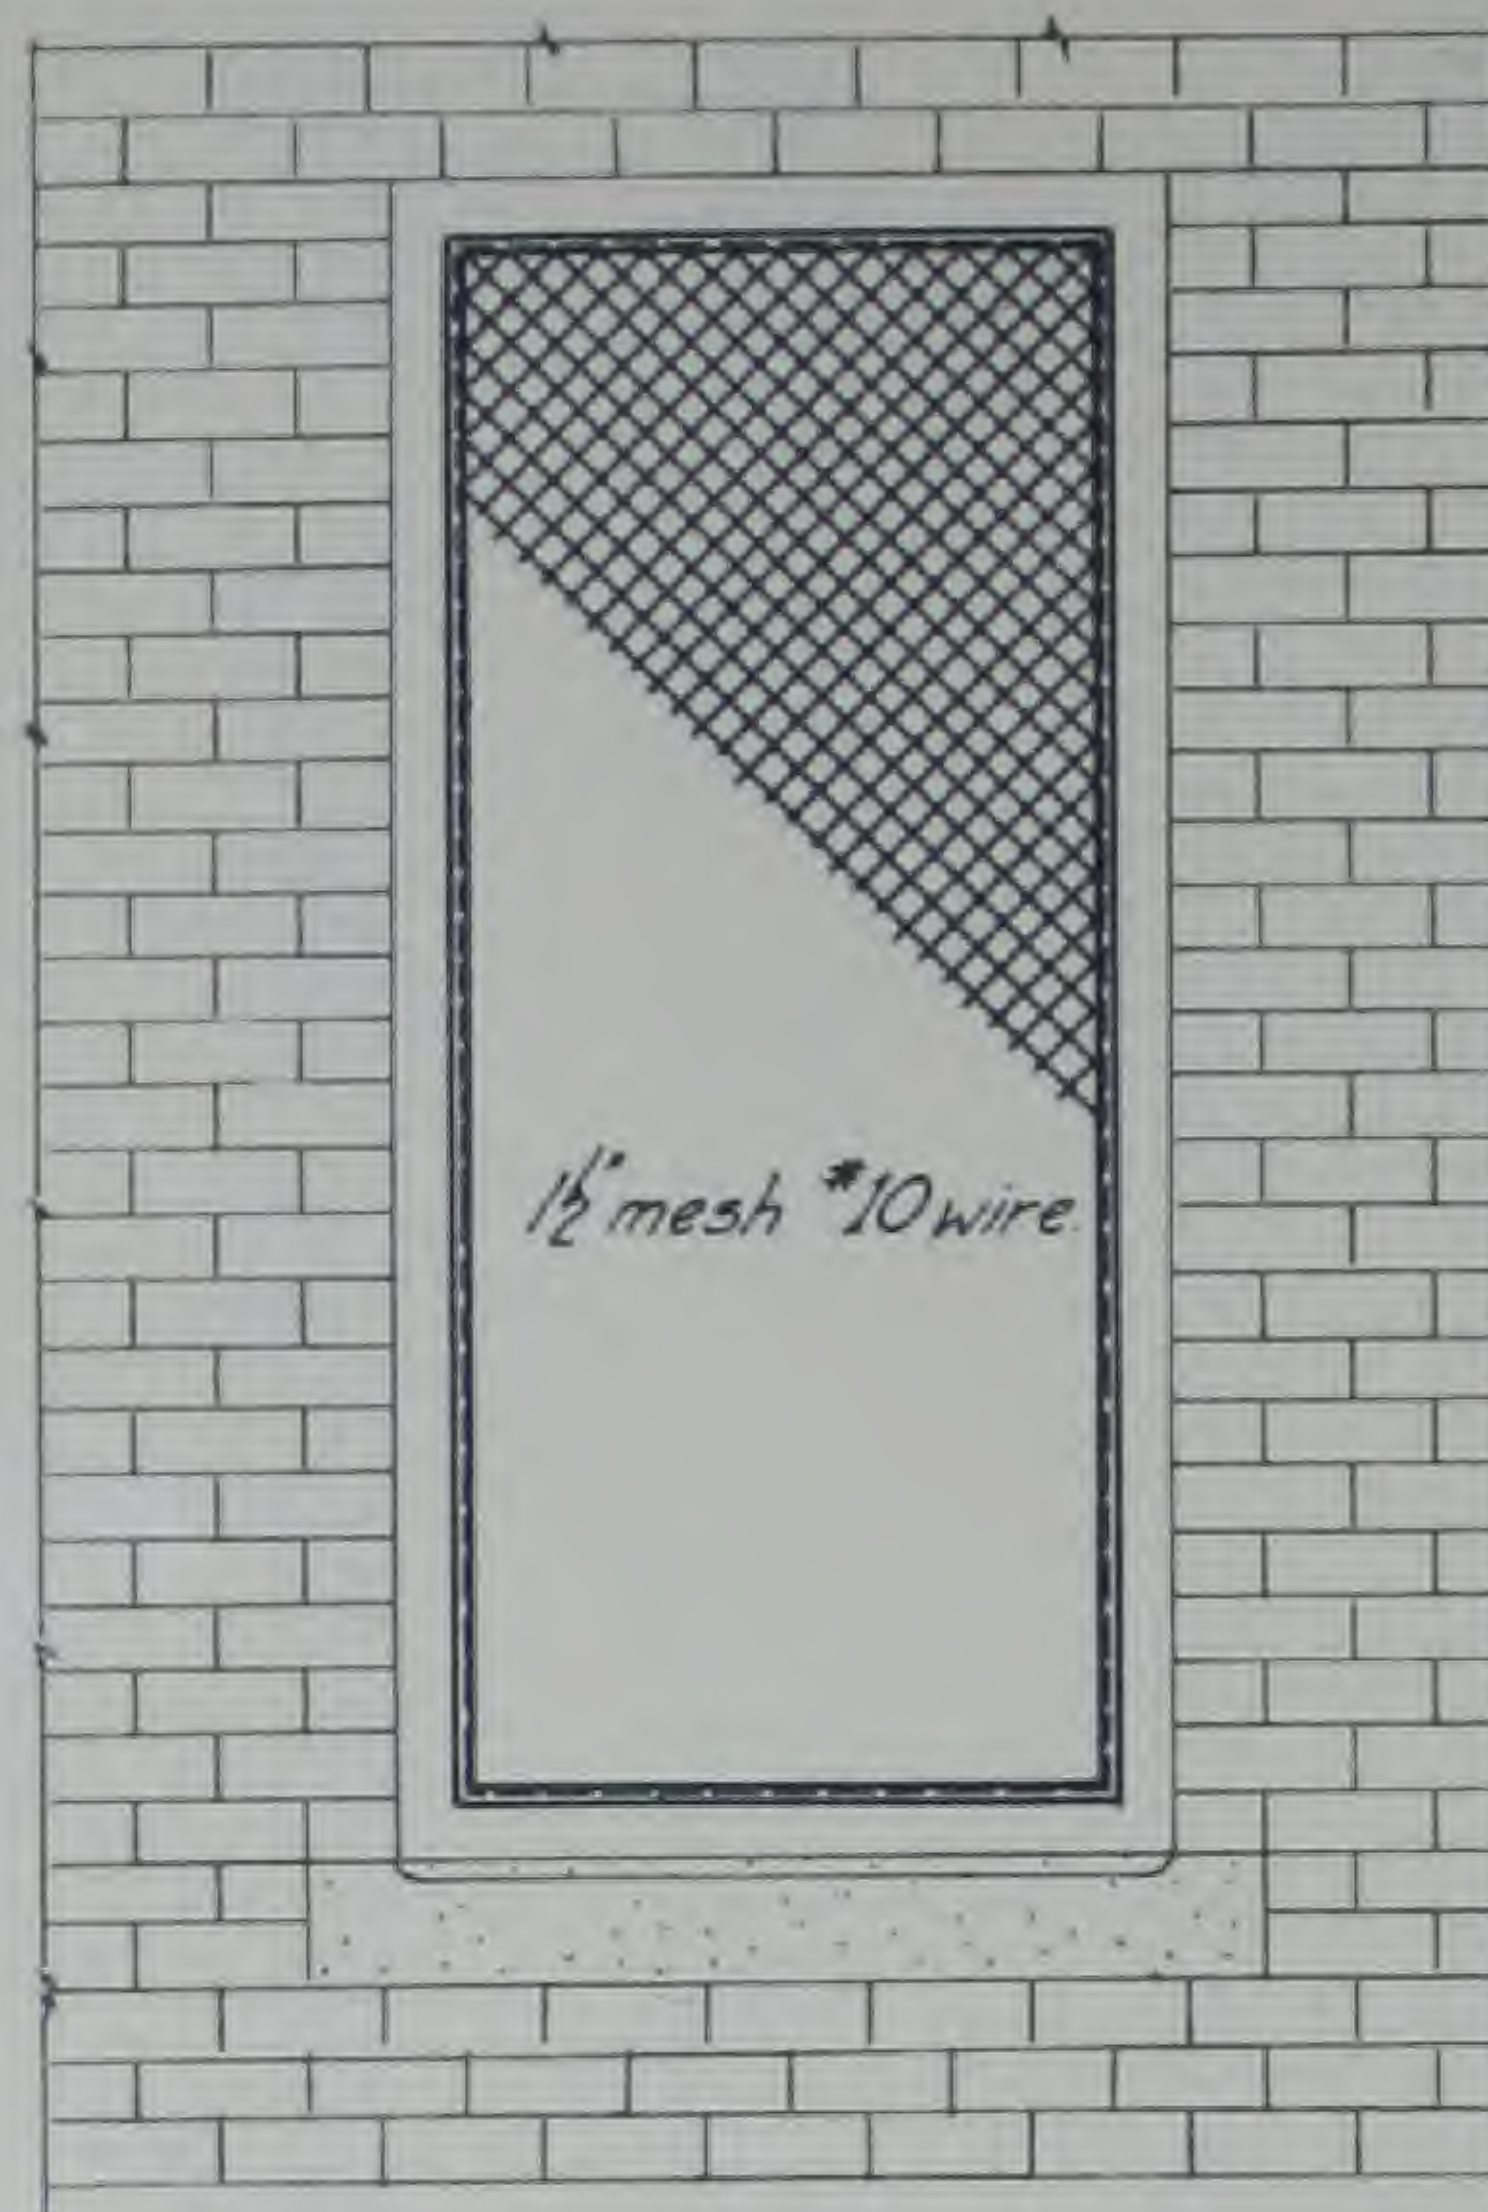


WIRE WINDOW GUARDS
Channel iron frame.

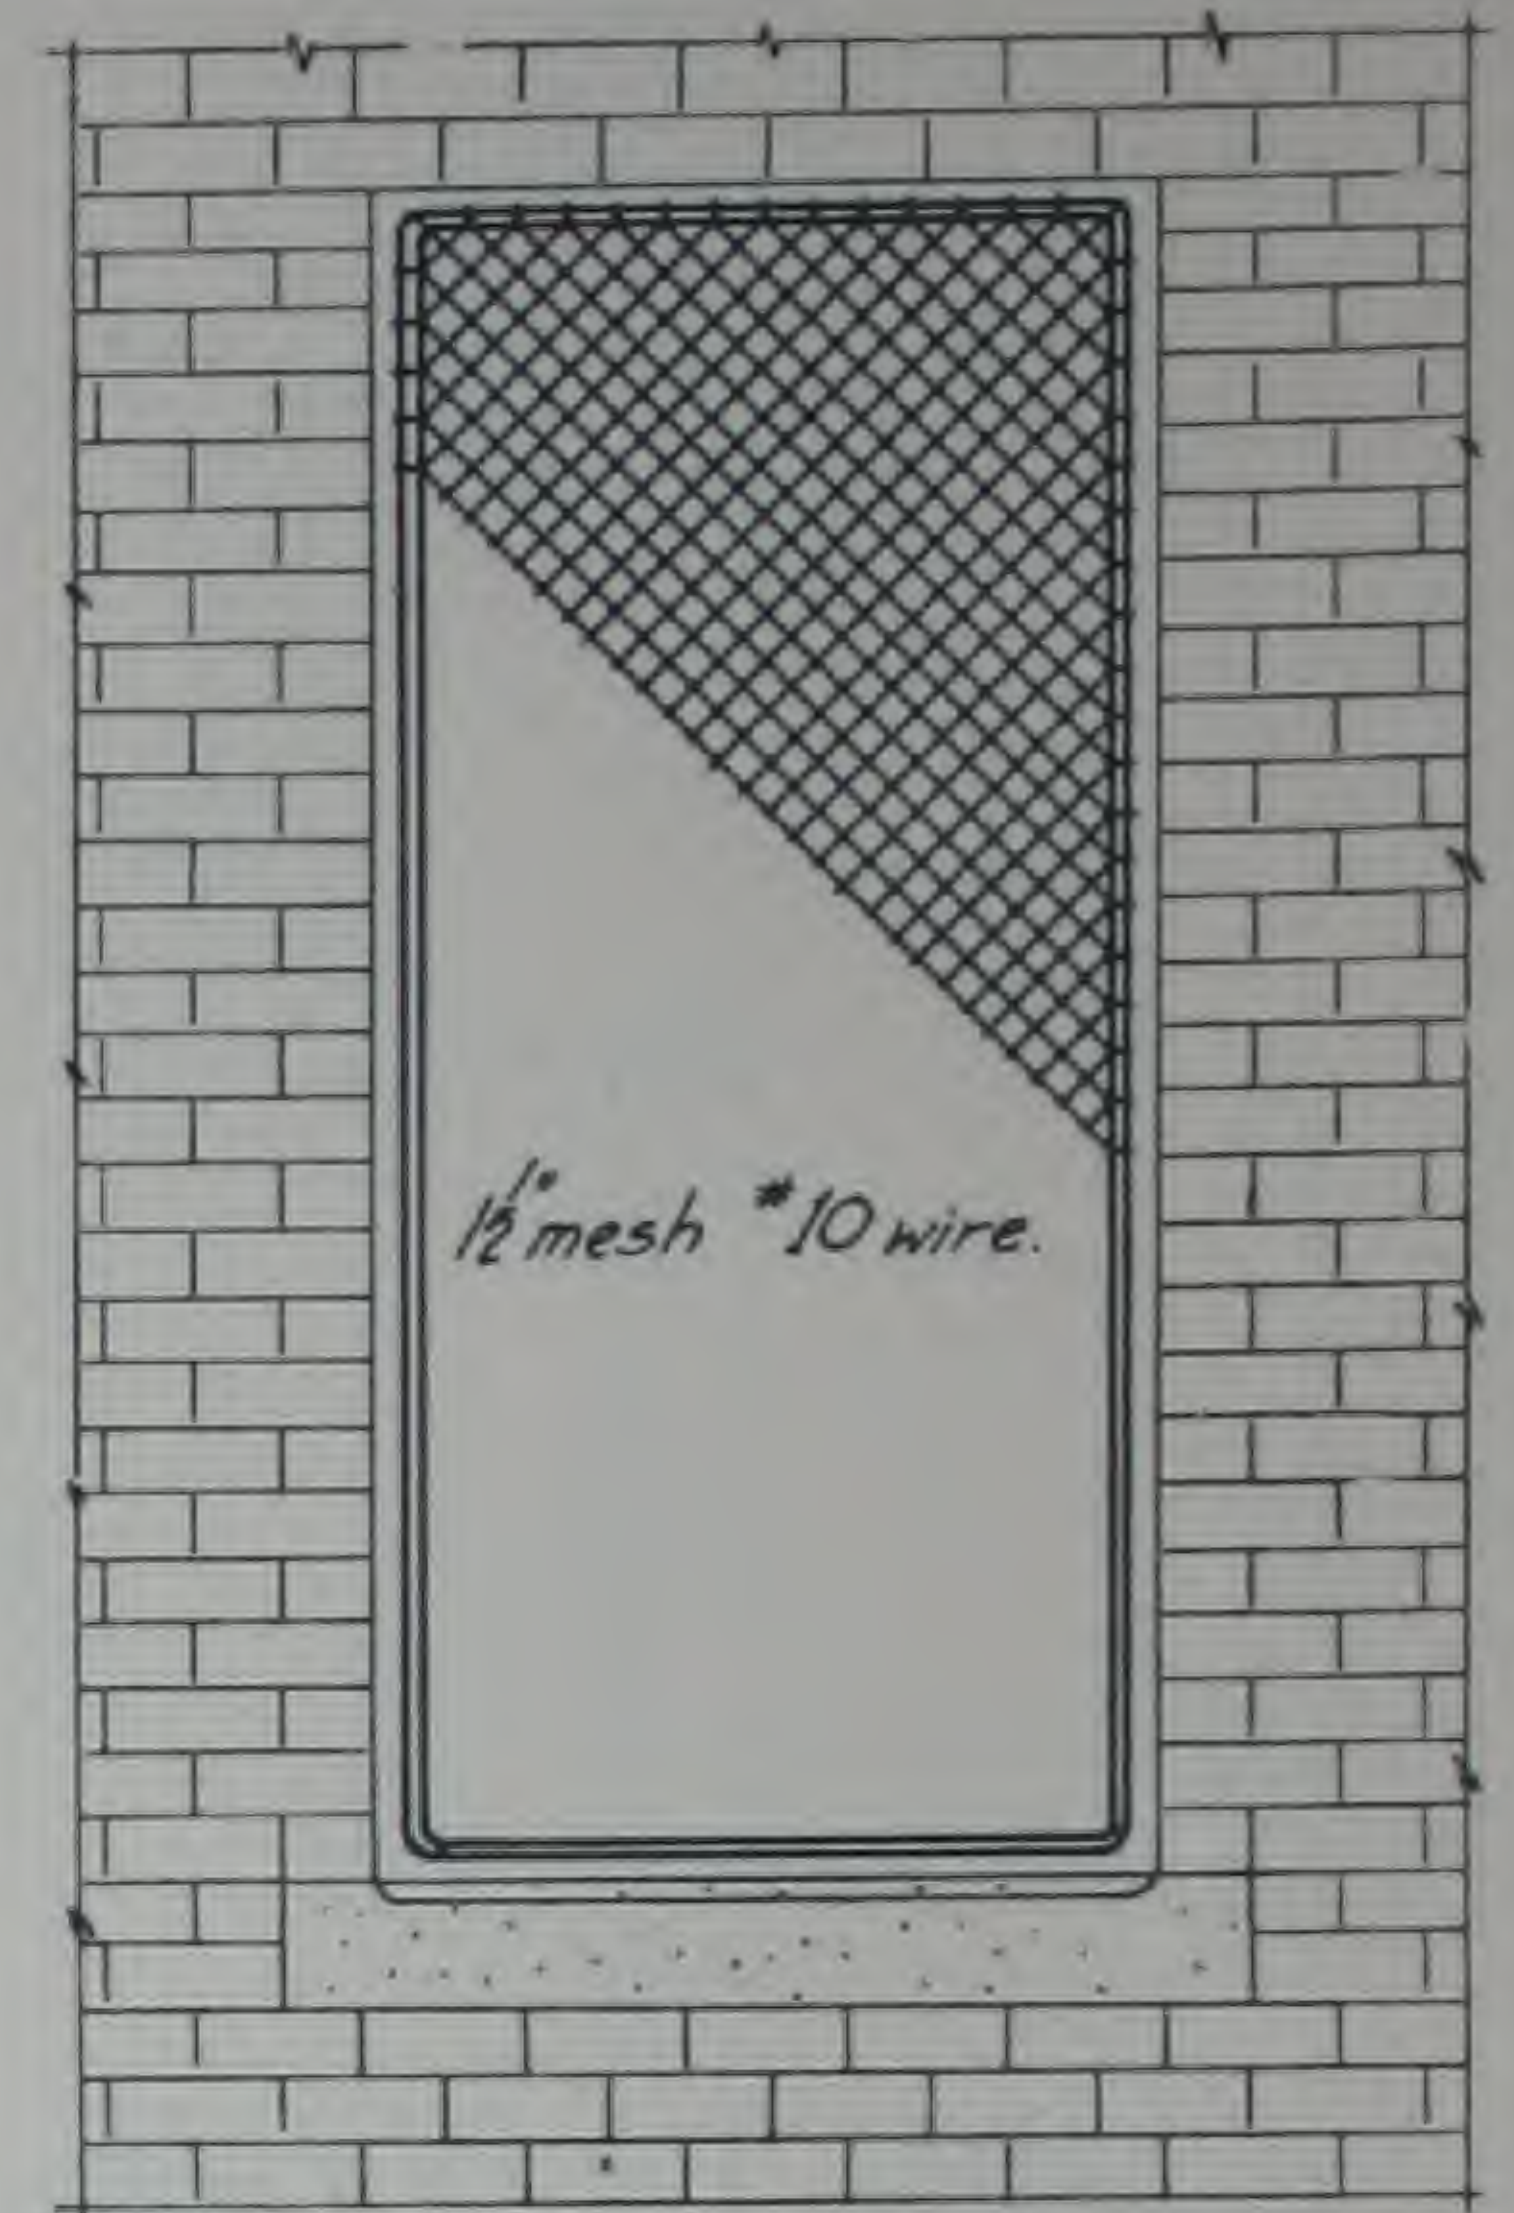


WIRE WINDOW GUARDS
Round bar frame

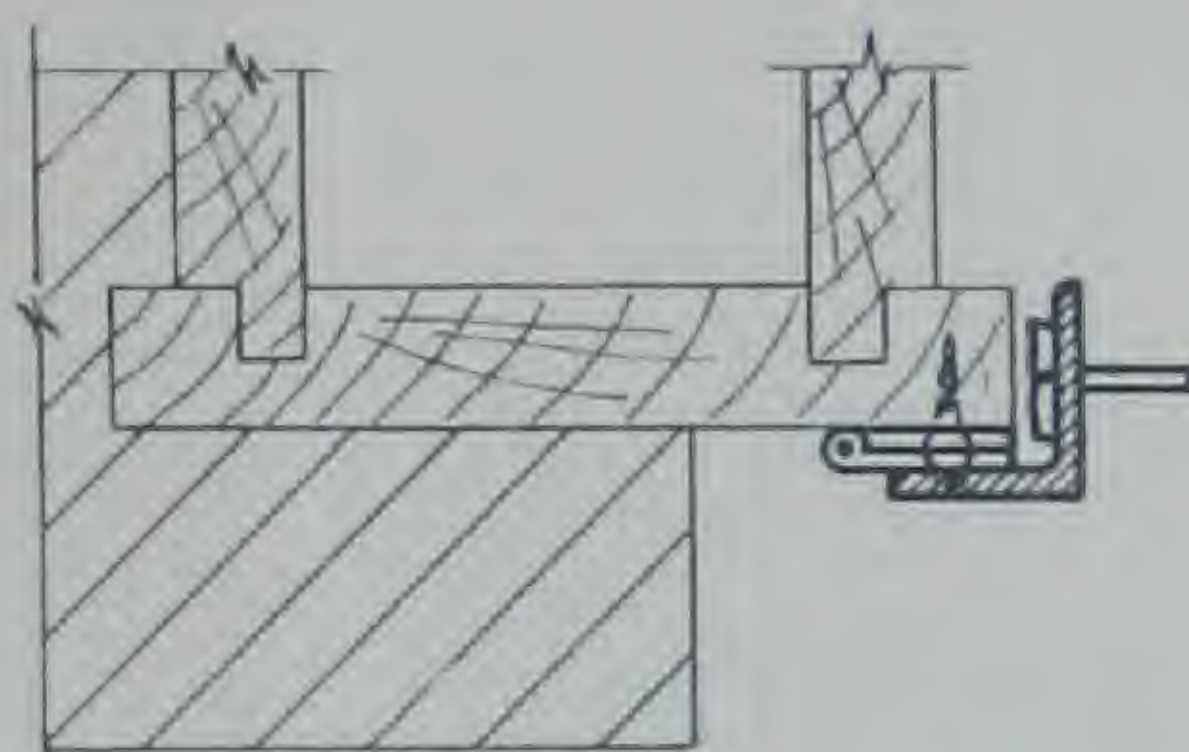


METHOD OF ATTACHING
HINGES

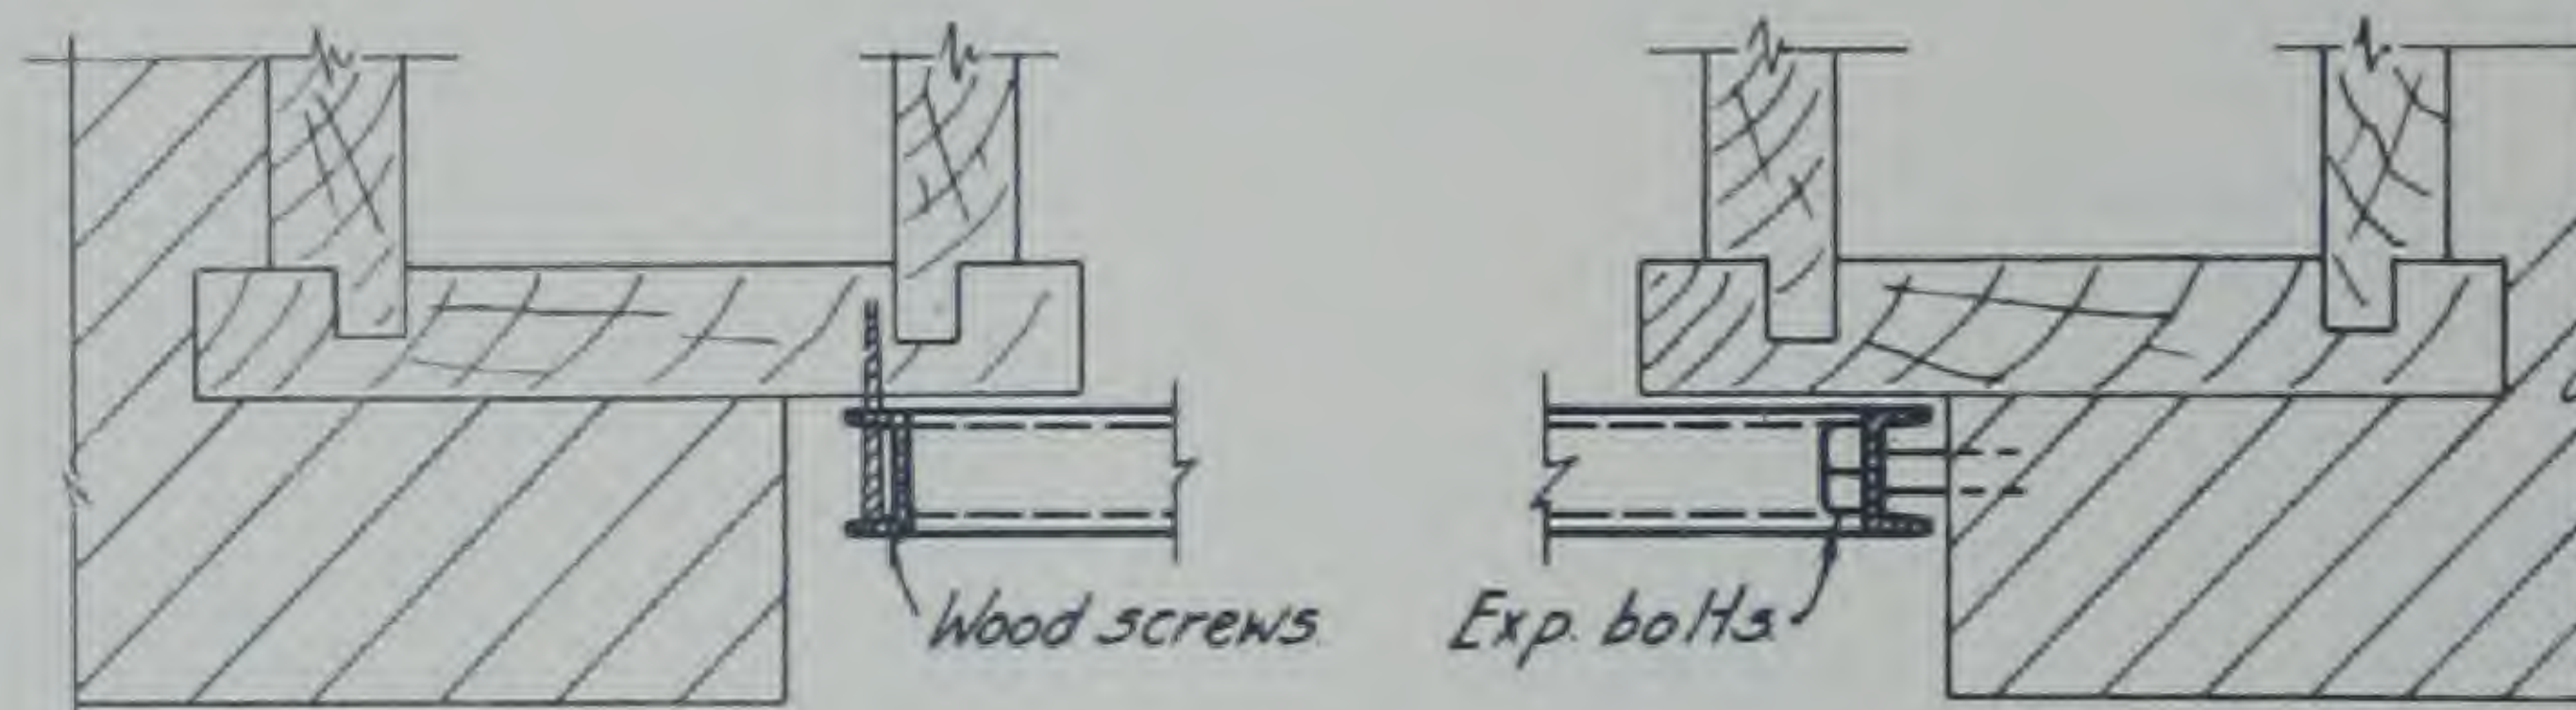


FIXED GUARD ANCHORAGE

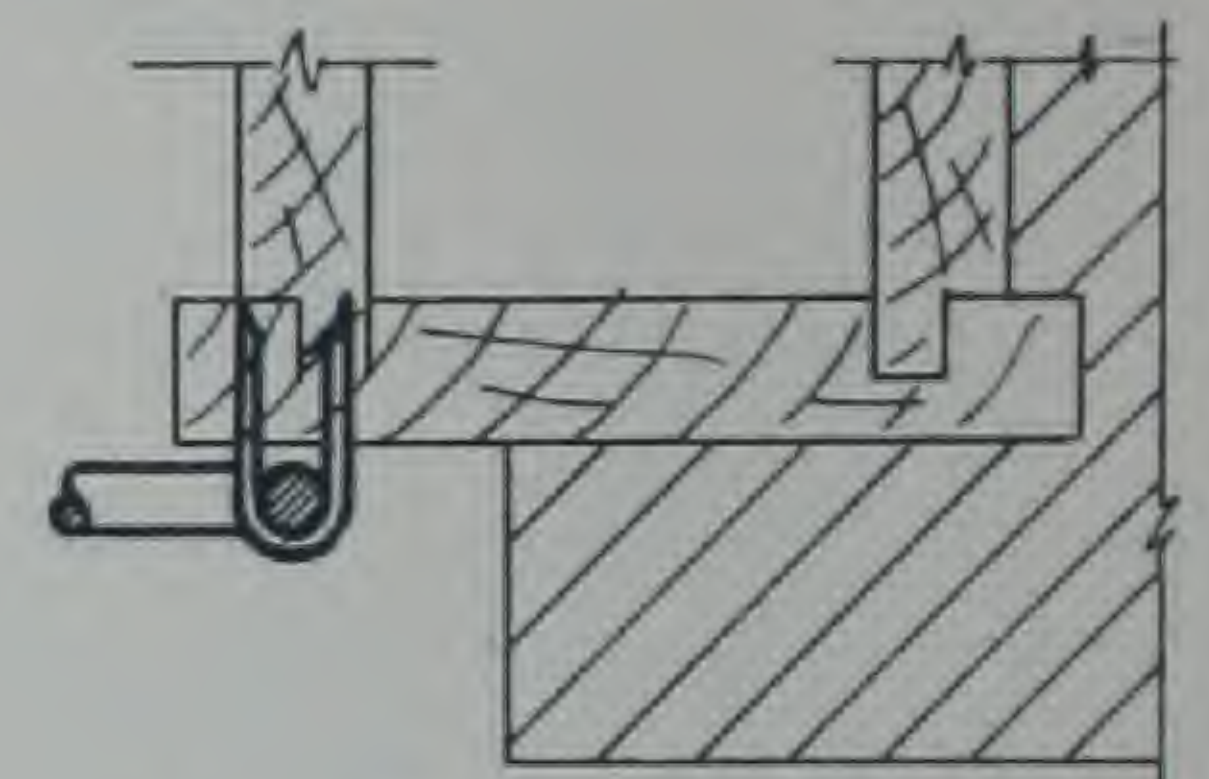


FIXED GUARD ANCHORAGE

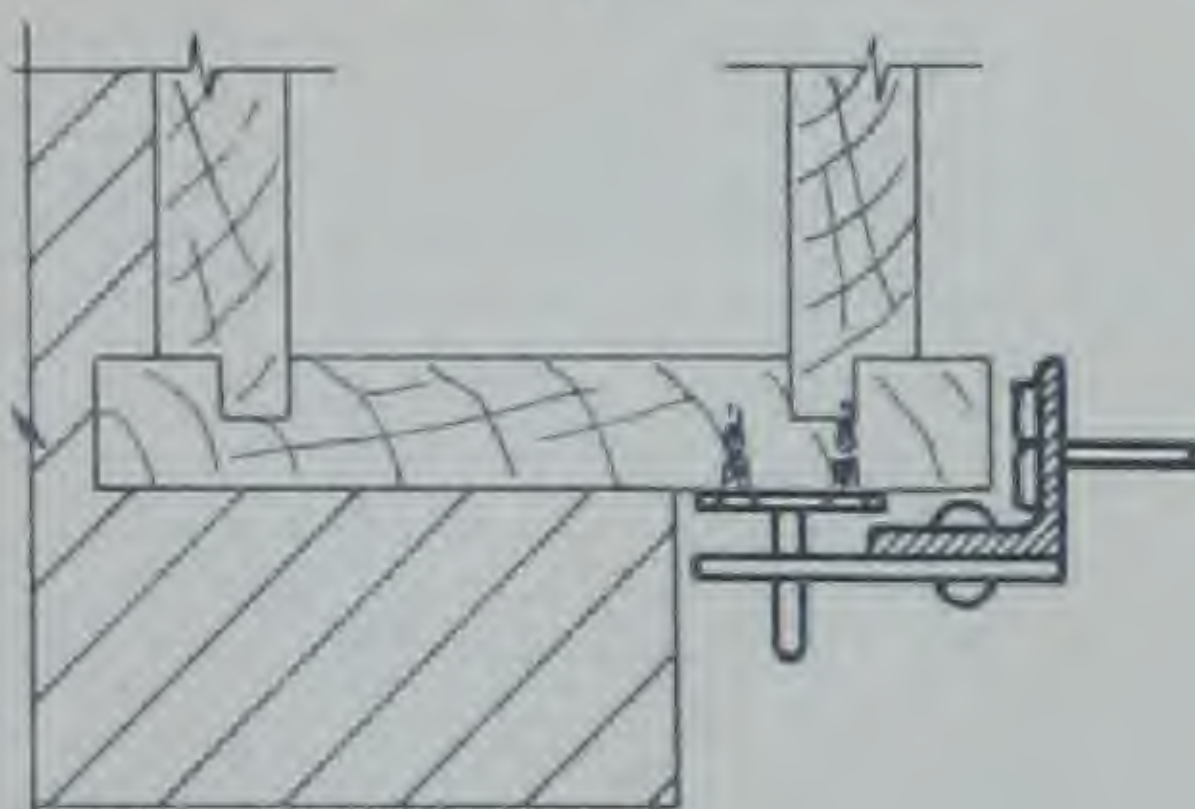


PLAN

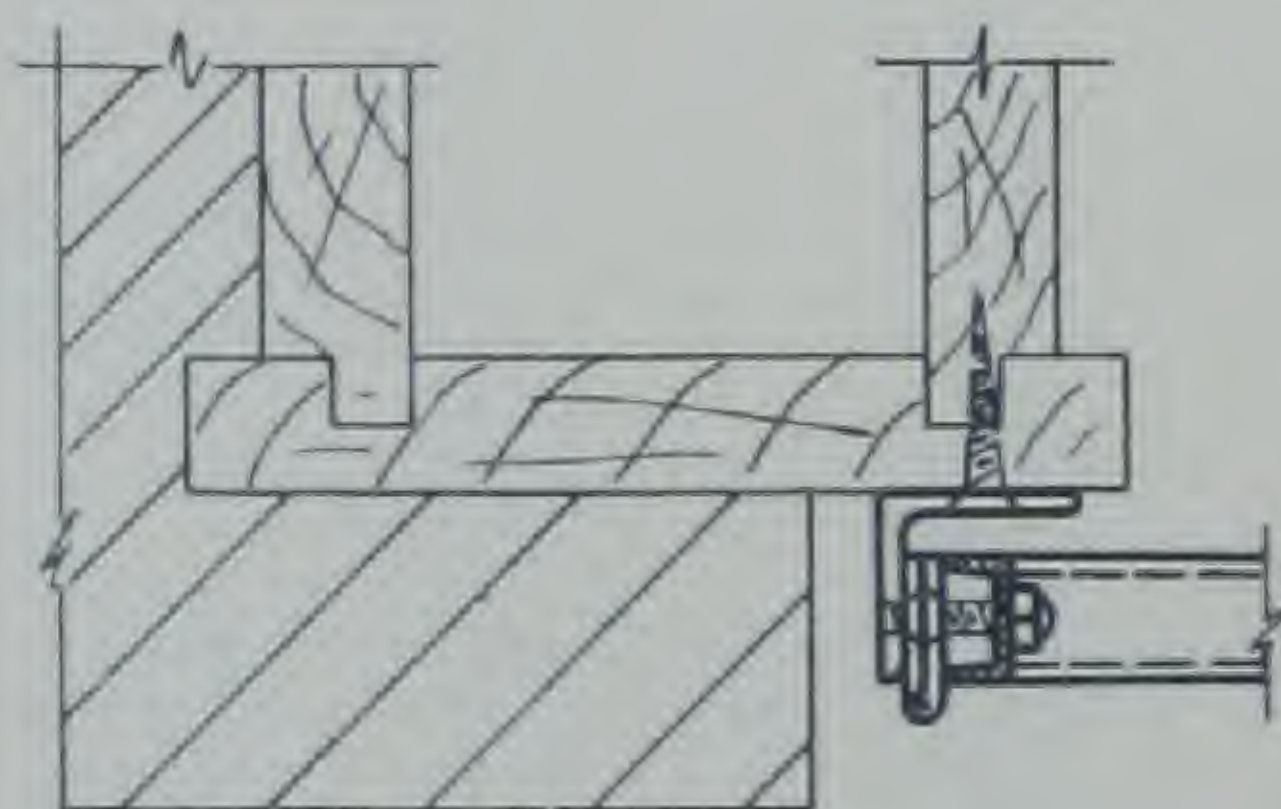


HINGE ARRANGEMENT

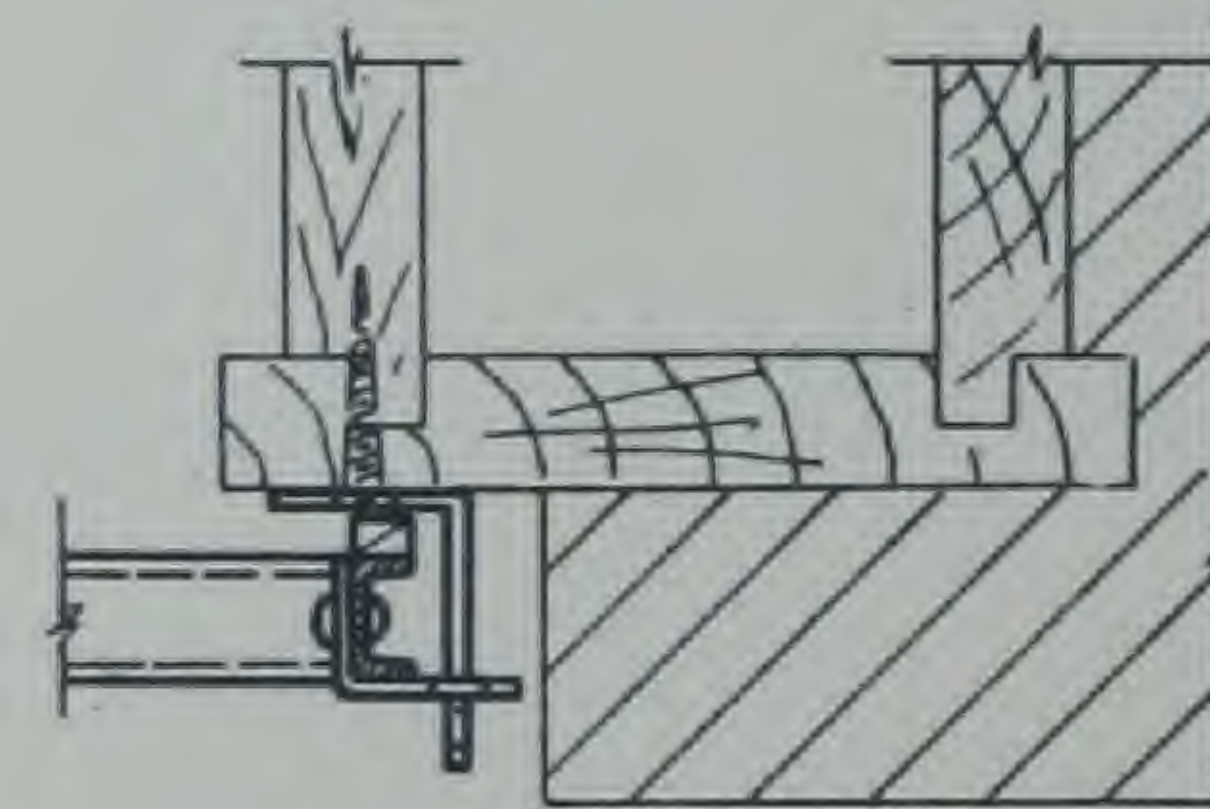

LOCKING ARRANGEMENT

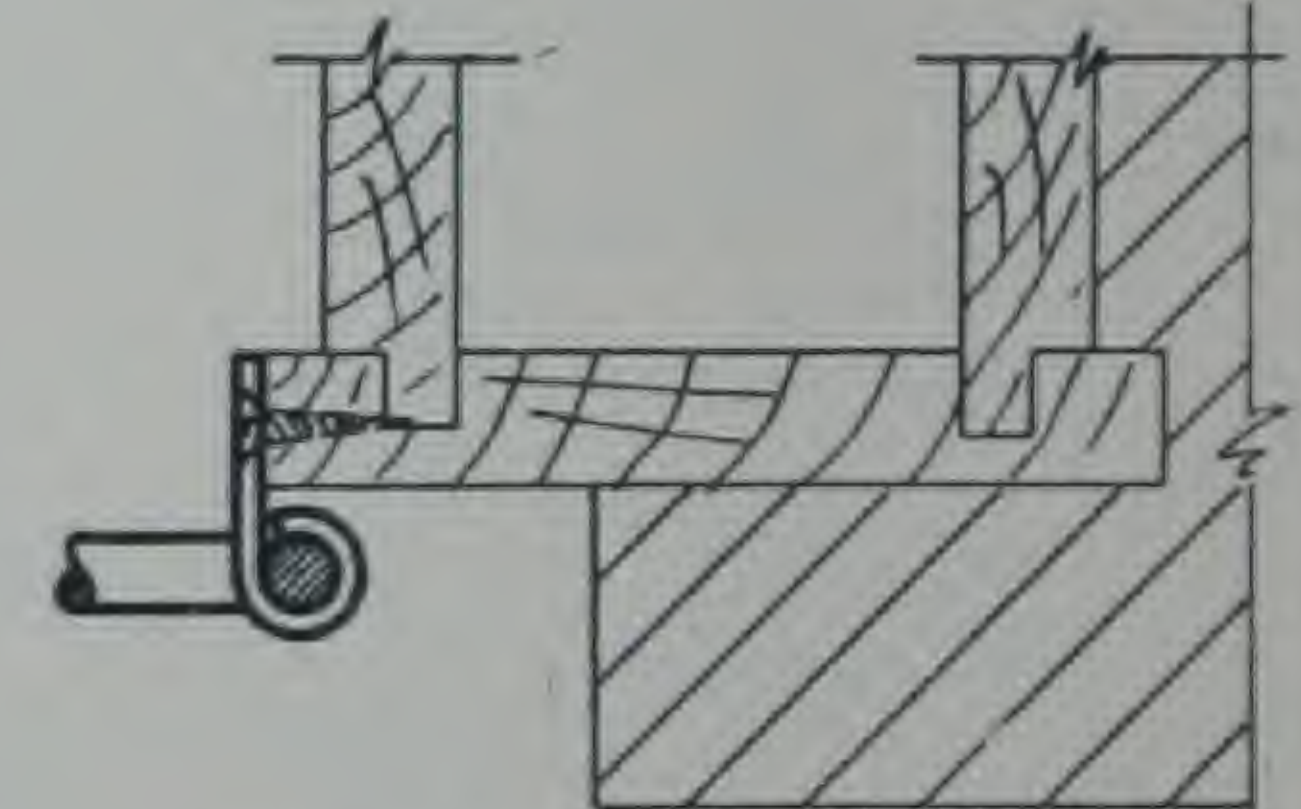


HINGE ARRANGEMENT

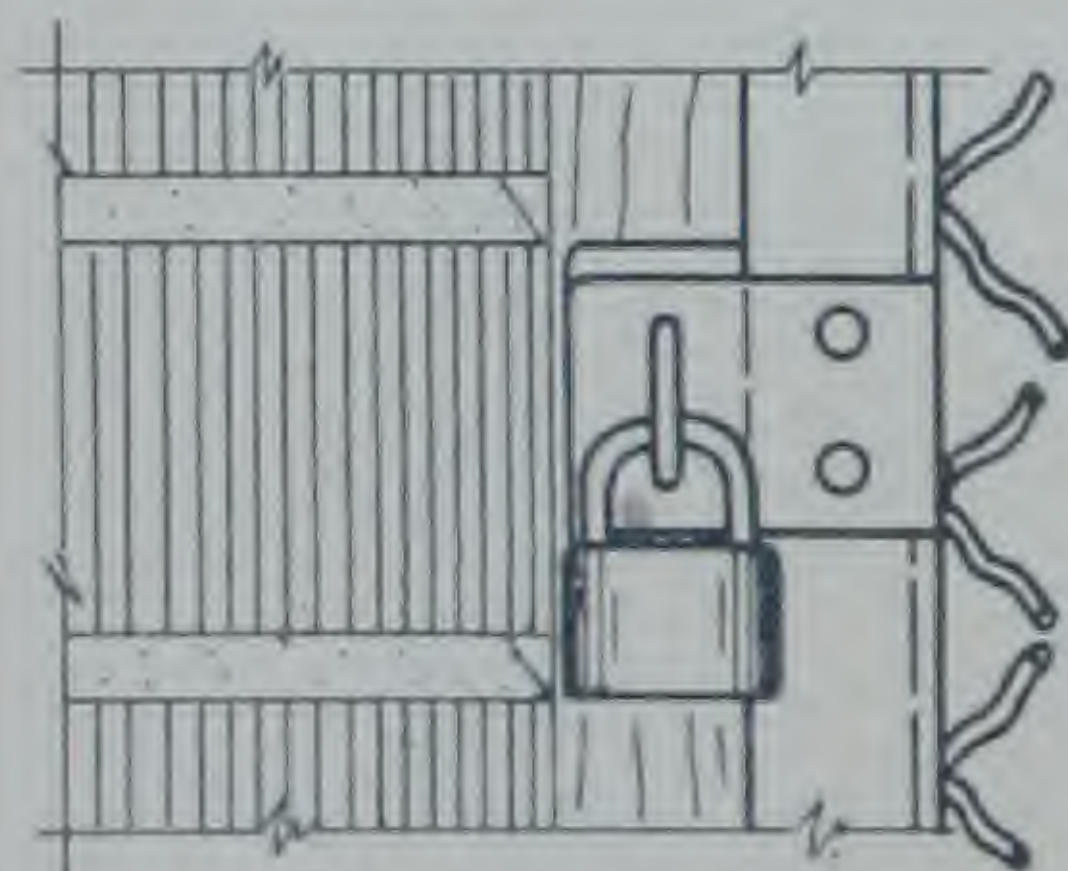


ELEVATION


LOCKING ARRANGEMENT

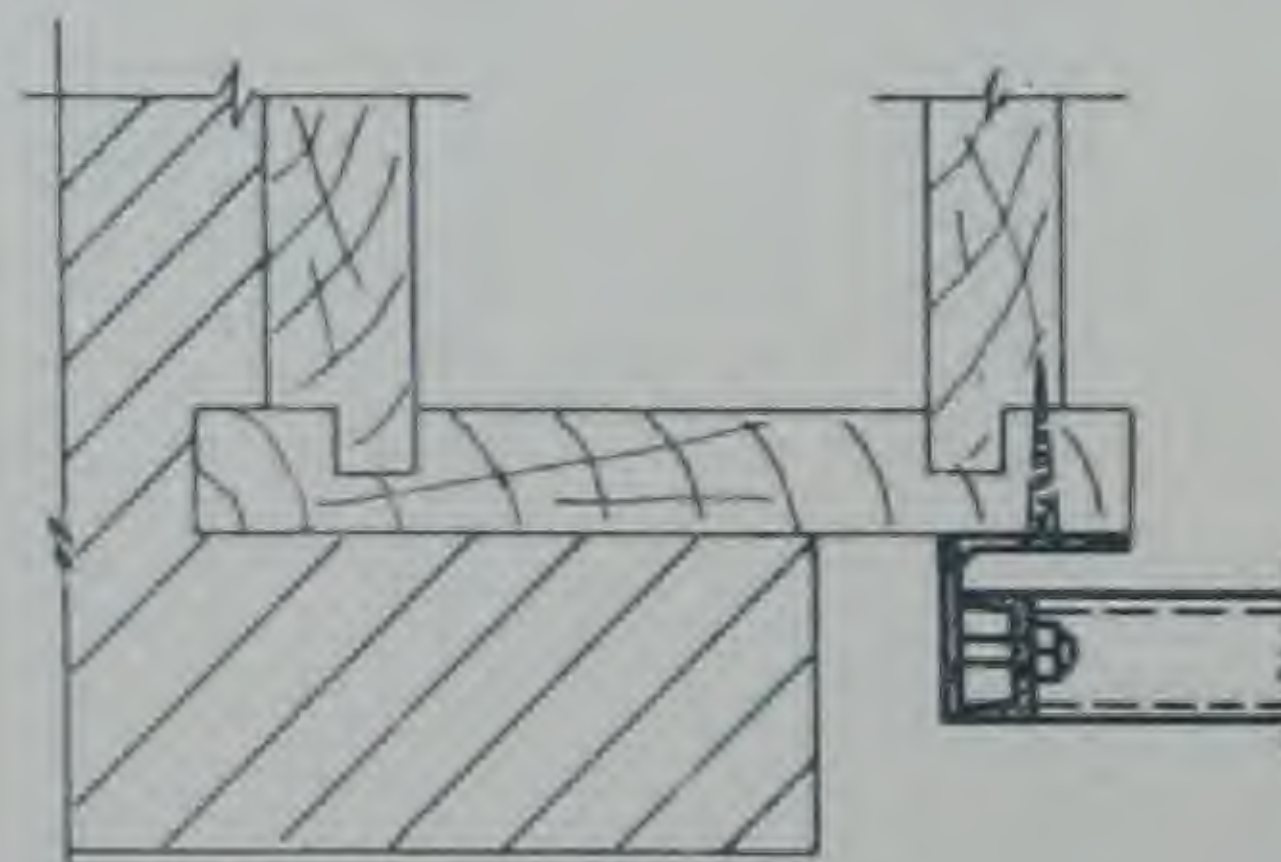


HINGE ARRANGEMENT

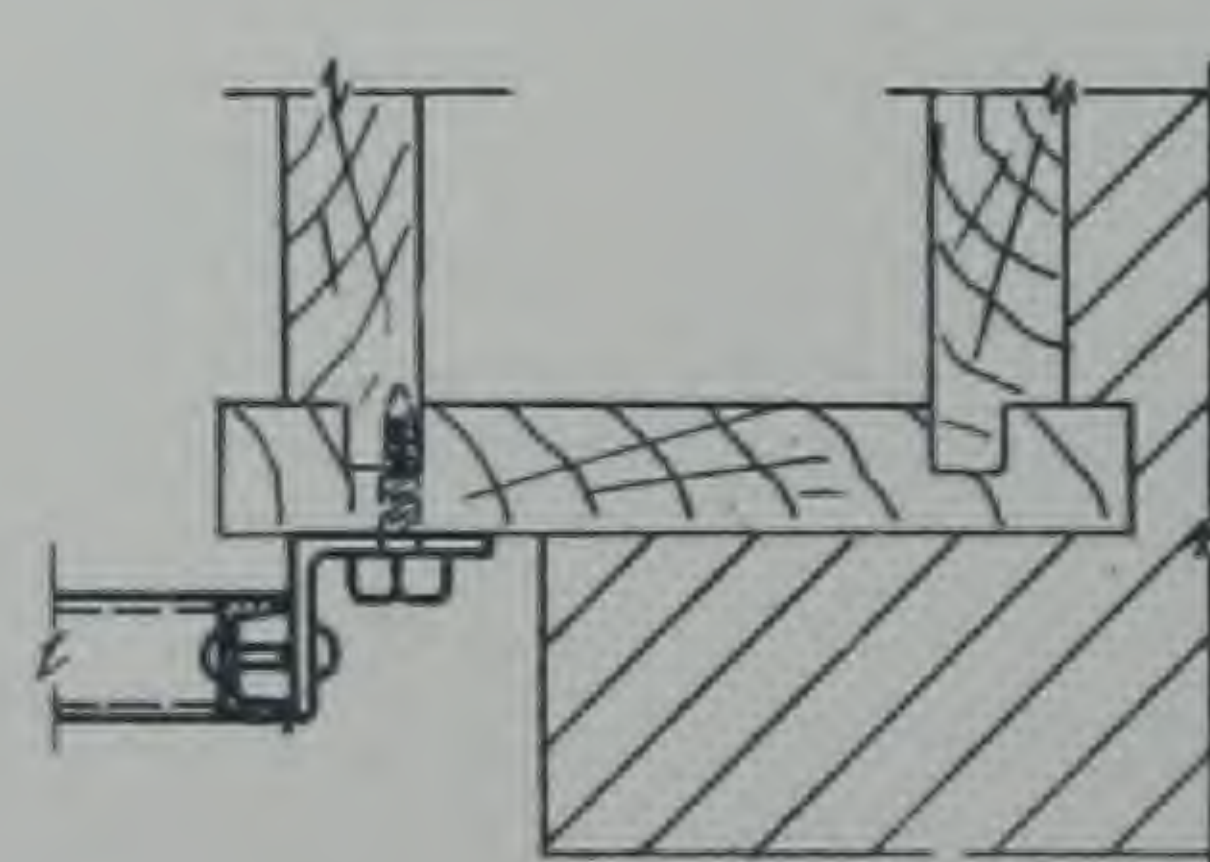

FIXED GUARD ANCHORAGE

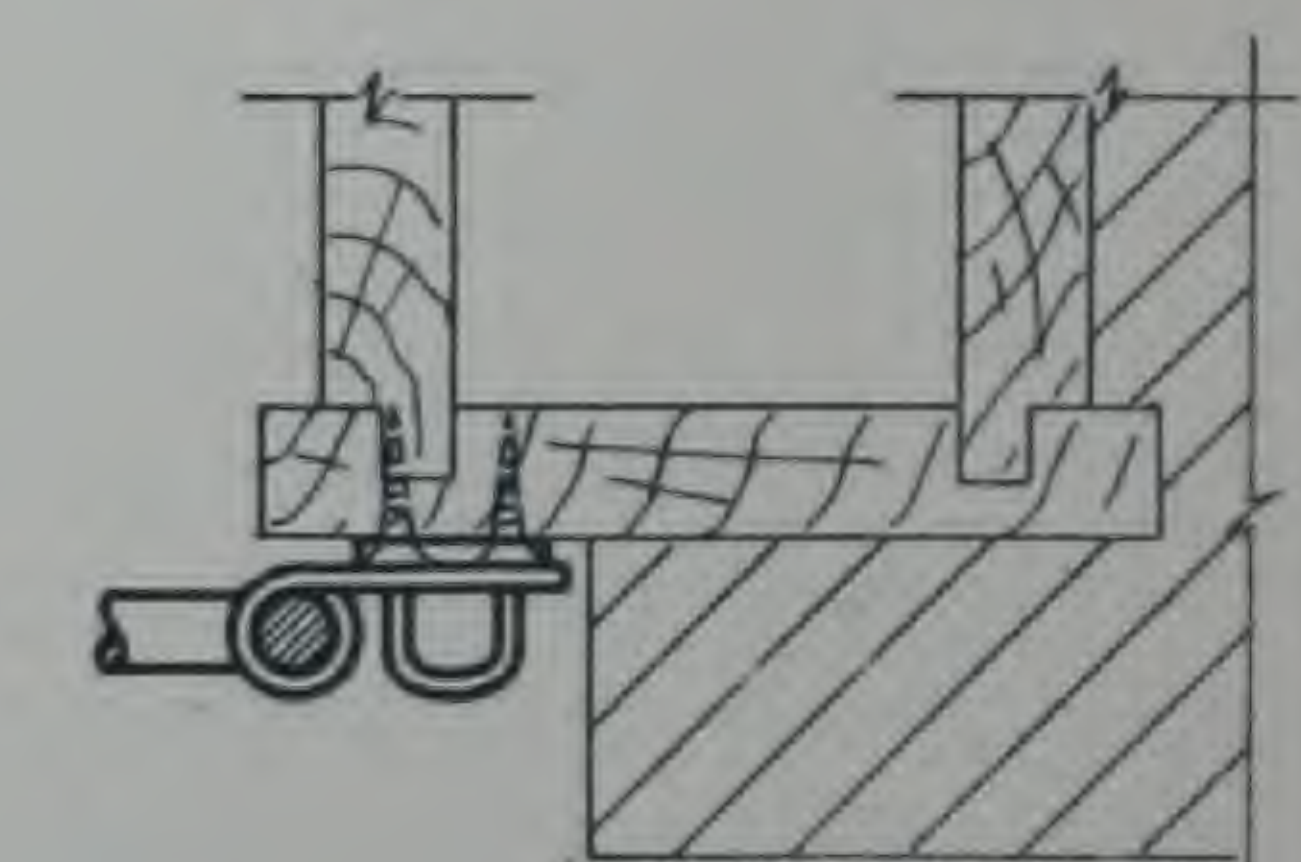


LOCKING ARRANGEMENT

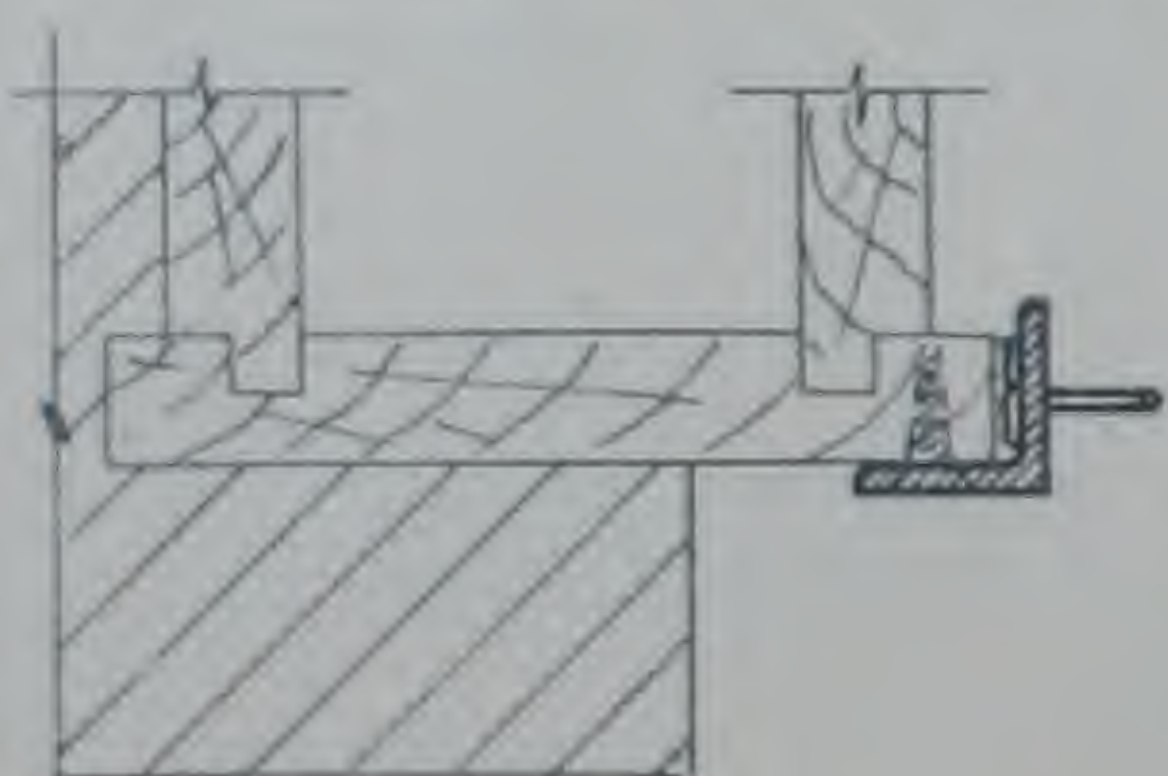



FIXED GUARD ANCHORAGE.

WIRE WINDOW GUARDS STANDARD DETAILS

We can also furnish special wire work of any
character & including partitions & fences.

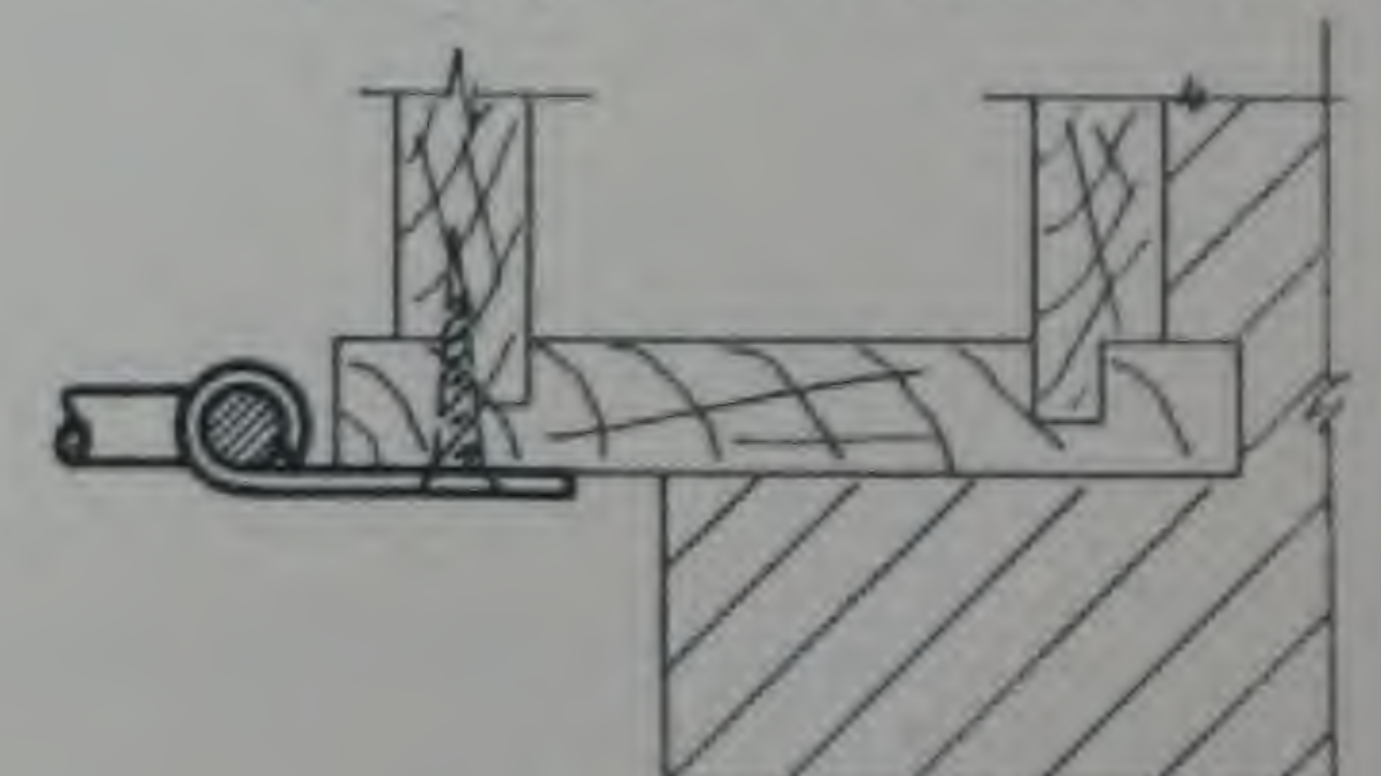

FIXED GUARD ANCHORAGE

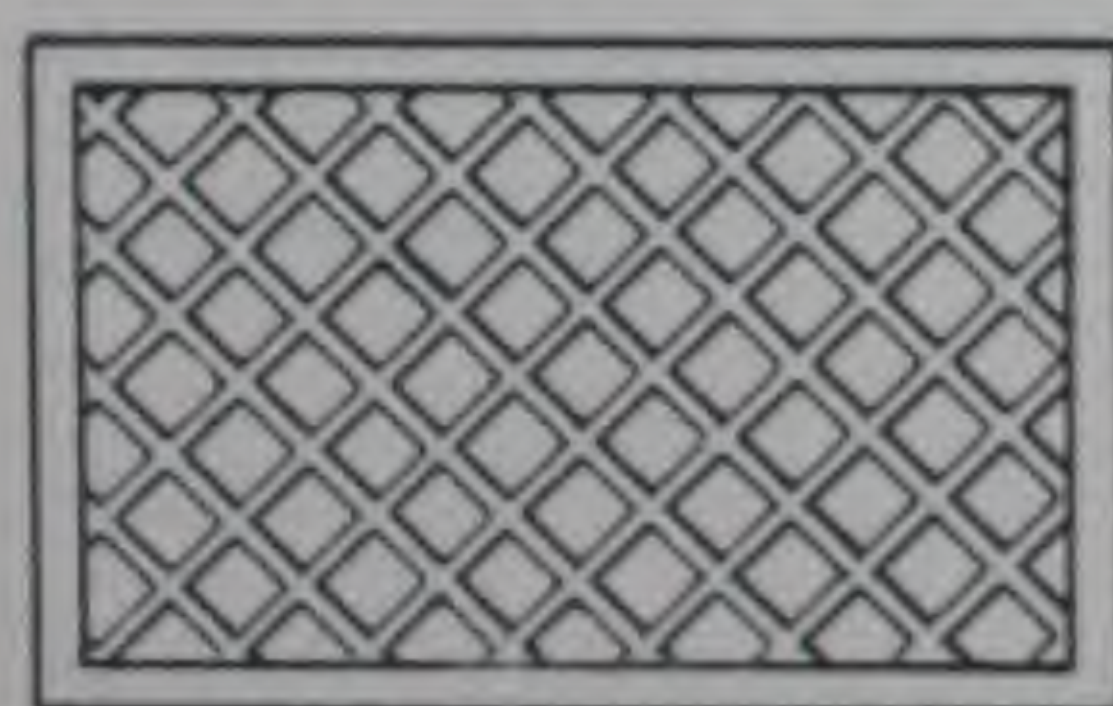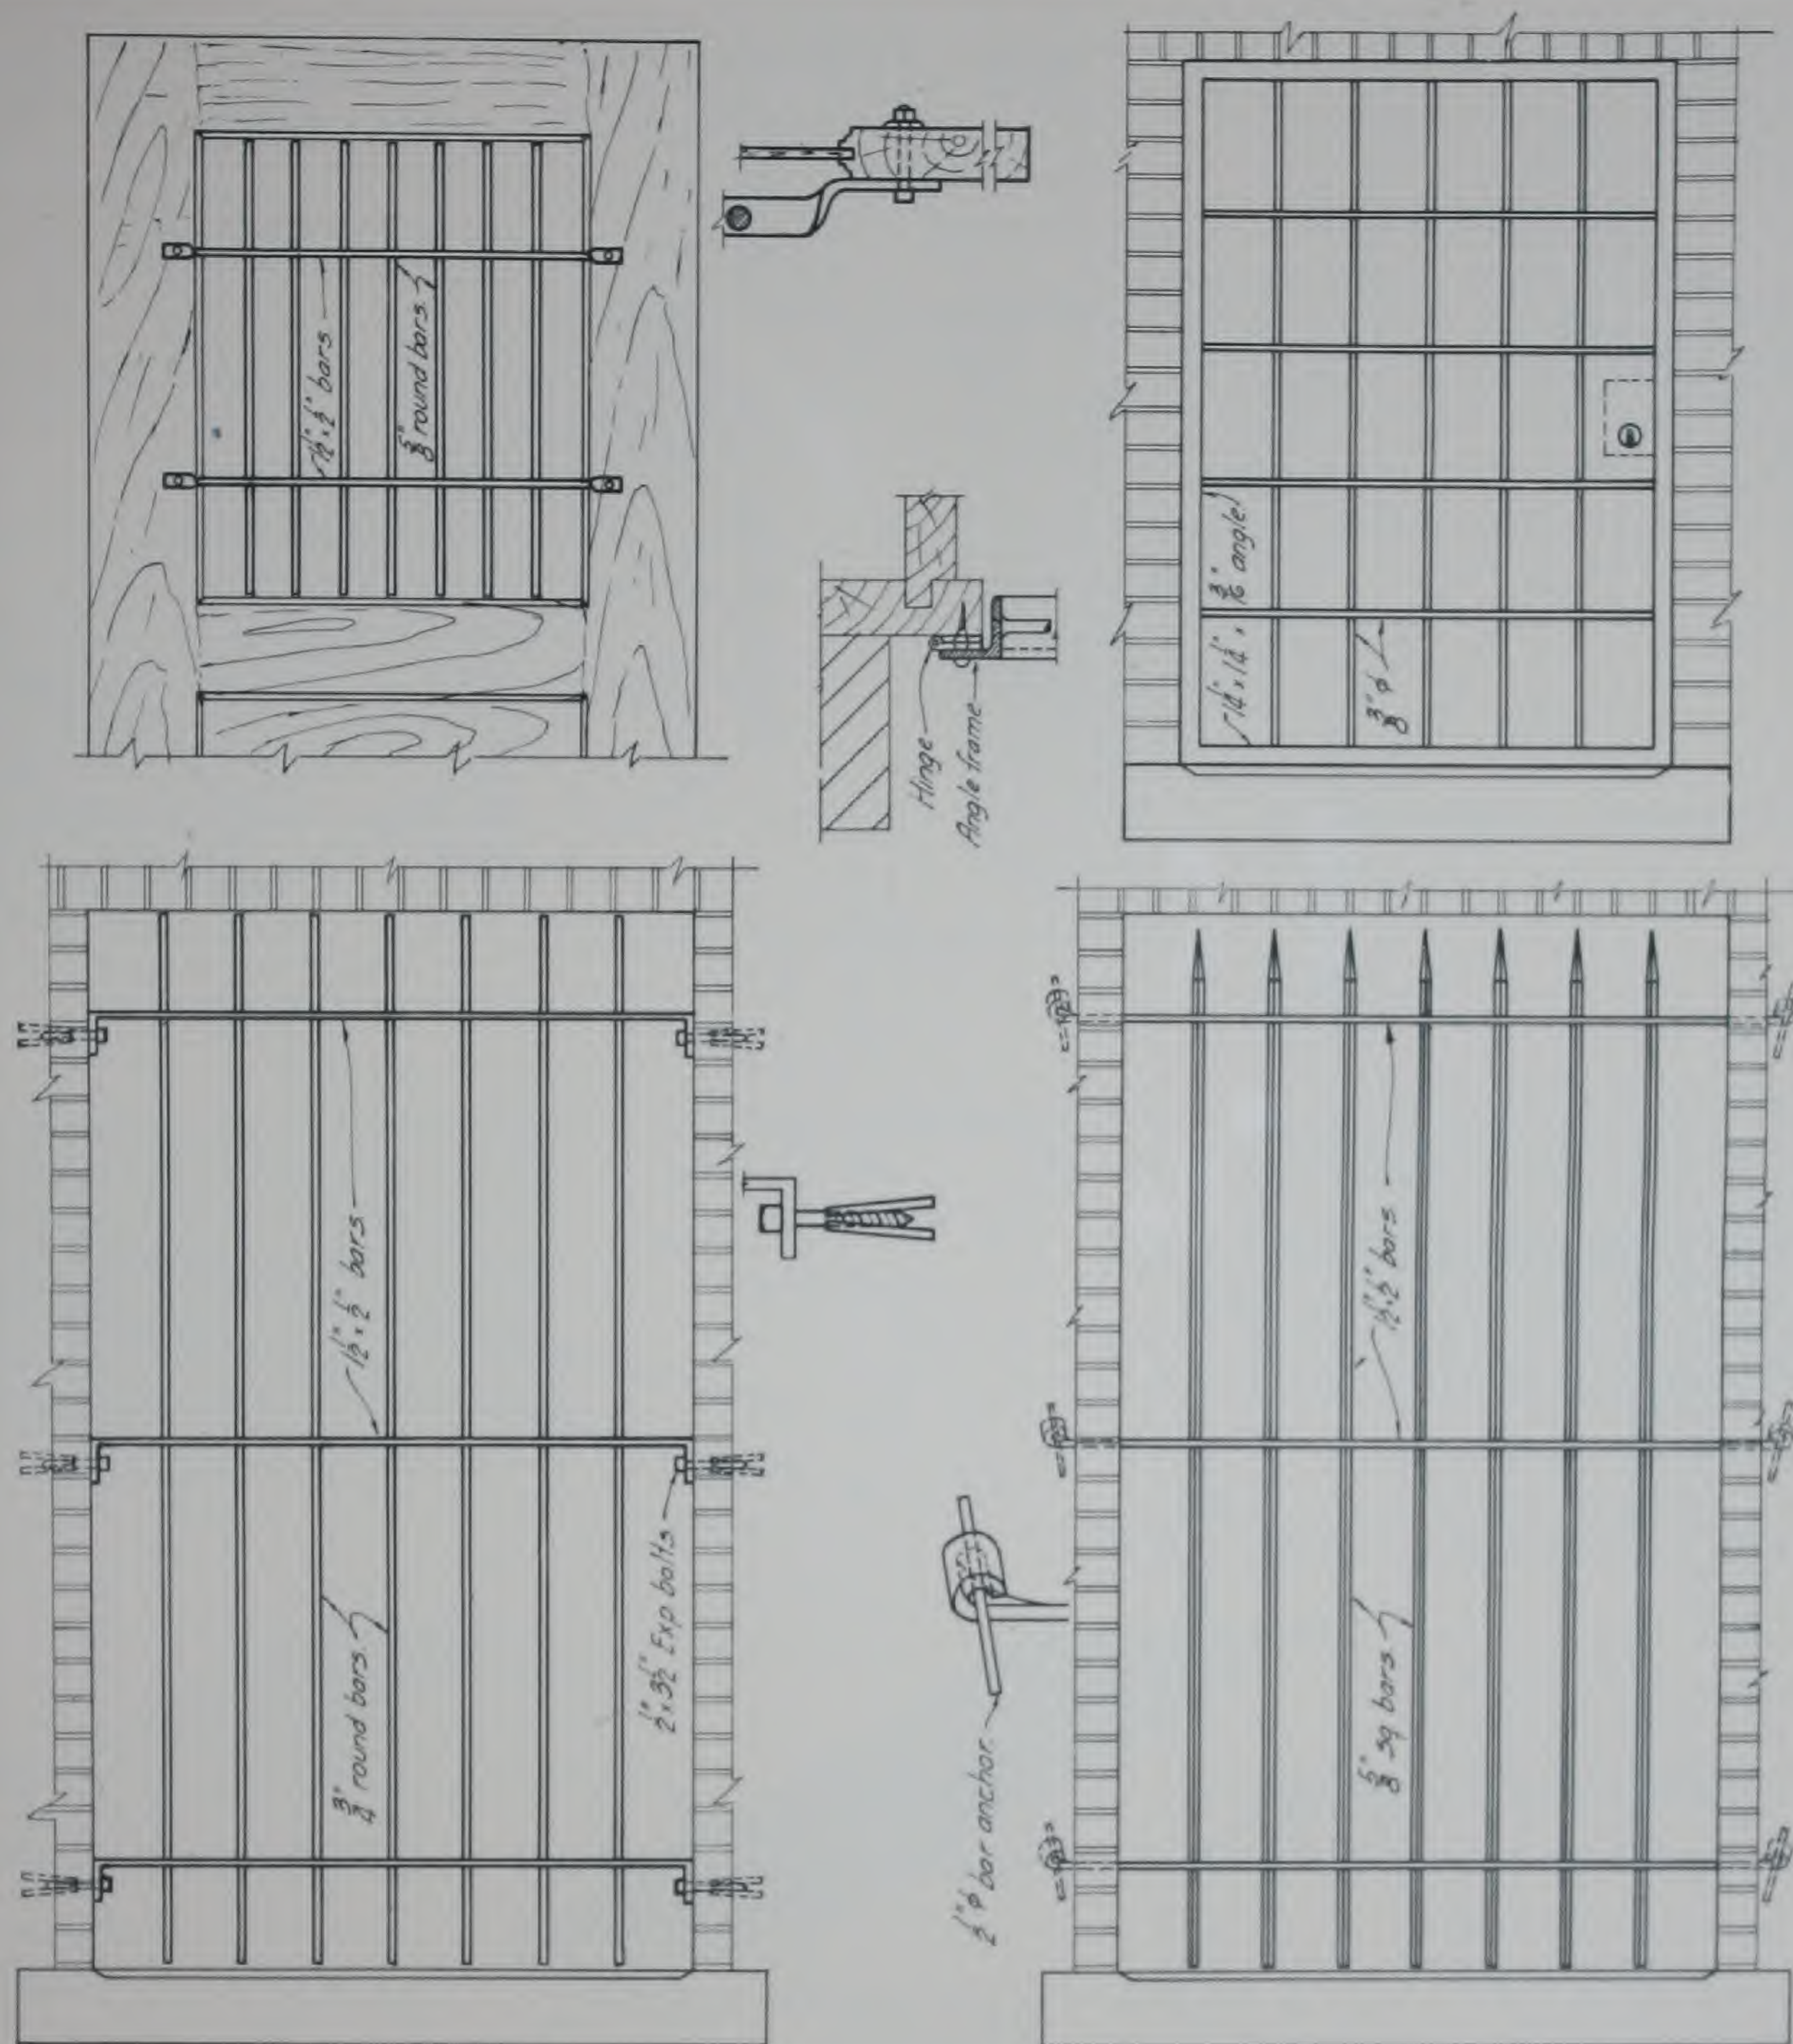


FOUNDATION GRILLE

MISCELLANEOUS
DOOR AND WINDOW GUARDS
AND
GRILLES




FOUNDATION GRILLE


ORNAMENTAL IRON WORK

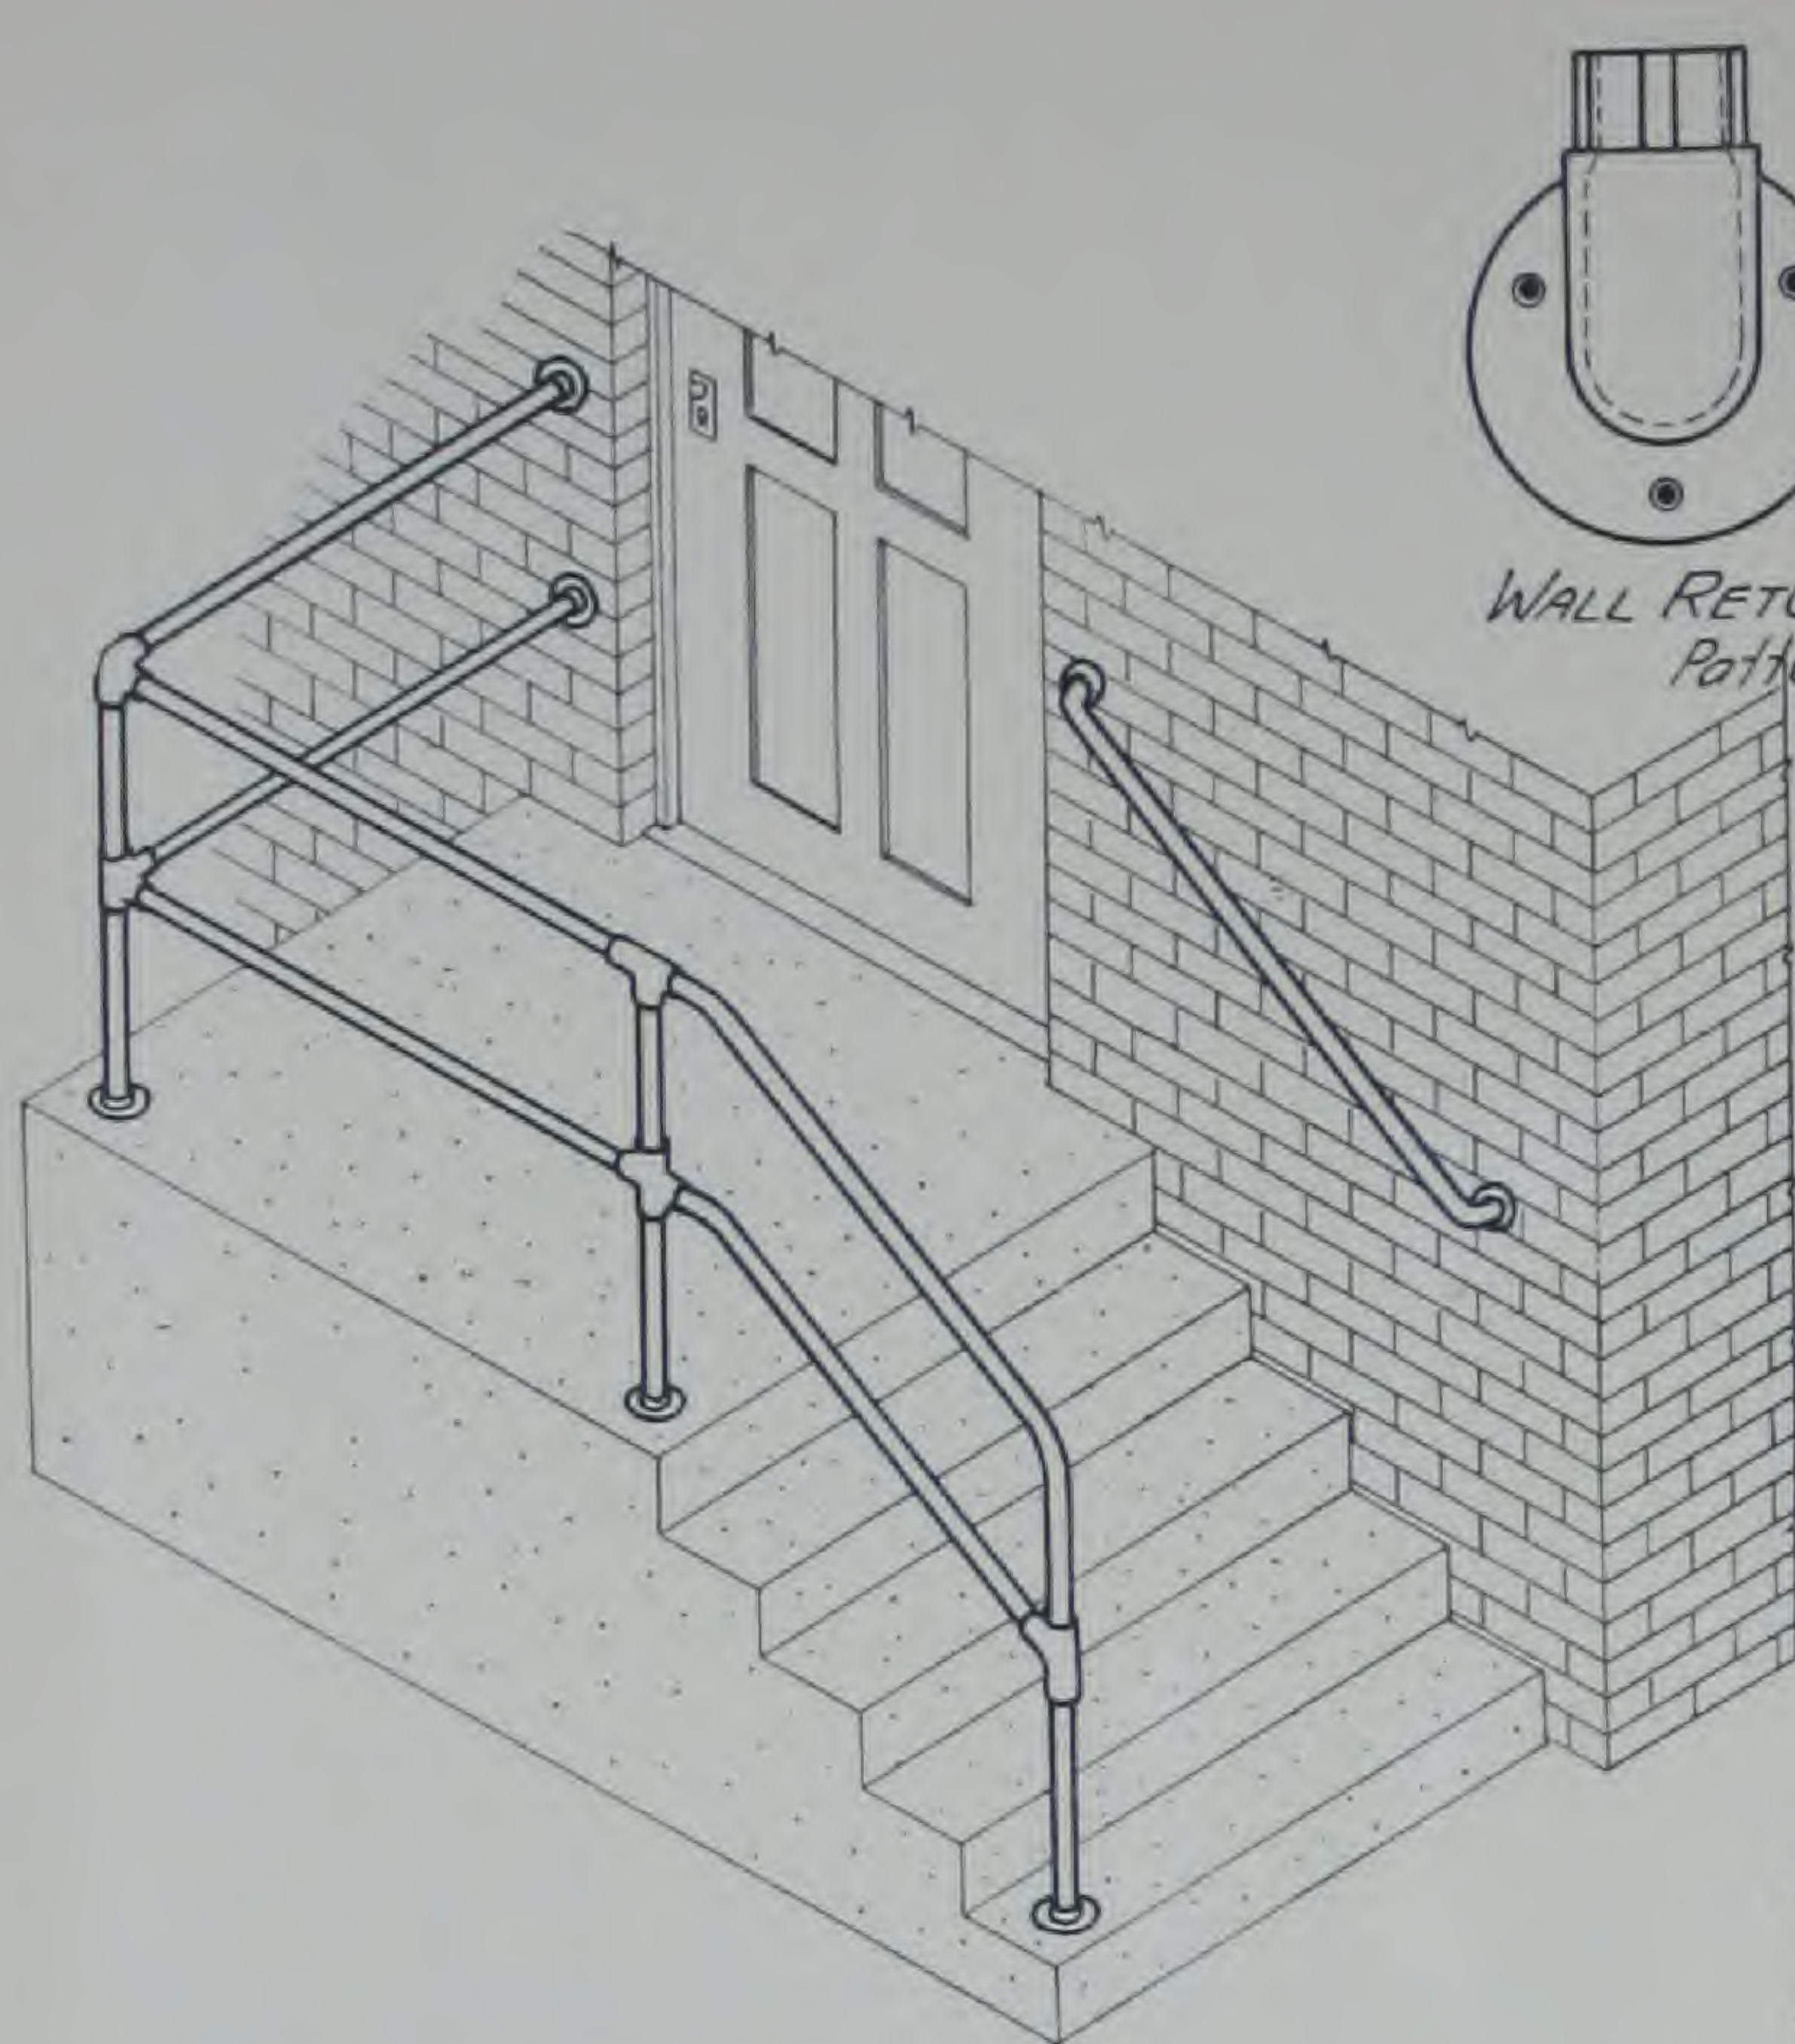


EXTERIOR STAIR RAILS

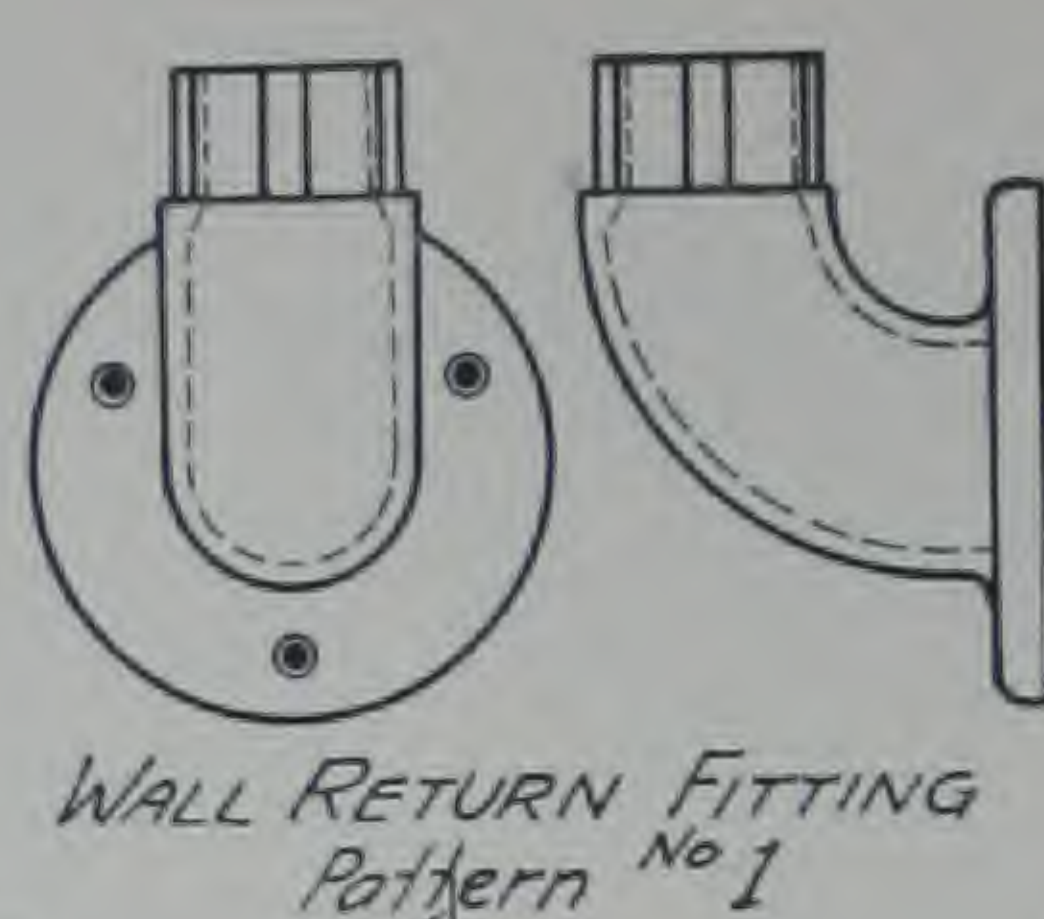


WALL RETURN FITTING
Pattern No 1

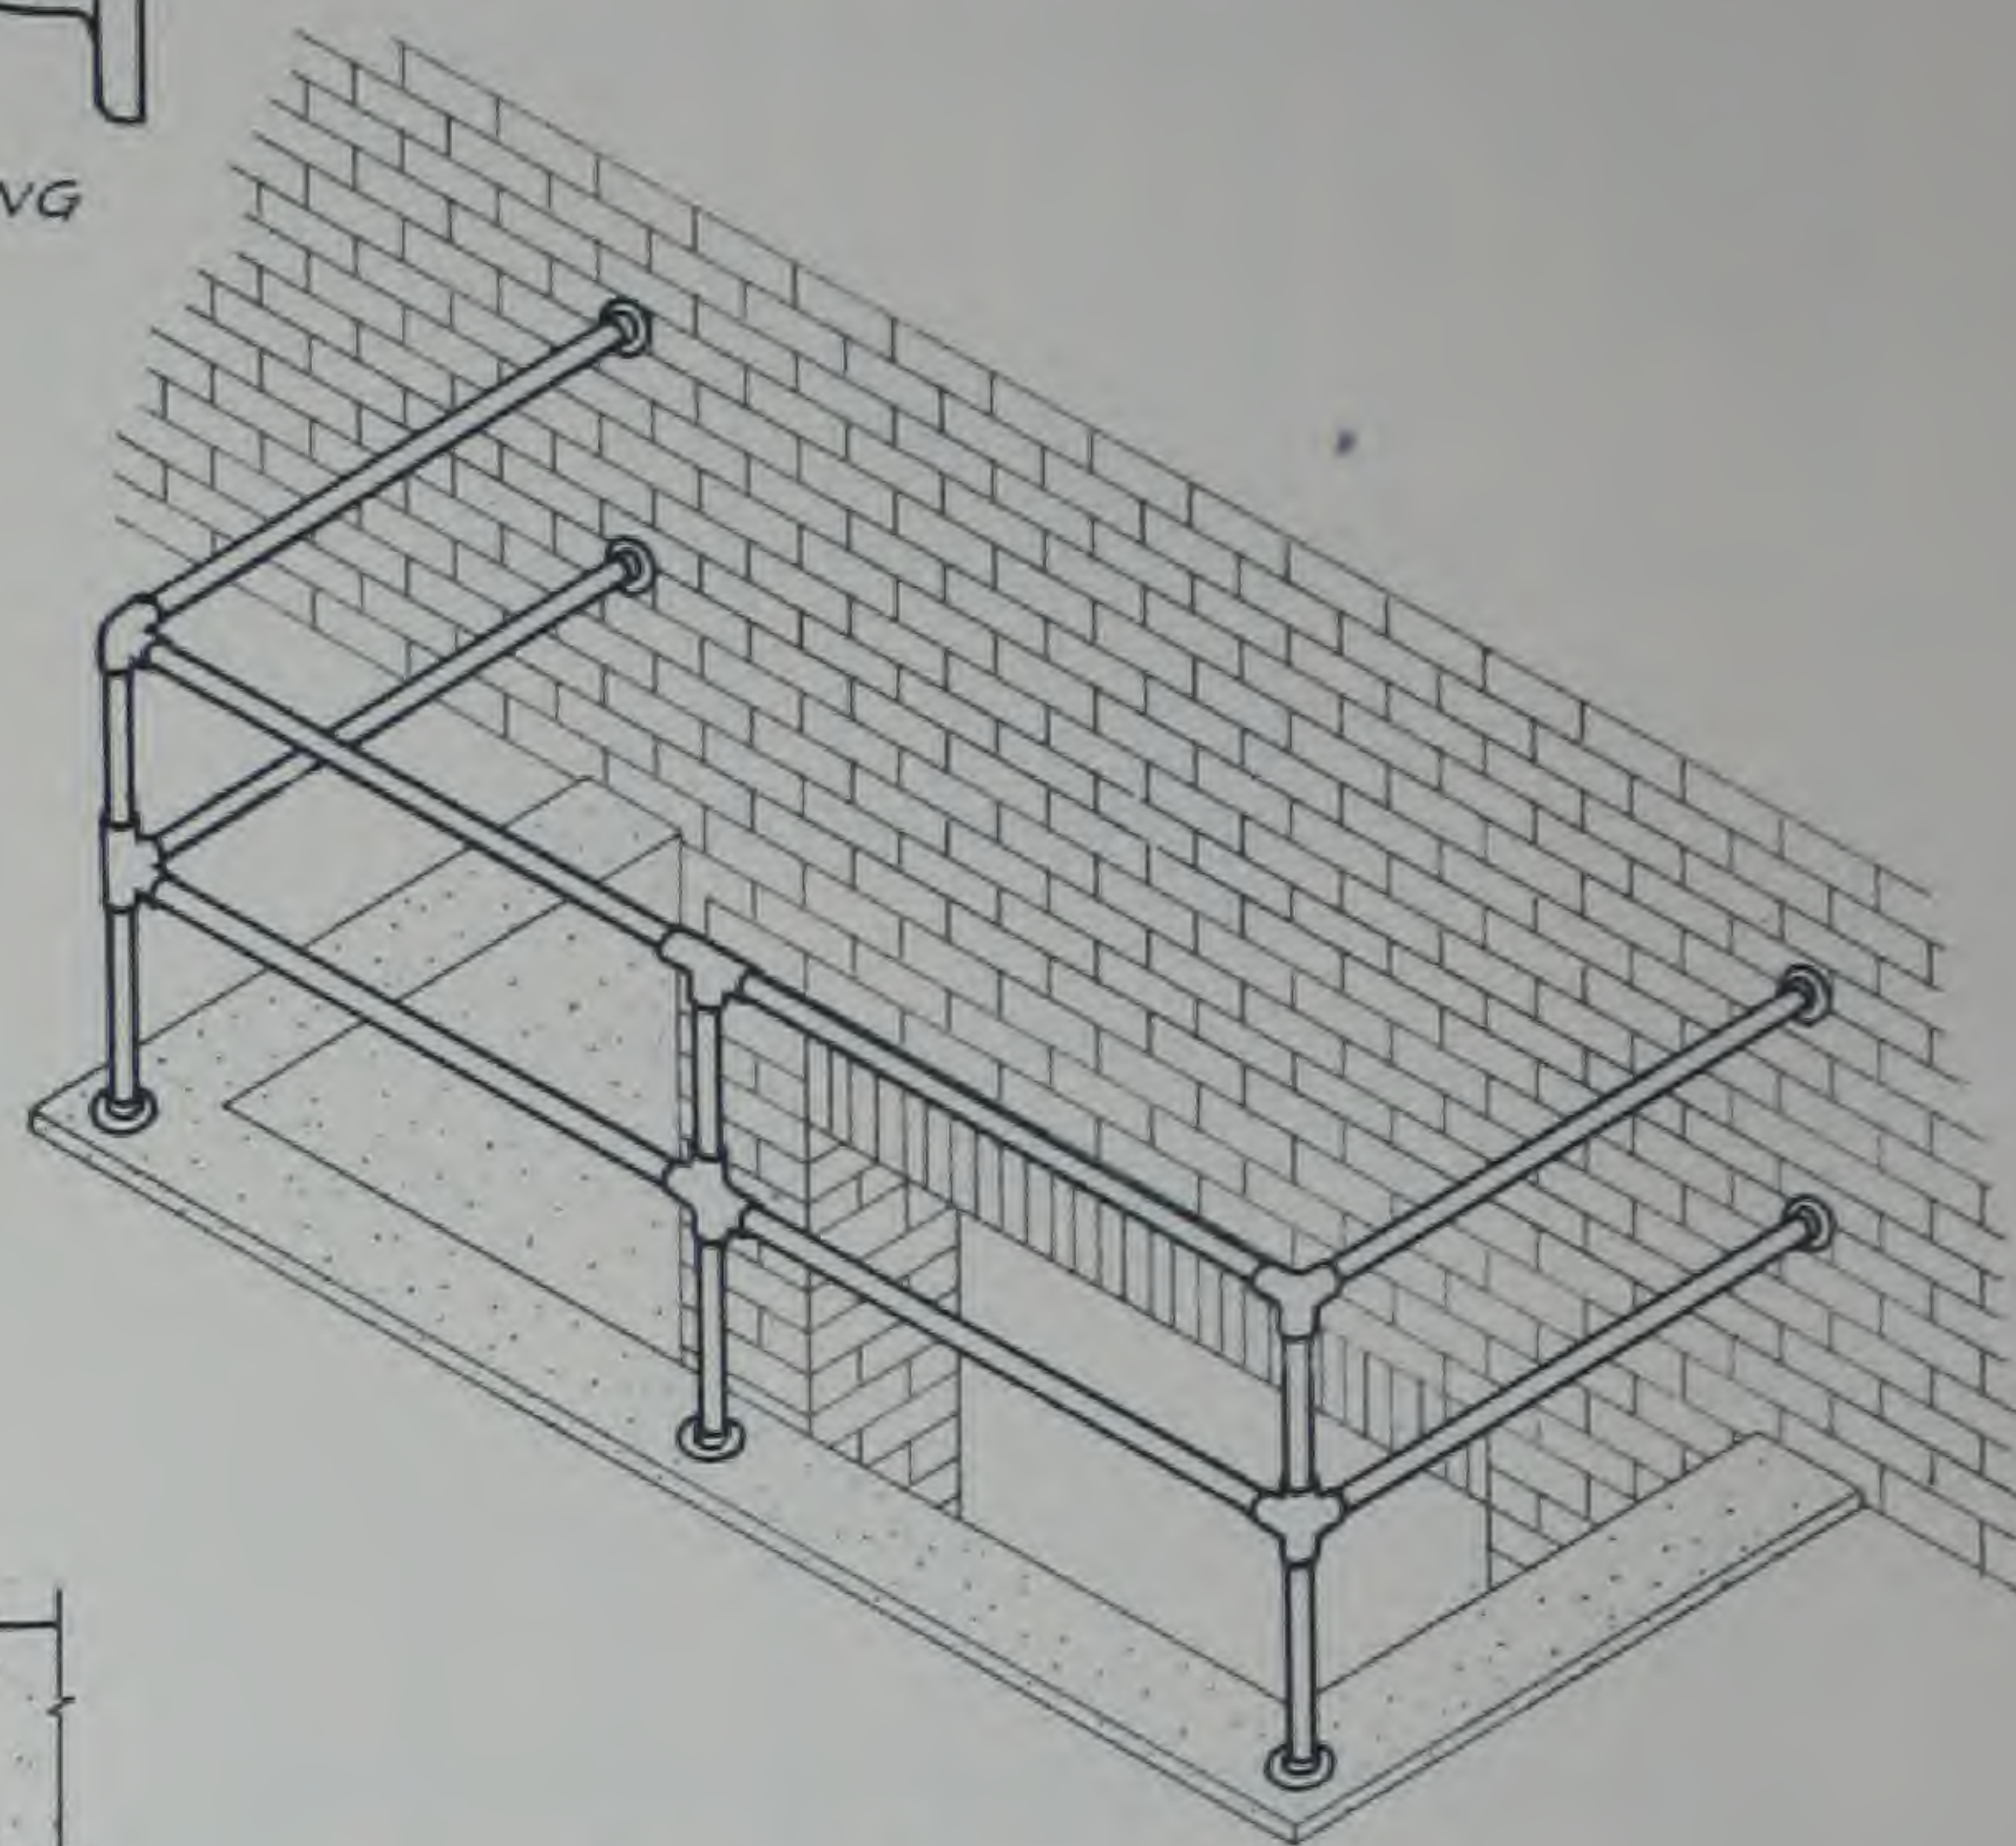


AREA RAILINGS

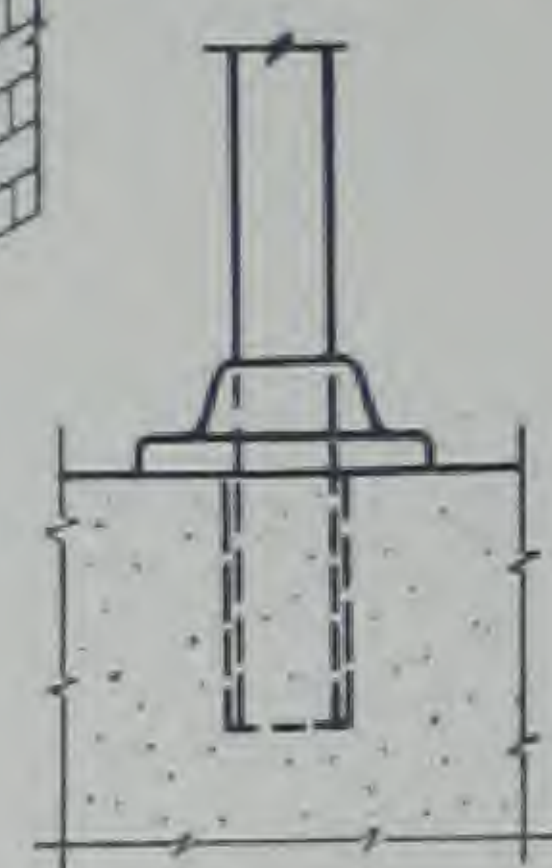








CUP INSERTS
FOR
STANDARDS

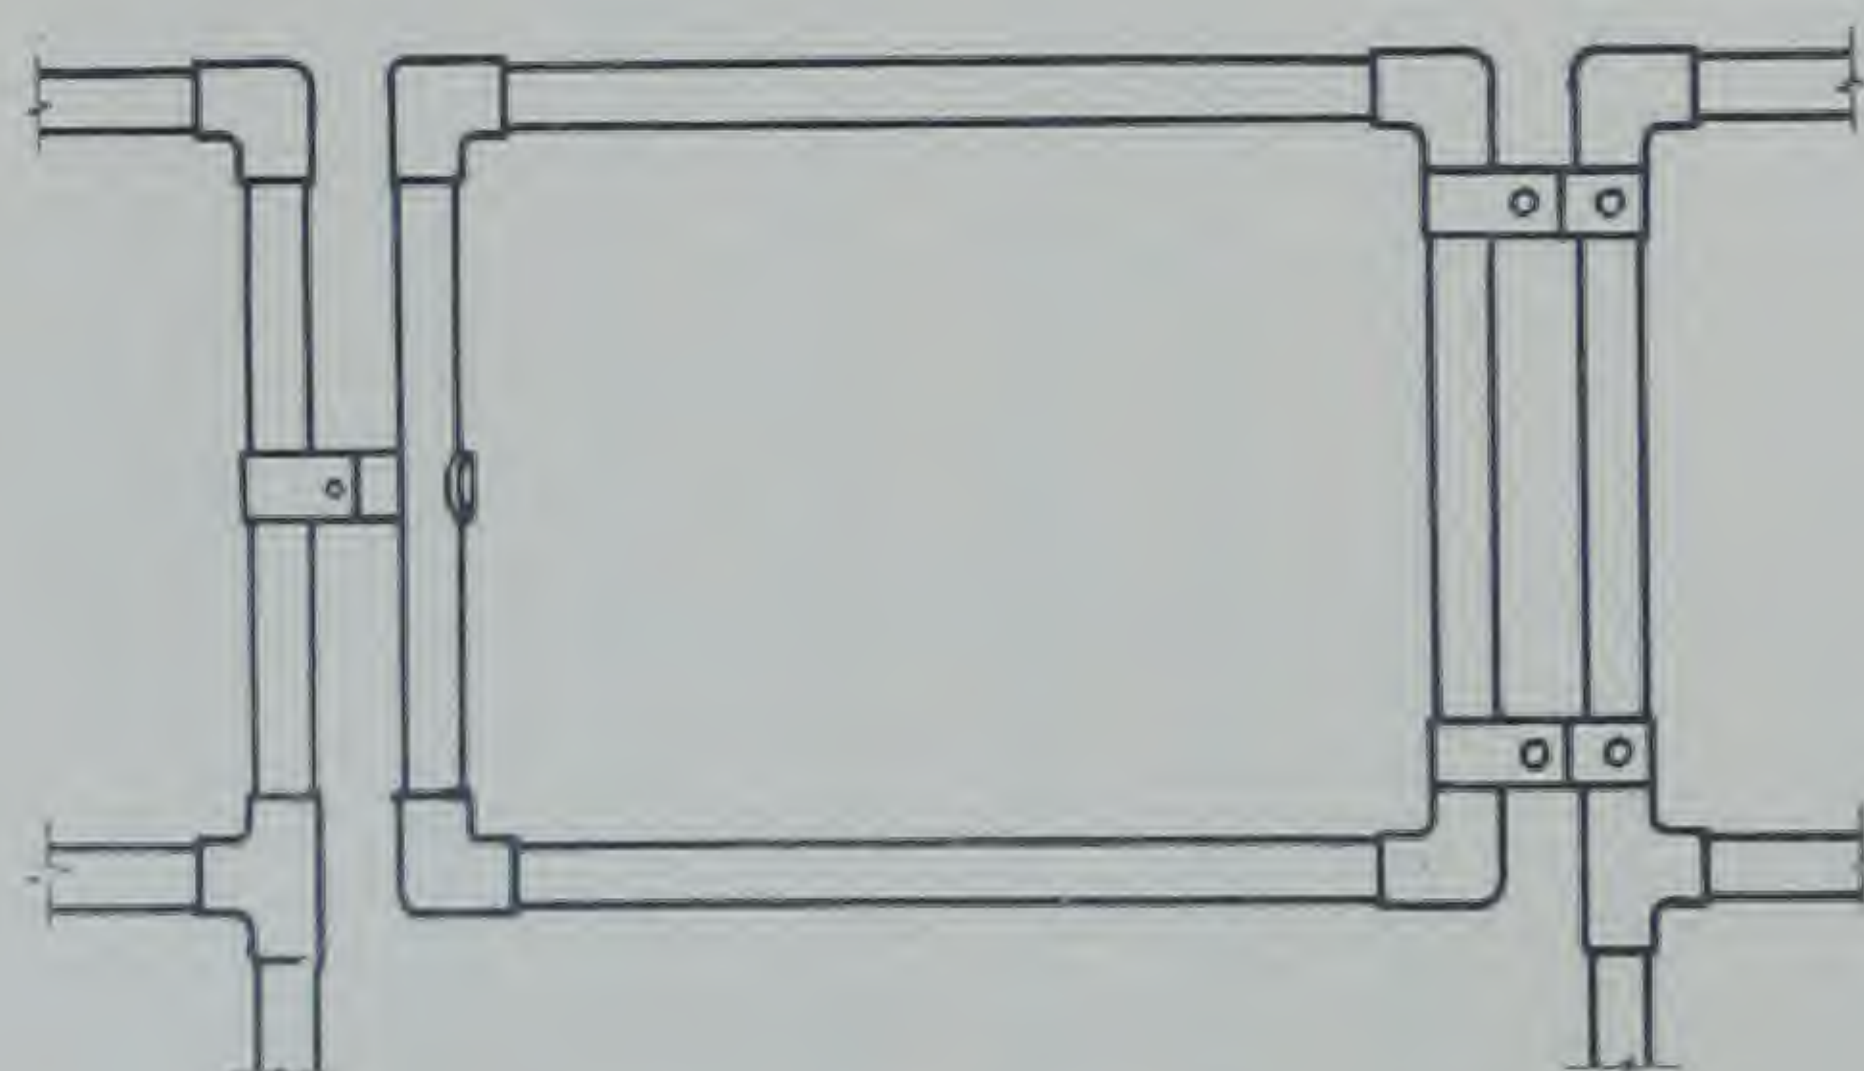


DETAIL OF GATE

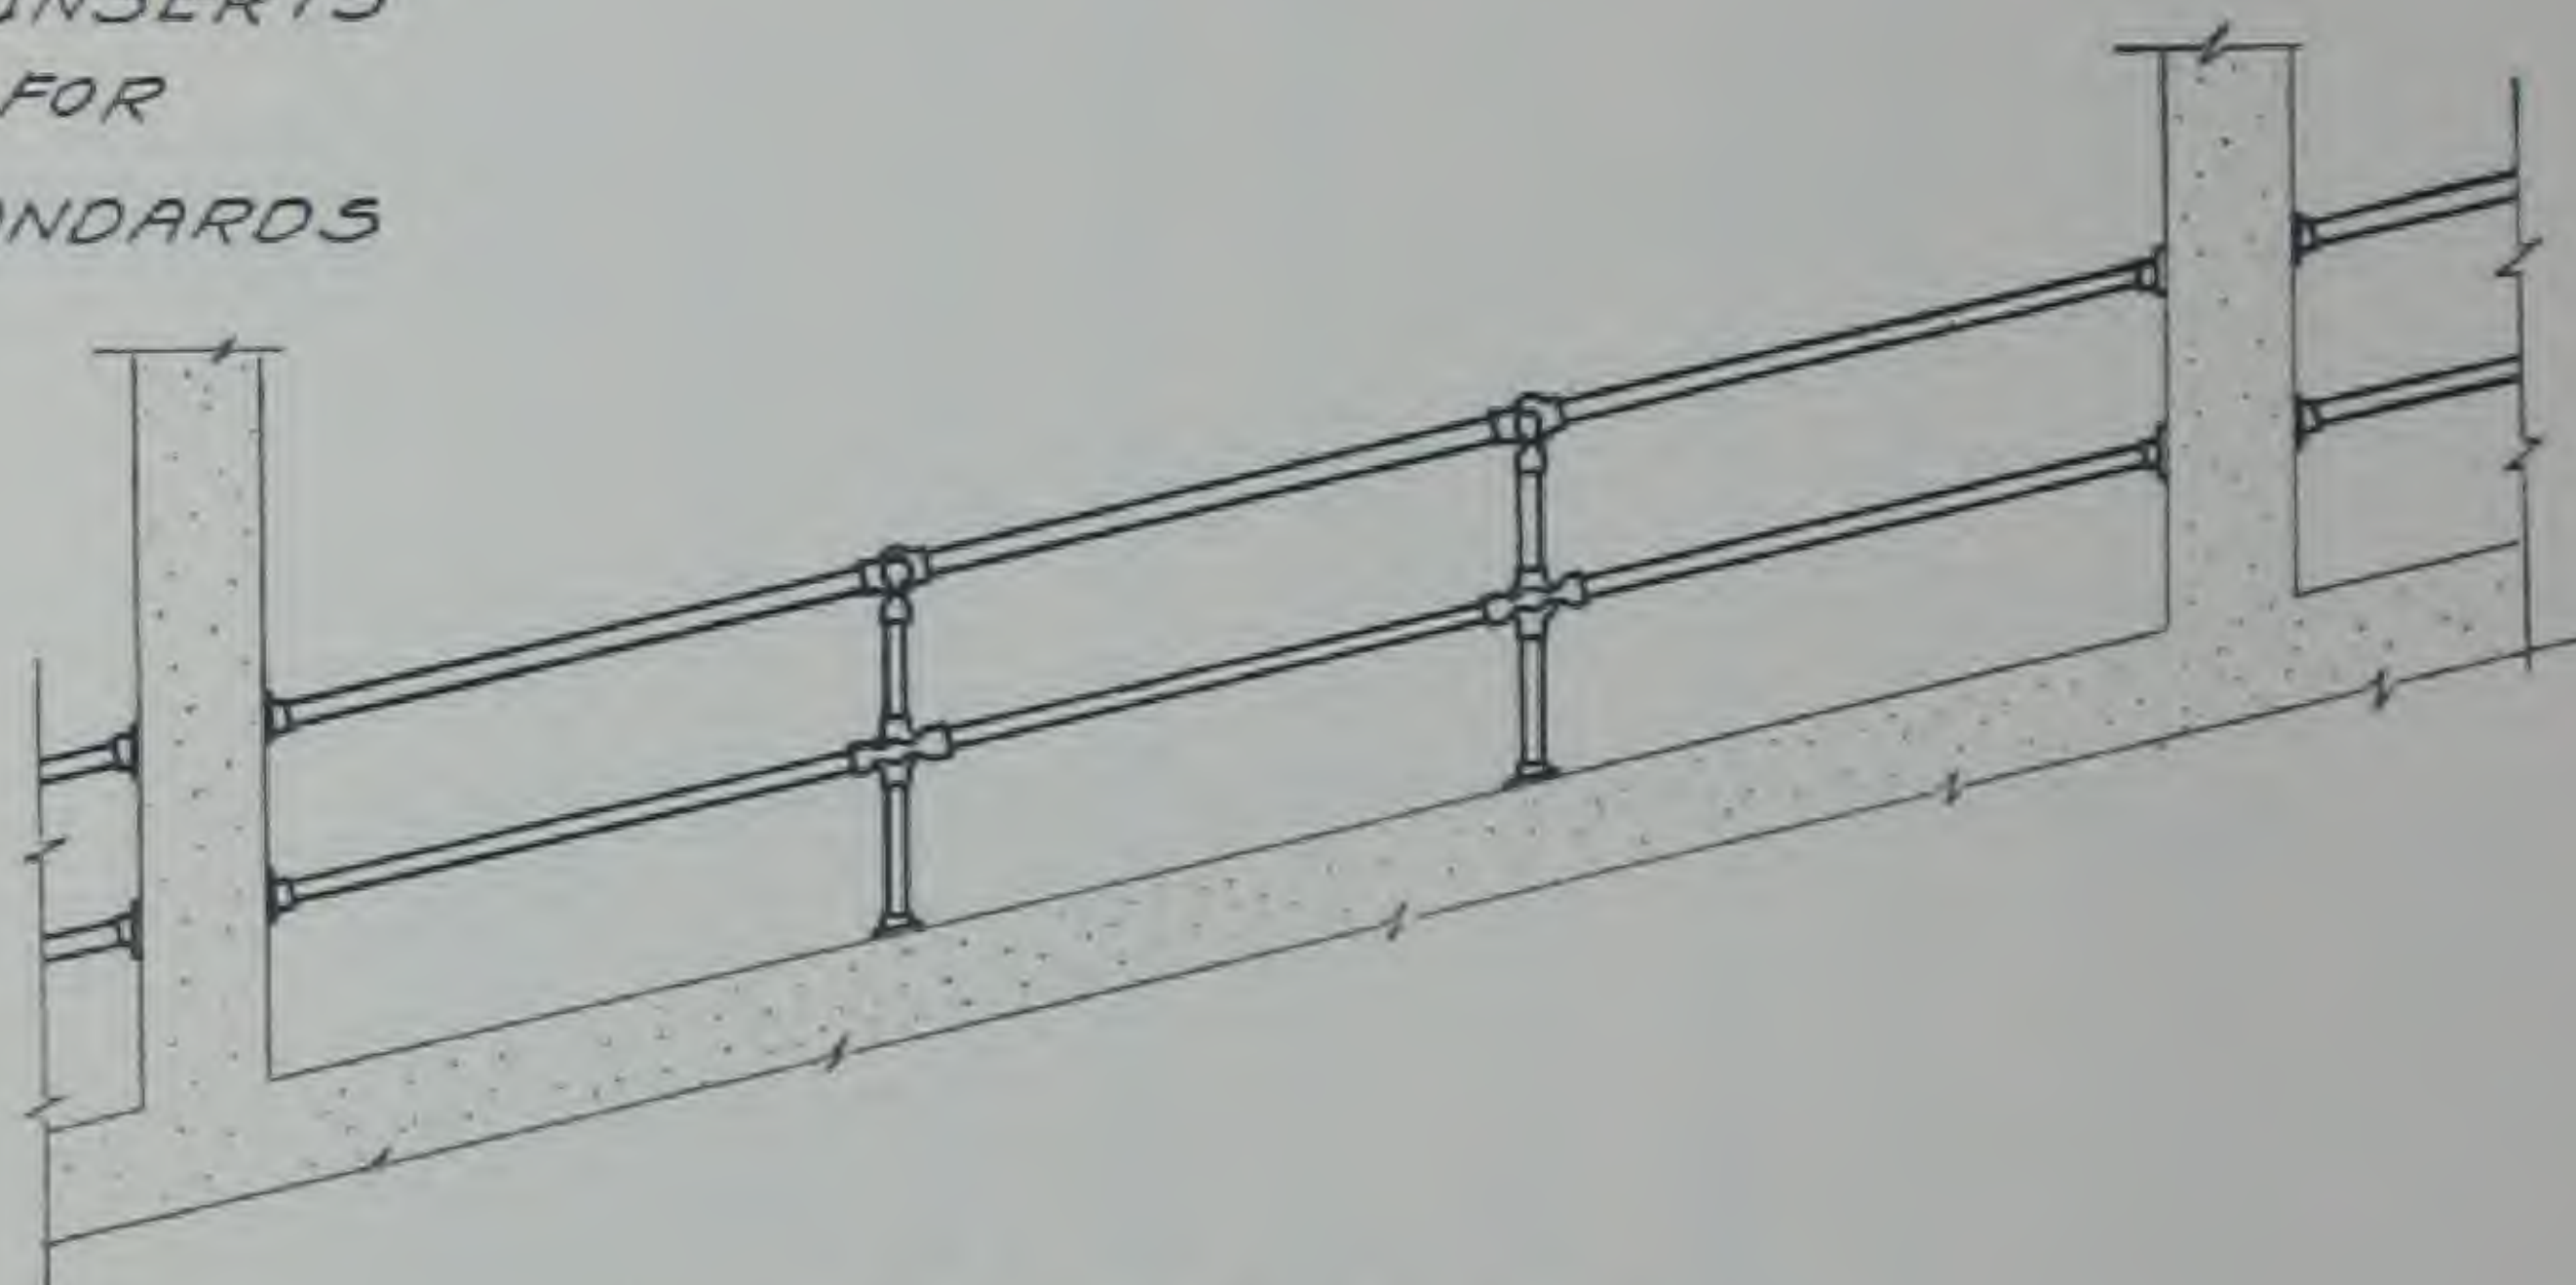


RAMP RAILINGS.

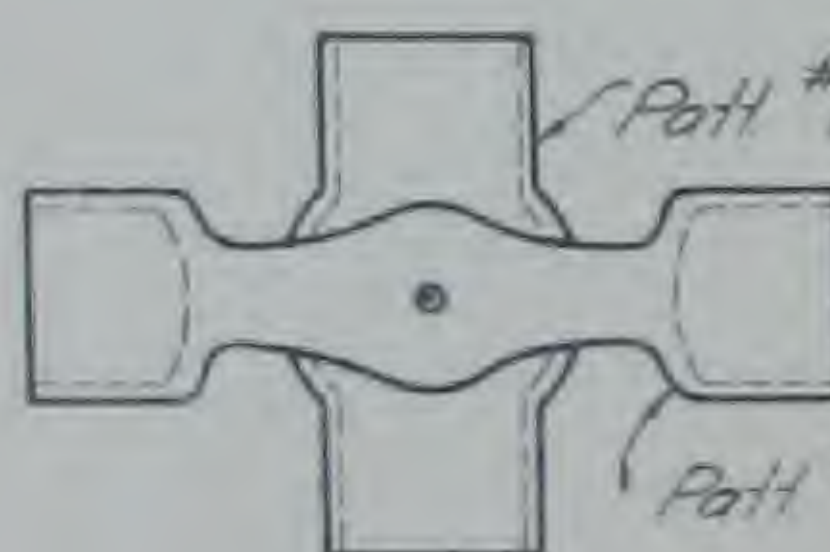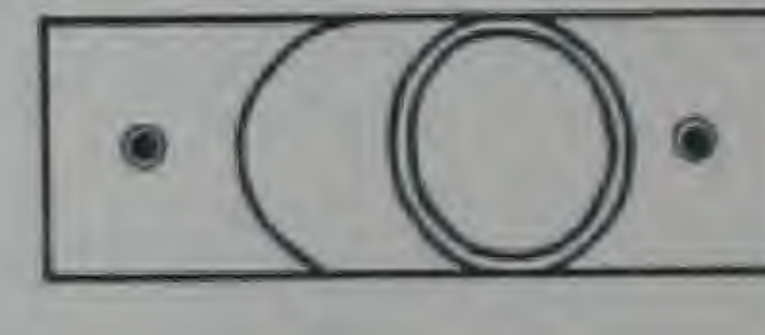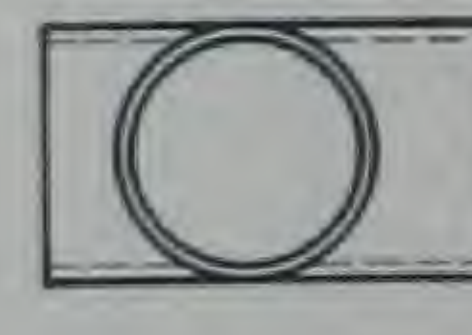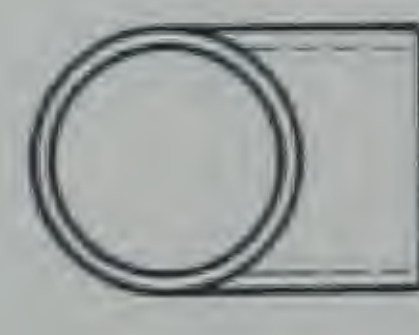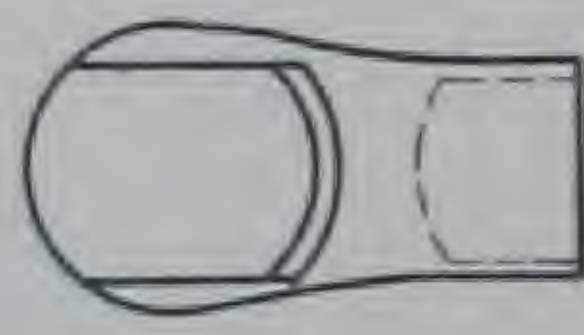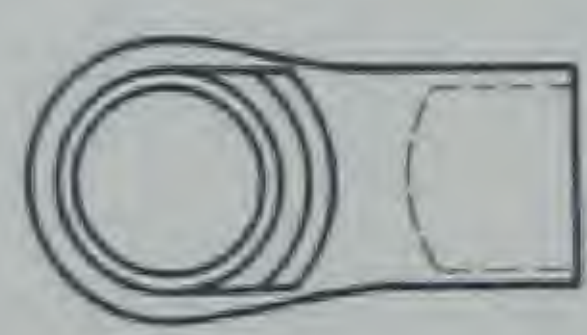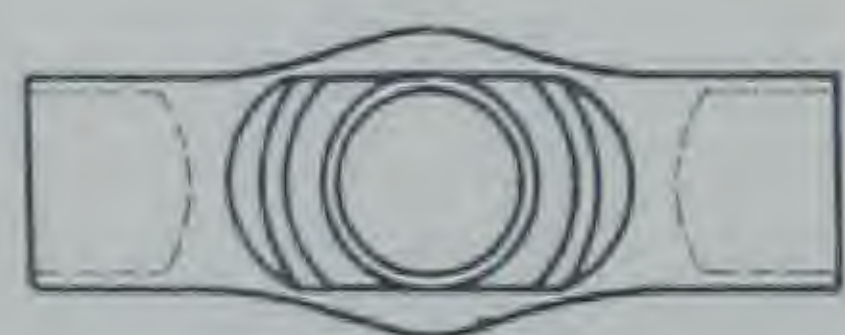

ADJUSTABLE CROSS

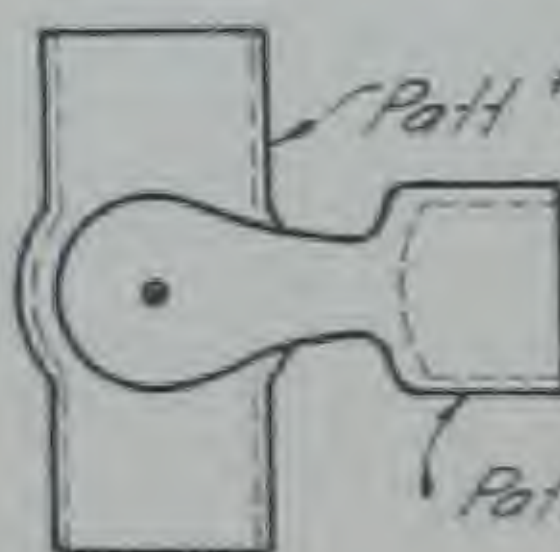


ADJUSTABLE TEE

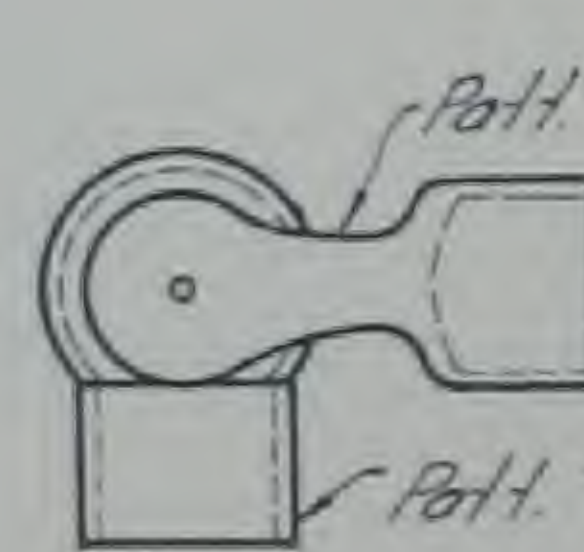


ADJUSTABLE ELL



Pattern #25
BEVEL TEE

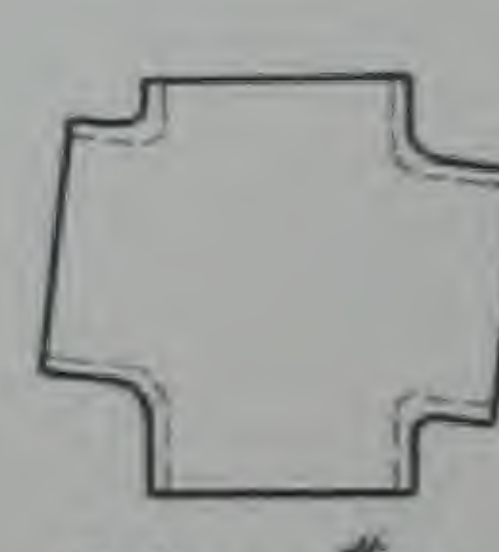


Pattern #26
BEVEL CROSS

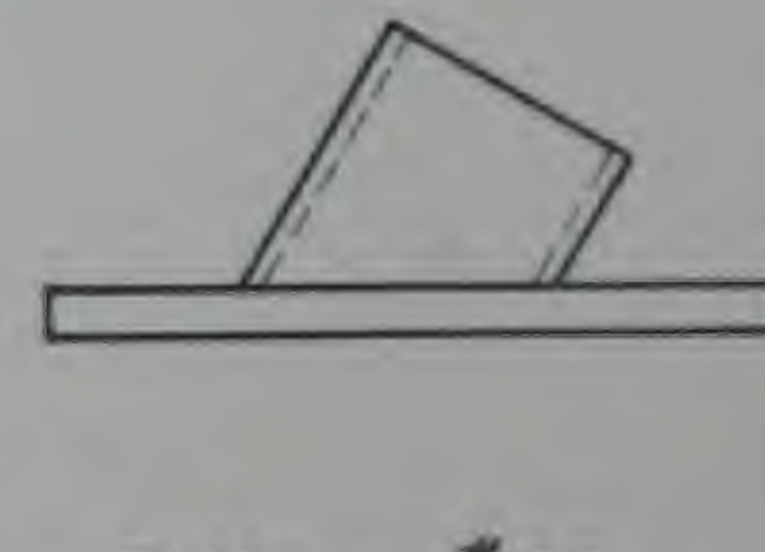


Pattern #79
BEVEL FLANGE

Note - Patent applied for on these fittings.

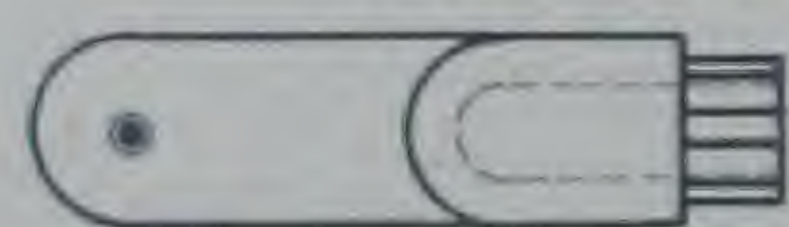


Pat. #60

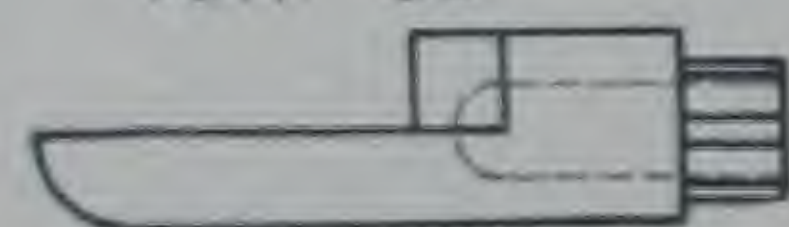


NEWEL POST CONNECTION

STANDARD PIPE RAILS AND FITTINGS

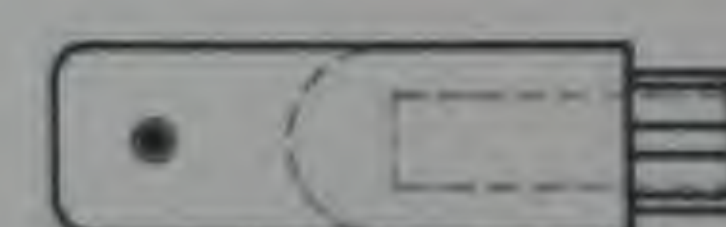


Pat. #63

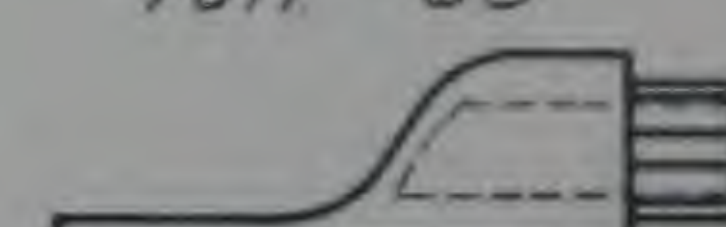


NEWEL POST CONNECTION.



THE BUILDING PRODUCTS CO.

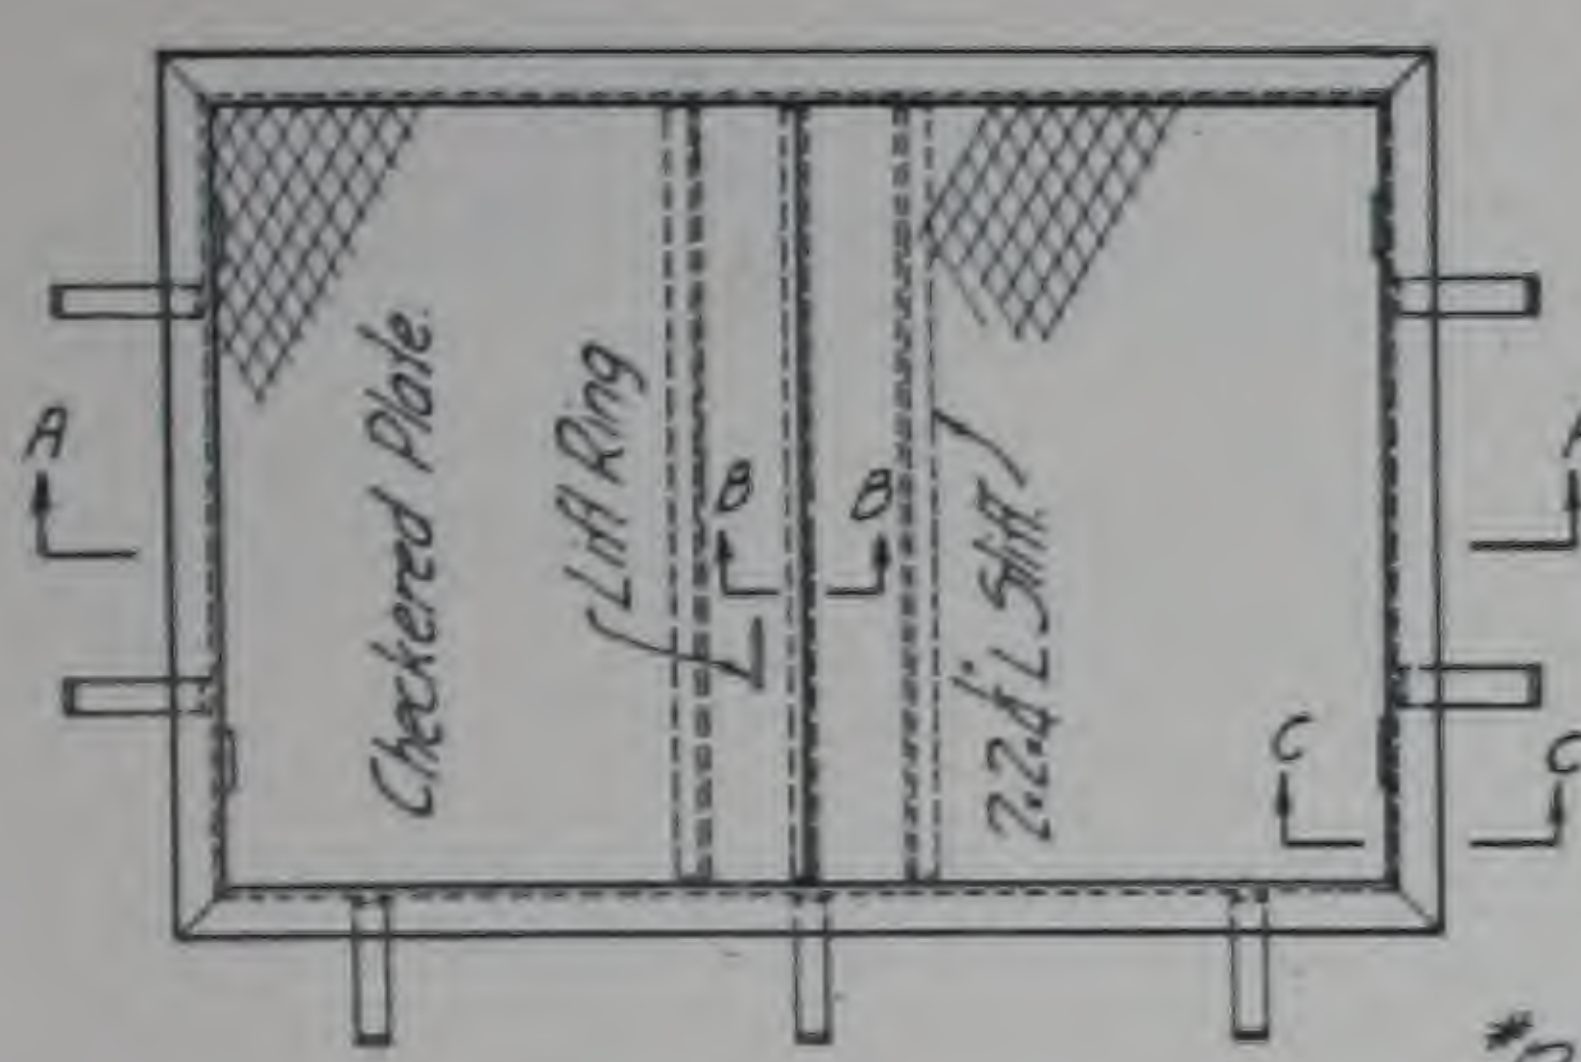


PLAN
STANDARD SIDEWALK DOOR TYPE A

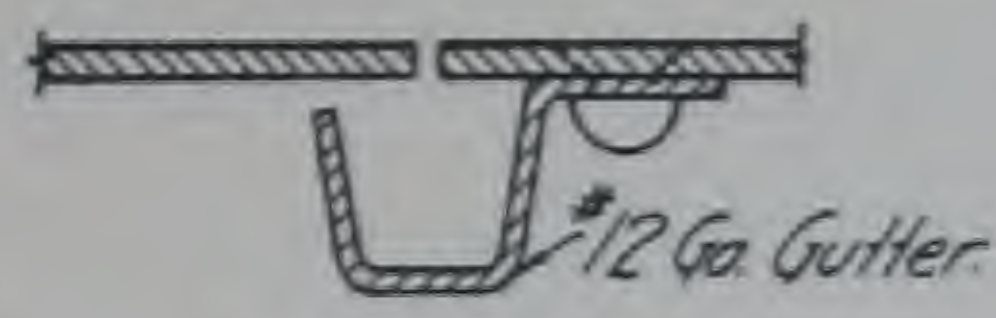


SECTION BB

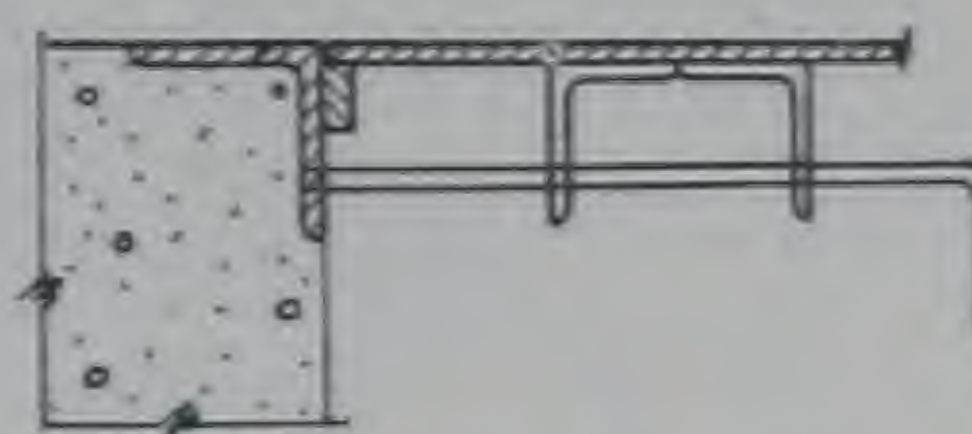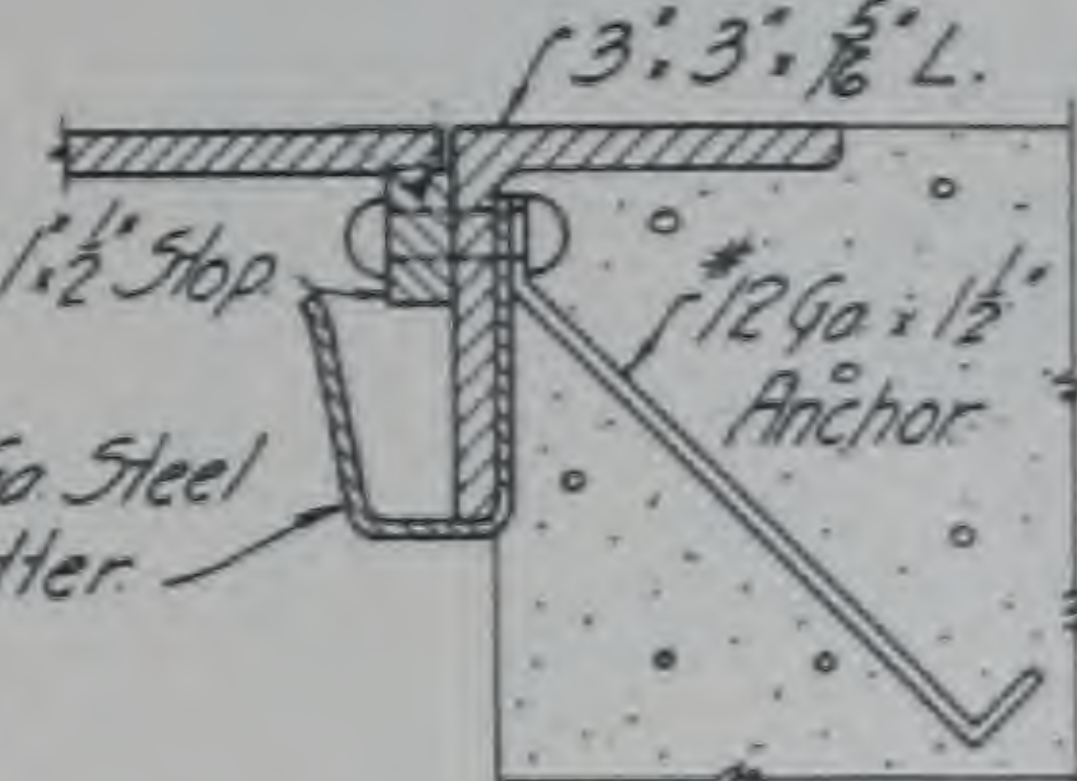


DETAIL OF LOCK

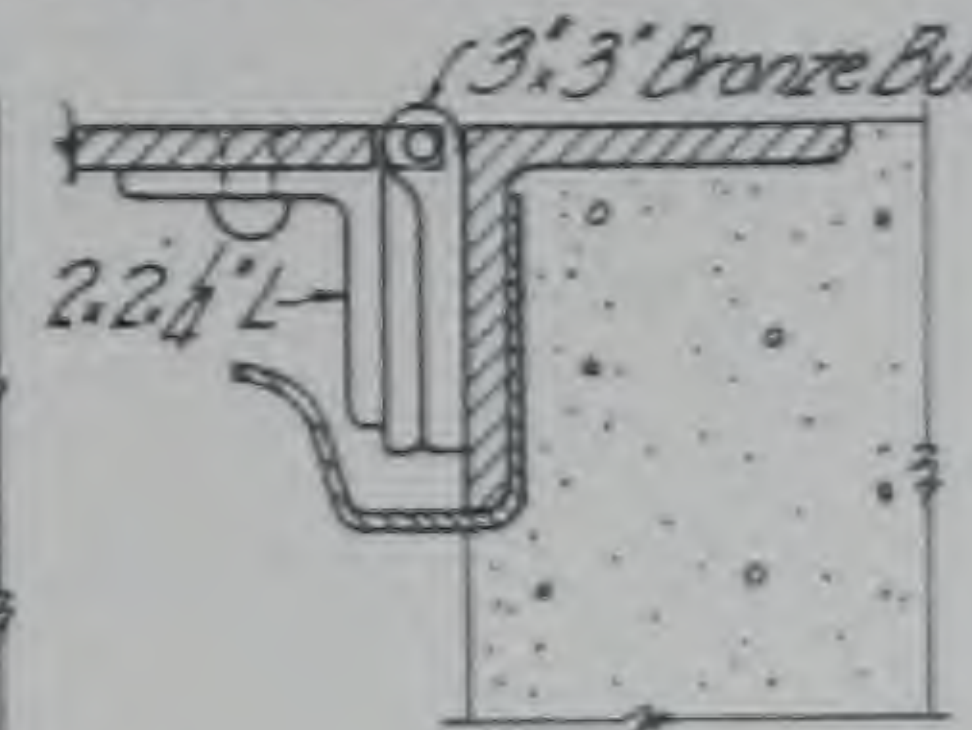


DETAIL OF HINGE
DOOR A

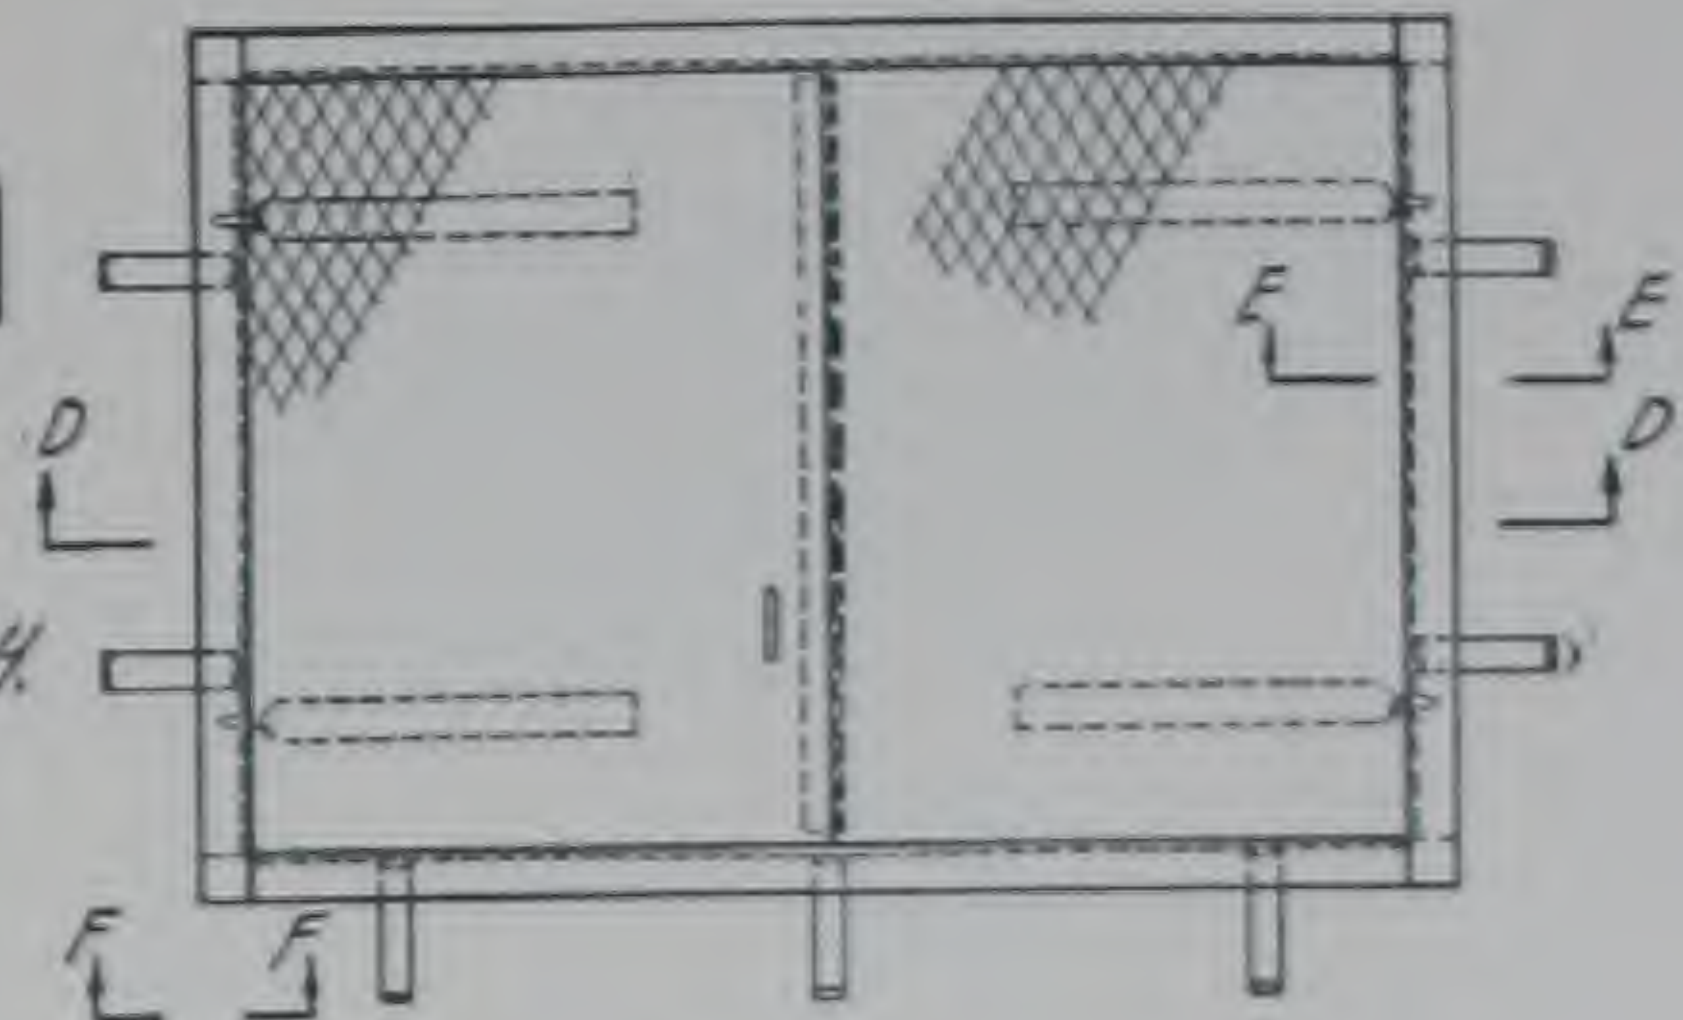


PLAN
STANDARD SIDEWALK DOOR TYPE B

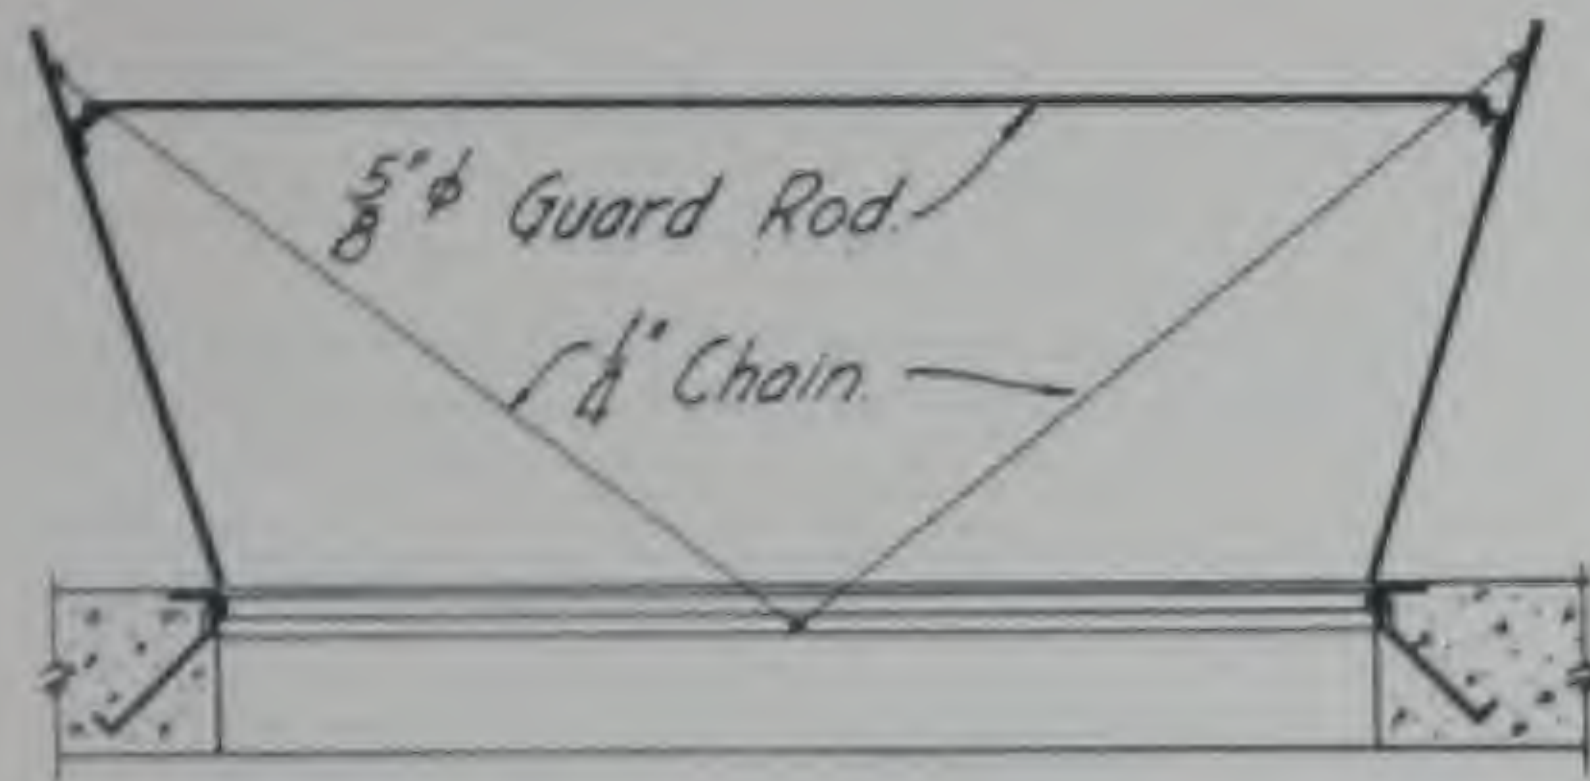


SECTION AA

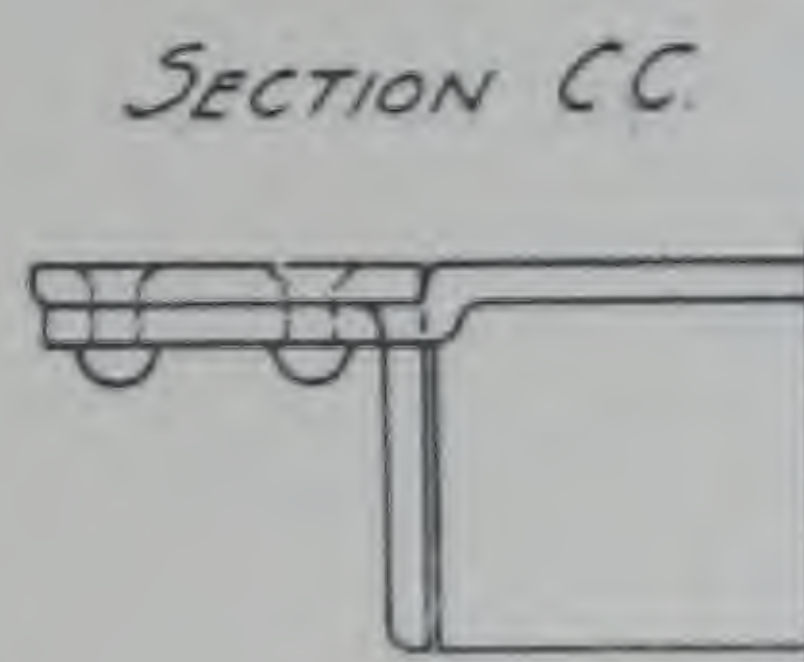


SECTION FF

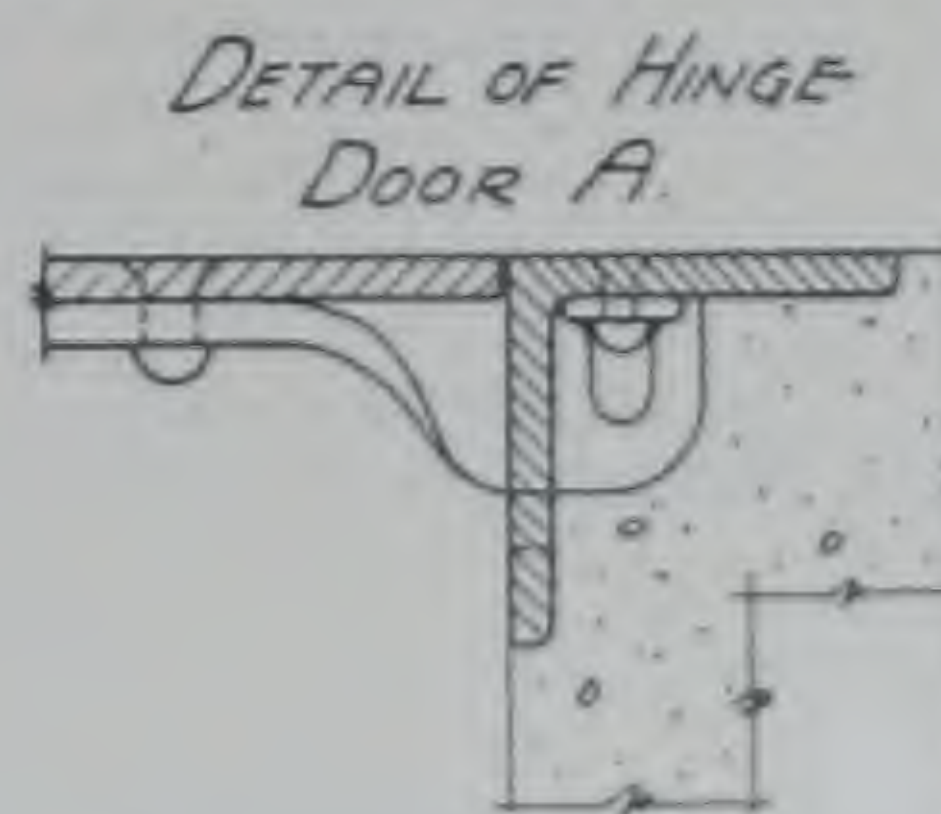


SECTION EE

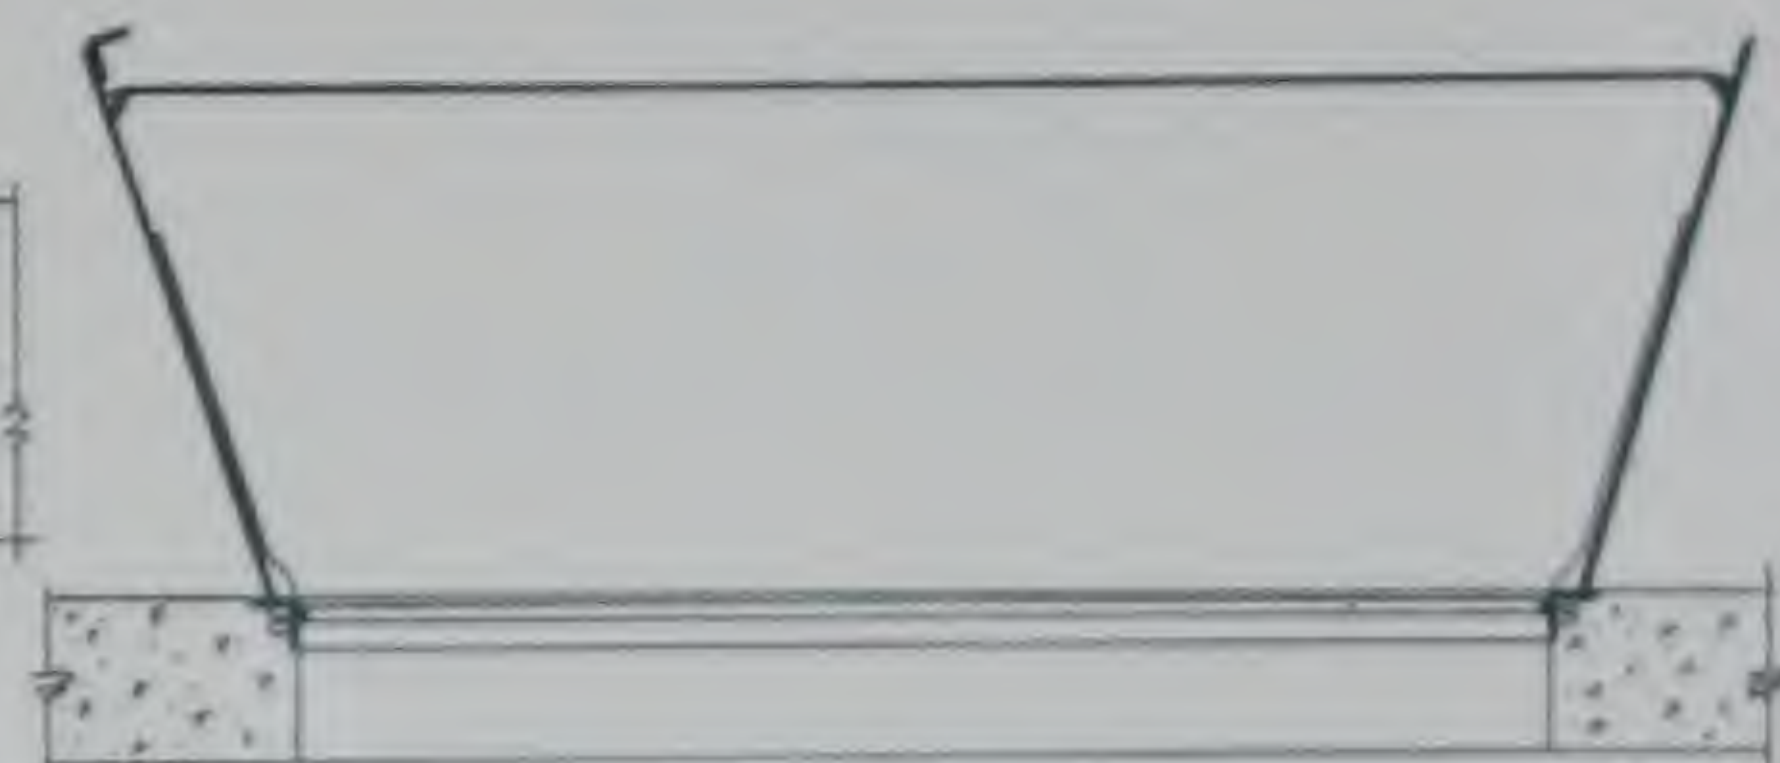

SECTION DD

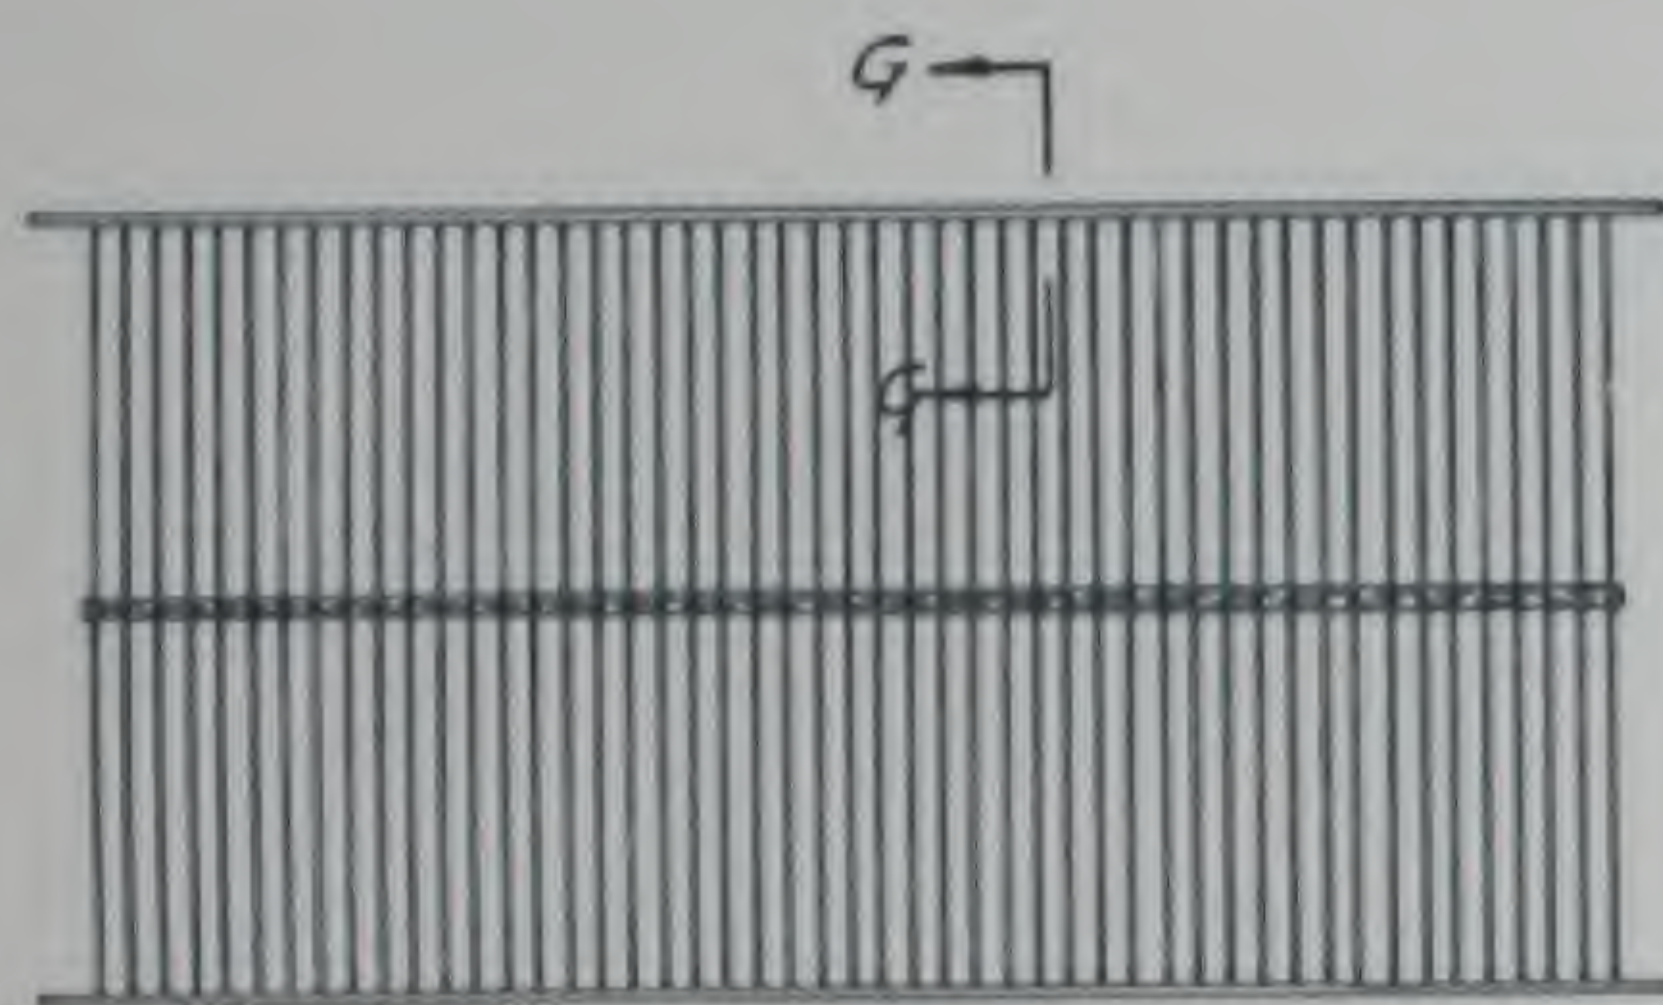


STANDARD AREA GRATING
TYPE A

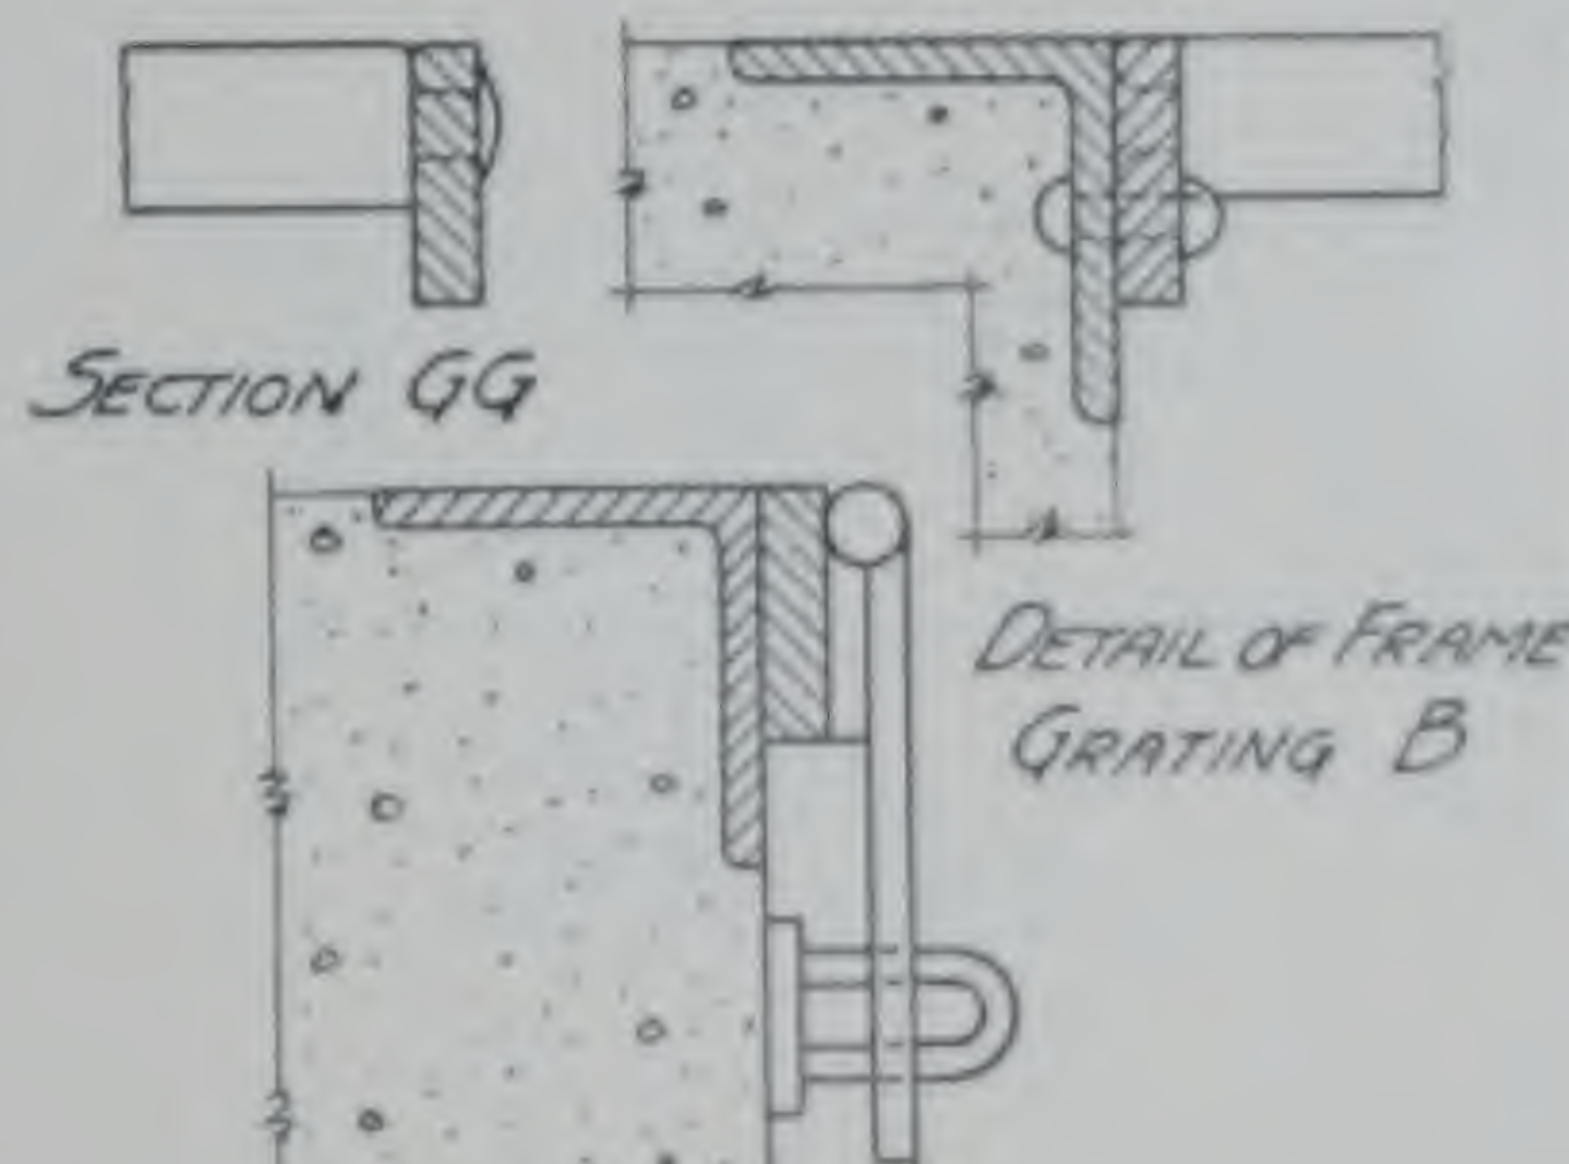


SECTION GG


DETAIL OF FRAME
GRATING B

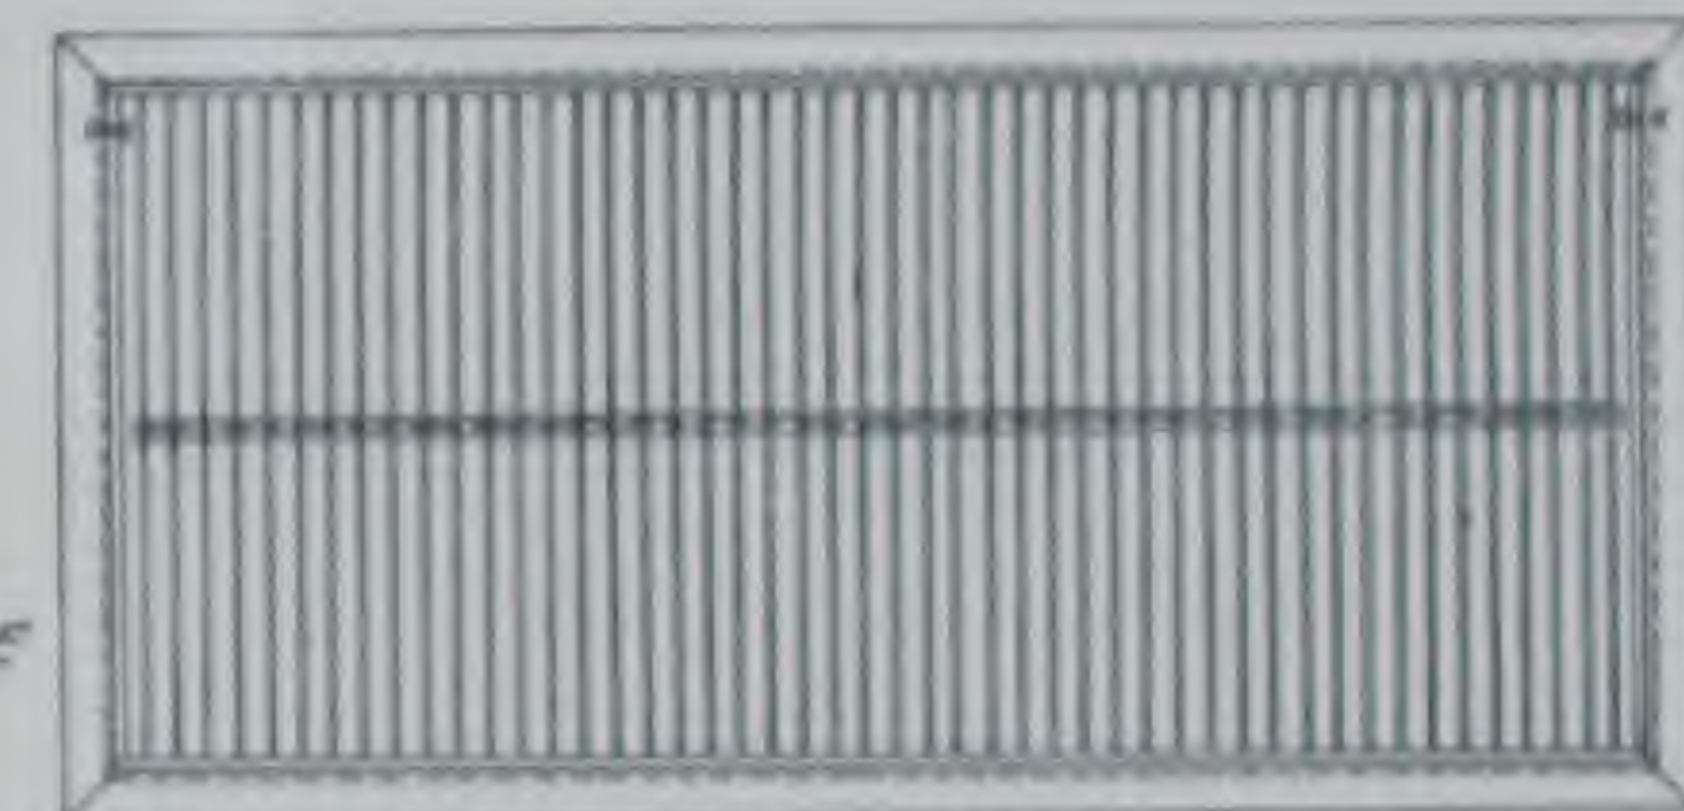


STANDARD AREA GRATING
WITH ANGLE FRAME
TYPE B

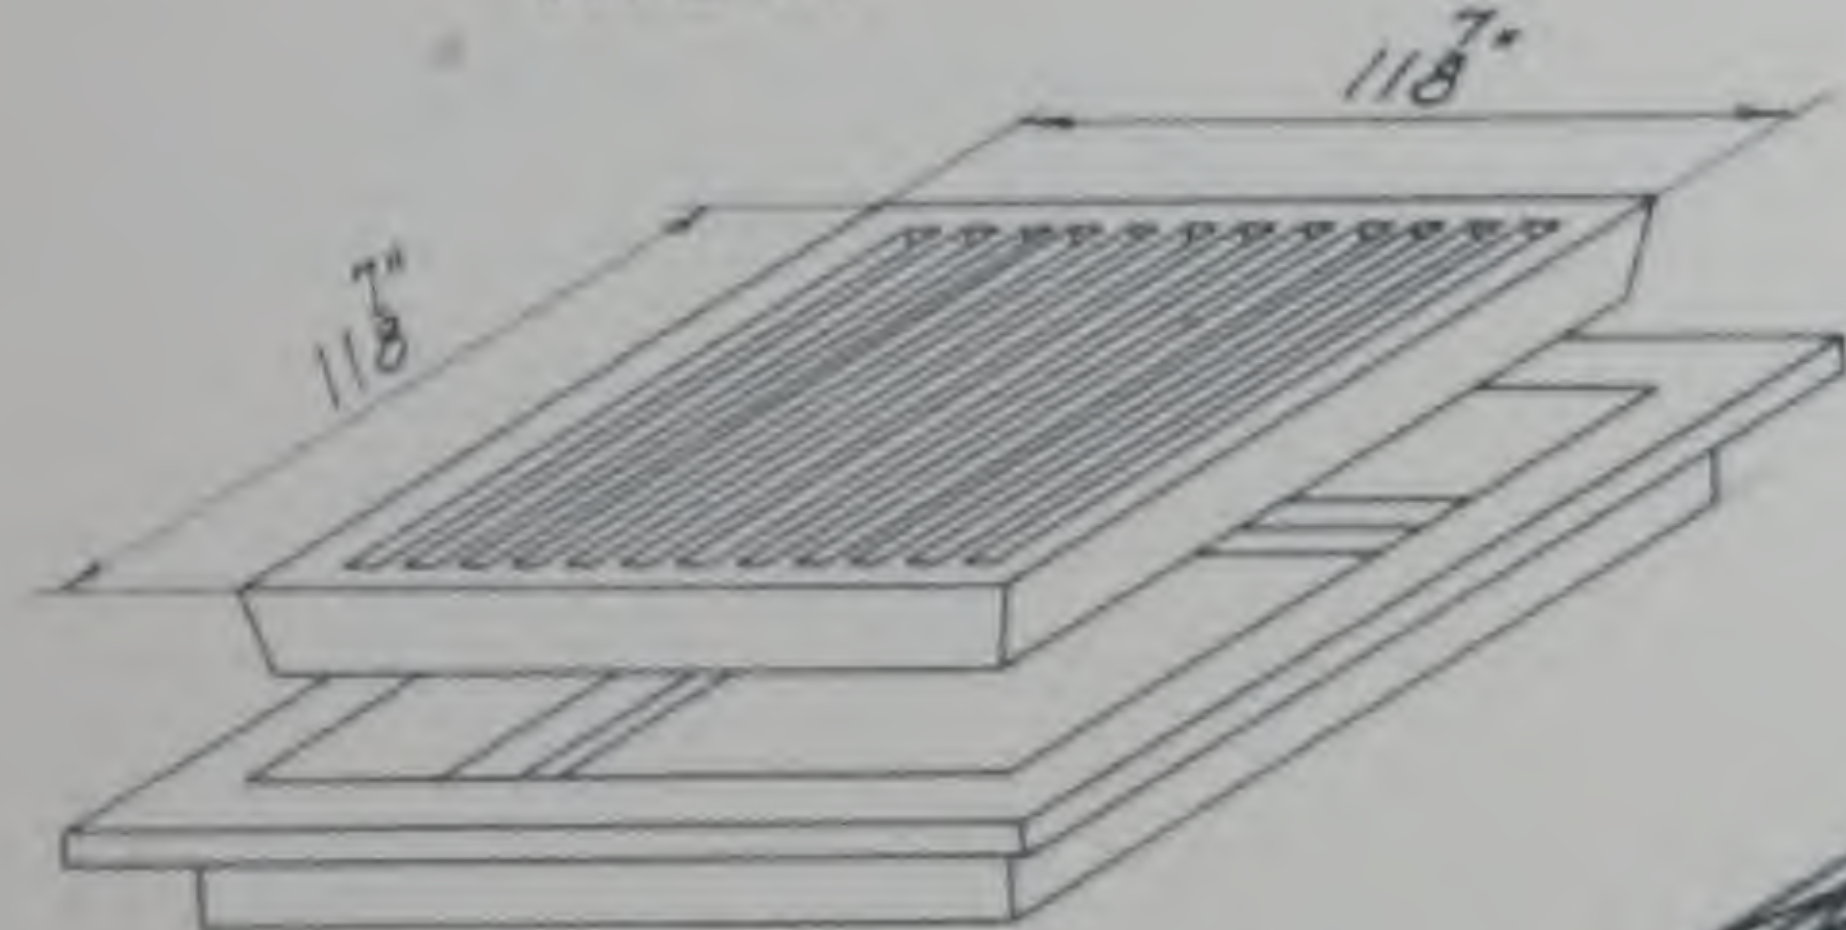


SUMP GRATING & FRAME
Patterns #10 & #11

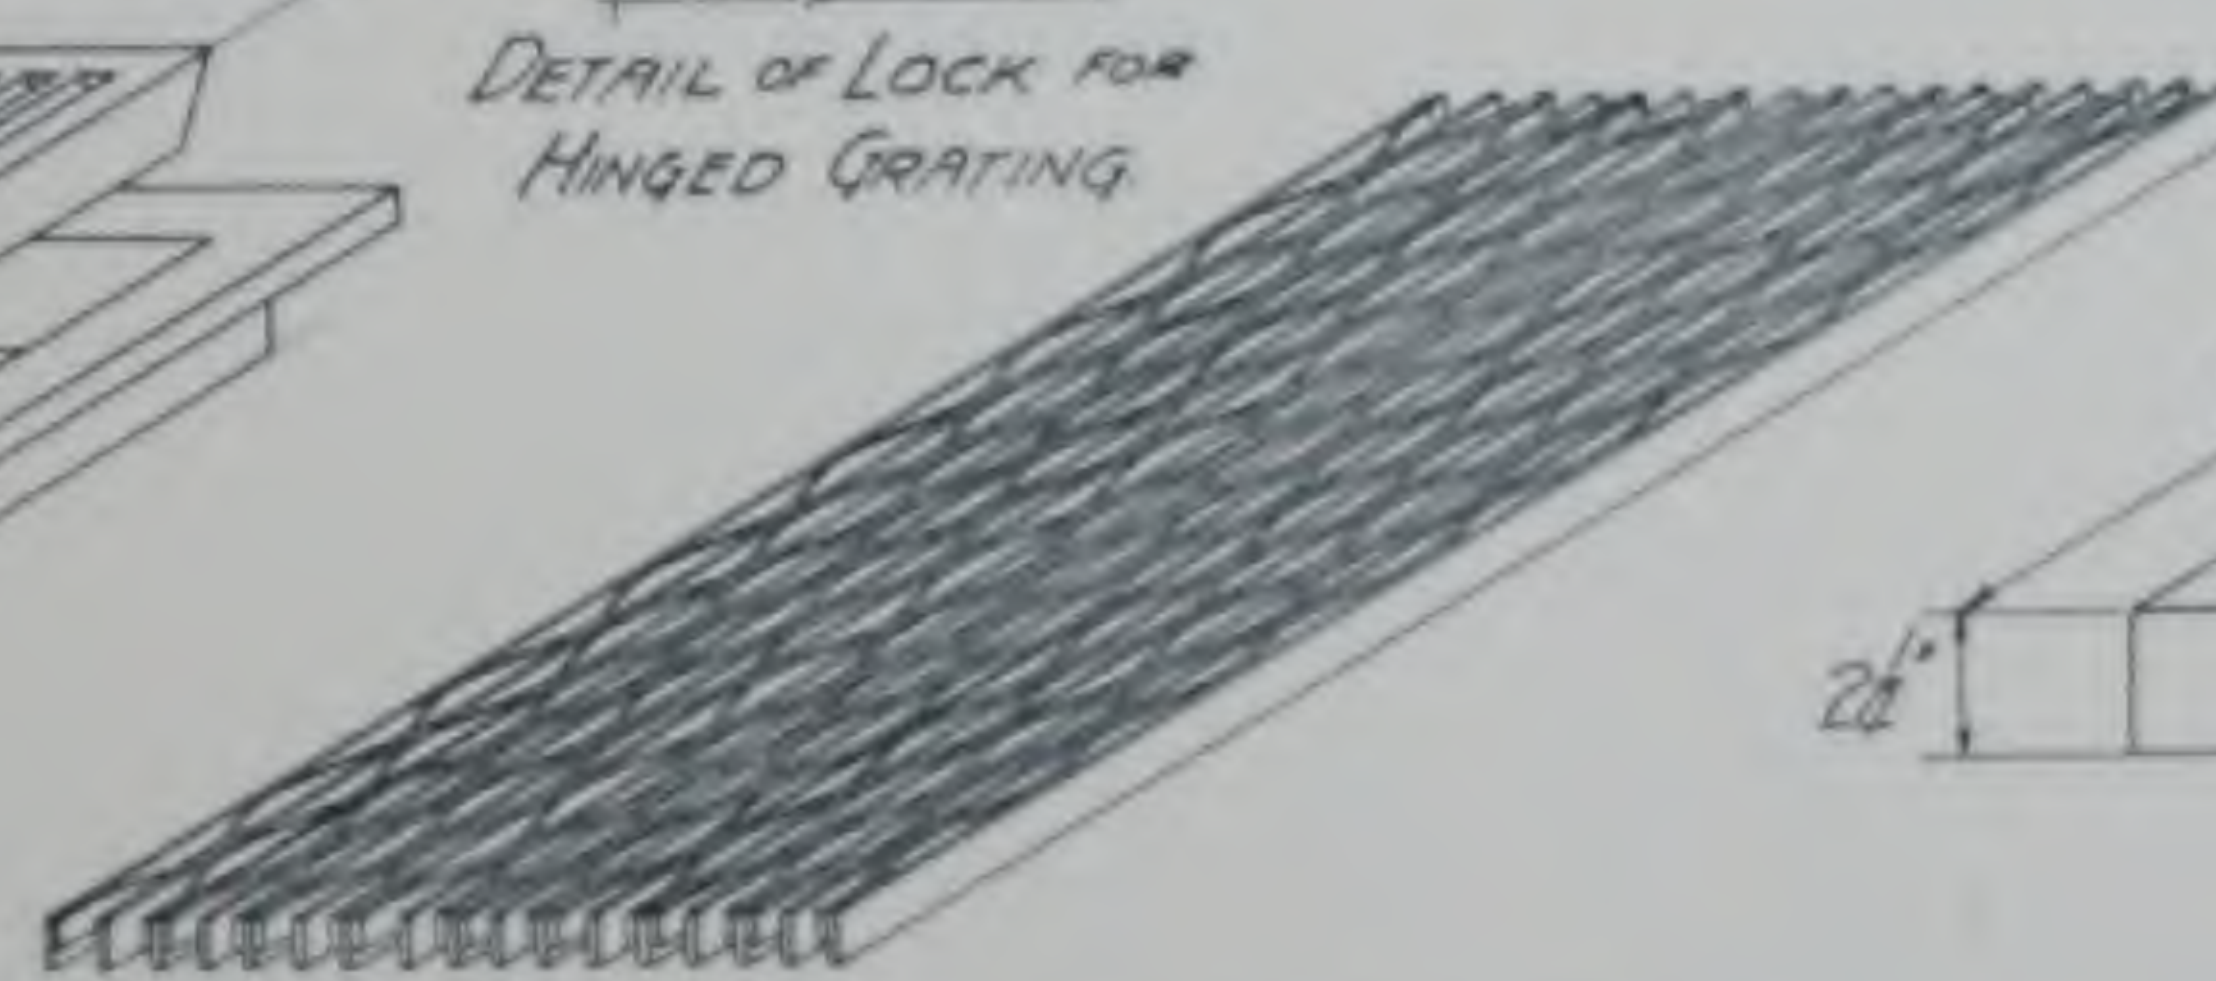


PATENTED GRATINGS OF ALL MAKES.

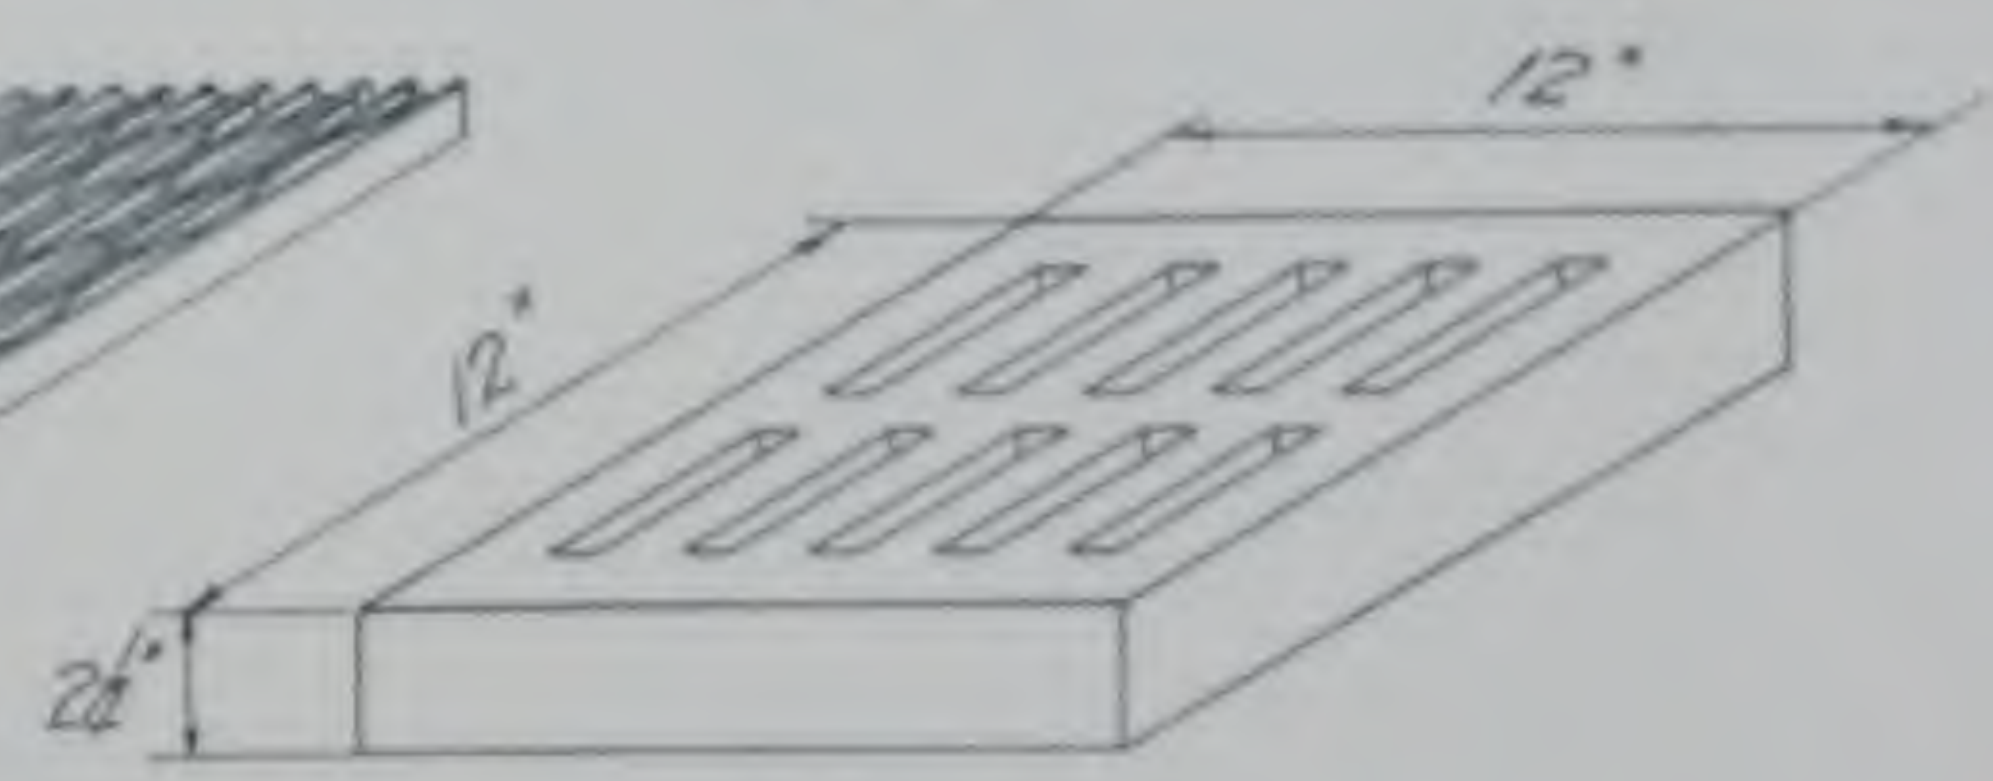


SUMP GRATING
Pattern #44

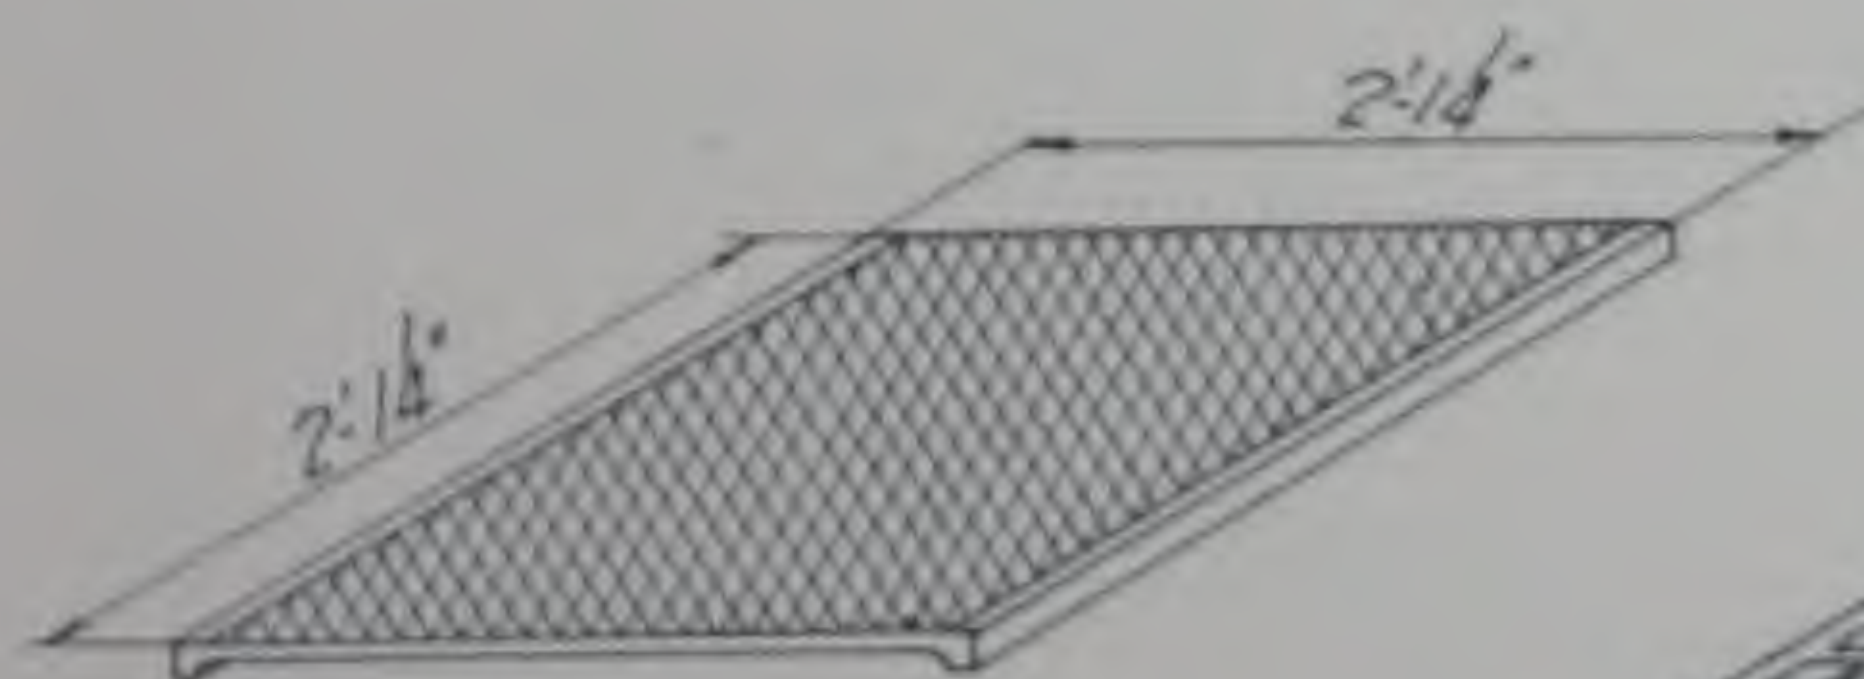

C.I. TRENCH COVER PLATE
Pattern #49

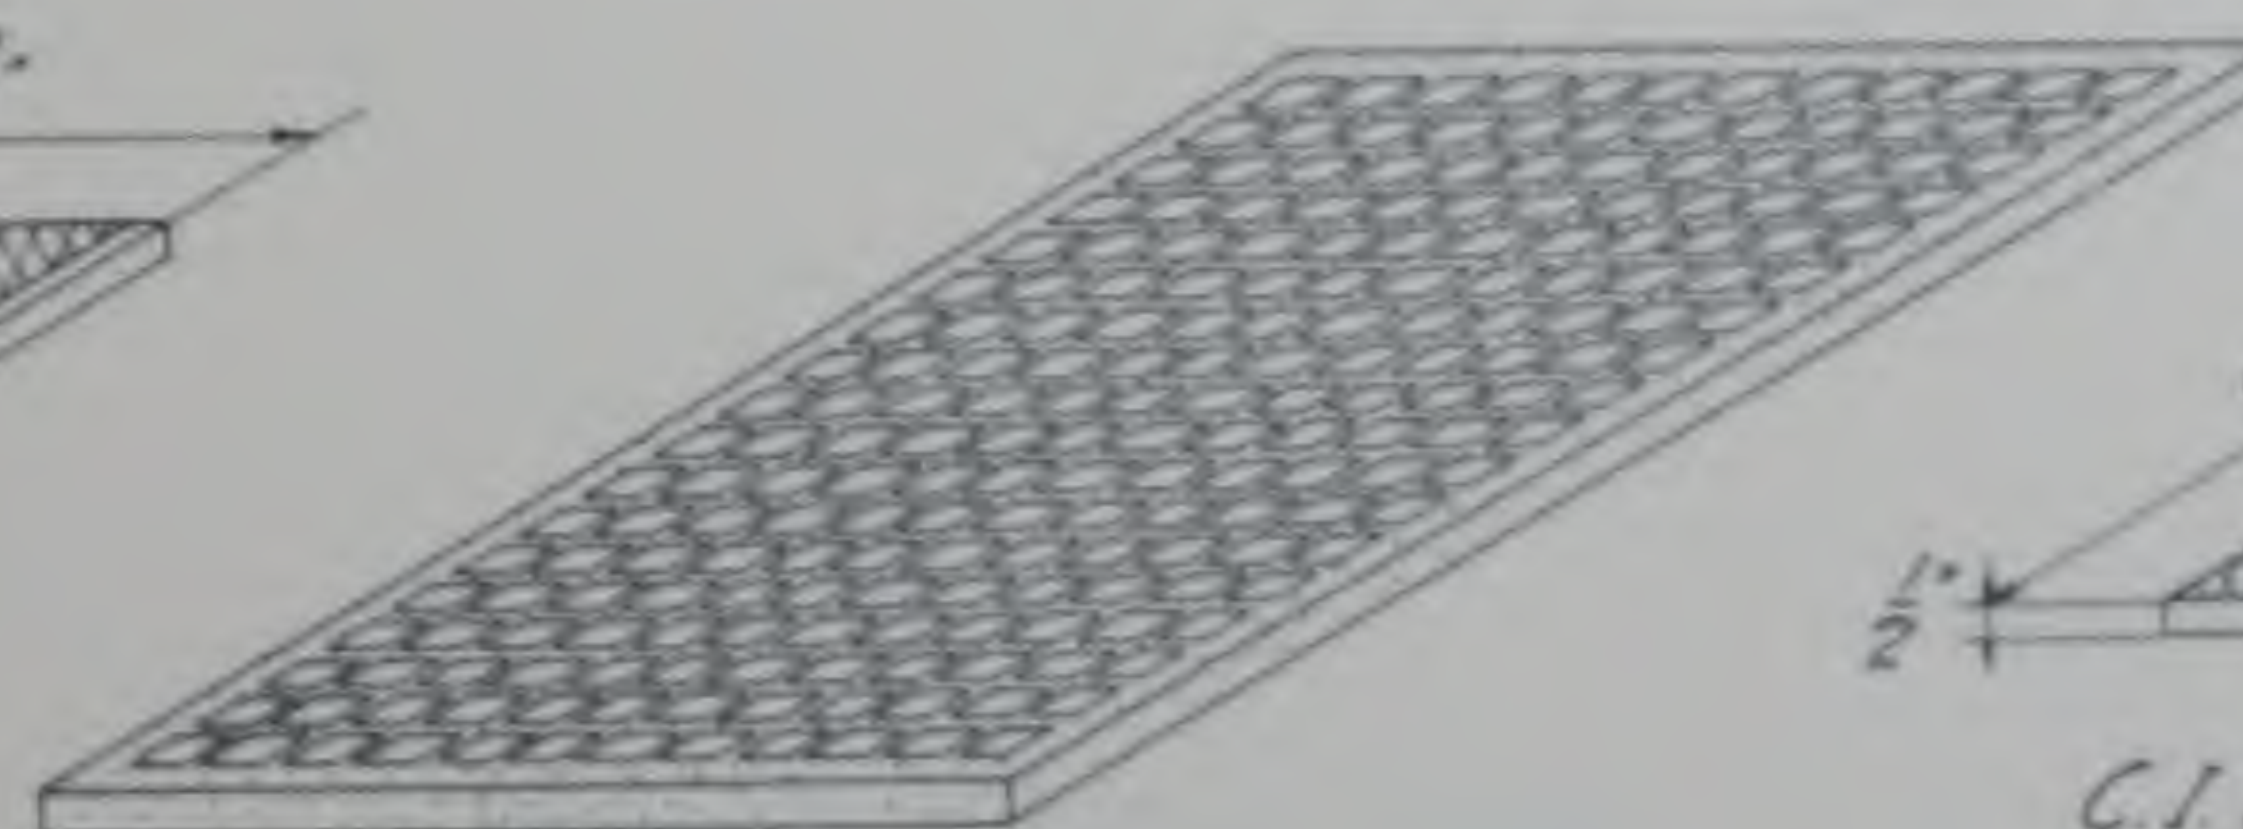



SIDEWALK & VAULT LIGHTS.

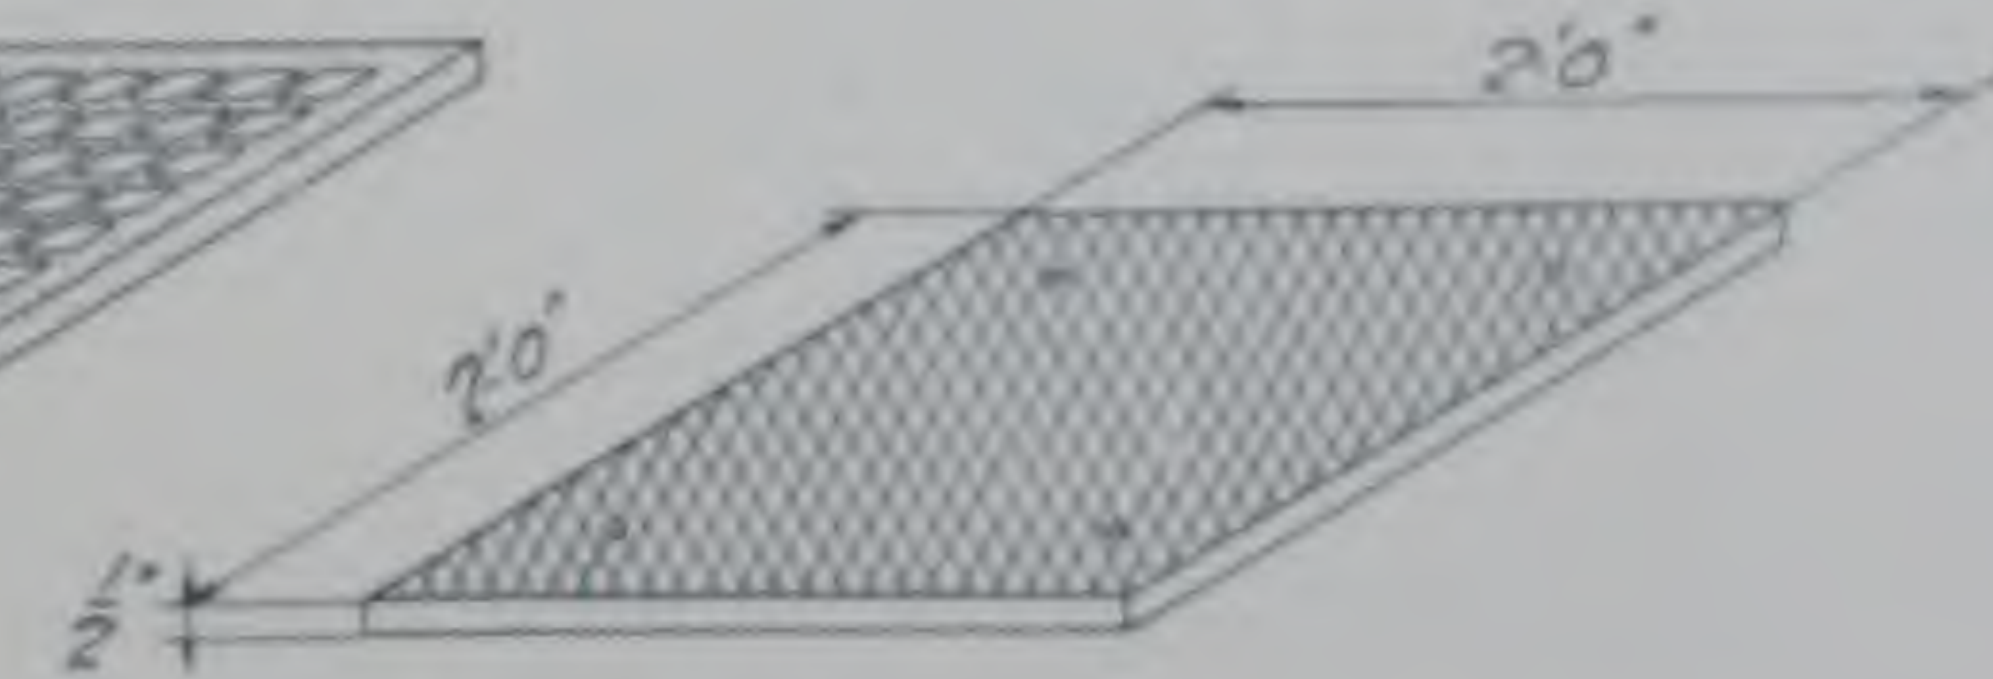

C.I. TRENCH COVER PLATE
Pattern #91


MISCELLANEOUS SIDEWALK EQUIPMENT

ORNAMENTAL IRON WORK

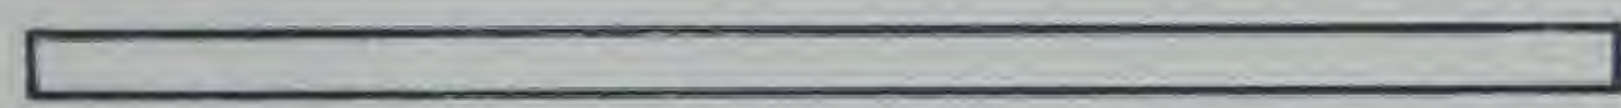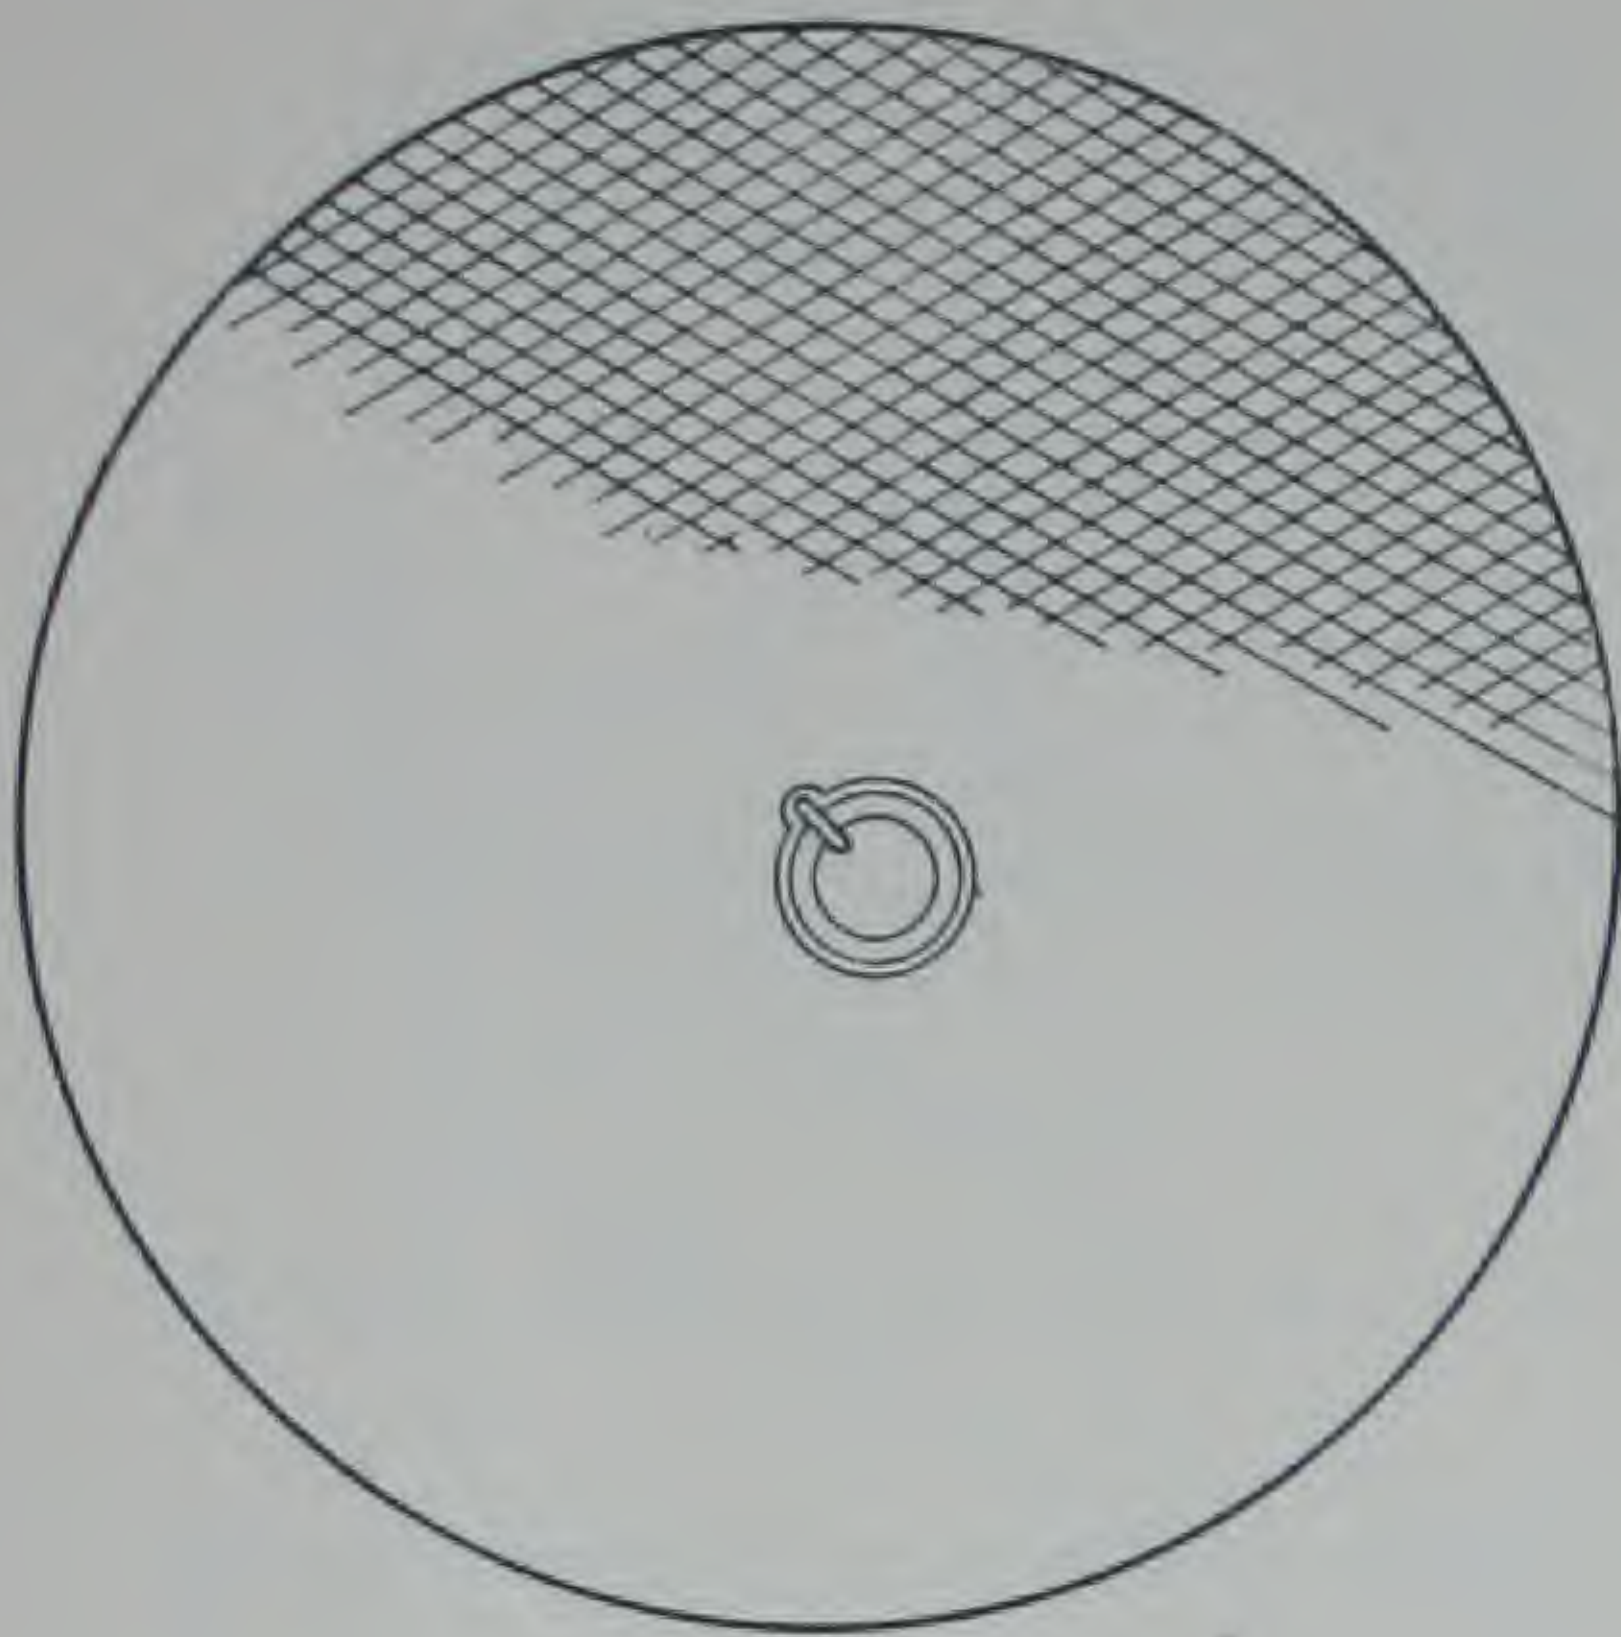


LIGHT COVERS.

20" Diam. Pattern # 13
24" Diam. Pattern # 15
30" Diam. Pattern # 17

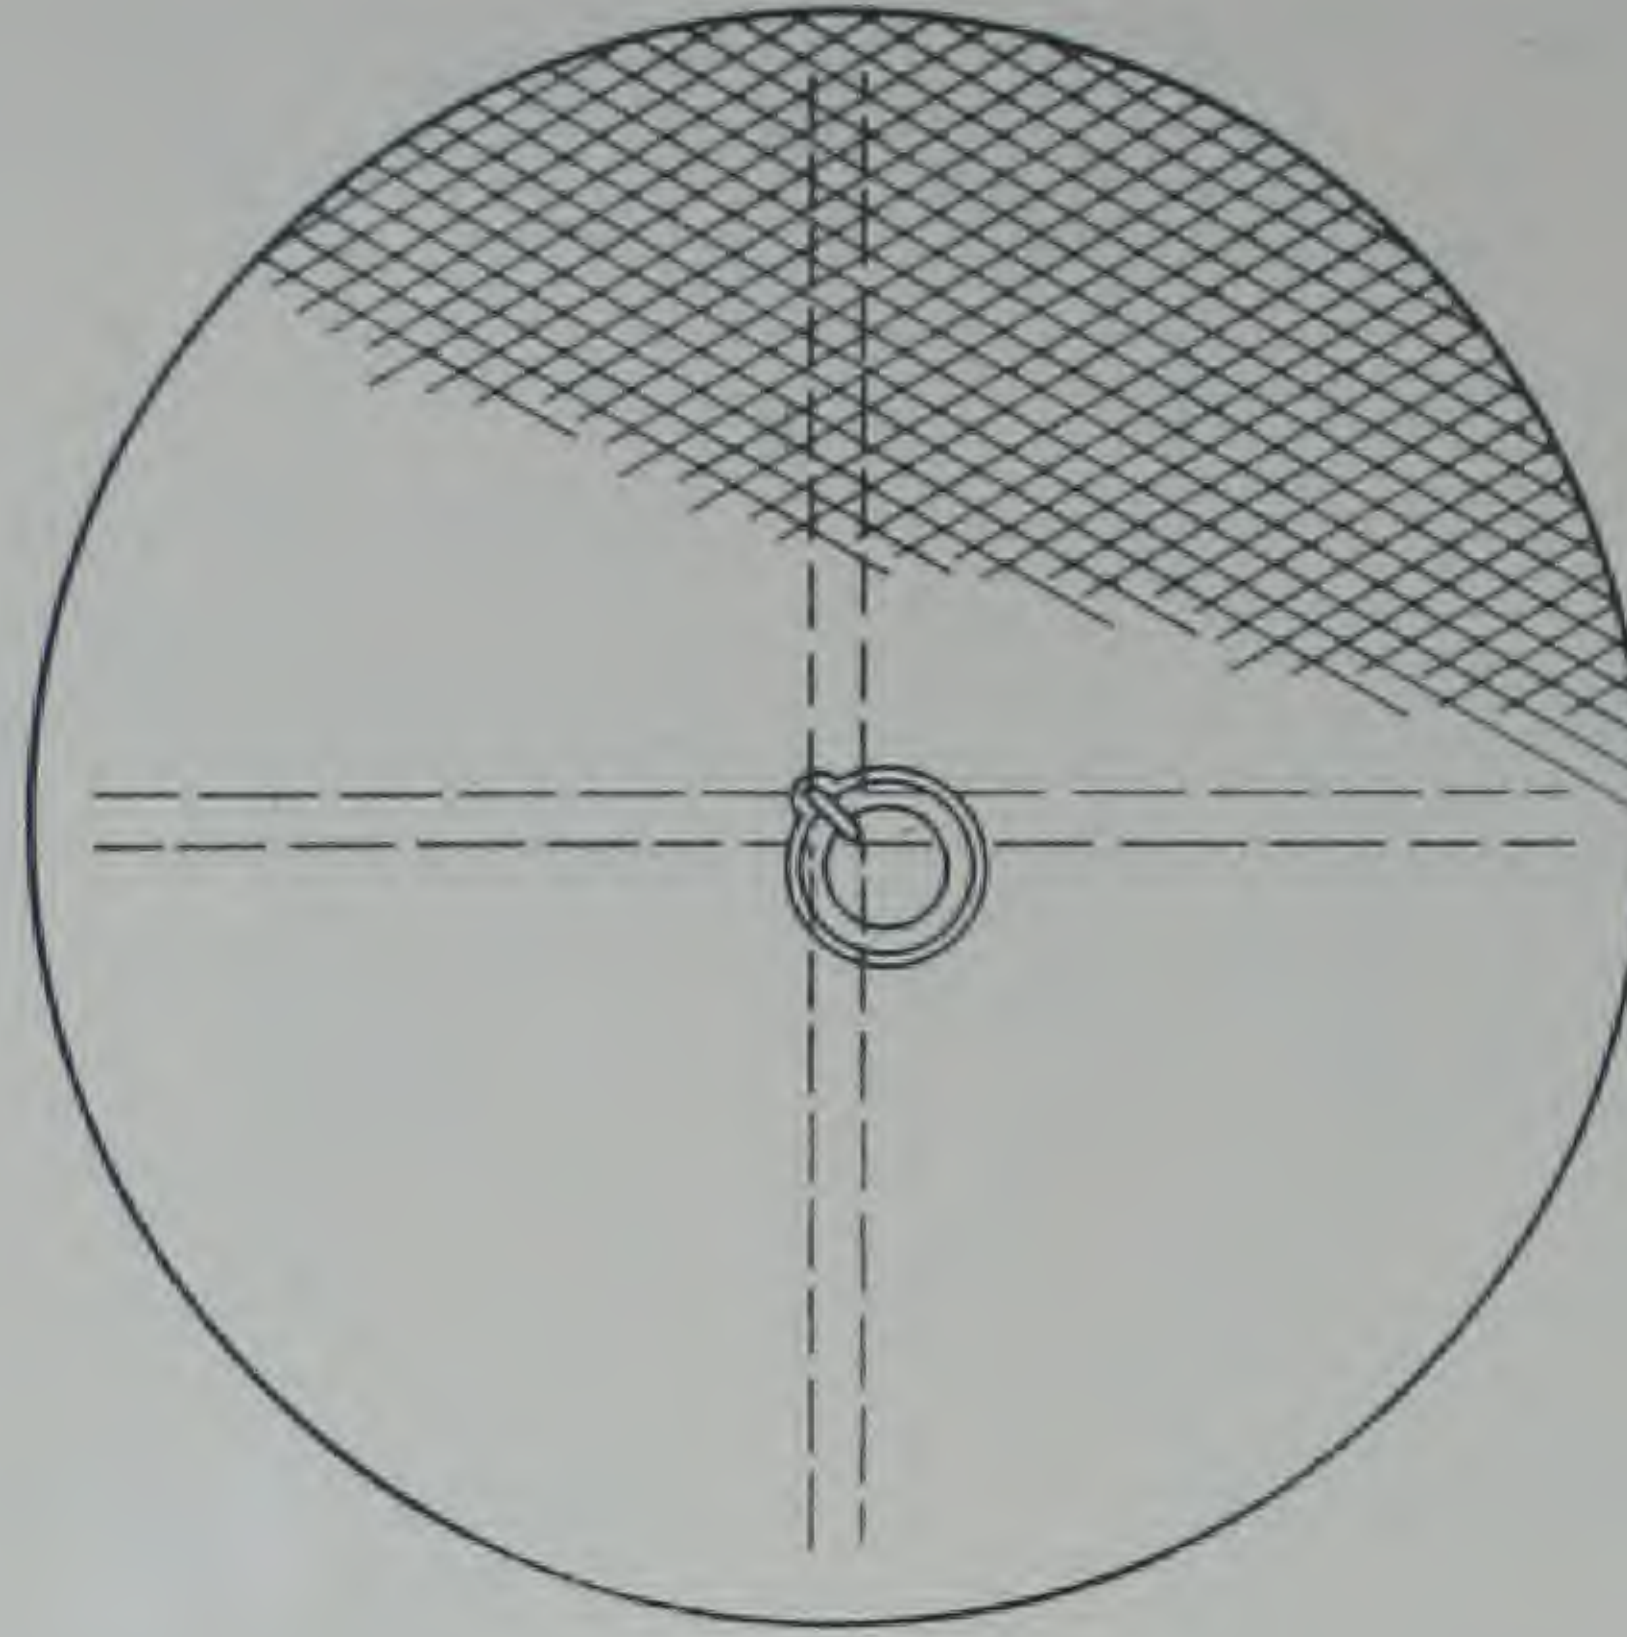


HEAVY COVERS.

20" Diam. Pattern # 18
24" Diam. Pattern # 19
30" Diam. Pattern # 20

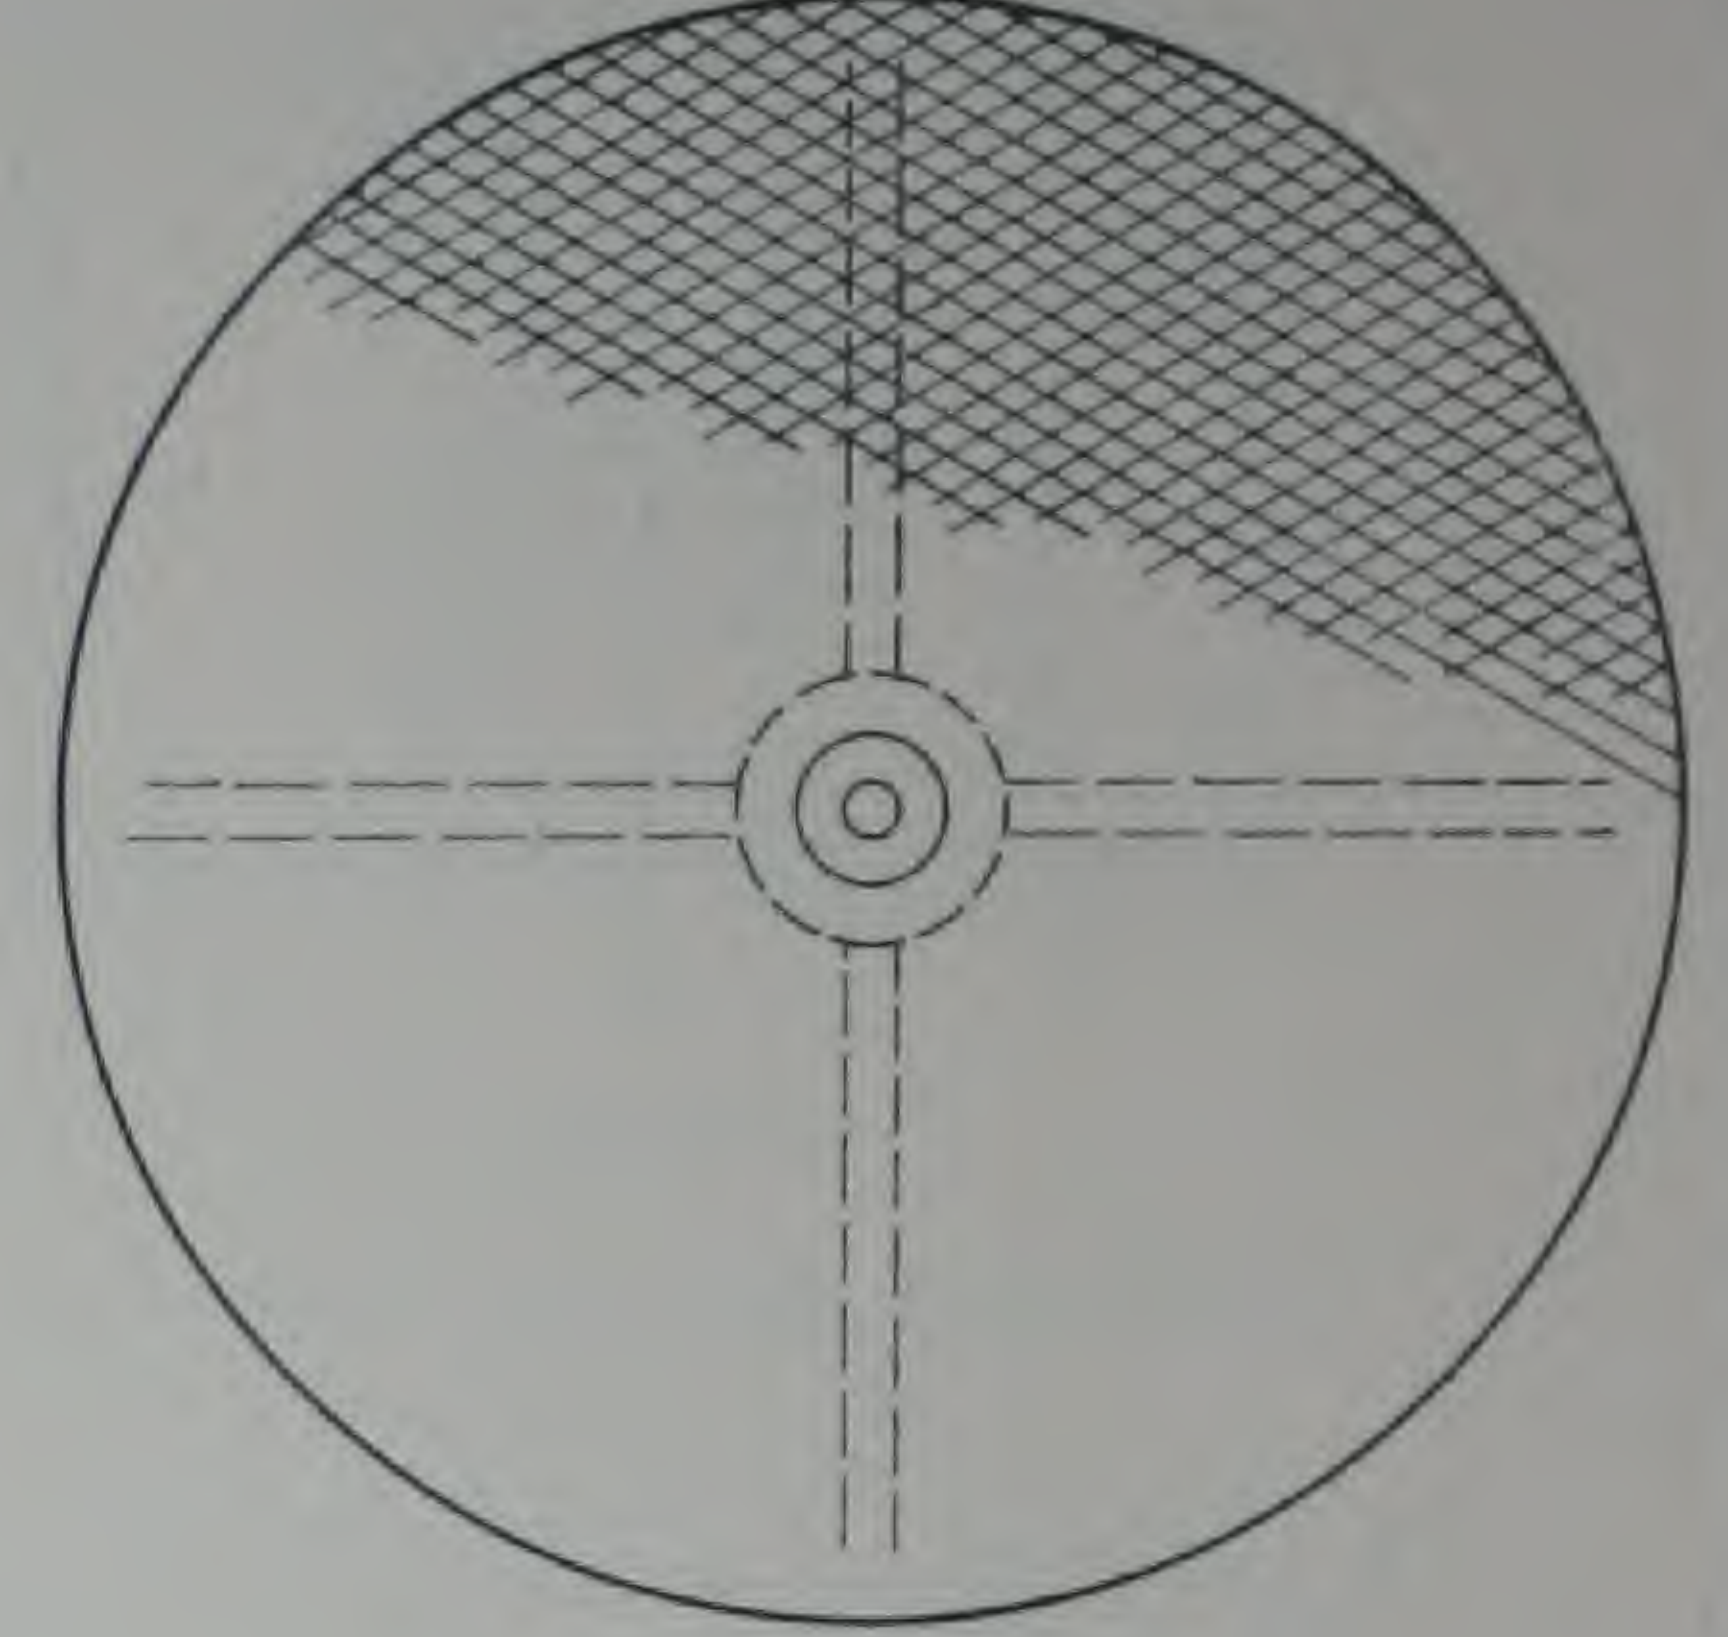


HEAVY COVER.

24" Diam. Pattern # 122

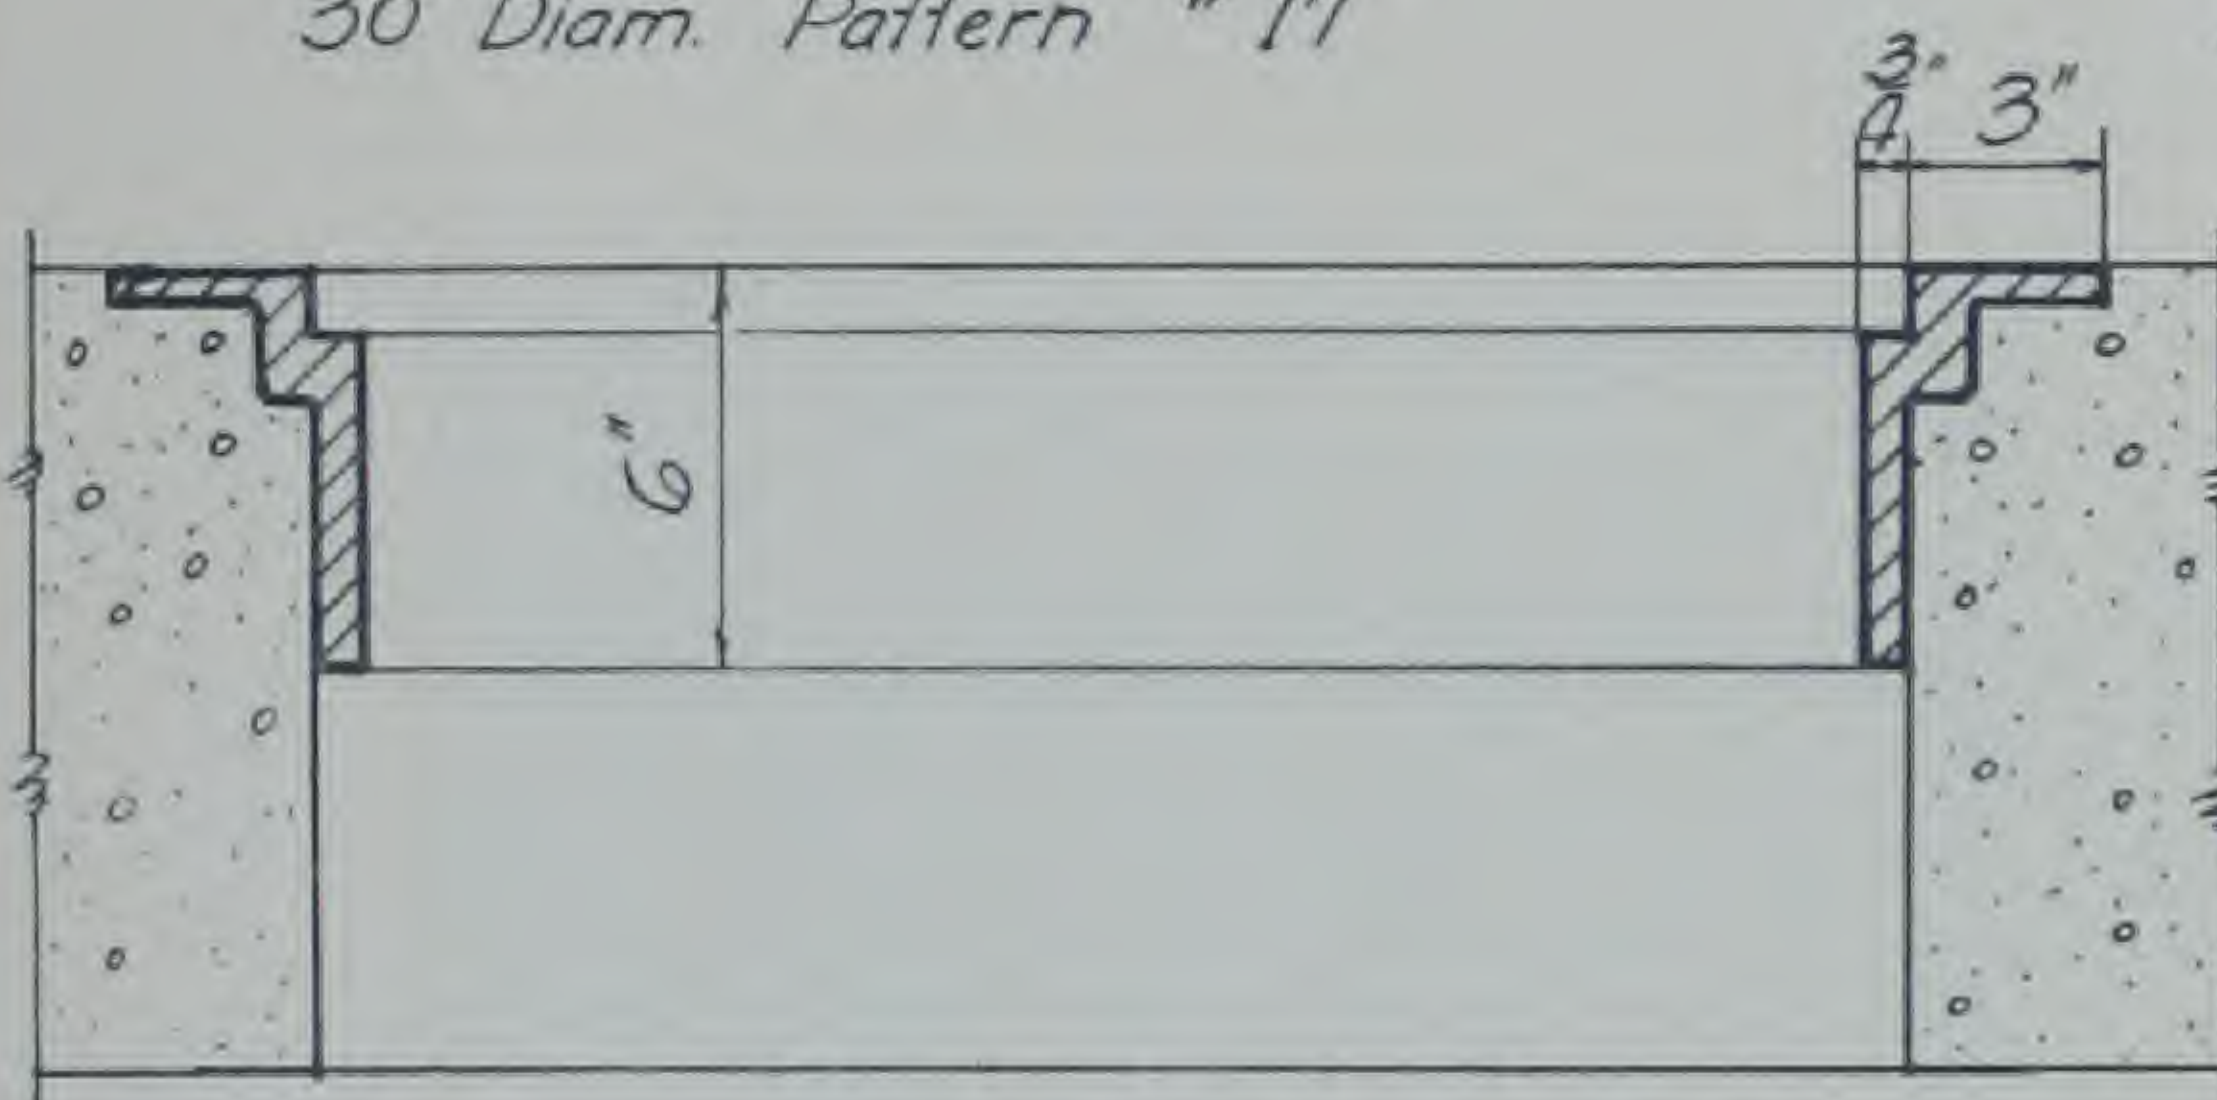


STANDARD RING.

20" Diam. Pattern # 12
24" Diam. Pattern # 14
30" Diam. Pattern # 16

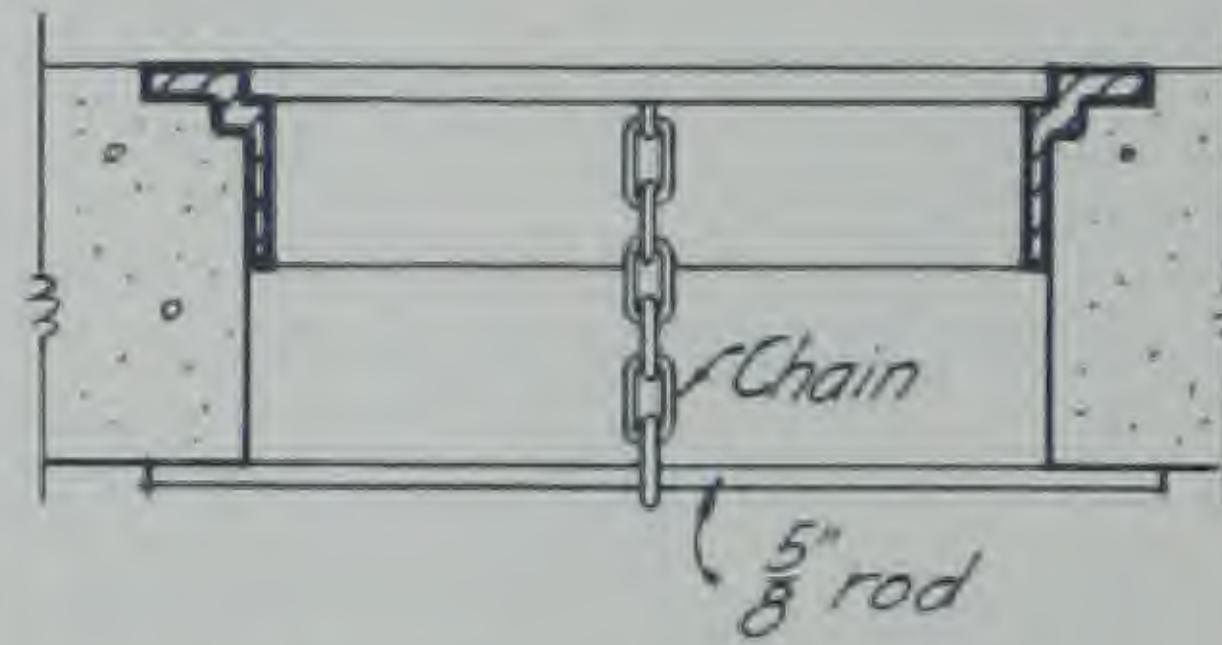


DETAIL OF LOCK

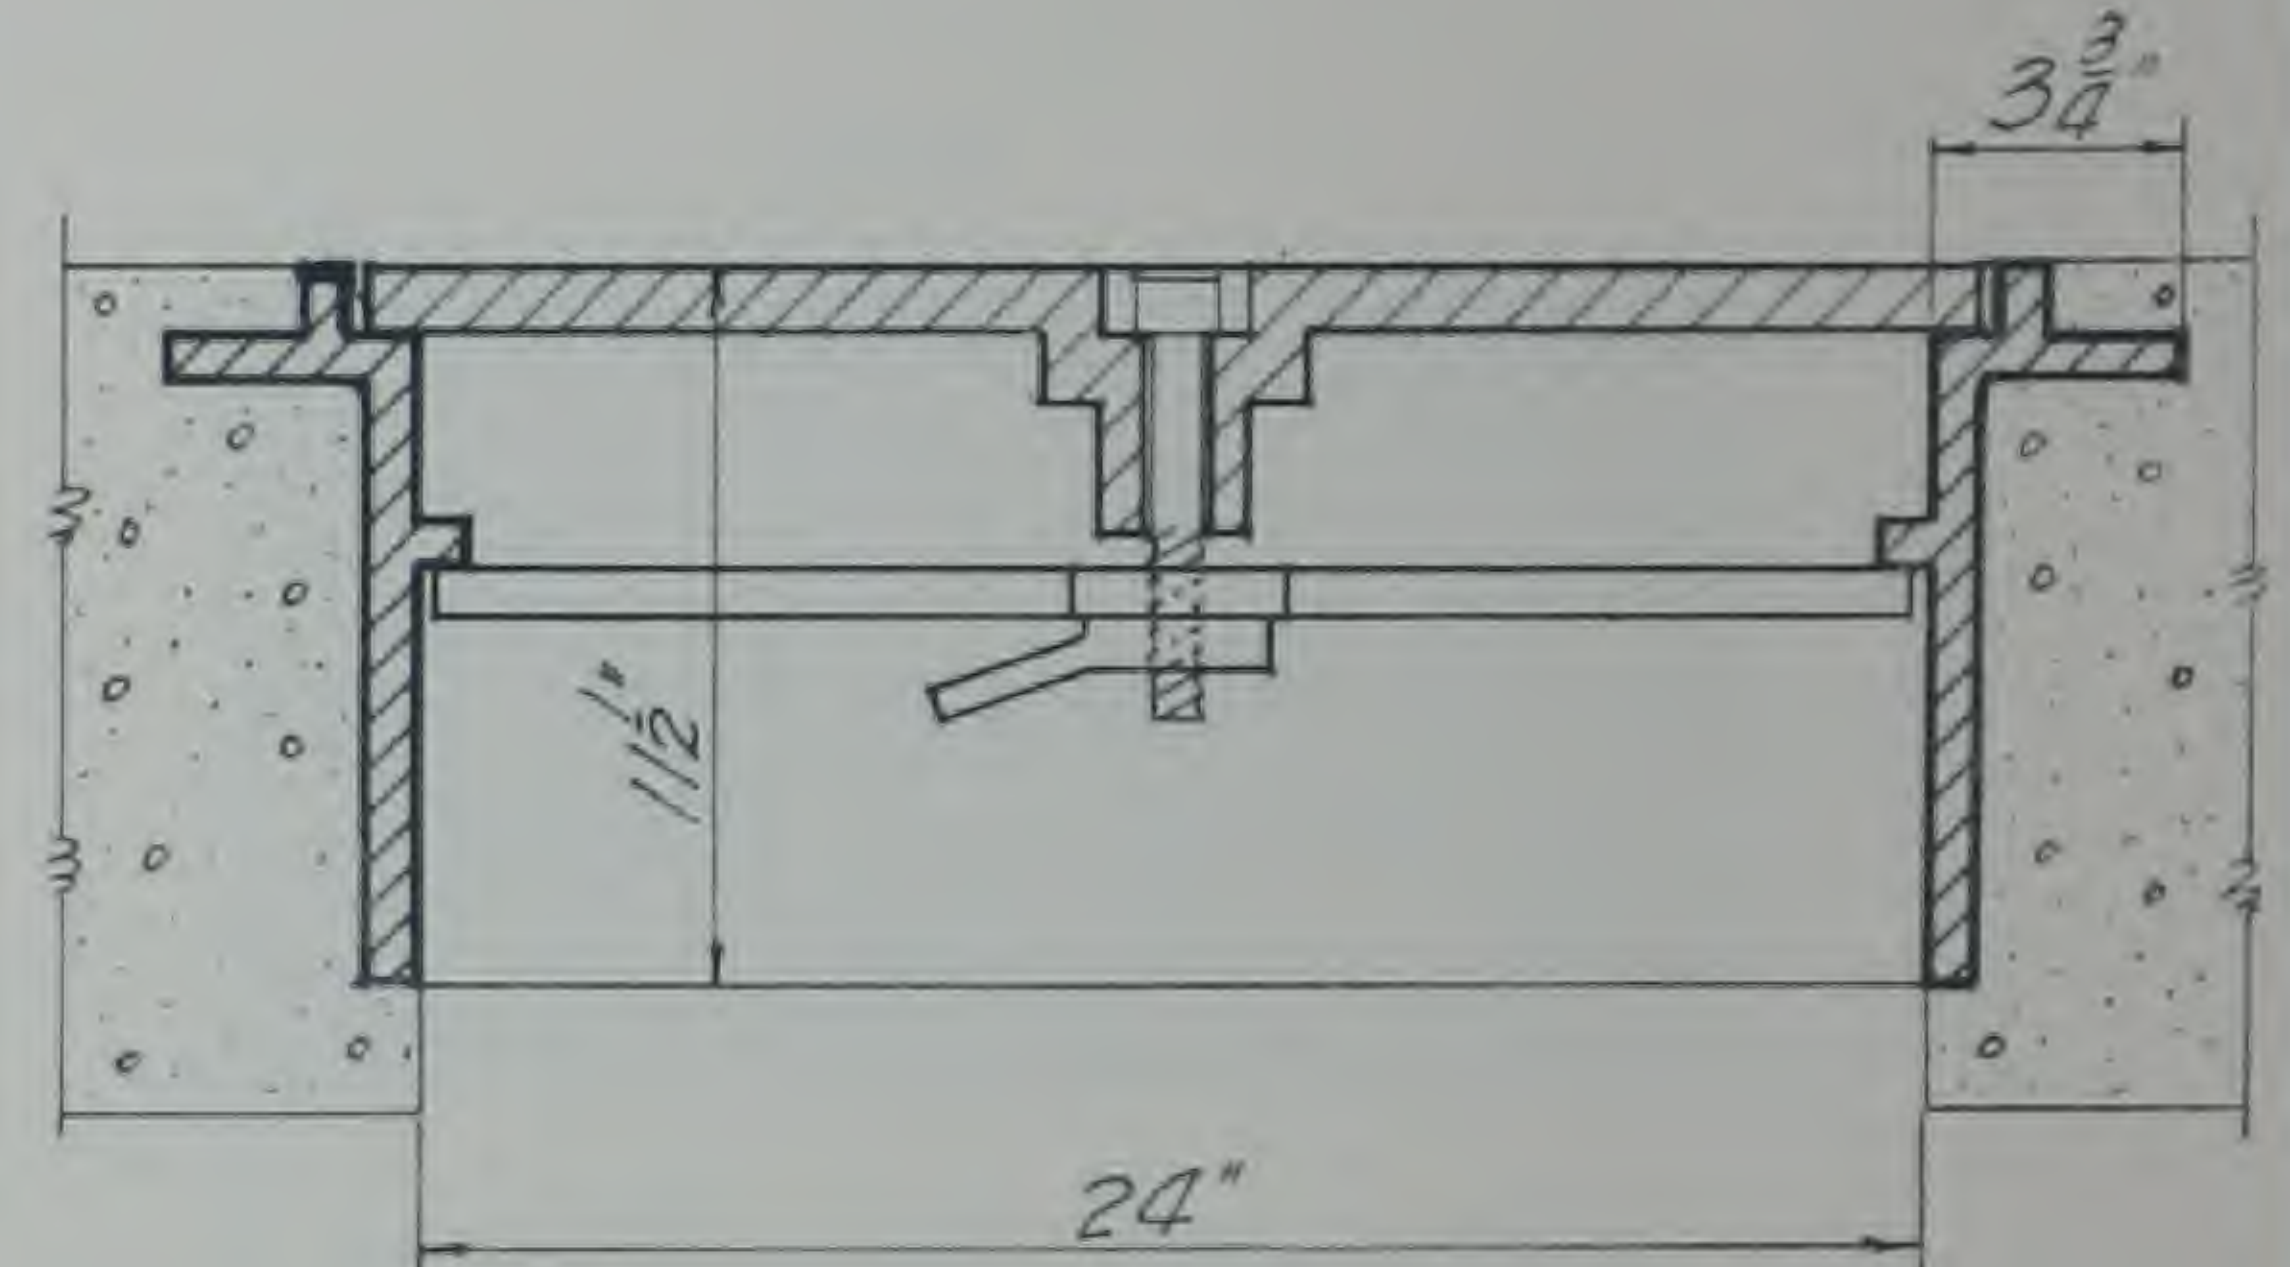


HEAVY RING.

24" Diam. Pattern # 123

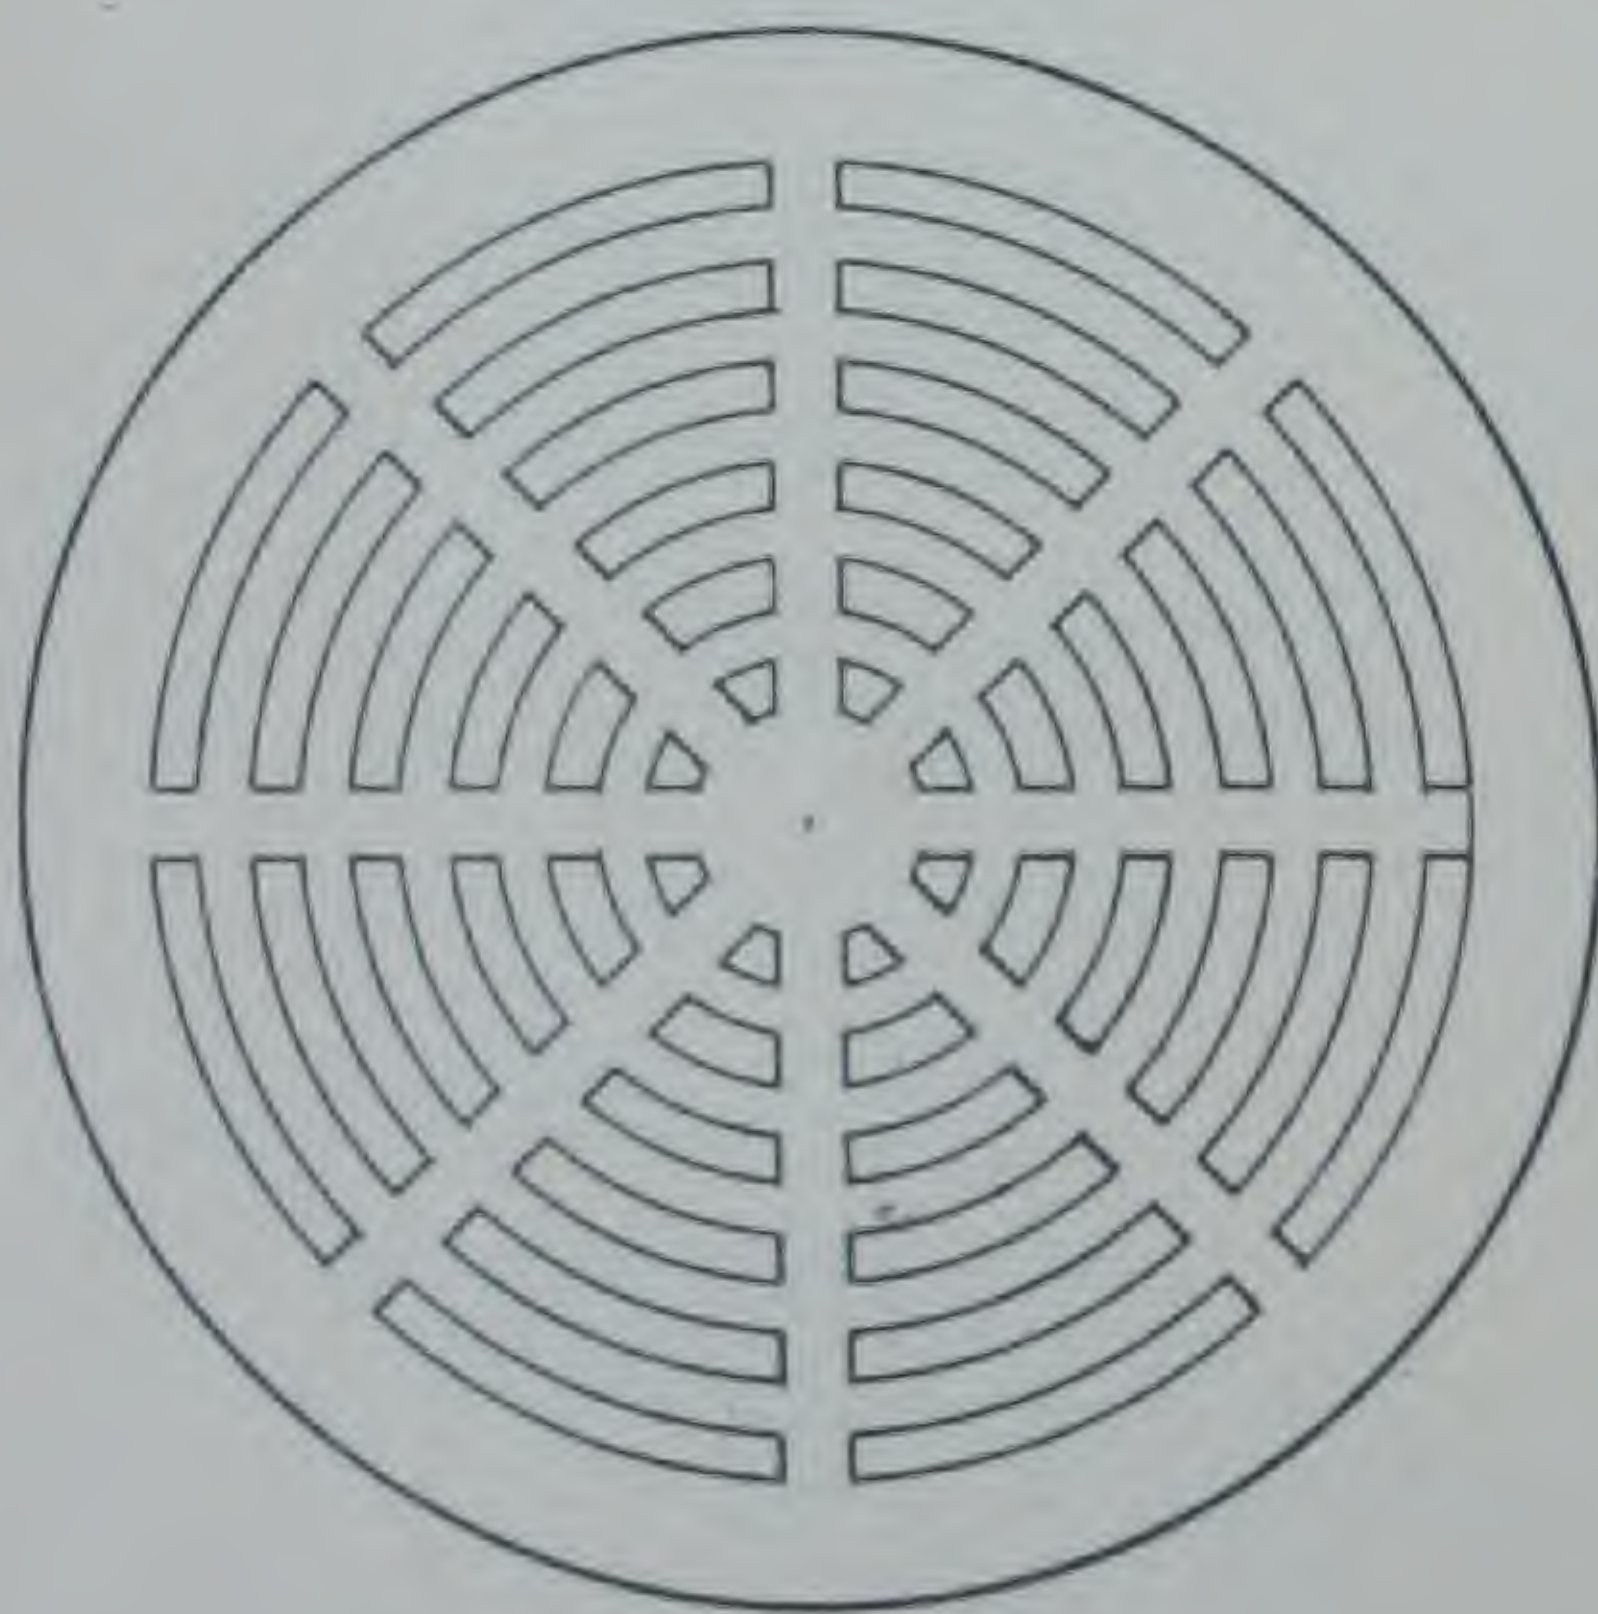


SLOTTED COVER

Standard Sizes

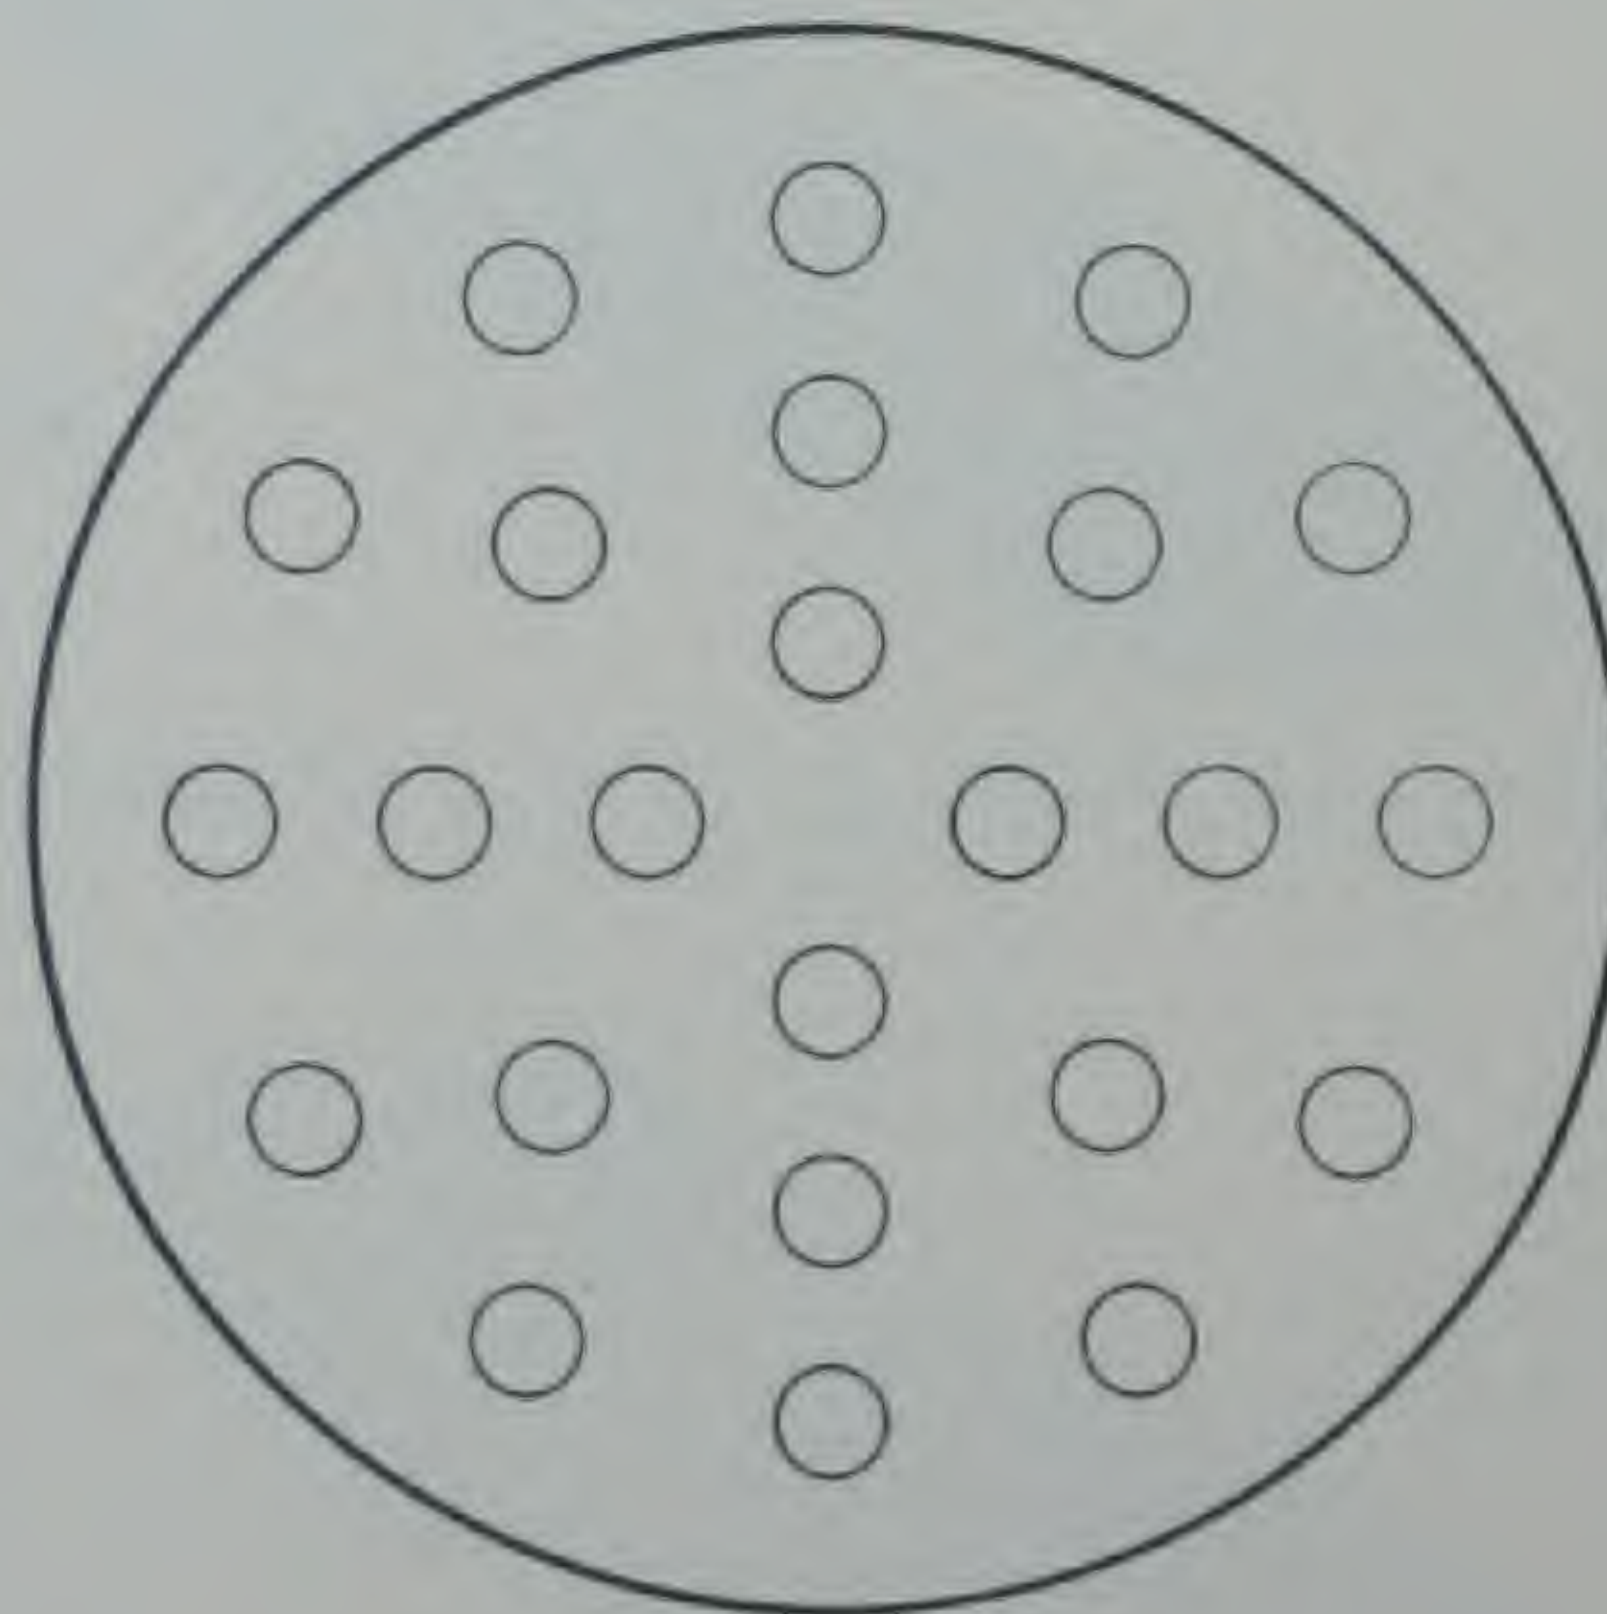

VAULT LIGHT COVER

Standard Sizes.

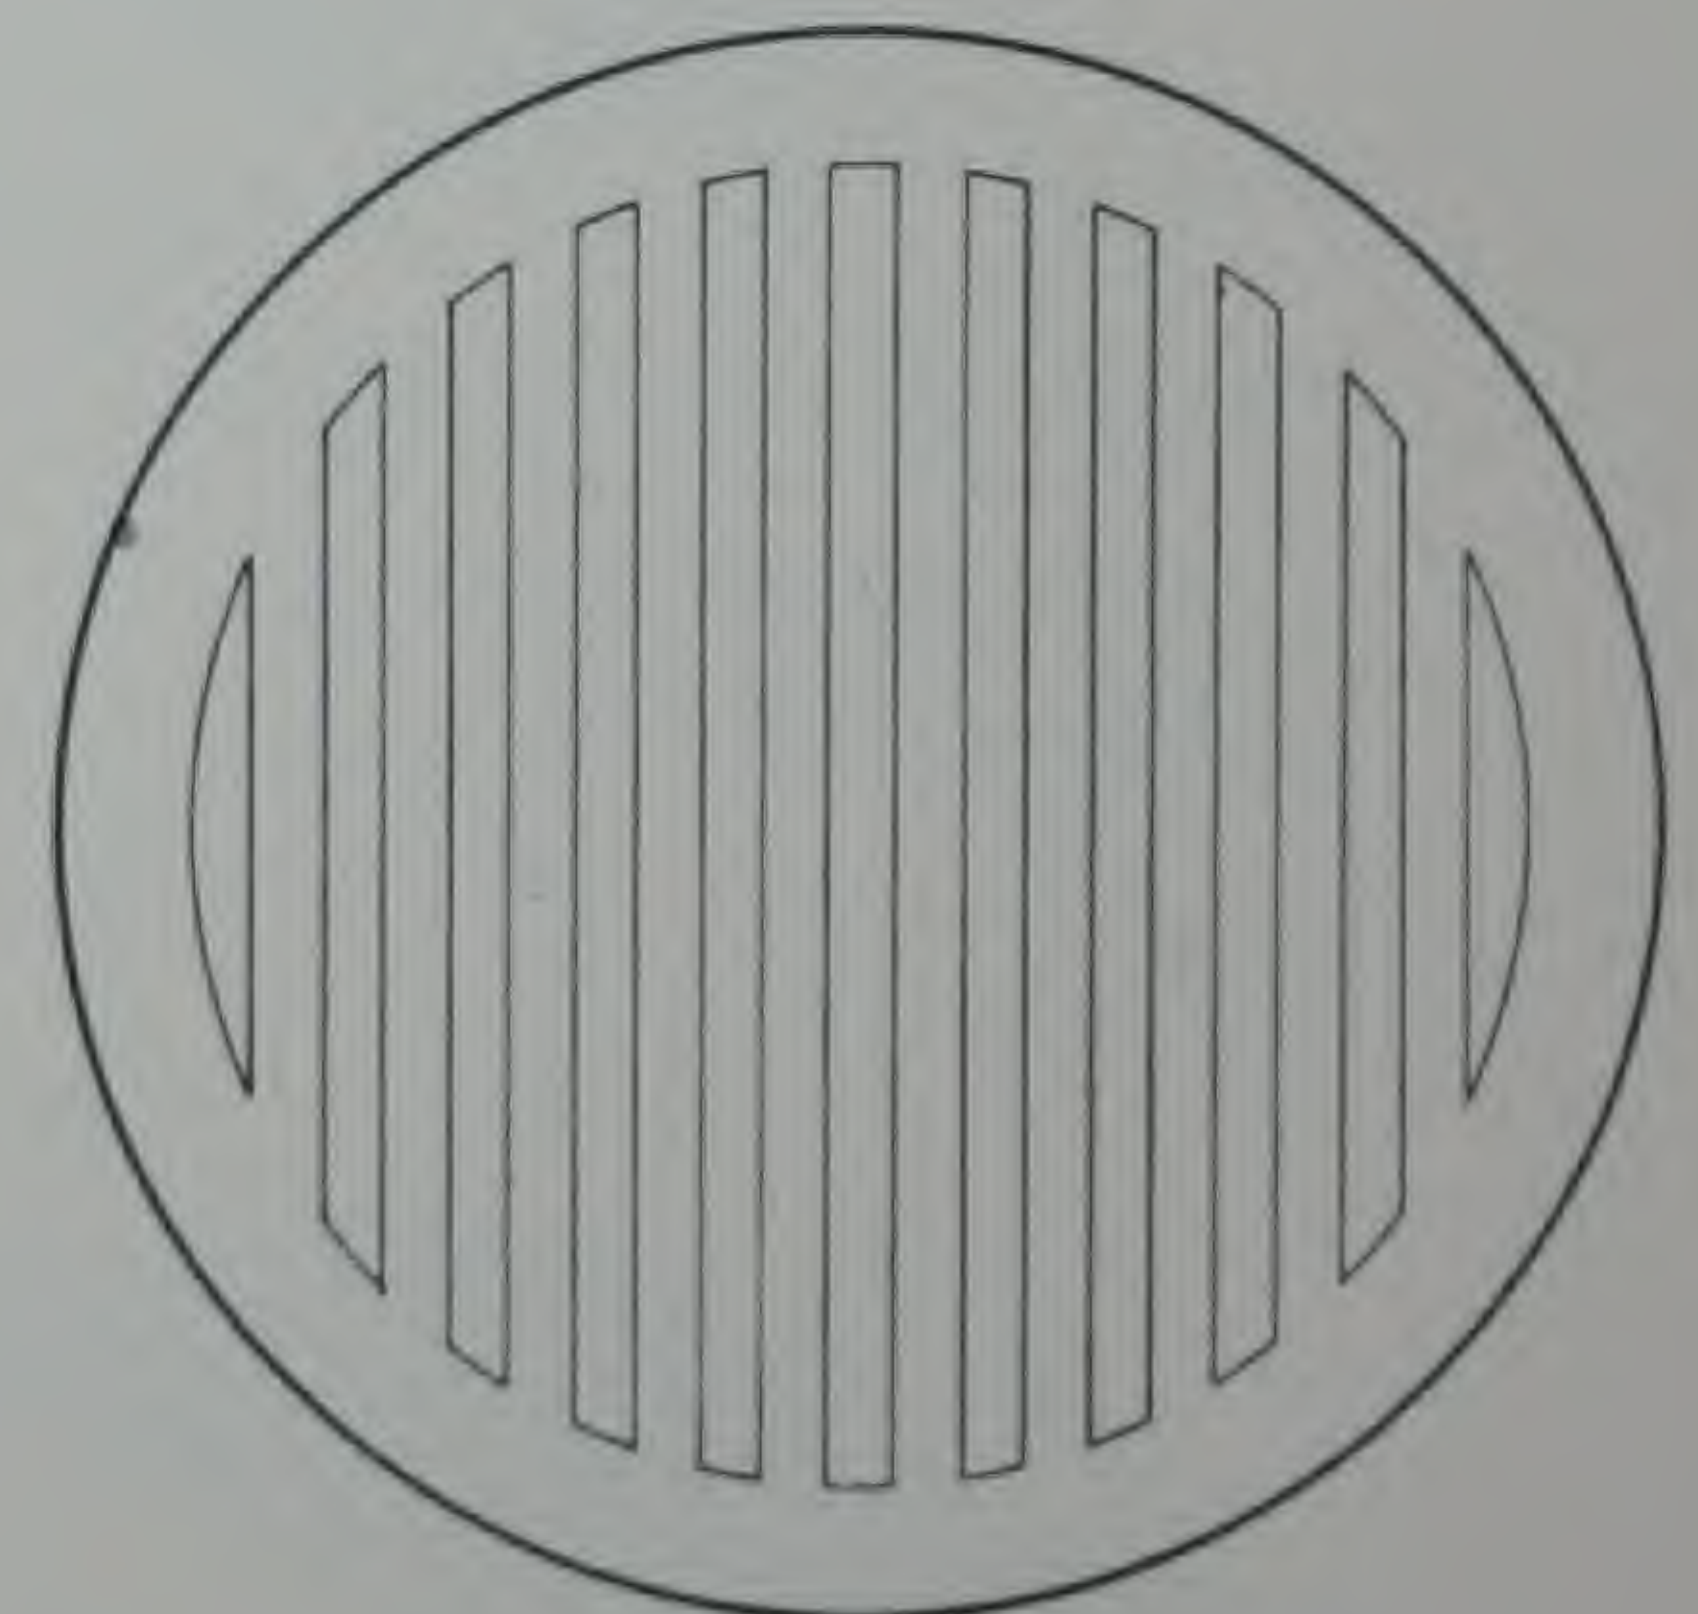


SLOTTED COVER


Standard Sizes.

STANDARD MANHOLE COVERS & RINGS


THE BUILDING PRODUCTS CO.

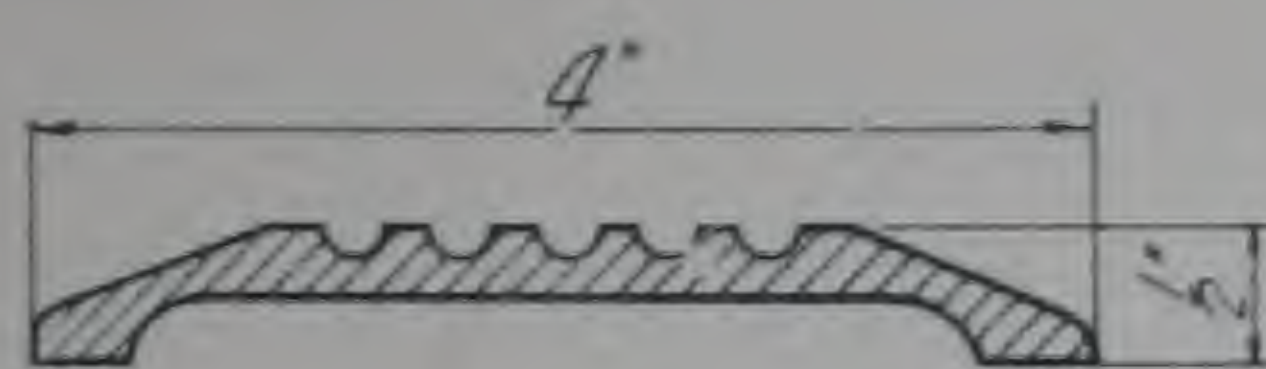


Extruded Brass
STYLE #1

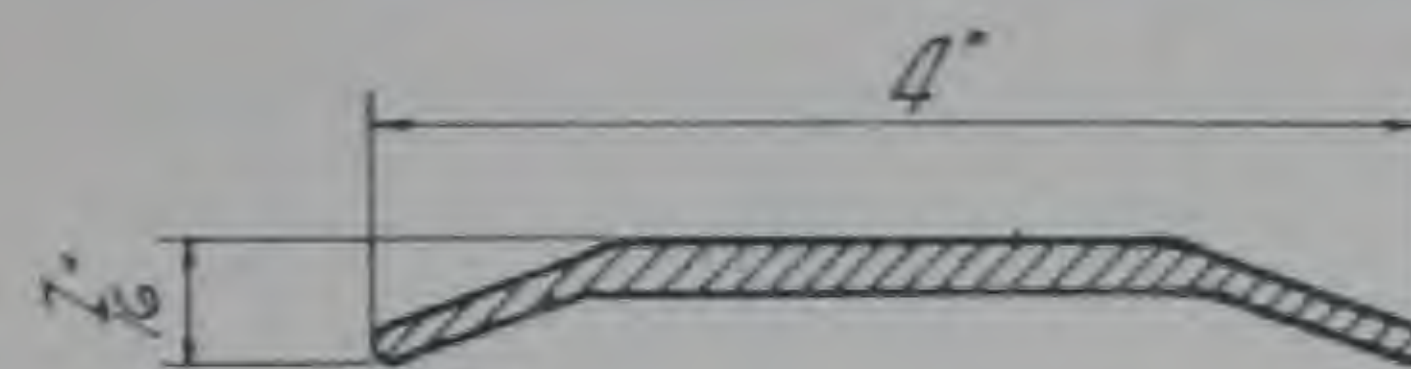


Extruded Brass
STYLE #2

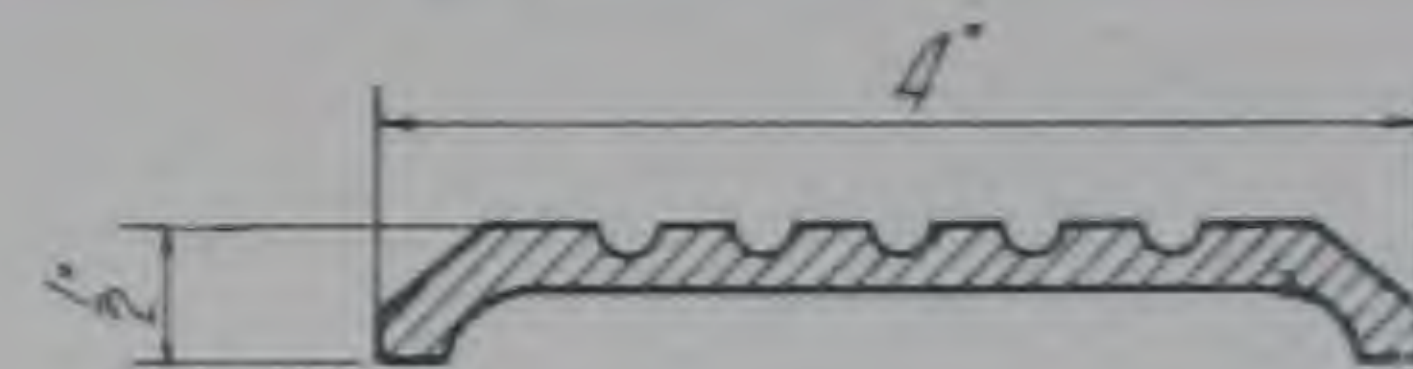


Steel
STYLE #3

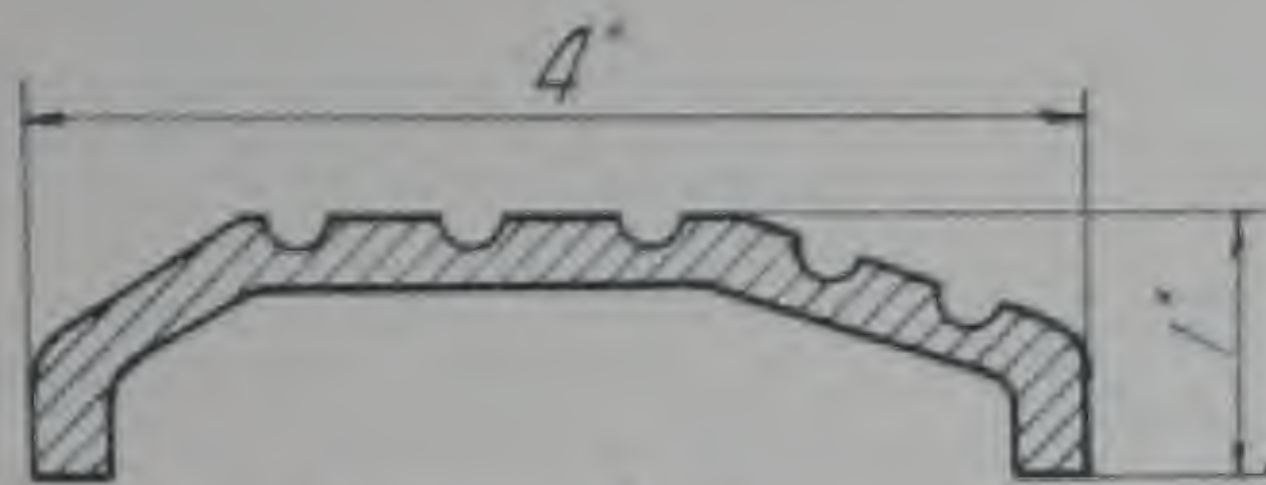


Pattern #39
Cast Iron
STYLE #4

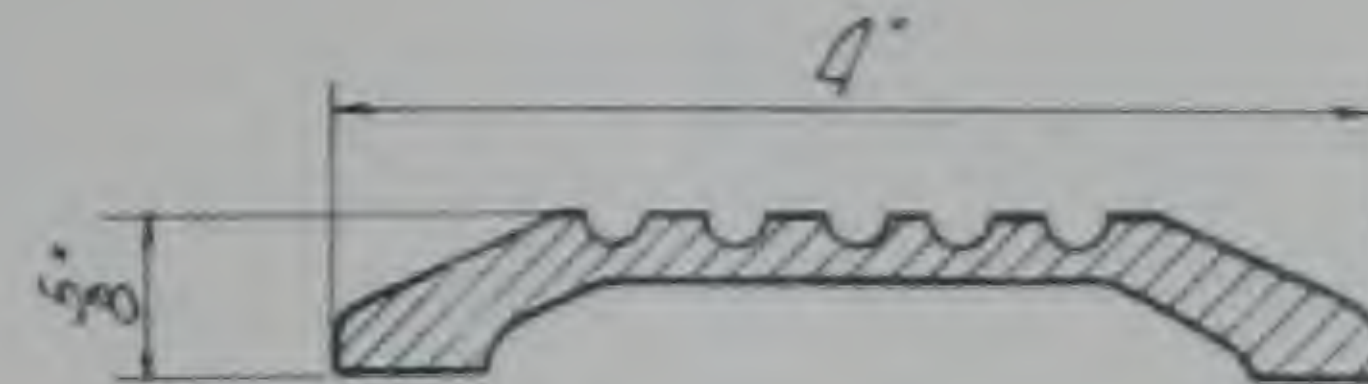


Pattern #57
Cast Iron
STYLE #5

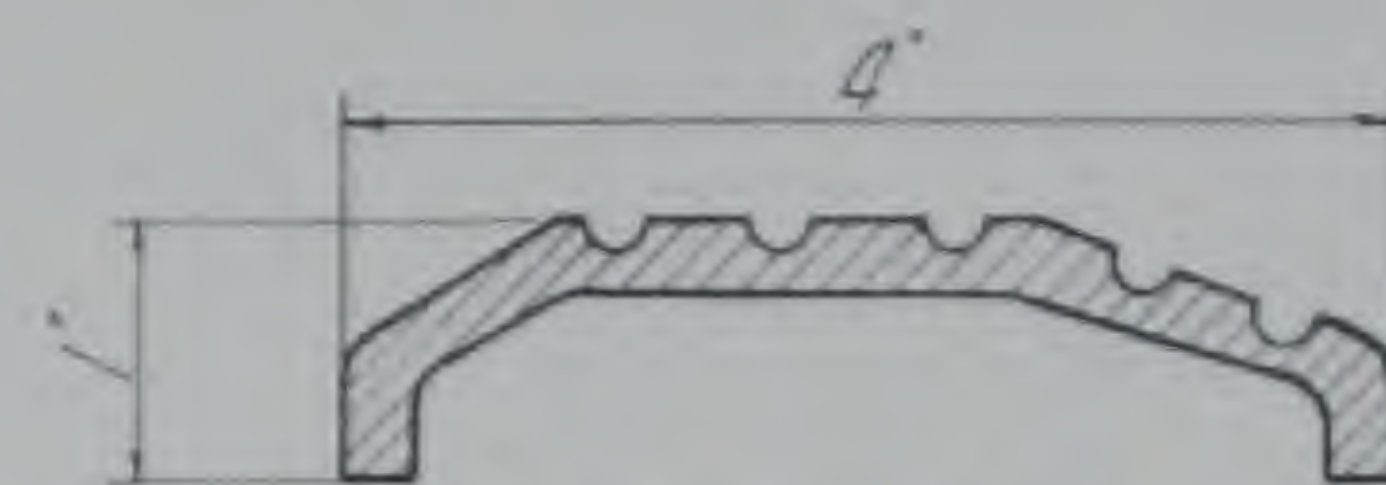


Pattern #39
Cast Bronze
STYLE #6

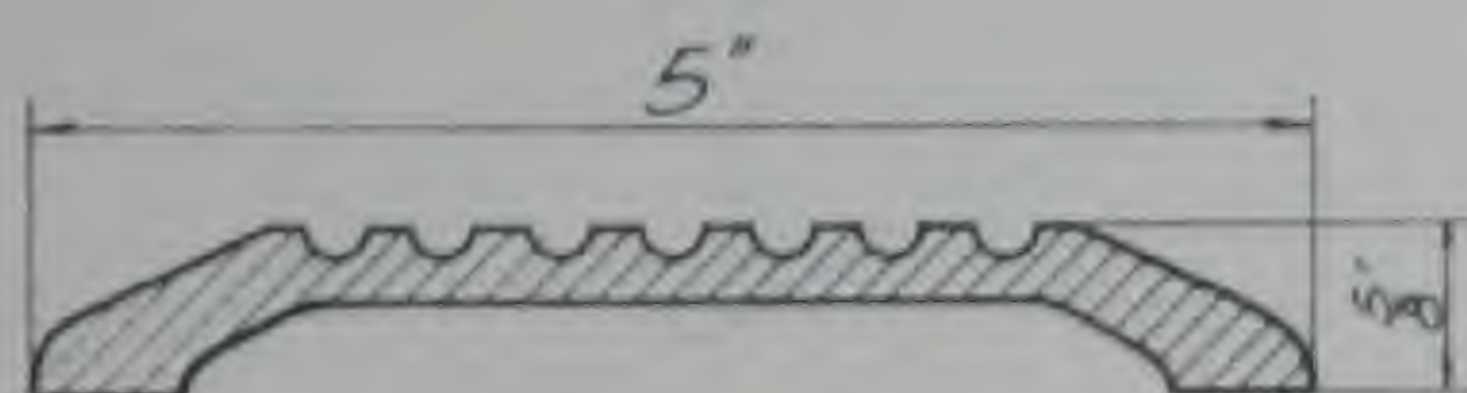


Pattern #4
Cast Iron
STYLE #7

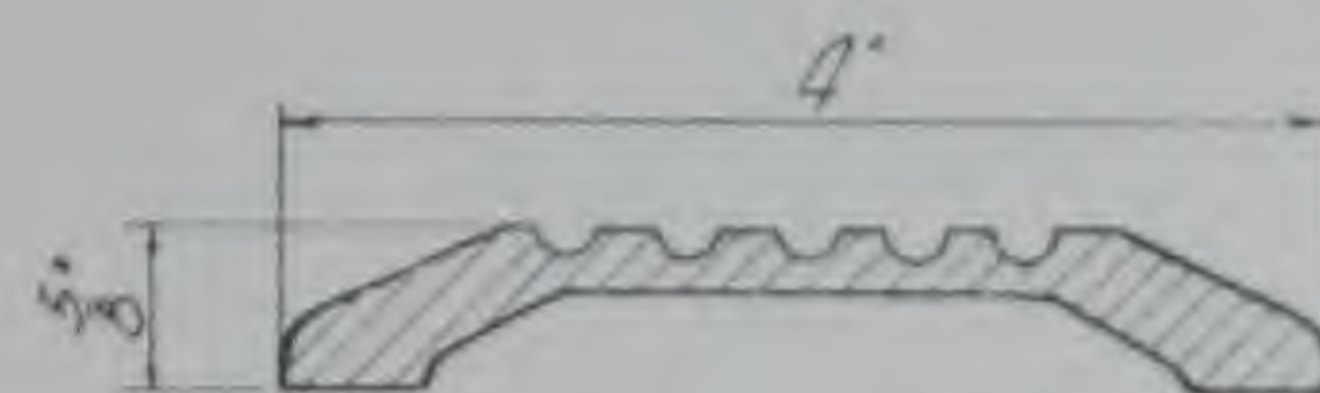


Pattern #57
Cast Bronze
STYLE #8

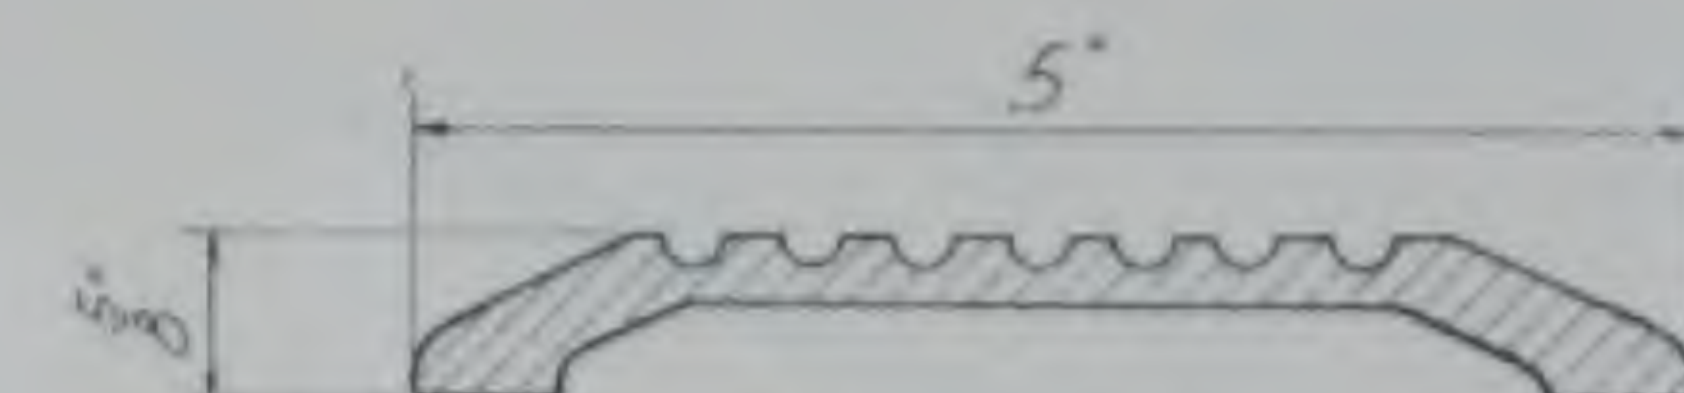


Pattern #4
Cast Bronze
STYLE #9

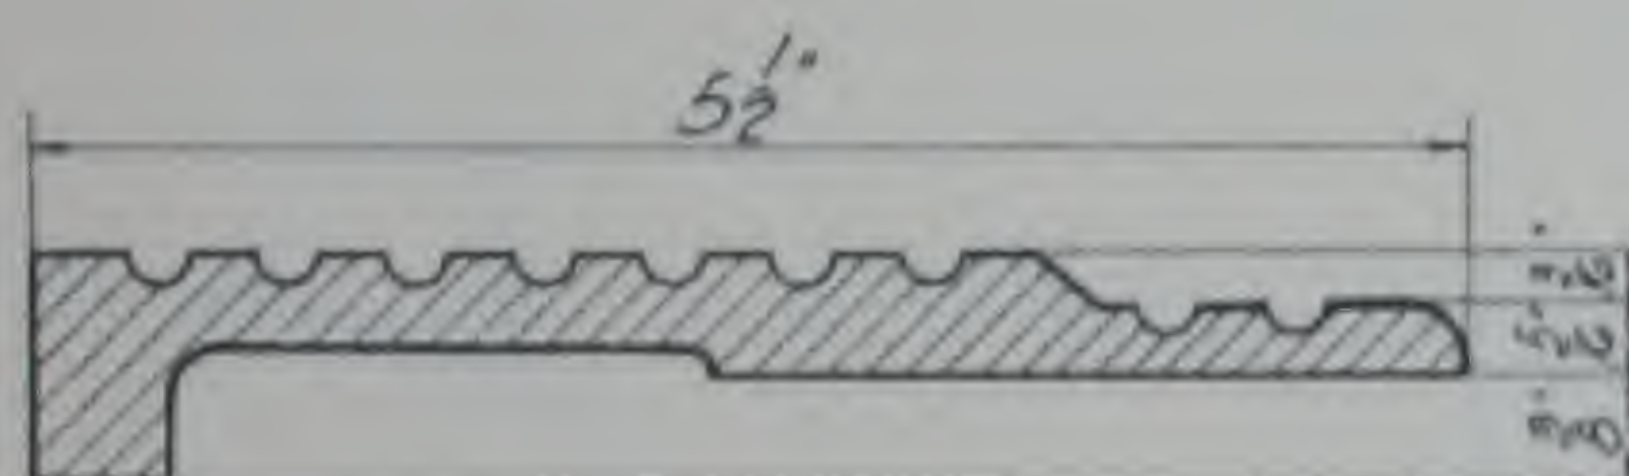


Pattern #80
Cast Iron
STYLE #10

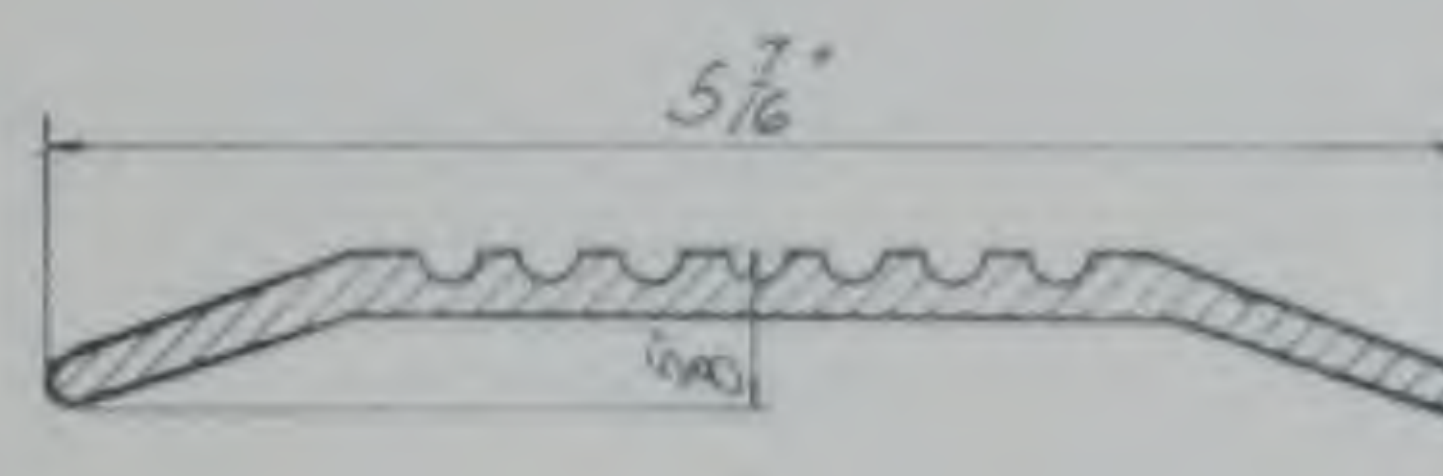

Steel
STYLE #11

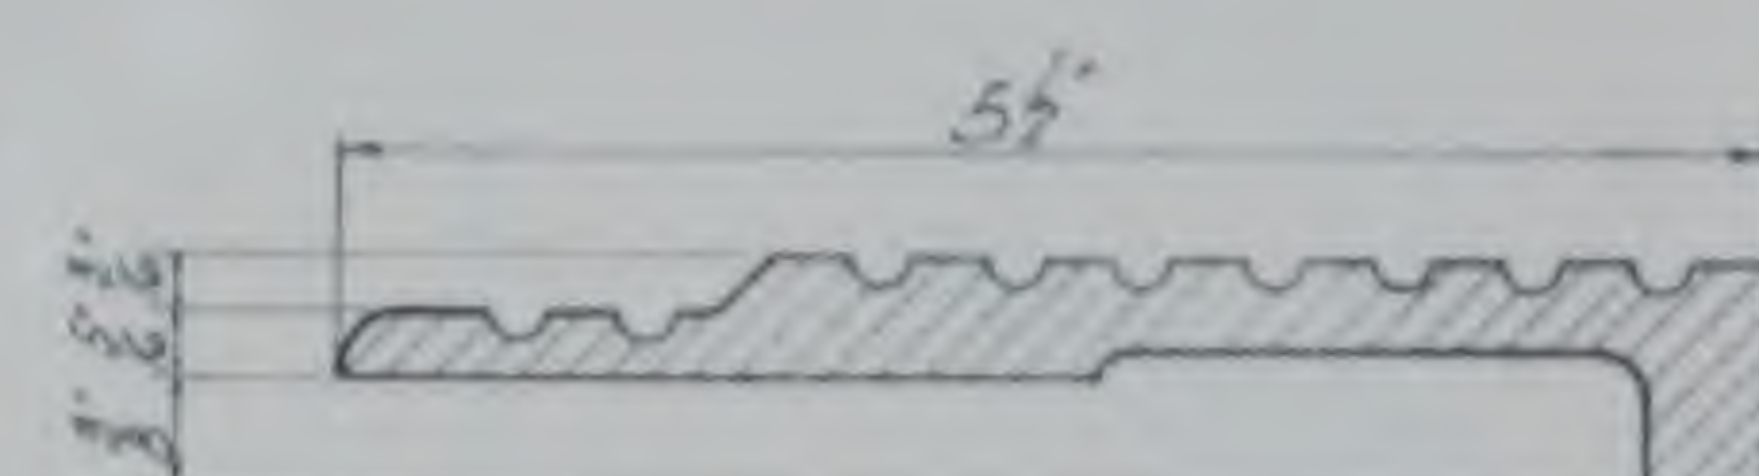


Pattern #80
Cast Bronze
STYLE #12

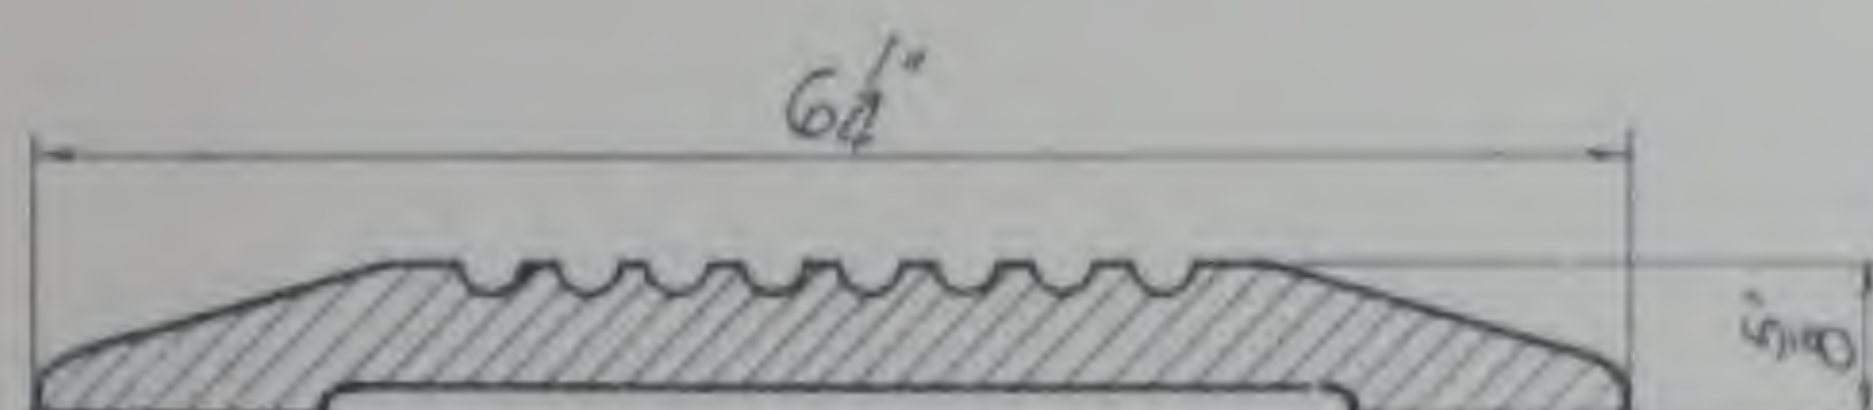


Pattern #78
Cast Iron
STYLE #13




All types of Safety Treads

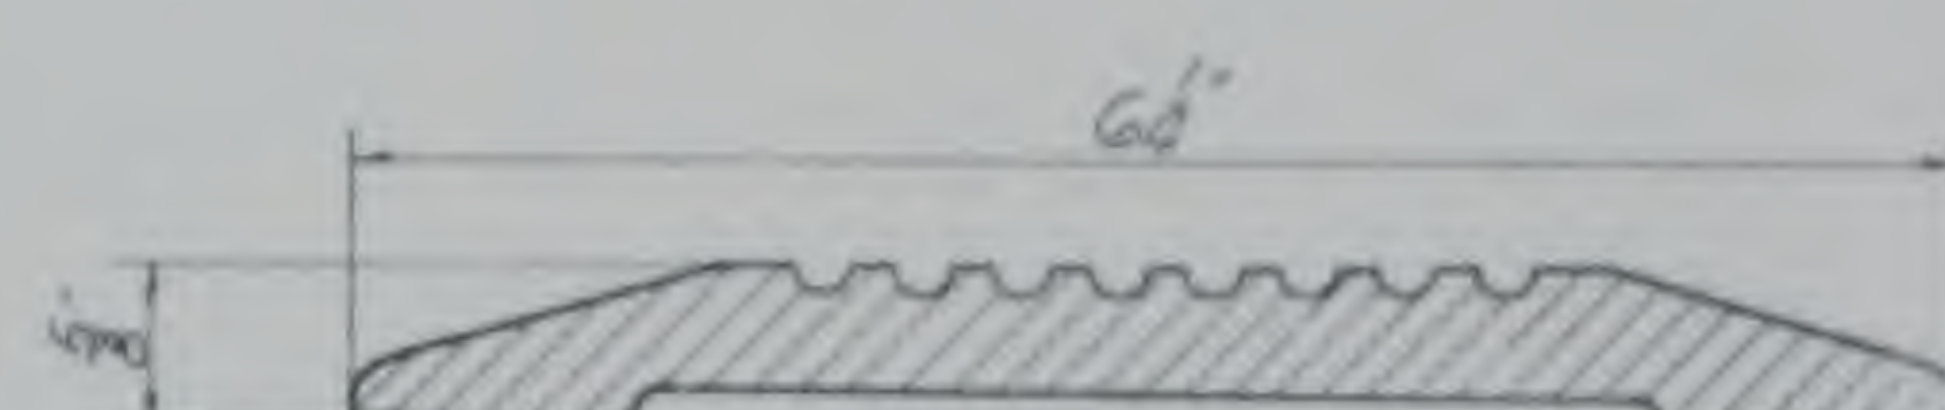


Pattern #78
Cast Bronze
STYLE #14

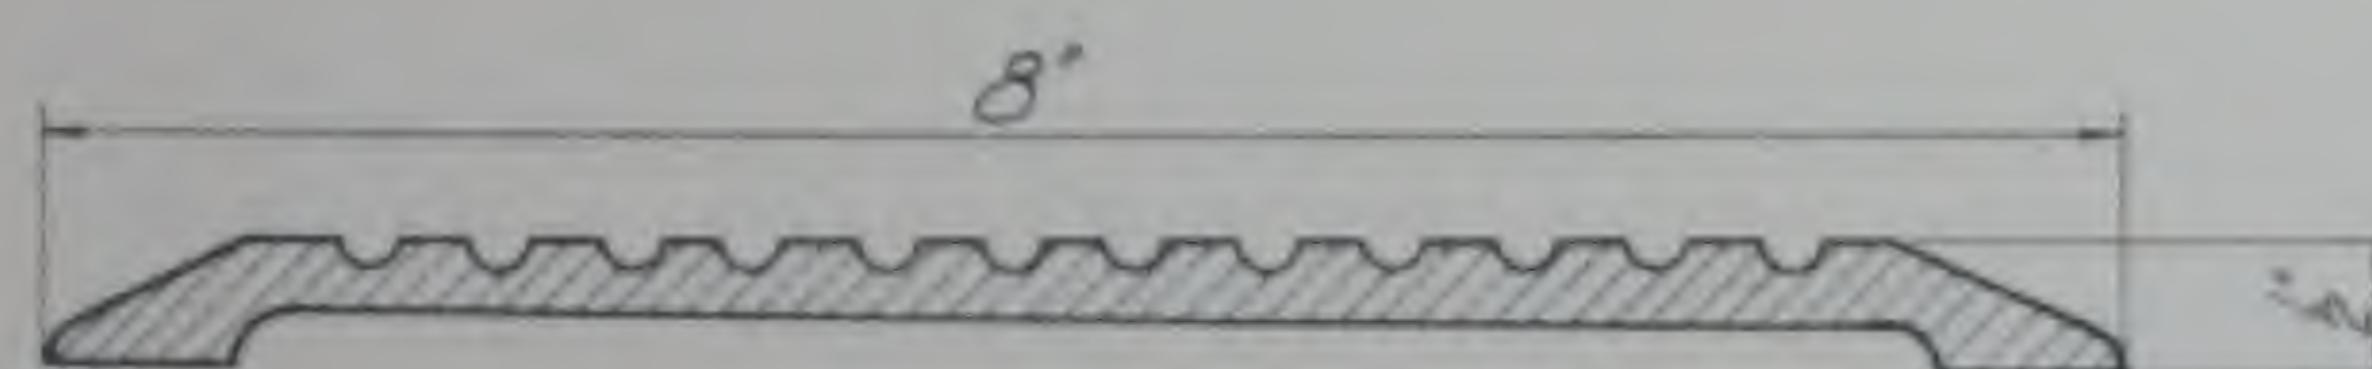

Pattern #77
Cast Iron
STYLE #15

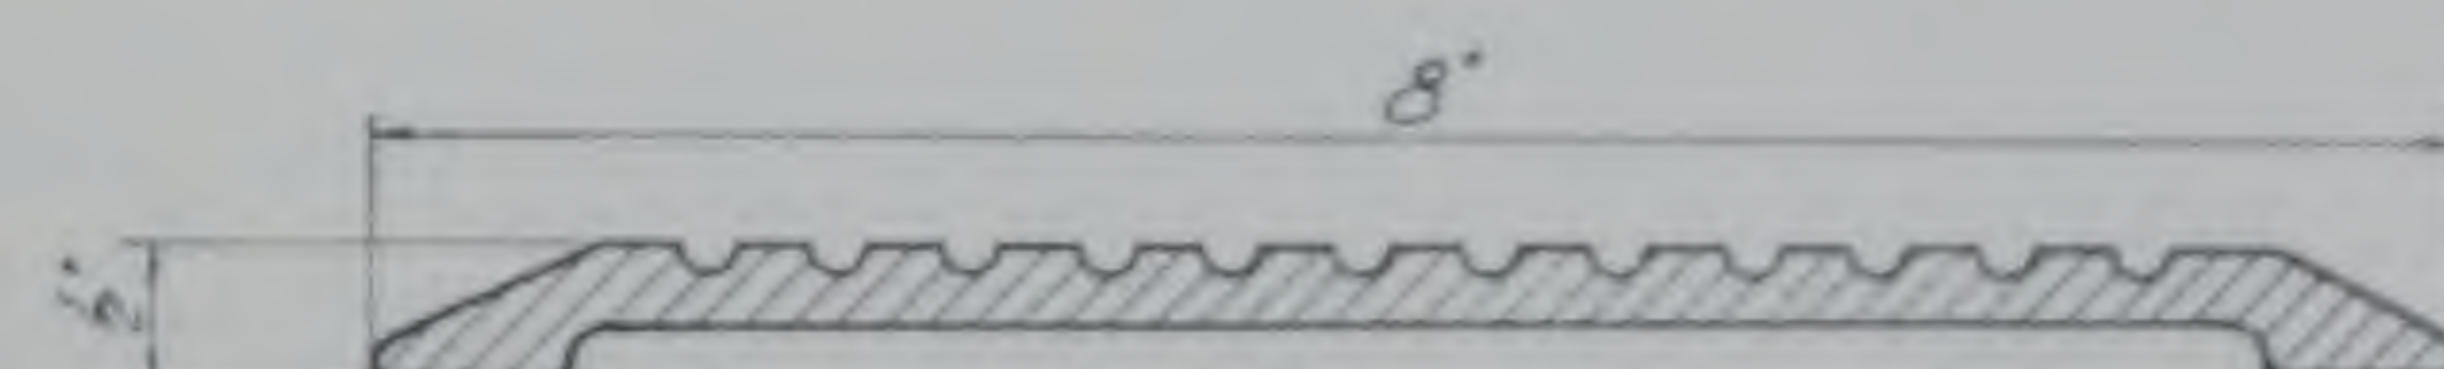

Pattern #77
Cast Bronze
STYLE #16

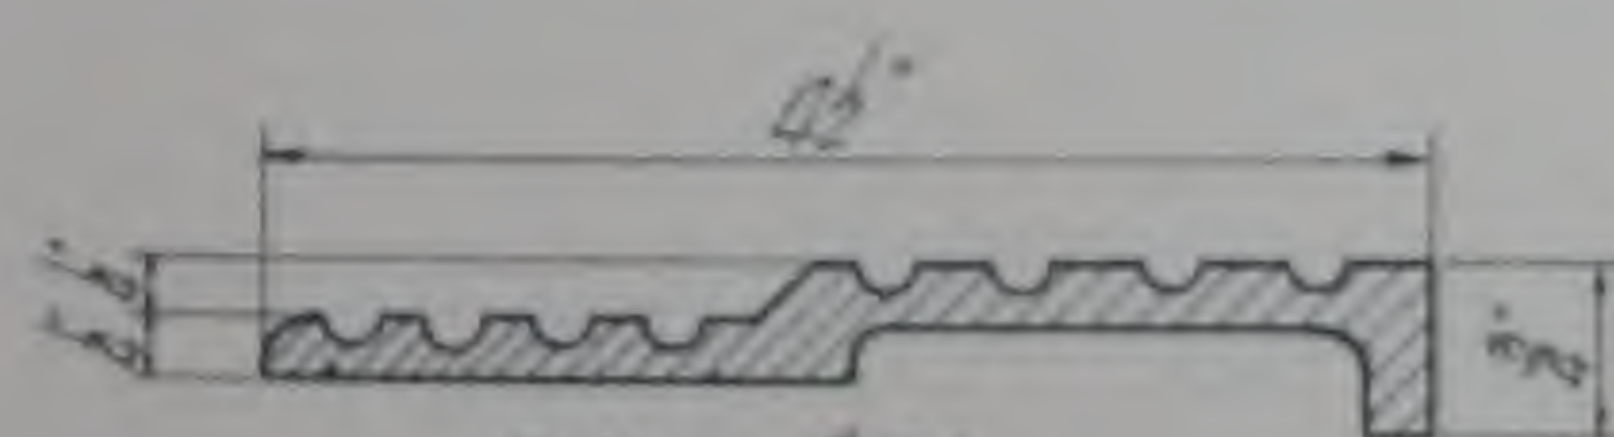

Pattern #24
Cast Iron
STYLE #17



Standard Nosings



Pattern #24
Cast Bronze
STYLE #18

STANDARD STOCK THRESHOLDS

The diagram illustrates a steel truss roof structure. The central part is a large triangular truss labeled **TRUSSES**. The roof is supported by vertical columns labeled **GIRDERS-BEAMS-COLUMNS**. The roof edges are supported by horizontal beams labeled **LINTELS**. The diagram shows the structural components and their connections, including girders, beams, columns, and lintels.


SPAN	5'-0" 9" WALL	WT	5'-0" 13" WALL	WT	6'-0" 9" WALL	WT	6'-0" 13" WALL	WT	7'-0" 9" WALL	WT	7'-0" 13" WALL	WT	8'-0" 9" WALL	WT	8'-0" 13" WALL	WT	9'-0" 9" WALL	WT	9'-0" 13" WALL	WT	10'-0" 9" WALL	WT	10'-0" 13" WALL	WT	11'-0" 9" WALL	WT	11'-0" 13" WALL	WT			
LENGTH	6'-0"		6'-0"		7'-0"		7'-0"		8'-0"		8'-0"		9'-0"		9'-0"		10'-0"		10'-0"		11'-0"		11'-0"		12'-0"		12'-0"		12'-0"		
TOTAL ALLOW. UNIFORM LOAD	1545*		2320*		1855*		2780*		2720*		4100*		2950*		4430*		4200*		6300*		4600*		6900*		6030*		9500*		9500*		
MARK	L1		L3		L5		L7		L9		L11		L13		L15		L17		L19		L21		L23		L25		L27		L27		
COMPONENT FOR STEEL SASH	$\frac{17}{8} \times \frac{11}{8}$ JL	65	$\frac{17}{8} \times \frac{11}{8}$ JL	76	$\frac{17}{8} \times \frac{11}{8}$ JL	82	$\frac{17}{8} \times \frac{11}{8}$ JL	117	$\frac{17}{8} \times \frac{11}{8}$ JL	123	$\frac{17}{8} \times \frac{11}{8}$ JL	180	$\frac{17}{8} \times \frac{11}{8}$ JL	160	$\frac{17}{8} \times \frac{11}{8}$ JL	240	$\frac{17}{8} \times \frac{11}{8}$ JL	182	$\frac{17}{8} \times \frac{11}{8}$ JL	273	$\frac{17}{8} \times \frac{11}{8}$ JL	200	$\frac{17}{8} \times \frac{11}{8}$ JL	356	$\frac{17}{8} \times \frac{11}{8}$ JL	290	$\frac{17}{8} \times \frac{11}{8}$ JL	398			
MARK	L2		L4		L6		L8		L10		L12		L14		L16		L18		L20		L22		L24		L26		L28		L28		
COMPONENT FOR SWING DOOR & WOOD SASH	$\frac{17}{8} \times \frac{11}{8}$ JL	65	$\frac{17}{8} \times \frac{11}{8}$ JL	76	$\frac{17}{8} \times \frac{11}{8}$ JL	82	$\frac{17}{8} \times \frac{11}{8}$ JL	117	$\frac{17}{8} \times \frac{11}{8}$ JL	123	$\frac{17}{8} \times \frac{11}{8}$ JL	180	$\frac{17}{8} \times \frac{11}{8}$ JL	160	$\frac{17}{8} \times \frac{11}{8}$ JL	240	$\frac{17}{8} \times \frac{11}{8}$ JL	182	$\frac{17}{8} \times \frac{11}{8}$ JL	273	$\frac{17}{8} \times \frac{11}{8}$ JL	200	$\frac{17}{8} \times \frac{11}{8}$ JL	356	$\frac{17}{8} \times \frac{11}{8}$ JL	290	$\frac{17}{8} \times \frac{11}{8}$ JL	398			
MARK	L2		L4		L6		L8		L10		L12		L14		L16		L18		L20		L22		L24		L26		L29		L29		
COMPONENT FOR SLIDING DOOR	D0	65	D0	76	D0	82	D0	117	D0	123	D0	180	D0	160	D0	240	D0	182	D0	273	D0	200	D0	356	D0	290	D0	398			

THE BUILDING PRODUCTS CO.



SCHEME NO 1

*Self supporting fire escape
running parallel to building.*

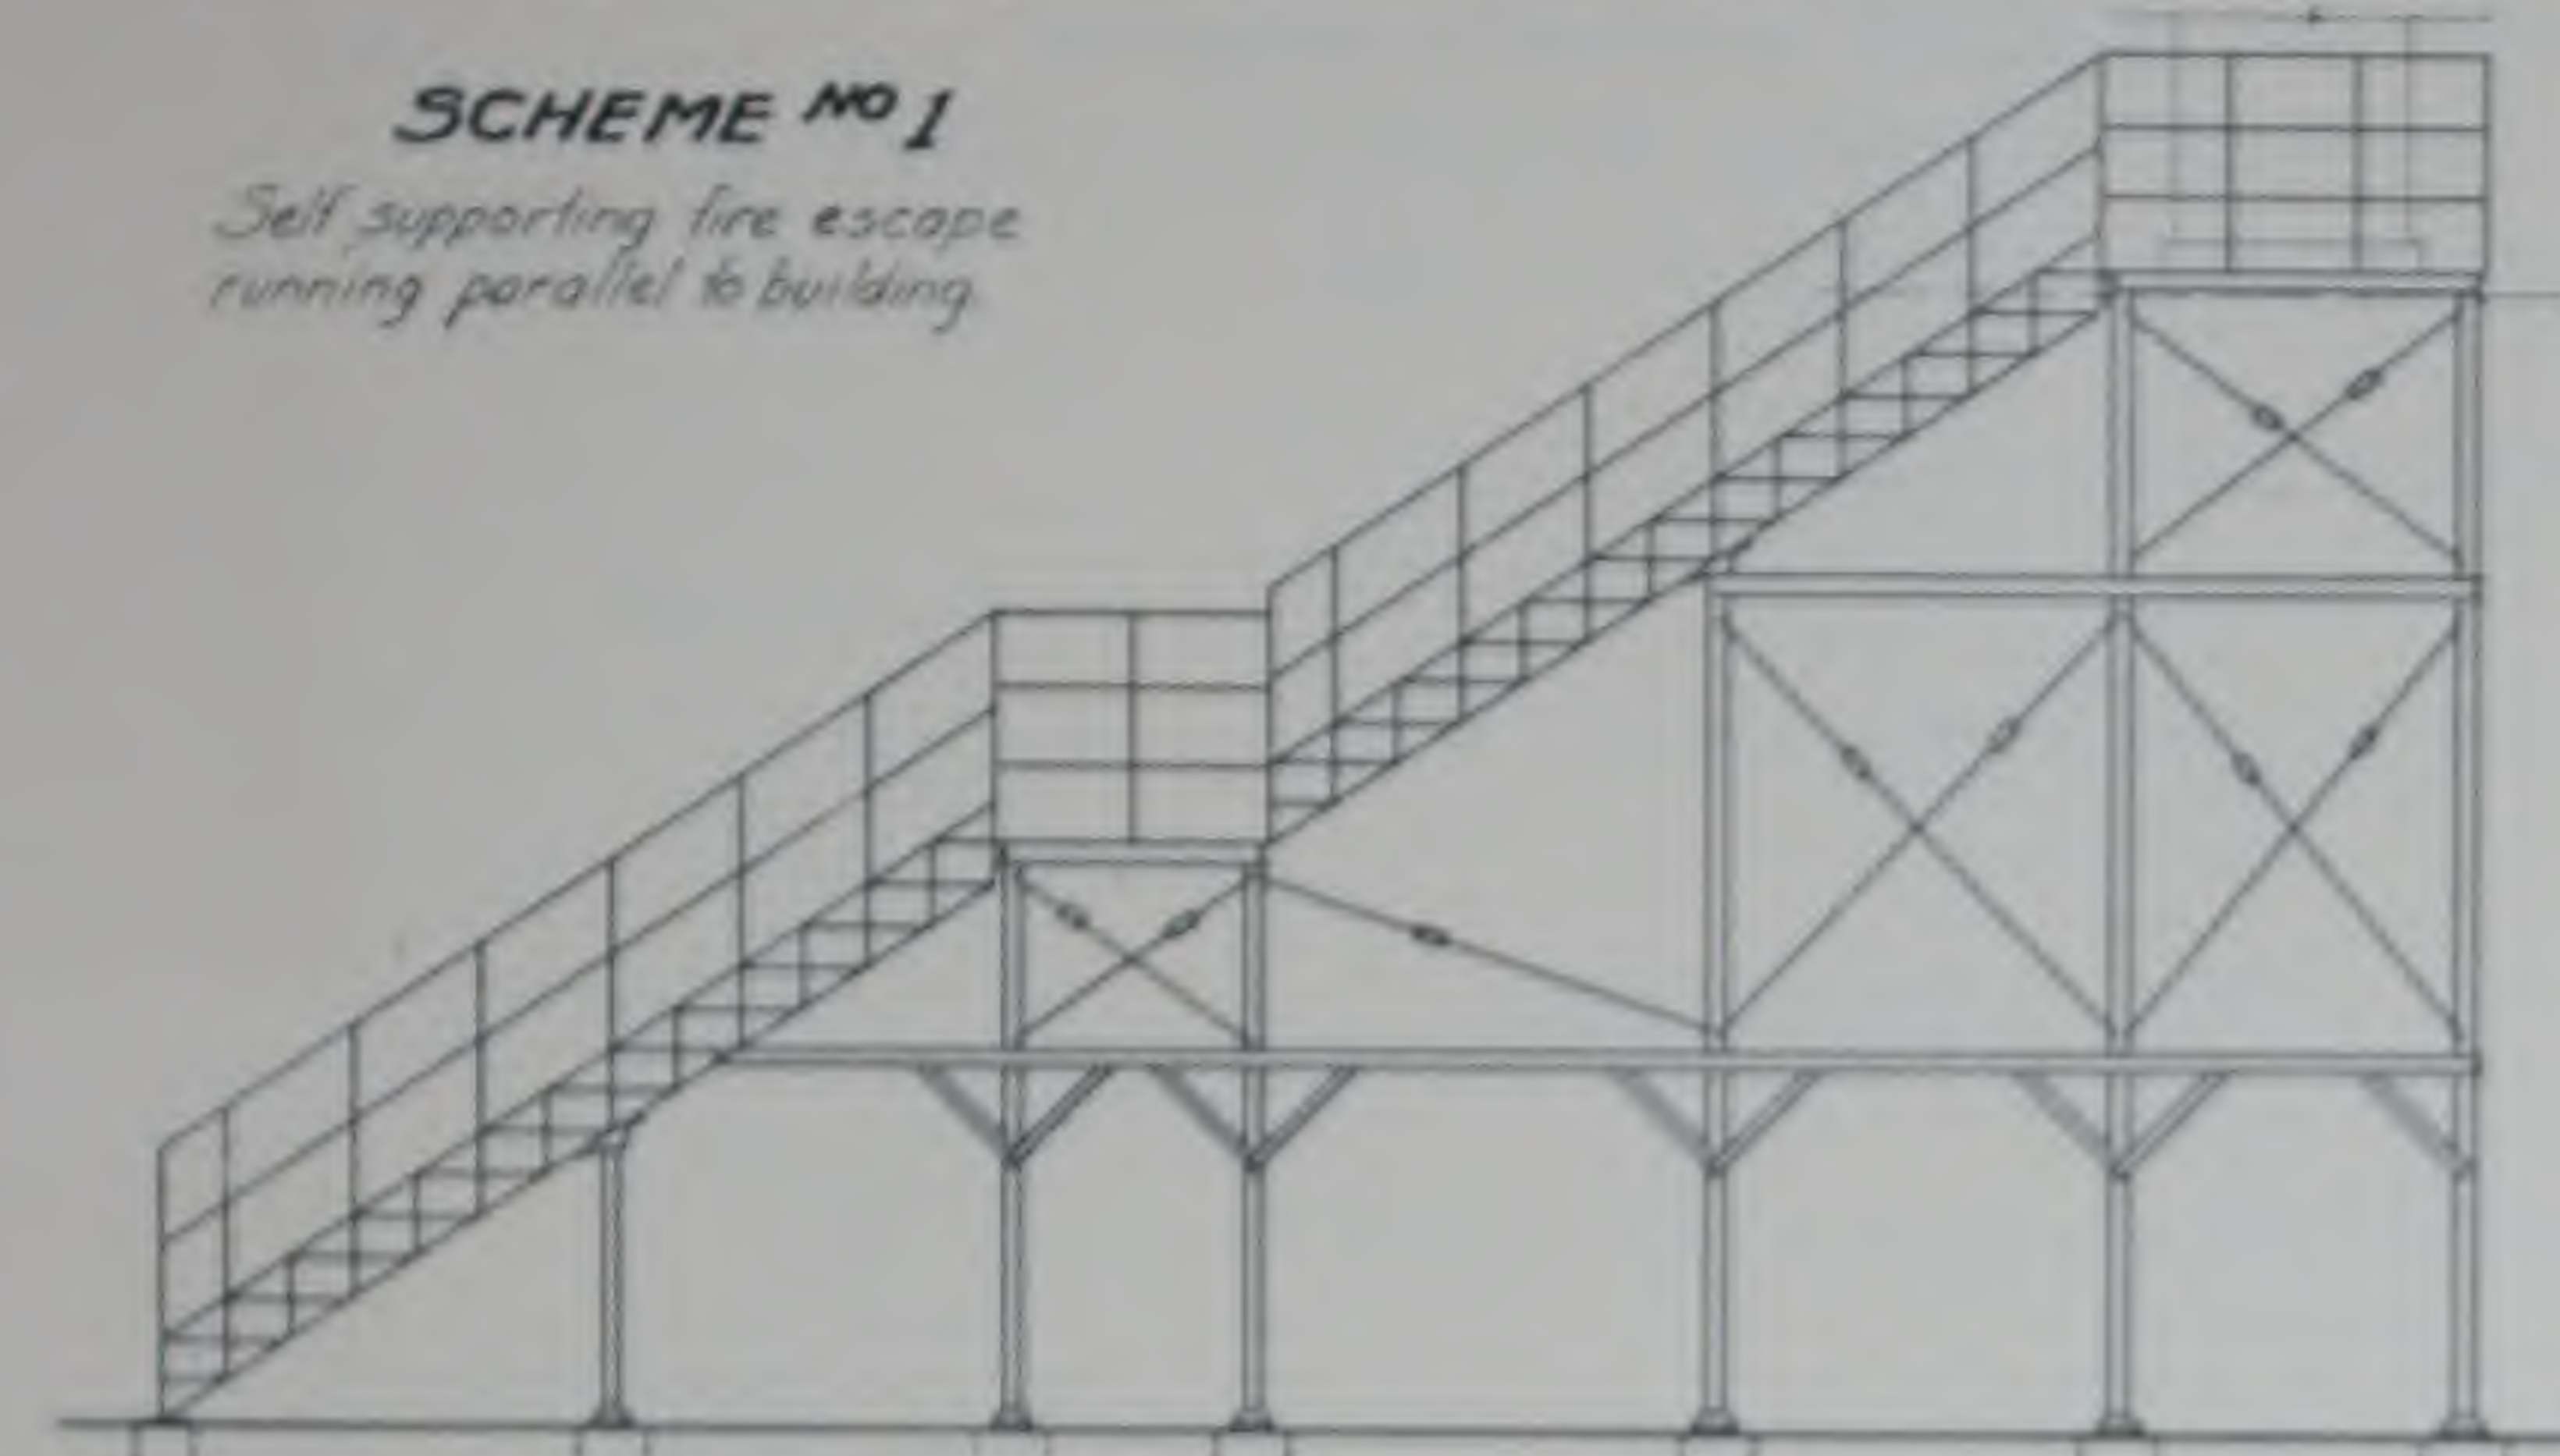


SCHEME NO 2

*Fire escape supported by brackets to the
building wall and with bottom run counterbalanced.*



SCHEME NO 3

*Fire escape running parallel to and supported by
brackets anchored to walls.*

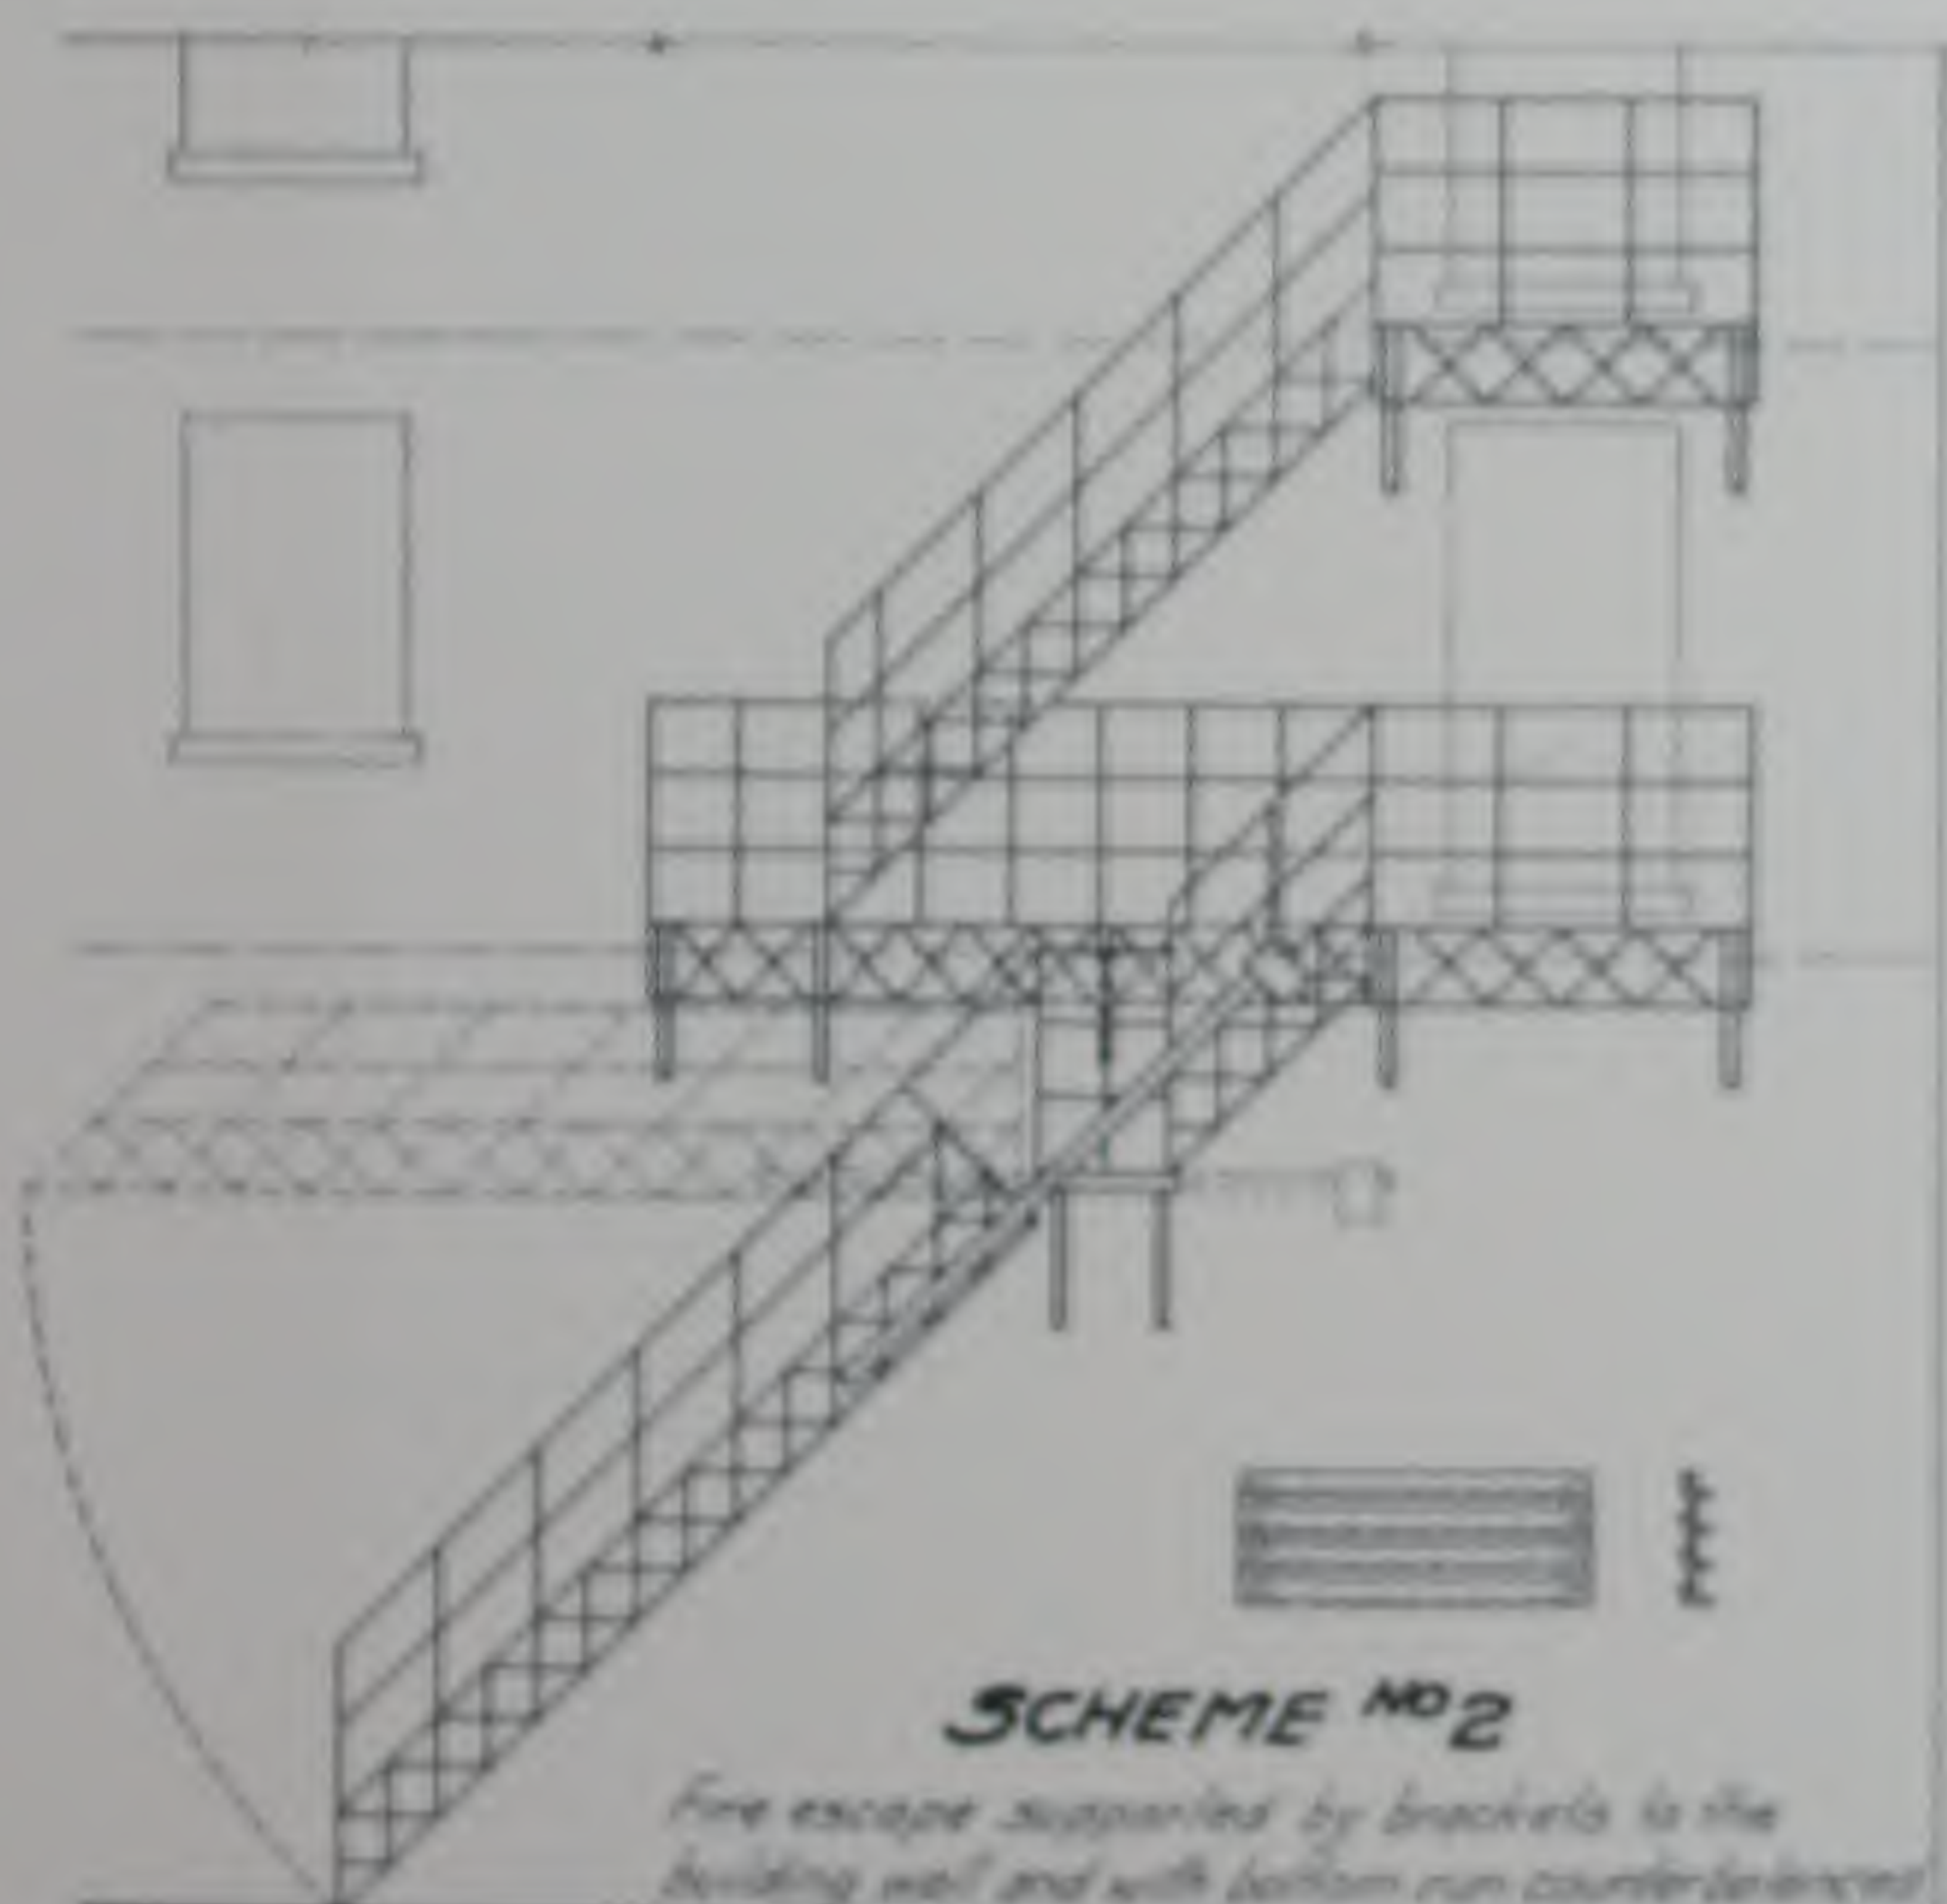

SCHEME NO 4

*Ladder & guard to be
used with scheme No 2
where counterbalanced
stair is not desired.*



FIRE ESCAPES.

*Note:- The above drawings are merely indications of a few
of our many installations. We are in a position to, and
capable of, executing work of this character in accordance
with any local or state conditions and specifications.*

ORNAMENTAL IRON WORK

"Ornamental Iron Work by The Building Products Co."

The following partial list of recent contracts suggests
the diversity of character and the widening breadth of territory of
our ornamental iron and bronze activities:

SCHOOLS AND COLLEGES

Building

HEIDELBURG UNIVERSITY
TIFFIN, OHIO
ST. JOSEPH'S SCHOOL
TIFFIN, OHIO
SISTERS OF MERCY MOTHER HOUSE
FREMONT, OHIO
WILSON JUNIOR HIGH SCHOOL
ERIE, PA.
GLANN SCHOOL
ADAMS TOWNSHIP, OHIO
EATON TOWNSHIP SCHOOL
NORTH EATON, OHIO
FRANCE HALL
TIFFIN, OHIO
ASSUMPTION ACADEMY
SYRACUSE, N. Y.
TROY TOWNSHIP SCHOOL
LUCKEY, OHIO
ST. PATRICK'S SCHOOL
WATERVLIET, N. Y.
MAUMEE UNION SCHOOL
MAUMEE, OHIO
WAKEFIELD SCHOOL
WAKEFIELD, OHIO
LIBERTY CENTER SCHOOL
LIBERTY CENTER, OHIO
HOMER SCHOOL
UTICA, OHIO
ASHLAND SCHOOL
ASHLAND, OHIO
AQUINAS COLLEGE
COLUMBUS, OHIO
VOGELSANG SCHOOL
CANTON, OHIO
THREE OREGON TOWNSHIP SCHOOLS

GALION JUNIOR HIGH SCHOOL
GALION, OHIO
IMMACULATE CONCEPTION SCHOOL
OTTOVILLE, OHIO
GLOUSTER SCHOOL
GLOUSTER, OHIO
NOTRE DAME NOVITIATE
TOLEDO, OHIO
WILLARD SCHOOL
WILLARD, OHIO
ELMORE SCHOOL
ELMORE, OHIO
SOUTH JUNIOR HIGH SCHOOL
FINDLAY, OHIO
NORTH JUNIOR HIGH SCHOOL
FINDLAY, OHIO
GYMNASIUM AND ADMINISTRATION BUILDING
NEWARK, OHIO
WOMEN'S DORMITORY
GRANVILLE, OHIO
NASHPORT HIGH AND GRADE SCHOOL
NASHPORT, OHIO

Architect

MILLER, FULLENWIDER & DOWLING
CHICAGO, ILL.
W. R. DOWLING
SHELBY, OHIO
MILLS, RHINES, BELLMAN & NORDHOFF
TOLEDO, OHIO
W. W. MEYERS
ERIE, PA.
M. M. & M. B. STOPHLET
TOLEDO, OHIO
JOHN W. BAGLEY
CLEVELAND, OHIO
MILLER, FULLENWIDER & DOWLING
CHICAGO, ILL.
H. P. WEBER
ALBANY, N. Y.
S. P. STEWART & SON
BOWLING GREEN, OHIO
O'BRIEN & BIAL
WATERVLIET, N. Y.
RHEINFRANK-FORSTER CO.
TOLEDO, OHIO
DEVOSS & DONALDSON
PORTSMOUTH, OHIO
S. P. STEWART & SON
BOWLING GREEN, OHIO
REIBEL SONS & MATHENY
COLUMBUS, OHIO
VERNON REDDING & ASSOCIATES
MANSFIELD, OHIO
FRED E. GILSON
COLUMBUS, OHIO
CHARLES E. FIRESTONE
CANTON, OHIO
M. M. & M. B. STOPHLET
TOLEDO, OHIO
ALTHOUSE & JONES
MANSFIELD, OHIO
A. DE CURTINS
LIMA, OHIO
WM. MILLS
NELSONVILLE, OHIO
BATES & GAMBLE
TOLEDO, OHIO
GRANVILLE E. SCOTT
NORWALK, OHIO
M. M. & M. B. STOPHLET
TOLEDO, OHIO
T. D. MCLAUGHLIN & ASSOCIATES
LIMA, OHIO
T. D. MCLAUGHLIN & ASSOCIATES
LIMA, OHIO
VERNON REDDING & ASSOCIATES
MANSFIELD, OHIO
A. W. BRUNNER
NEW YORK, N. Y.
J. R. GERMAIN
ZANESVILLE, OHIO

Contractor

C. E. DENNIS
TIFFIN, OHIO
ORR & MILLER
LIMA, OHIO
THE MODERN CONST. CO.
FREMONT, OHIO
YEAGER & SONS
DANVILLE, ILL.
O. H. ADLER
TOLEDO, OHIO
THE JOHN KAISER & BRO. CO.
ELYRIA, OHIO
C. E. DENNIS
TIFFIN, OHIO
DAWSON BROS. CONST. CO.
SYRACUSE, N. Y.
THE J. B. MANOR CONST. CO.
GRAND RAPIDS, OHIO
GREAT LAKES CONST. CO.
CHICAGO, ILL.
THE NEWTON-BAXTER CO.
TOLEDO, OHIO
P. W. JOHNSON
SO WEBSTER, OHIO
THE J. B. MANOR CONST. CO.
GRAND RAPIDS, OHIO
W. A. SHOWERS & CO.
CROOKSVILLE, OHIO
HOSSLER BROS.
TIFFIN, OHIO
FRANK A. O'HARE
CHICAGO, ILL.
E. J. LANDOR
CANTON, OHIO
ORR & MILLER
LIMA, OHIO
ALFRED SCHNURR
SANDUSKY, OHIO
THE BAKER & SHINDLER CONST. CO.
DEFIANCE, OHIO
FRUM & BREINIG
ATHENS, OHIO
THE H. J. SPIEKER CO.
TOLEDO, OHIO
THE BAKER & SHINDLER CONST. CO.
DEFIANCE, OHIO
ORR & MILLER
LIMA, OHIO
ORR & MILLER
LIMA, OHIO
ORR & MILLER
LIMA, OHIO
O. J. HAWKINS & SONS
NEWARK, OHIO
THE HODGES-ERWIN CO.
CINCINNATI, OHIO
W. S. JAMESON
ZANESVILLE, OHIO

THE BUILDING PRODUCTS CO.

Building

IMMACULATE CONCEPTION SCHOOL
RAAB'S CORNERS, OHIO
BURNHAM SCHOOL
SYLVANIA, OHIO
WILSON SCHOOL
LUDLOW FALLS, OHIO
KIMBURY SCHOOL
SUNBURY, OHIO
LUDLOWVILLE HIGH SCHOOL
LUDLOWVILLE, OHIO
BETH ISRAEL SCHOOL
TOLEDO, OHIO
DALTON SCHOOL
DALTON, OHIO
GREEN TOWNSHIP SCHOOL
GIMMETT'S RIDING, OHIO
ST. JOHN'S SCHOOL
LODGE, OHIO
ST. JOSEPH'S ACADEMY INFIRMARY
LODGE, OHIO

Architect

J. C. BURR, JR.
TOLEDO, OHIO
T. D. McLAUGHLIN & ASSOCIATES
LIMA, OHIO
W. M. McCLELLAN
DAYTON, OHIO
T. J. POKER
COLUMBUS, OHIO
VERNON BROWN & ASSOCIATES
MANSFIELD, OHIO
HUBERT E. APPEL
TOLEDO, OHIO
ALDRIDGE & JONES
MANSFIELD, OHIO
DEVORE & DONALDSON
NORTHAMPTON, OHIO
BRAD & HOLMES
AKRON, OHIO
ARTHUR DOD BROWN
DETROIT, MICH.

Contractor

THE FRANK KAYNE CO.
TOLEDO, OHIO
HOLLOWAY & HERRICK
DETA, OHIO
A. L. BROADBENT
WASHINGTON C. H., OHIO
E. L. BOWEN
DELAWARE, OHIO
EIDER & MILLER
SANDUSKY, OHIO
THE WATTS & SCHWABER CO.
TOLEDO, OHIO
JAMES L. BARNES, INC.
NORTH BEND, OHIO
J. E. MARSHALL
FRANKLIN FURNACE, OHIO
W. W. COOPER
LODGE, OHIO
THE BUTTER CONSTRUCTION CO.
KIND DR. LAC, WIS.

STORES — BANKS — COMMERCIAL BUILDINGS

Building

E. S. KERRIE STORE
FINDLAY, OHIO
NEW LONDON BANK
NEW LONDON, OHIO
TOWER BUILDING CO.
TOLEDO, OHIO
KINGWOLD-BANK COMMERCIAL BUILDING
TOLEDO, OHIO
E. S. KERRIE STORE
TRUST, N. Y.
OLD NATIONAL CITY BUILDING
LIMA, OHIO

Architect

HAROLD HOLMES
DETROIT, MICH.
O. E. WATTS
MANSFIELD, OHIO
OWNER
JONES & LYNCH
TOLEDO, OHIO
HAROLD HOLMES
DETROIT, MICH.
WALKER & WALKER
CLEVELAND, OHIO

Contractor

THE MONTGOMERY CORP.
CLEVELAND, OHIO
O. E. WATTS
MANSFIELD, OHIO
THE E. J. BROWN CO.
TOLEDO, OHIO
THE E. J. BROWN CO.
TOLEDO, OHIO
THE E. J. BROWN CO.
MANSFIELD, OHIO
THE MONTGOMERY CORP.
CLEVELAND, OHIO

THEATRES — CHURCHES — CLUBS

Building

E. OF E. BUILDING
LODGE, OHIO
PRESBYTERIAN CHURCH
DEPTON, OHIO
E. E. R. T. TRAPPE
DAYTON, OHIO
ST. DONATUS CHURCH
CLEVELAND, OHIO
CORINTH LUTHERAN CHURCH
CAREY, OHIO
CALVARY EVANGELICAL CHURCH
TOLEDO, OHIO
ST. JOHN'S CHURCH
MIDDLETON, OHIO
LORAIN THEATRE
NORTHAMPTON, OHIO
VALLEY CLUB
TOLEDO, OHIO
FIRST M. E. CHURCH
MANSFIELD, OHIO
WOLF STORE
NORTHAMPTON, OHIO
PAINVILLE NATIONAL BANK
PAINVILLE, OHIO
HILLCAMP FURNITURE CO.
DAYTON, OHIO
NORTHAMPTON SAVINGS AND LOAN CO.
NORTHAMPTON, OHIO

Architect

E. M. CLARK
MIDDLETON, OHIO
HOWELL & THOMAS
CLEVELAND, OHIO
ALBERT EATON
DETROIT, MICH.
HOWARD T. E. GRAYSON
MANSFIELD, OHIO
ROBERT C. GUTHRIE
SPRINGFIELD, OHIO
C. L. BAYNE
TOLEDO, OHIO
J. E. JENSEN
DAYTON, OHIO
DEVORE & DONALDSON
NORTHAMPTON, OHIO
WILLIS, BRIDGES, WALKER & WALKER
TOLEDO, OHIO
E. G. WATKINS
MANSFIELD, OHIO
J. E. WOLF
NORTHAMPTON, OHIO
C. C. & E. A. WILSON
CINCINNATI, OHIO
A. E. MORGAN
NORTHAMPTON, OHIO
DEVORE & DONALDSON
NORTHAMPTON, OHIO

Contractor

W. W. COOPER
LODGE, OHIO
THE MONTGOMERY CORP. AND BROWN CO.
DETROIT, OHIO
MONTGOMERY & BROWN
COLUMBUS, OHIO
JOHN GRANT & SON
CLEVELAND, OHIO
THE MONTGOMERY CORP.
CAREY, OHIO
FRANK KERRIE & SON
TOLEDO, OHIO
J. E. JENSEN
MIDDLETON, OHIO
THE CHAPPELL & CLARKSON CORP. CO.
NORTHAMPTON, OHIO
THE E. J. BROWN CO.
TOLEDO, OHIO
A. BROWN & SON
MANSFIELD, OHIO
W. W. WATKINS
NORTHAMPTON, OHIO
THE MONTGOMERY CORP. CO.
CLEVELAND, OHIO
TAYLOR & LORAIN
NORTHAMPTON, OHIO
THE CHAPPELL & CLARKSON CORP. CO.
NORTHAMPTON, OHIO